
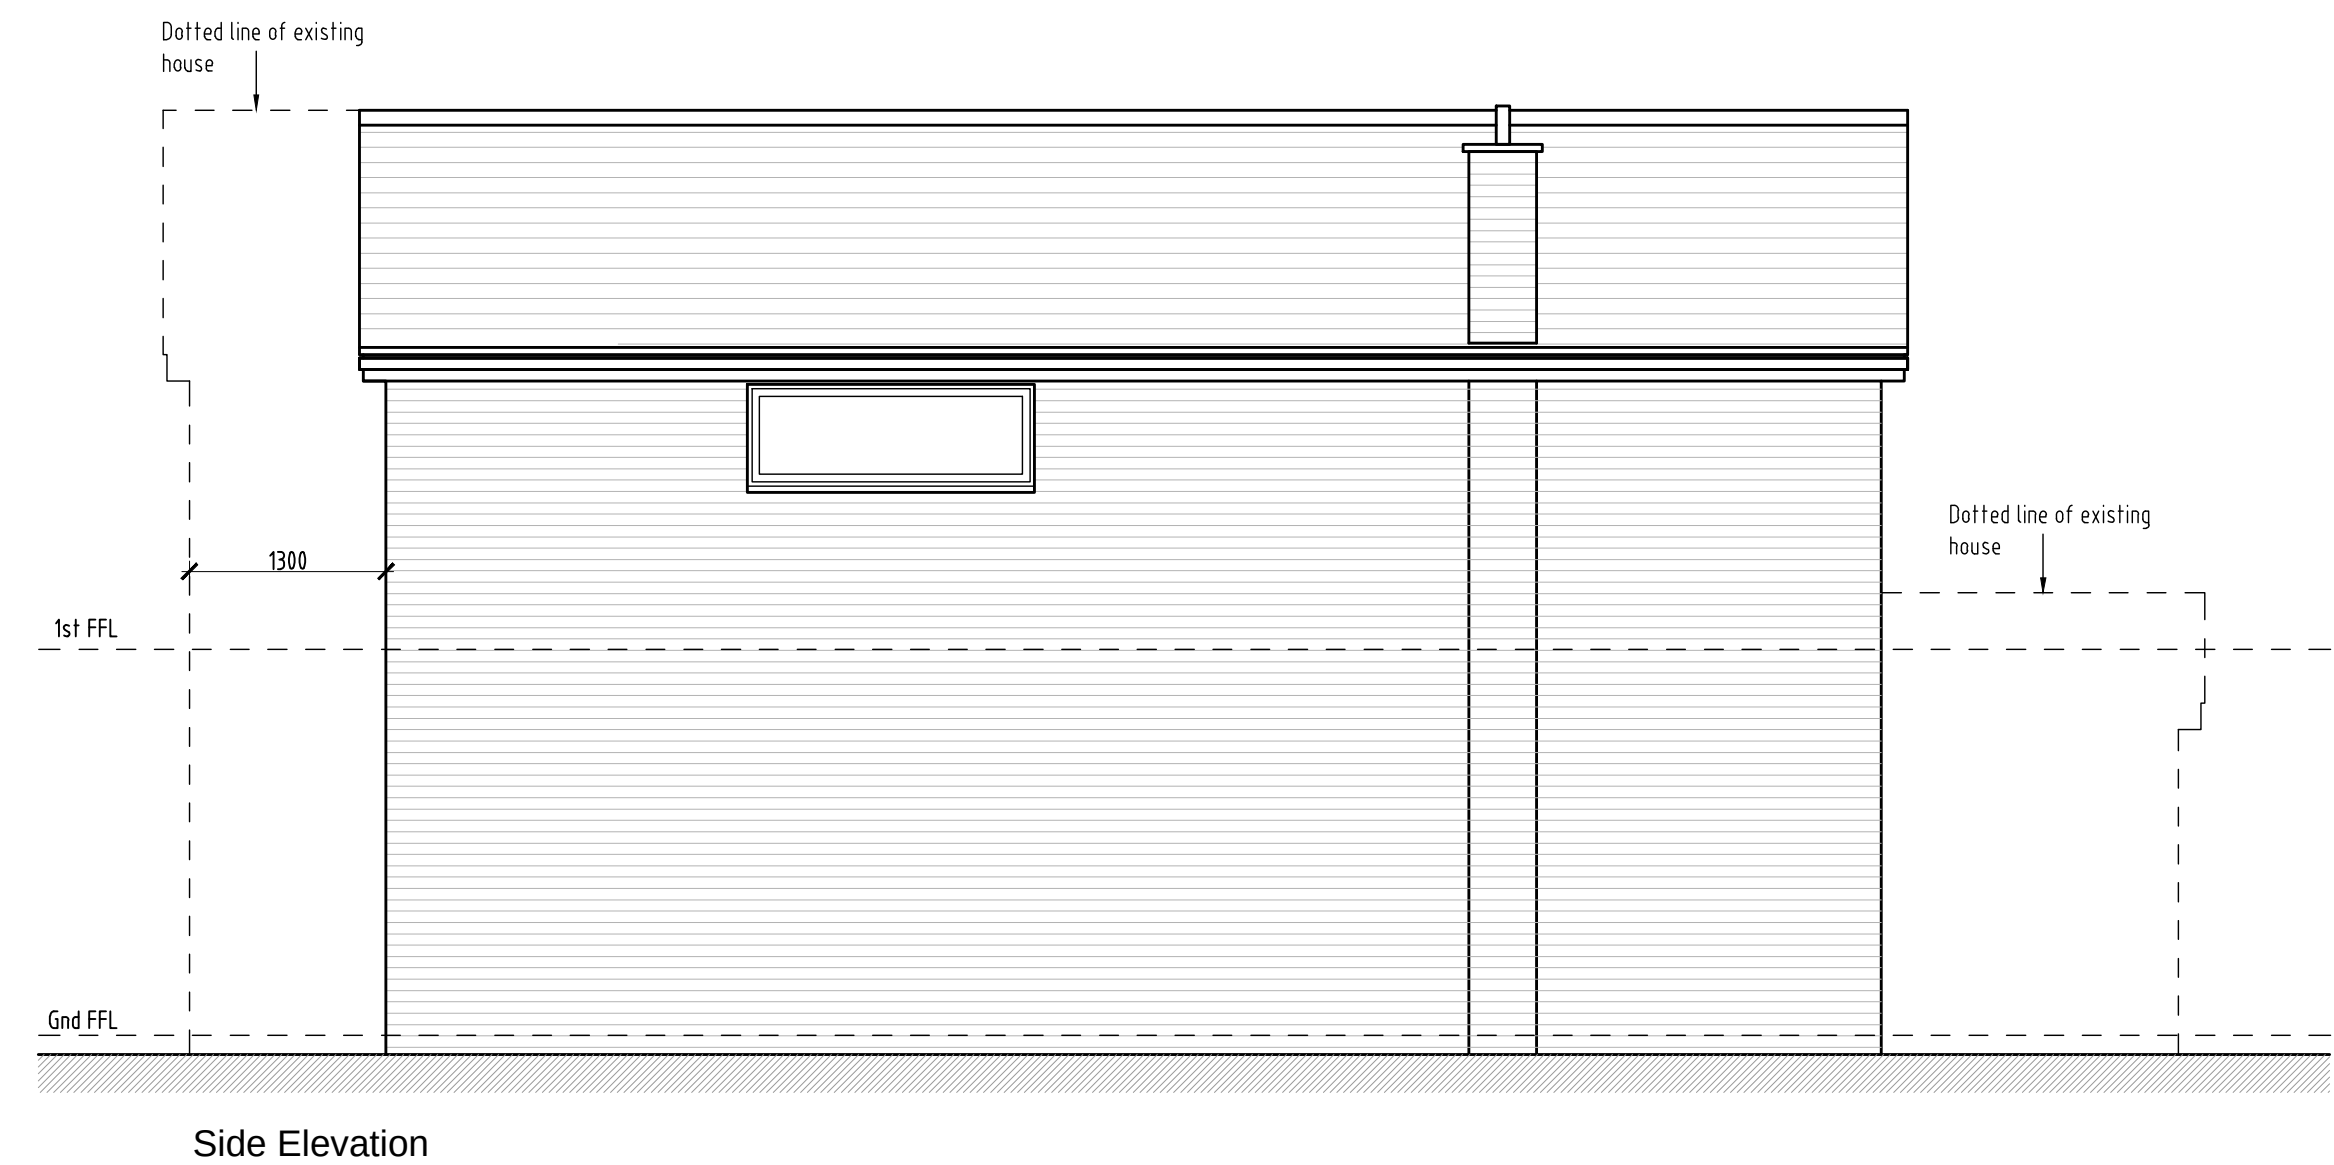
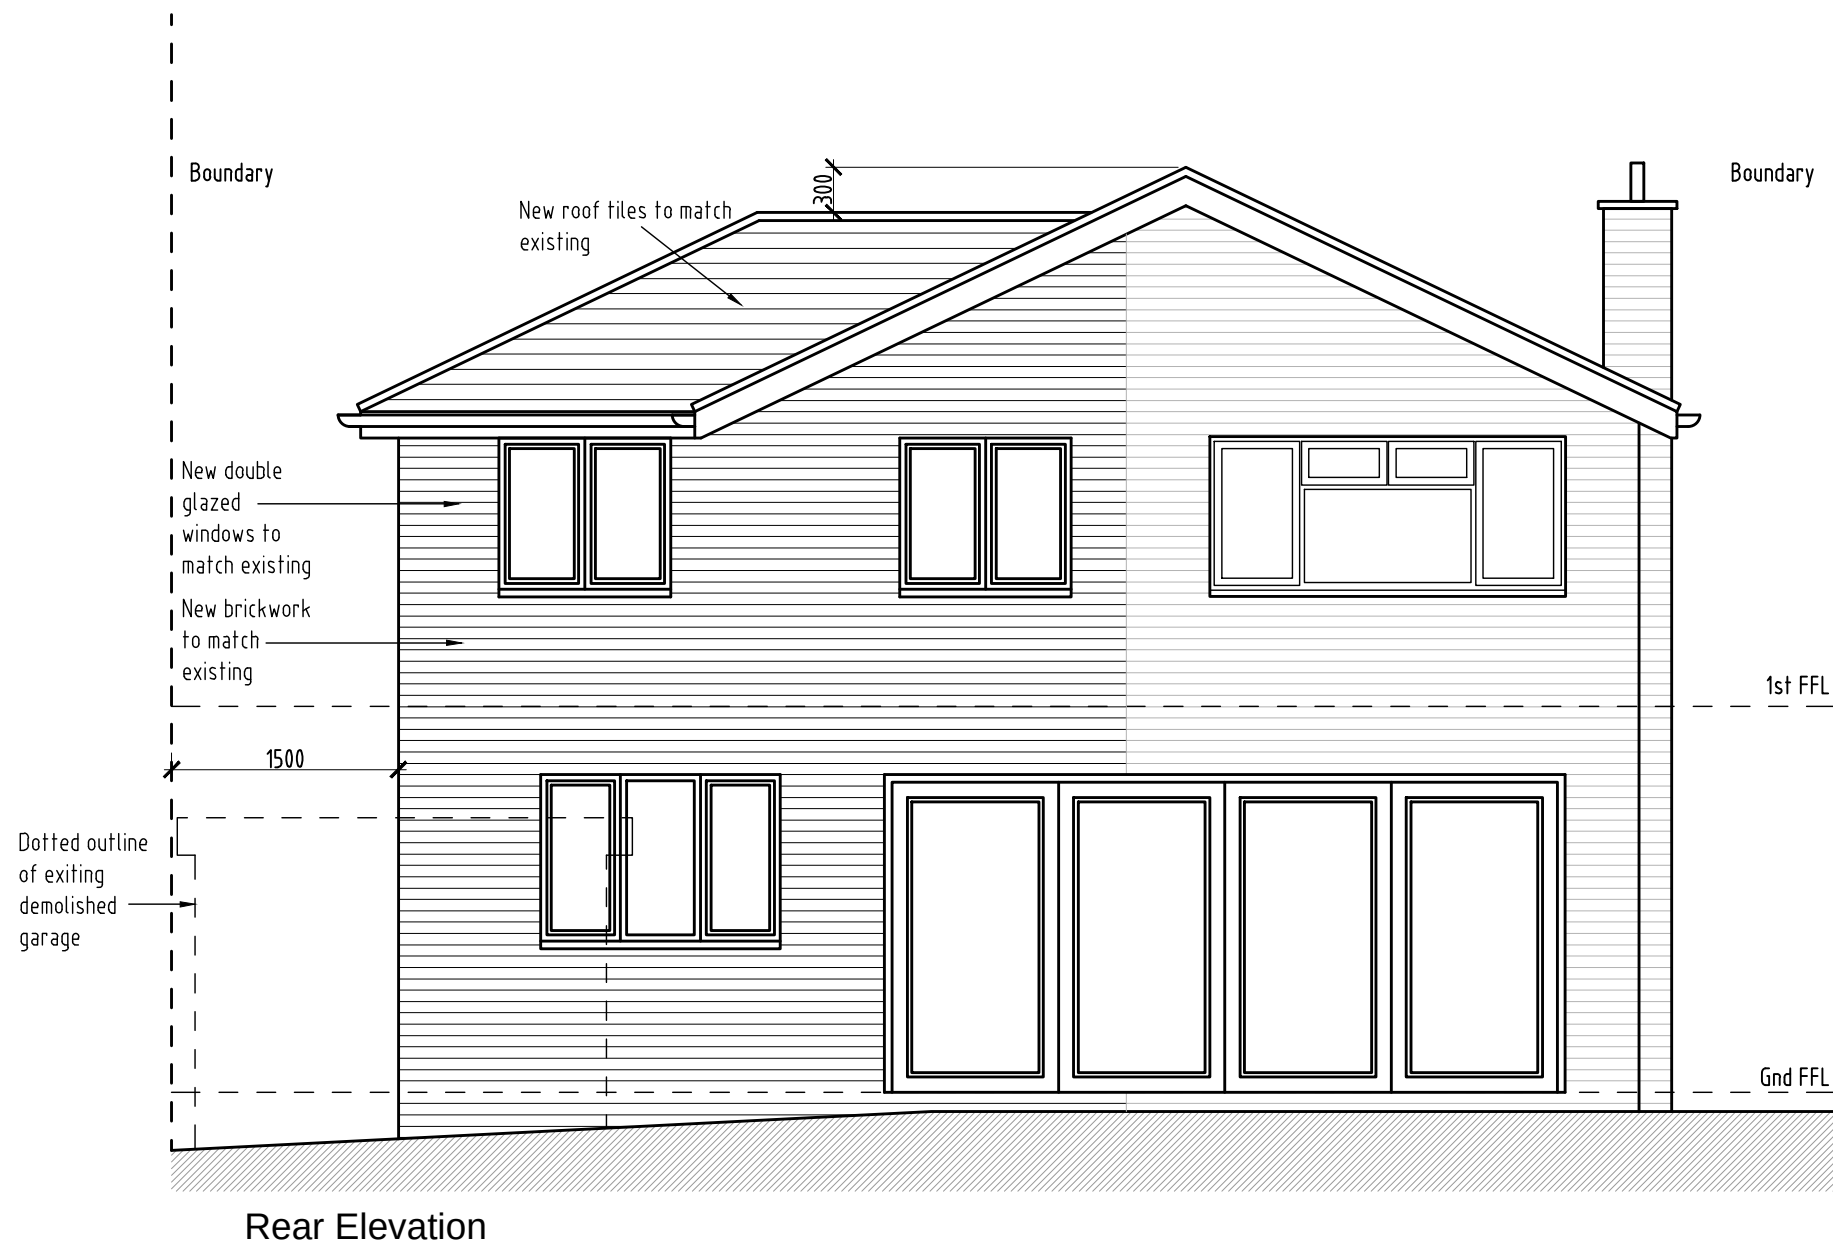
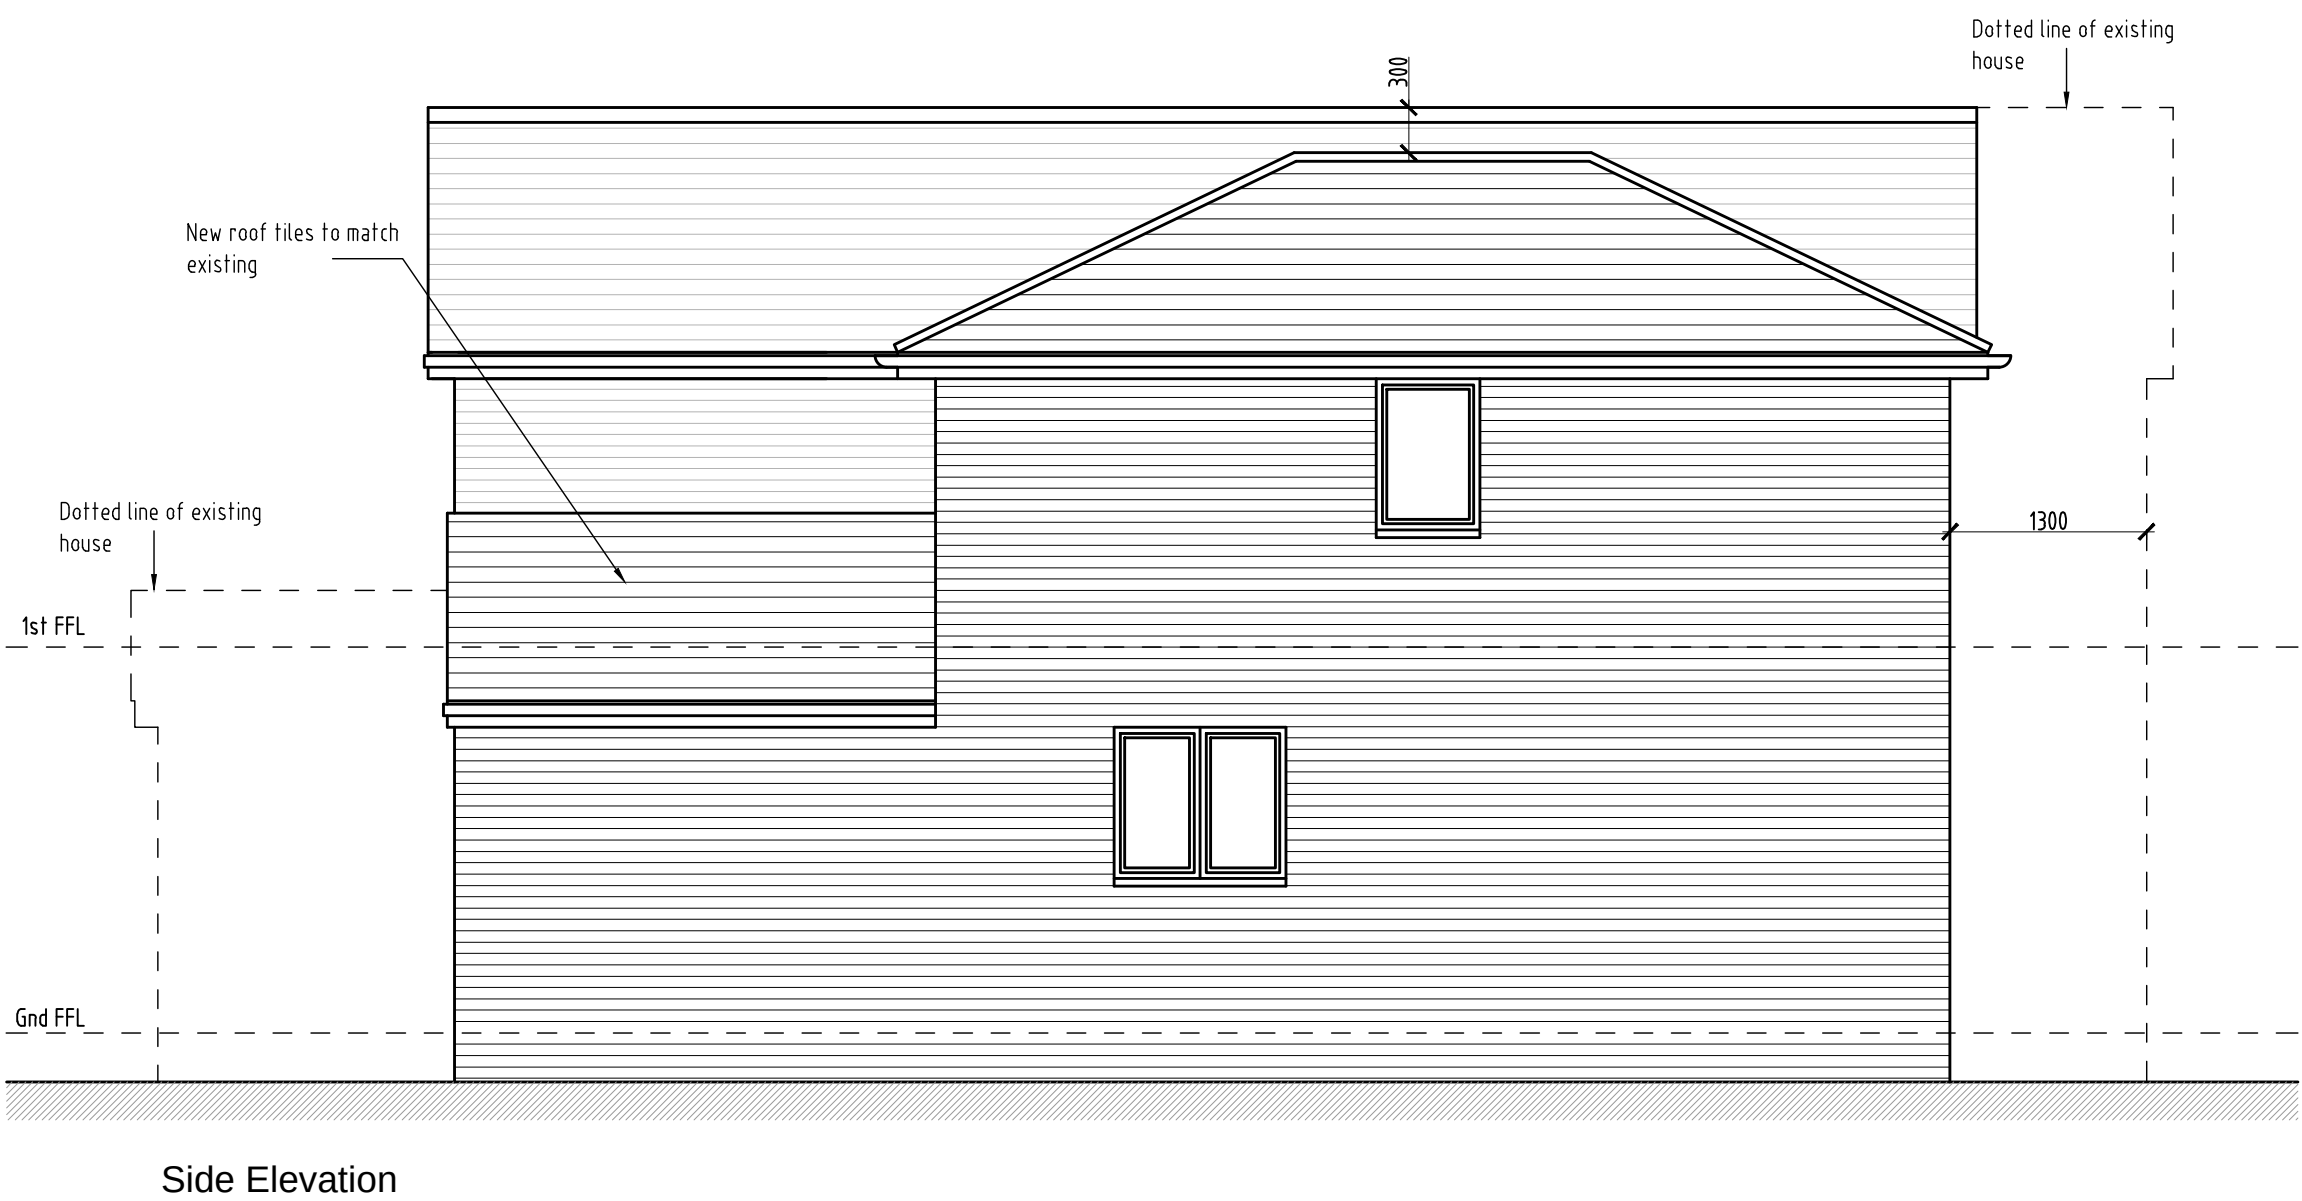


Note:-

- All dimensions where indicated are approximate and are for guidance purposes only. Actual dimensions should be checked on site.
- For proposed floor plans see drawing 2021-258 - 004.
- Contractor to assume design responsibility under CDM2015.
- Note, all structural information noted should be checked against detailed structural engineers information / calculation sheets.

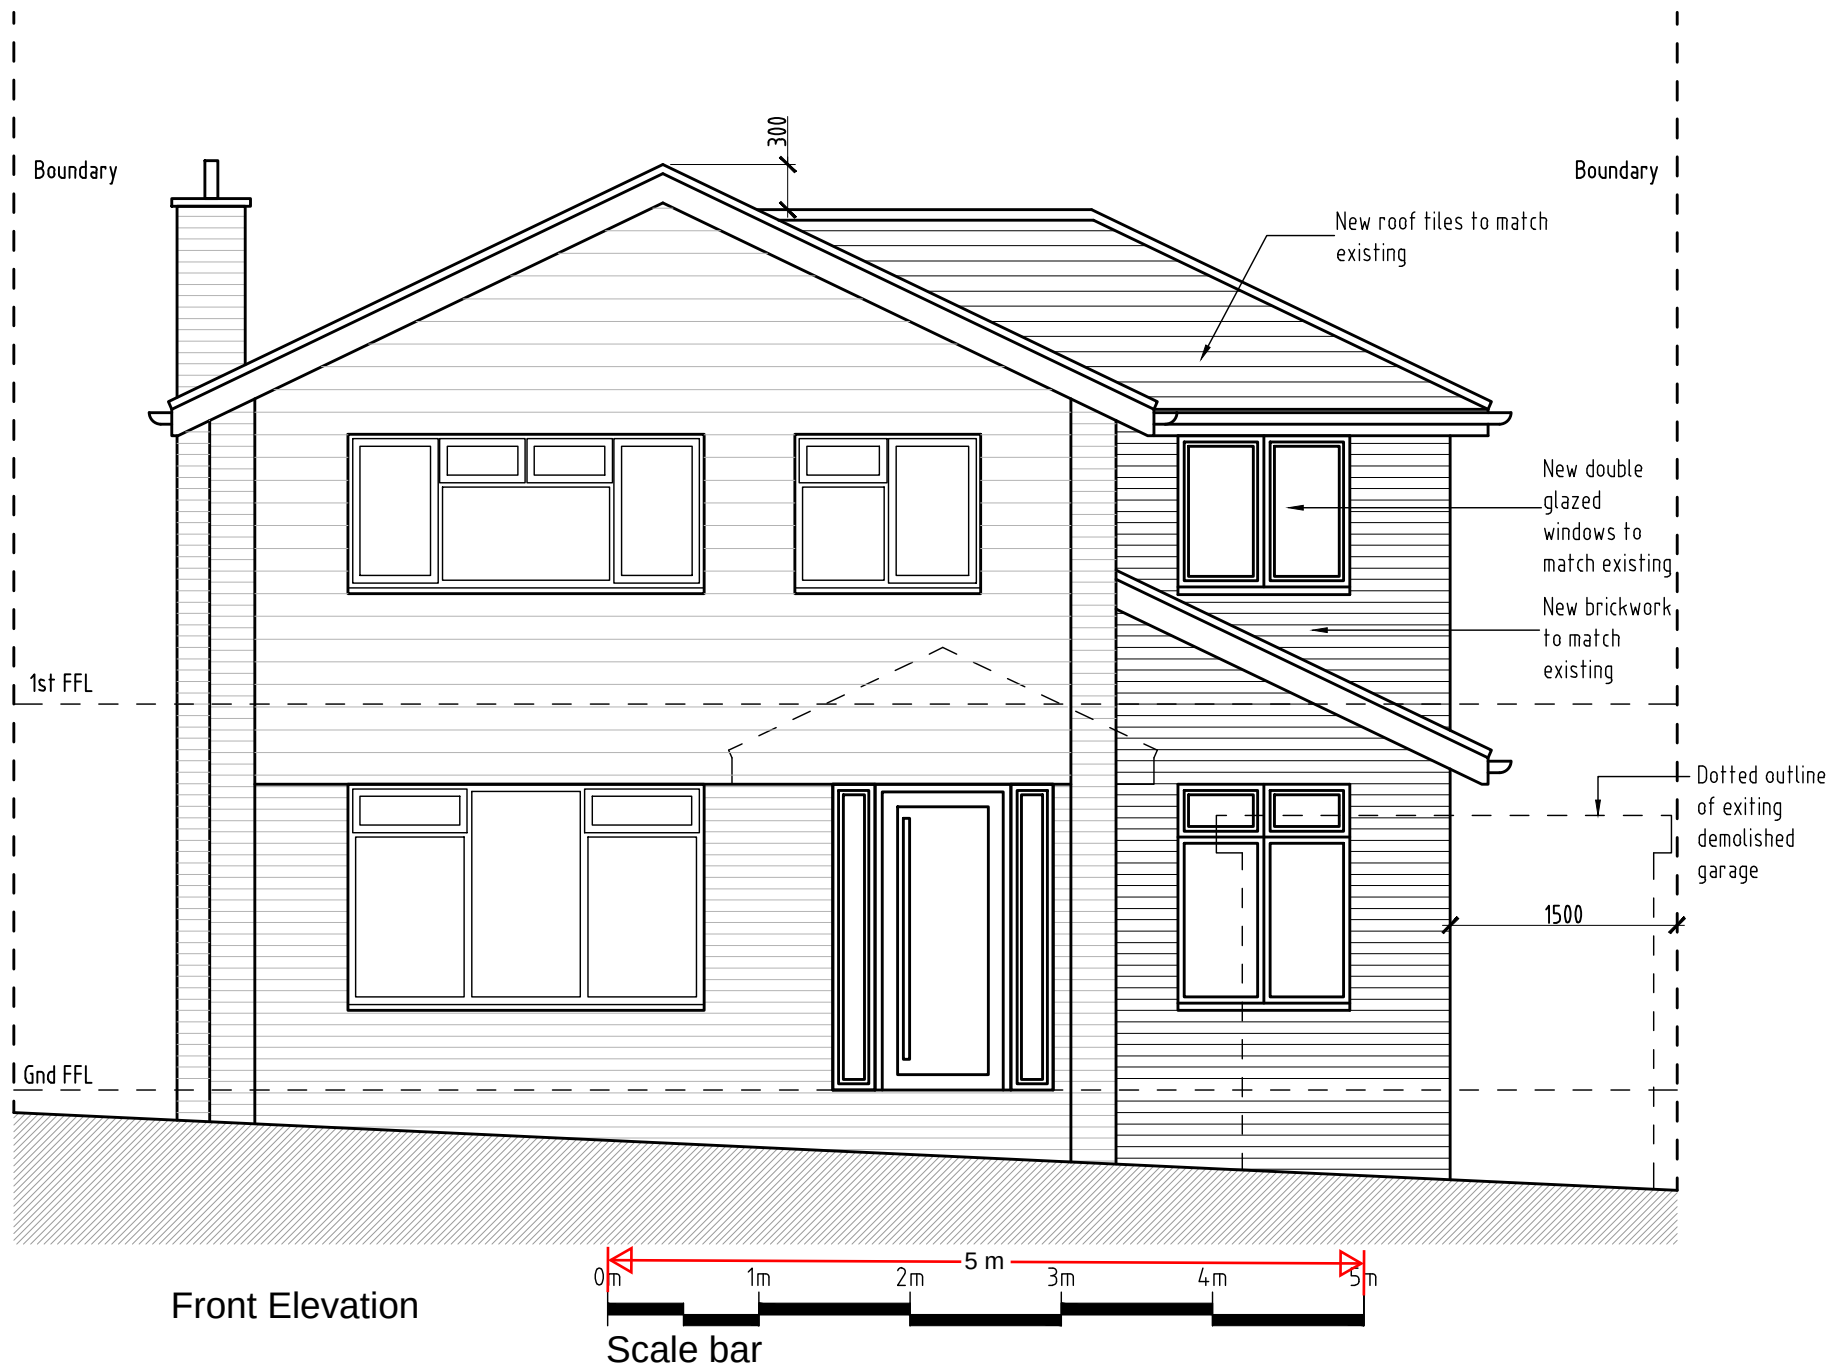

D	Drawing updated to match layout changes	21.11.23			
C	Drawing updated following pre-app.	22.08.23			
B	Drawing updated to match layout changes	26.04.23			
A	Drawing updated following planner's comments.	31.07.22			
REV	DESCRIPTION	DATE	INT	CHKD	
	STATUS	FOR INFORMATION			

Client
Mr J Clarke & Miss N King

Project
12 Pepper Hill, Gravesend,
Kent. DA11 8EX

Title
Proposed Elevations

Scale	Date	Drawn	Checked
1:50@A1	16.12.21	N/A	N/A
Project No:	Drawing No.	Revision	
2021/258	005	D	