


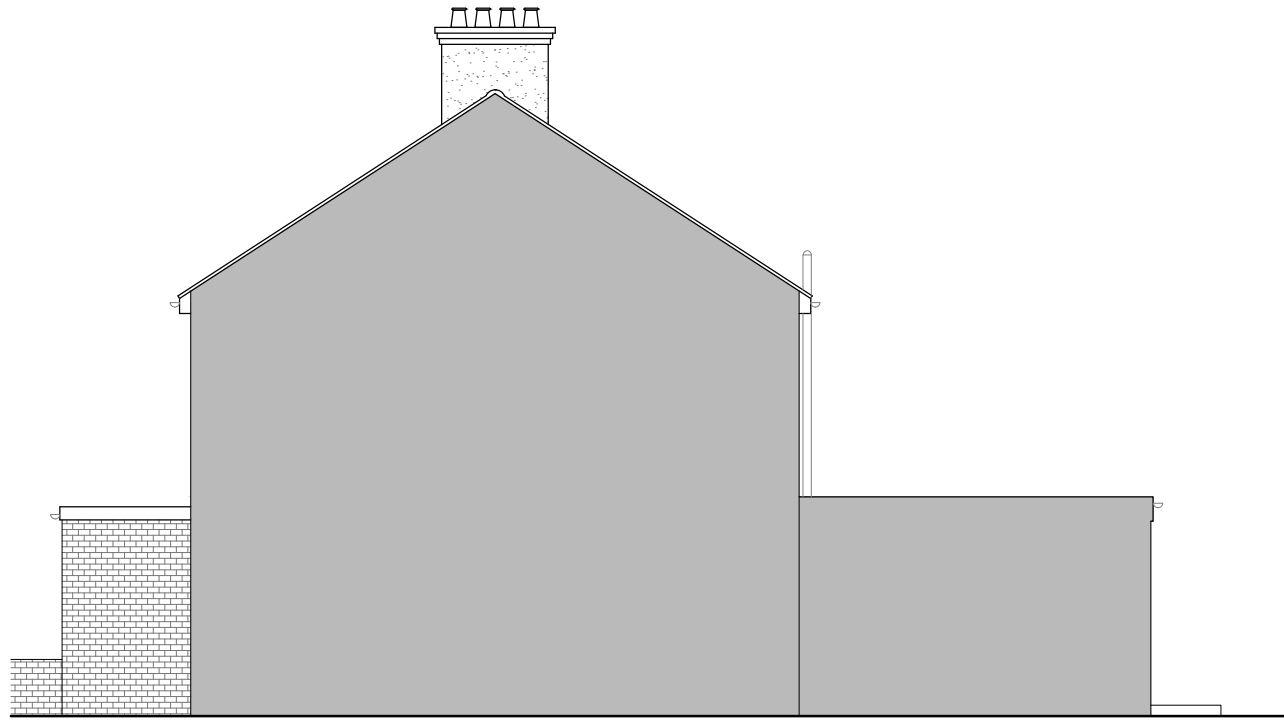

NORTH ELEVATION


SCALE 1:100




WEST ELEVATION



SOUTH ELEVATION


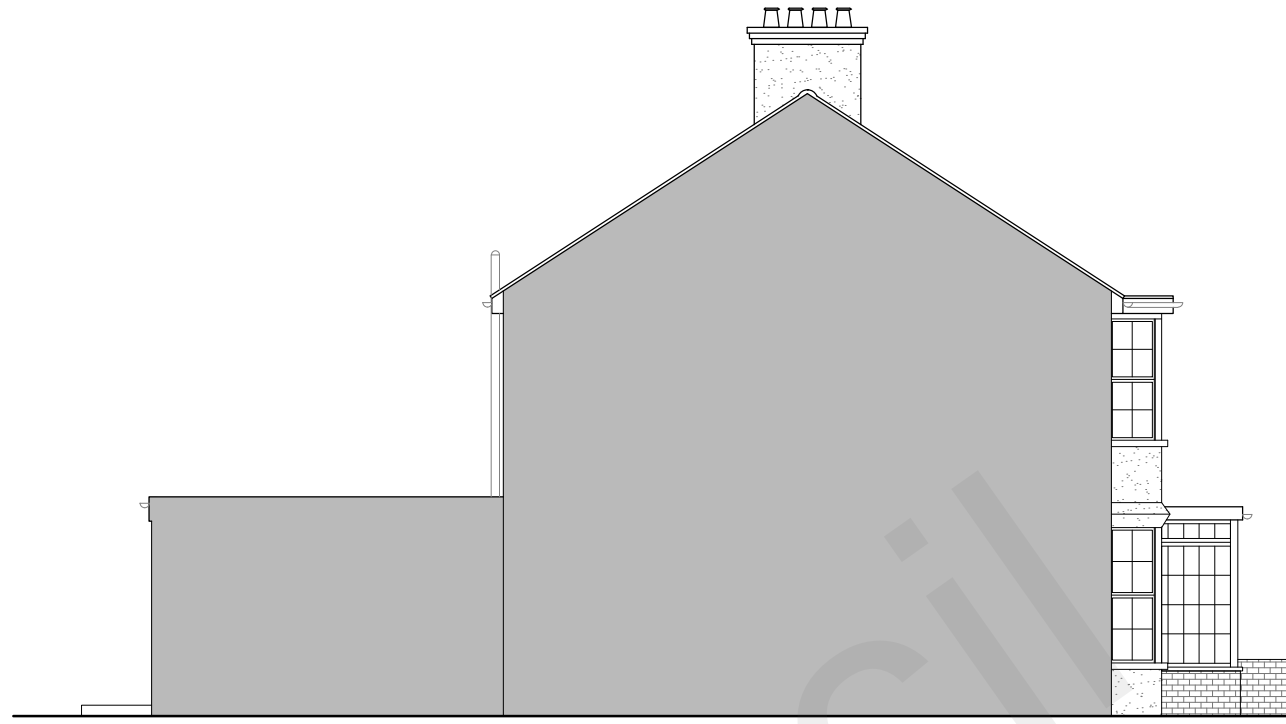


EAST ELEVATION

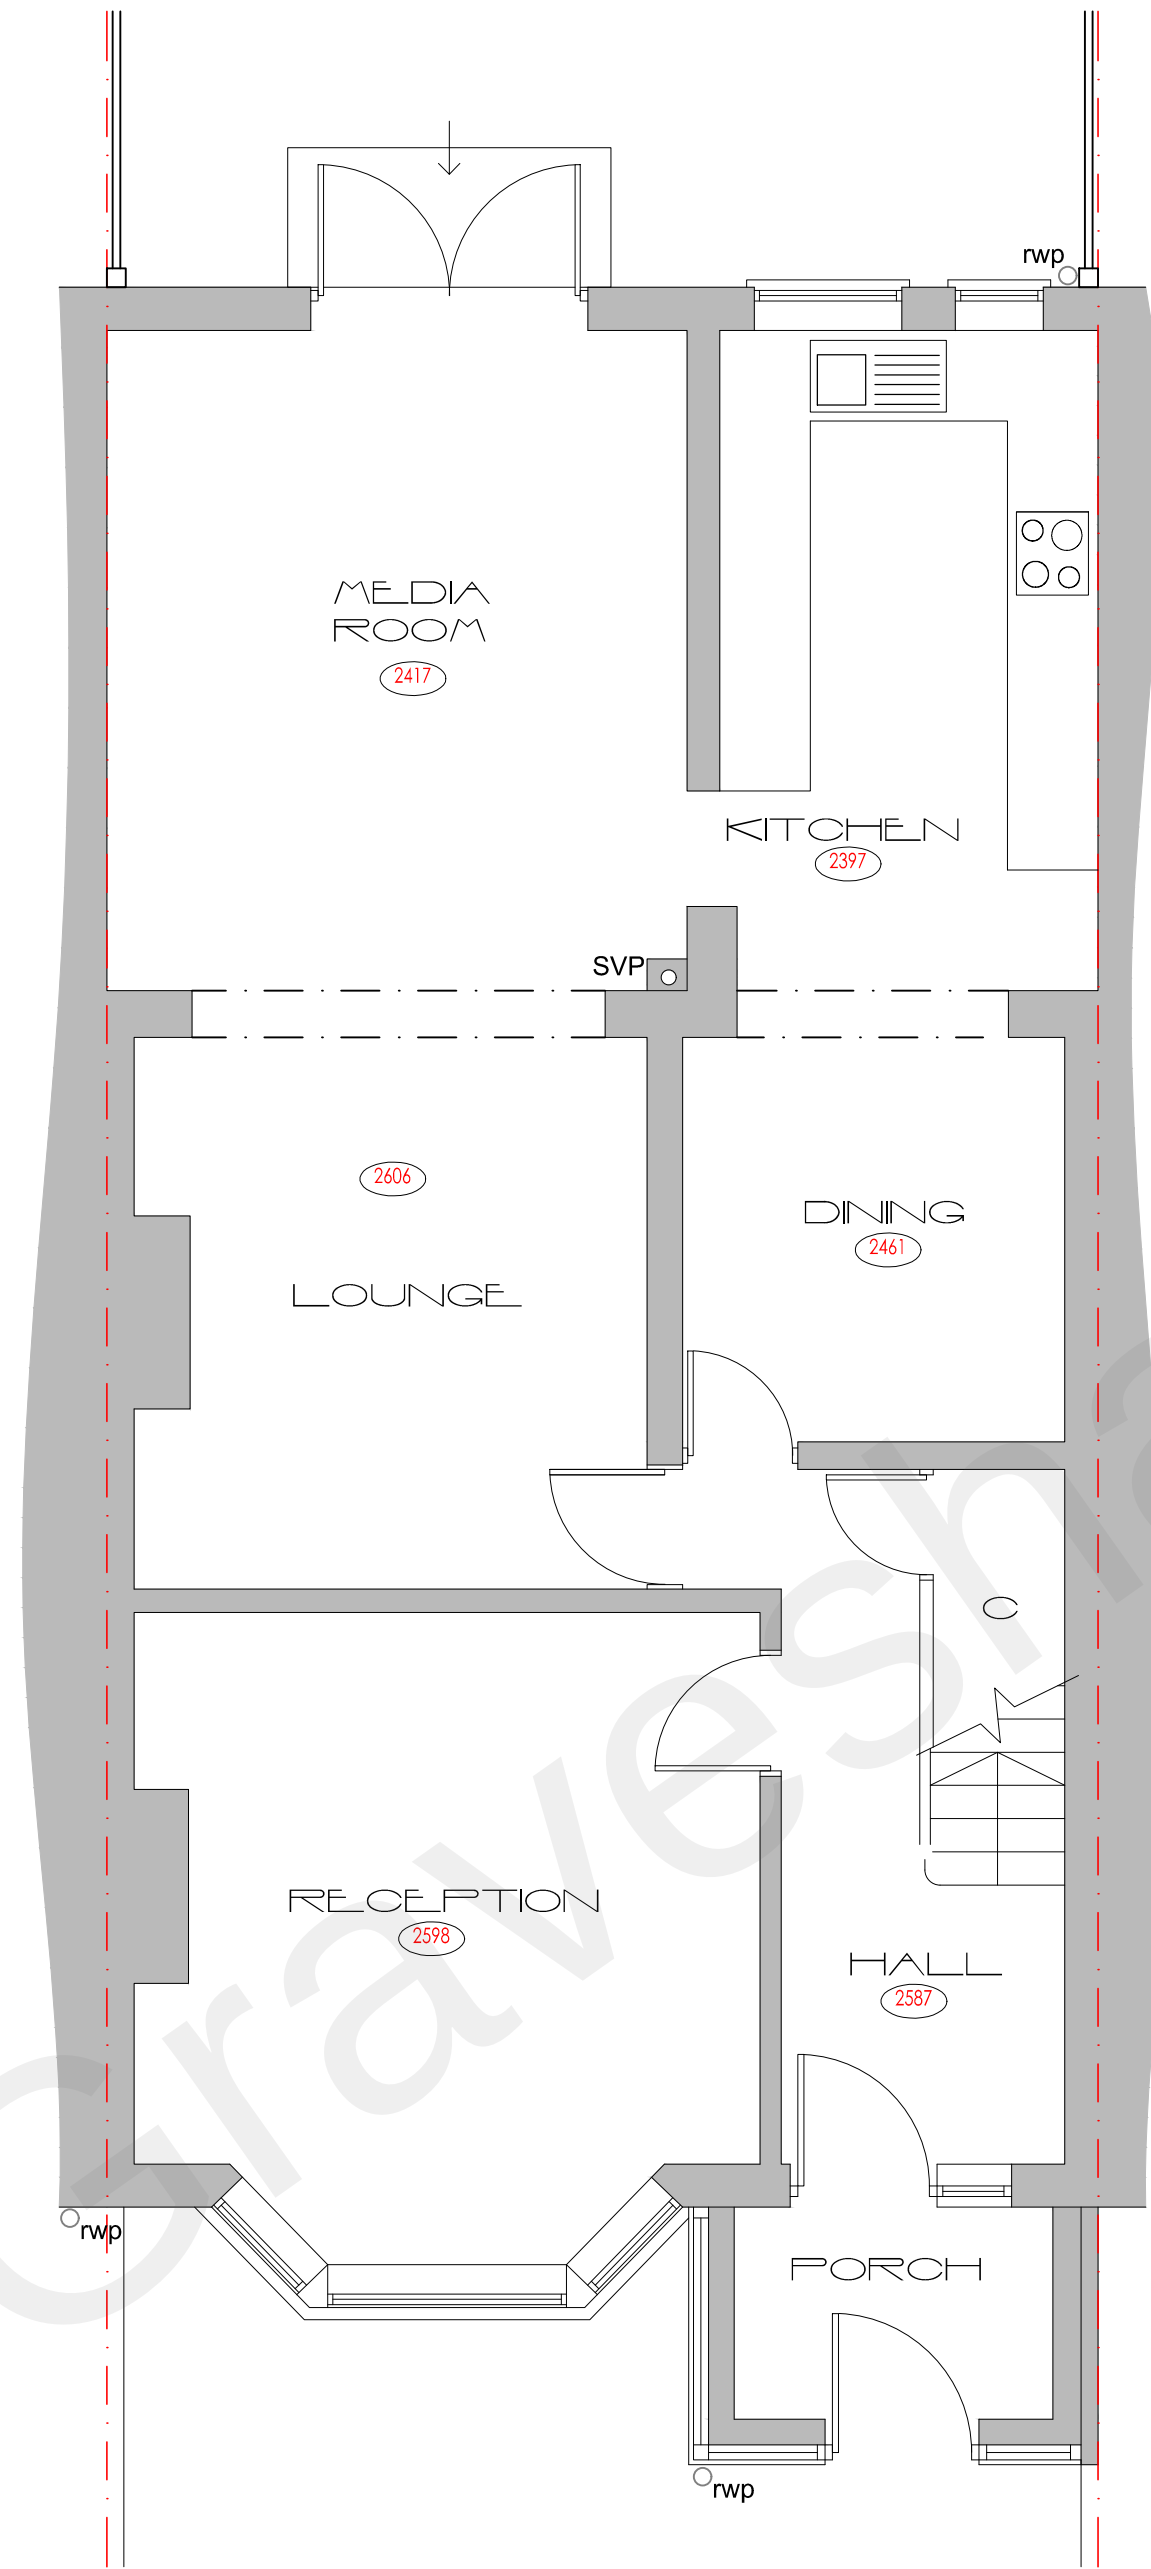

GROUND FLOOR

SCALE 1:50

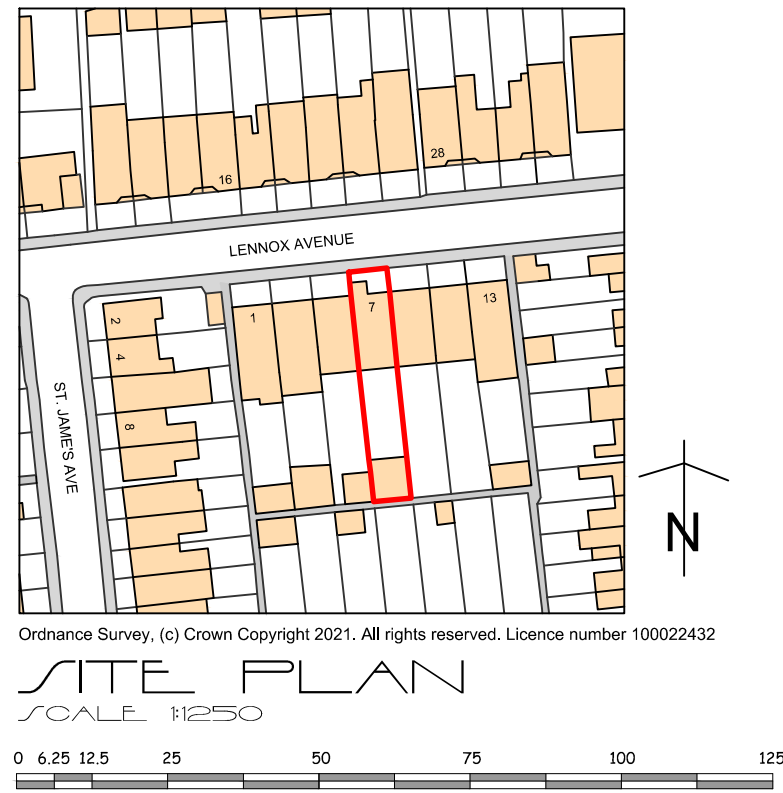 

Ordnance Survey, (c) Crown Copyright 2021. All rights reserved. Licence number 100022432

SITE PLAN

SCALE 1:250



SAHOTA ARCHITECTURAL SERVICES

CLIENT	Mrs. Harbans Kaur		
SITE	7 Lennox Avenue Gravesend Kent DA11 0HA		
DRAWING TITLE	Existing Plans & Elevations		
SCALE	1:50 1:100 1:1250 @A1		
DATE	October 2021	DRAWING NO.	21/05/01

Do not scale working dimensions from this drawing