




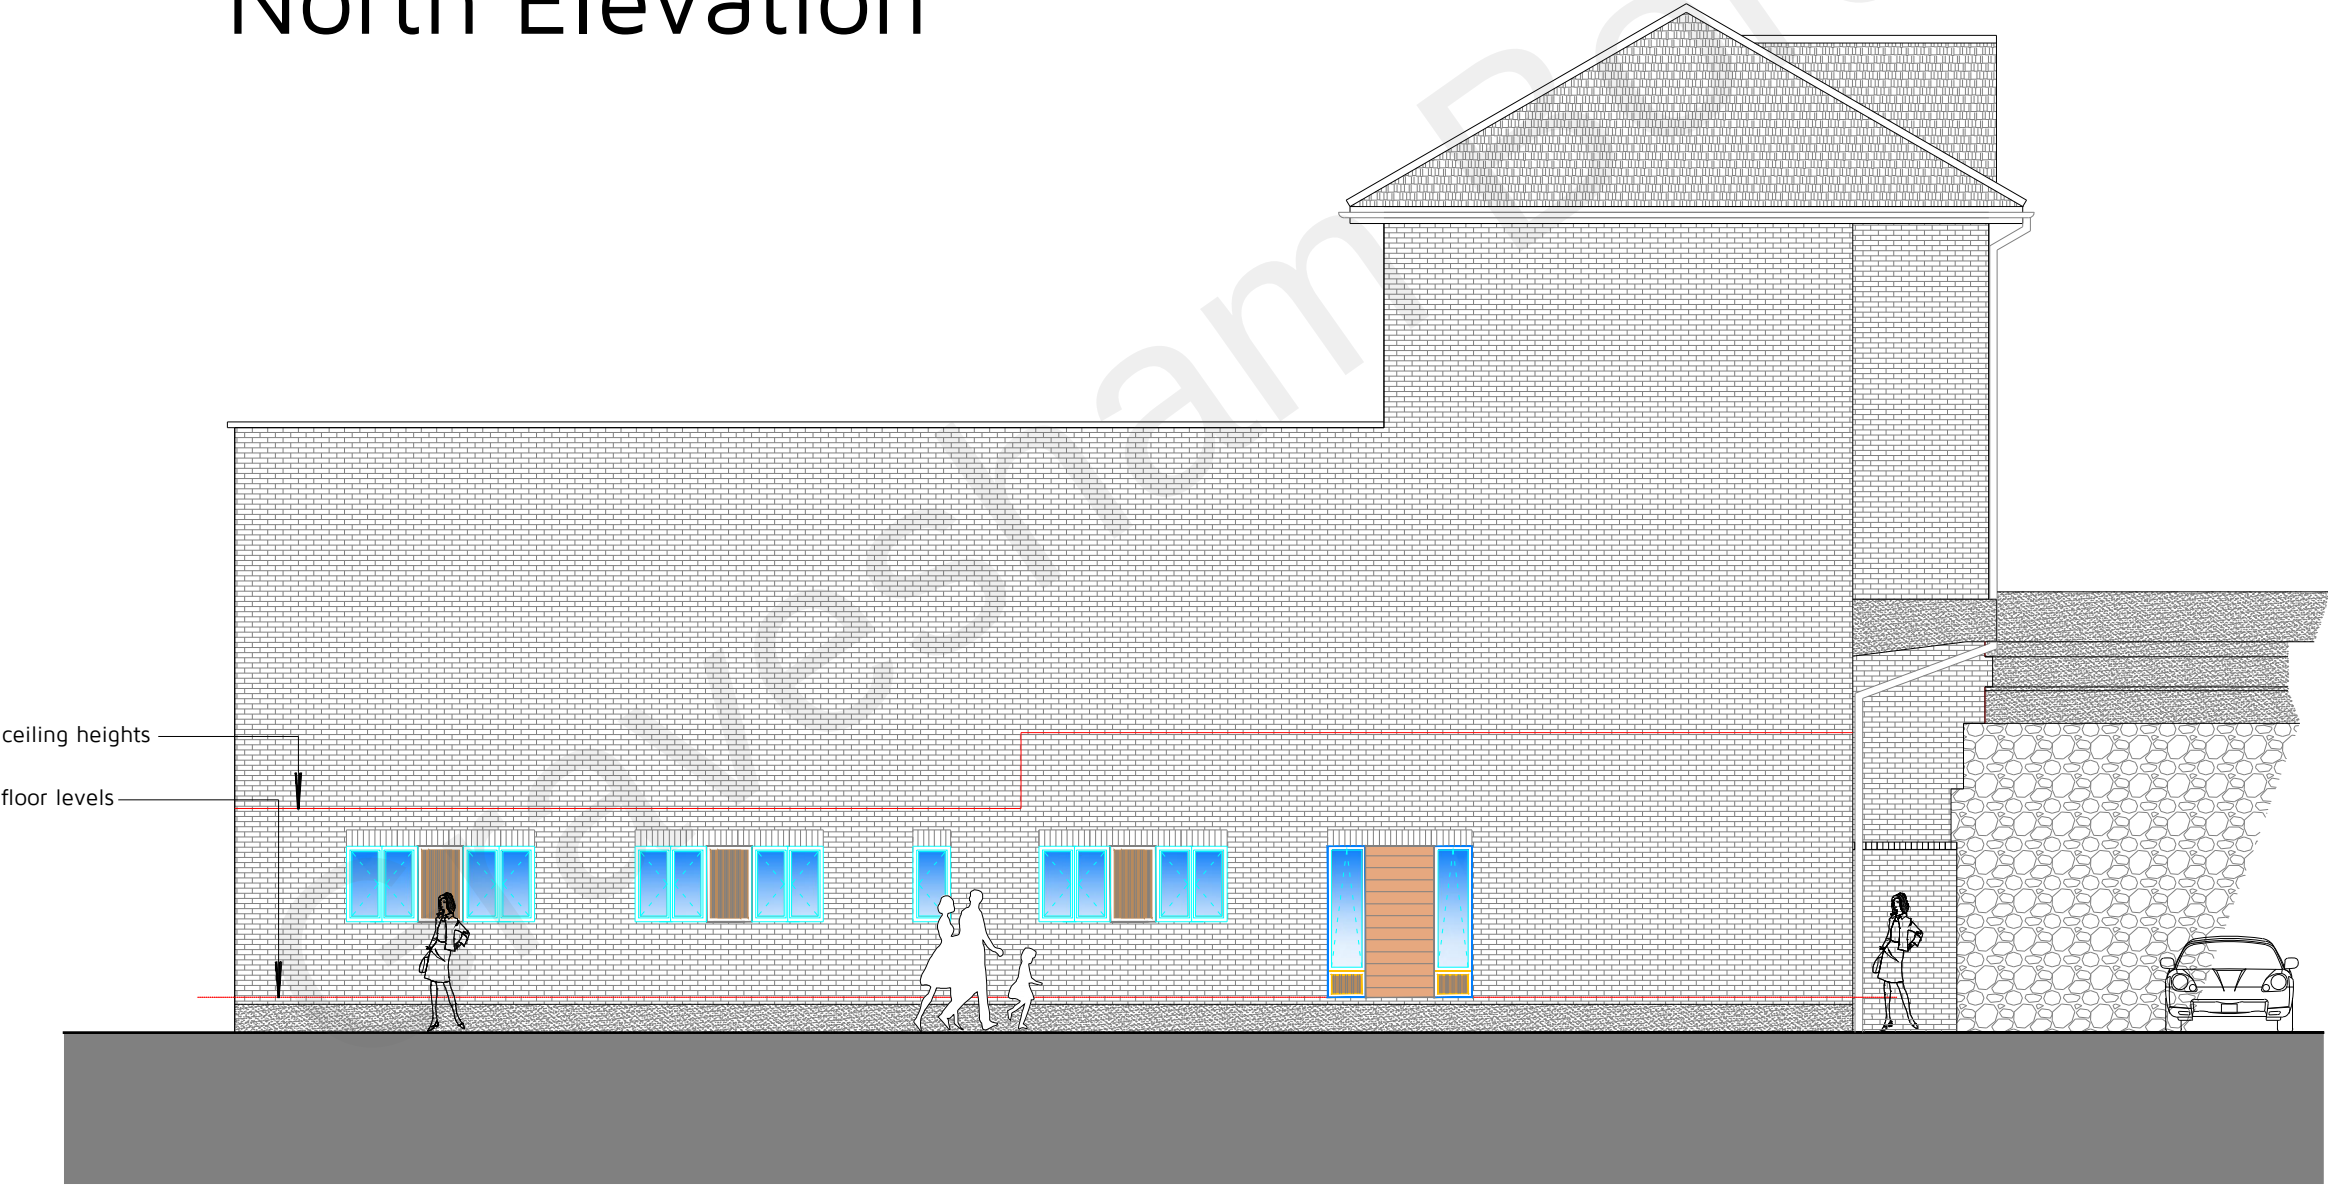

North Elevation

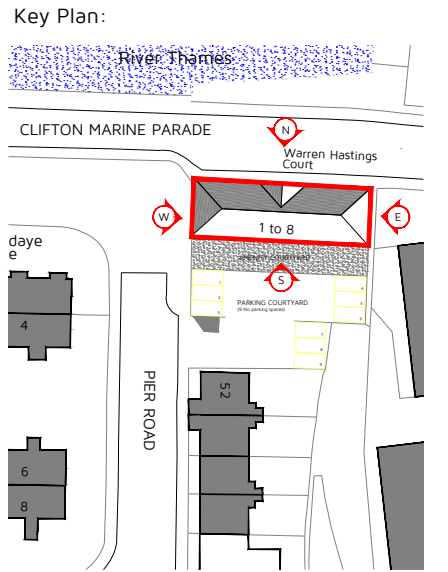

East Elevation

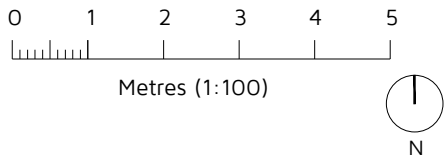

MATERIALS SPECIFICATION

Main brickwork facade retained to unify proposals with brick soldier course detail to window and door heads. Full 3.0m high glazed feature panels with feature wooden grain effect panelling.

Rev: Reason: Date:

Client: BILLINGS GROUP

Project: WARREN HASTINGS COURT, CLIFTON MARINE PARADE, GRAVESEND, KENT, DA11 9NB

Title: PROPOSED CONVERSION NORTH AND EAST ELEVATIONS

Drawing No: DHA/14980/12 Rev: Scale: 1:100 Date: OCT 2021

dha

Eclipse House, Eclipse Park, Sittingbourne Road
Maidstone, Kent, ME14 3EN

t: 01622 776226 e: info@dhaplanning.co.uk f: 01622 776227 w: www.dhaplanning.co.uk

No reproduction by any method of any part of this document is permitted without the consent of the copyright holders. Produced for Town and Country planning purposes only.

© Crown Copyright 2021. All rights reserved. Licence Number: 100031961

CAD Reference: DHA_14980_WARREN HASTINGS COURT_PFS10 A2