



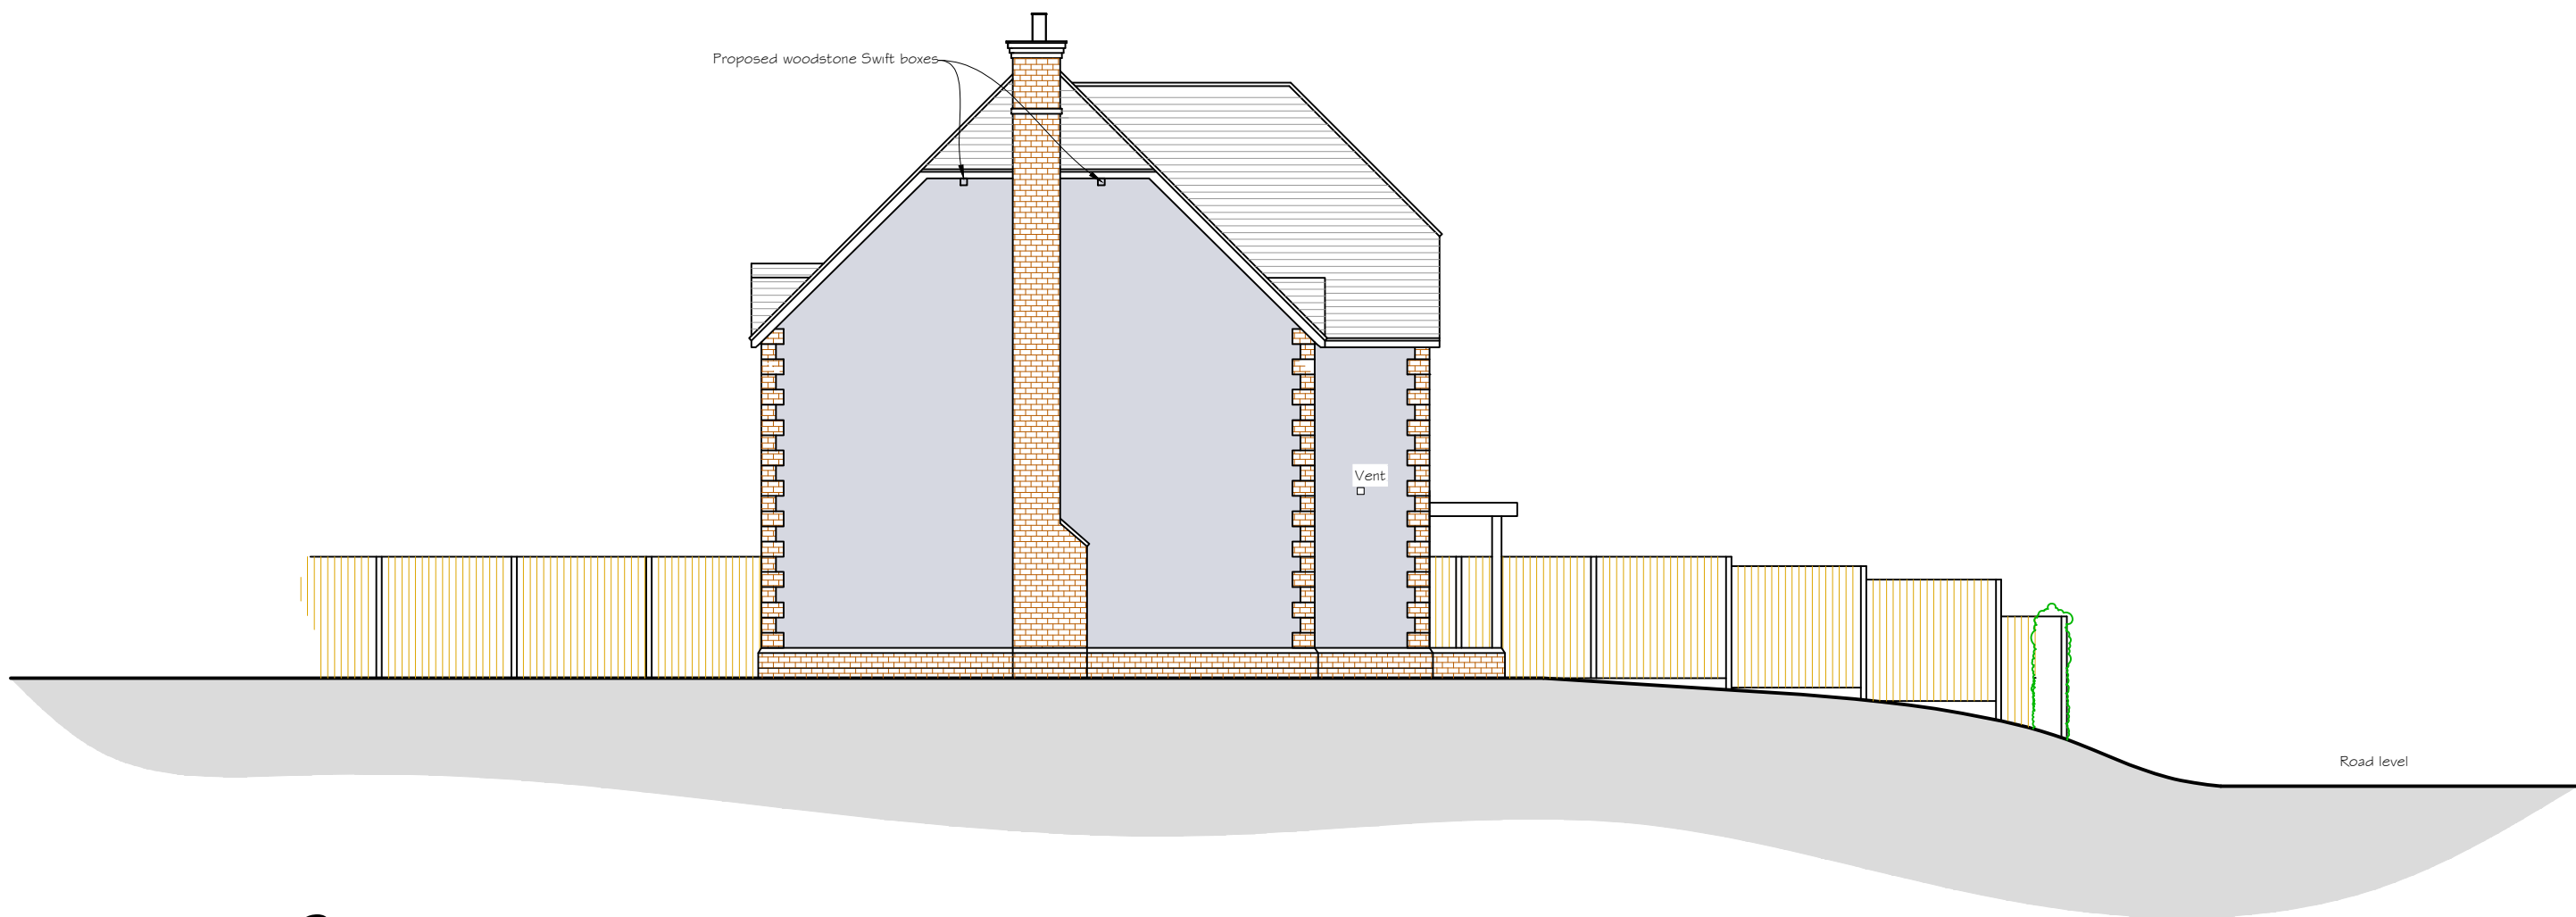


Street Elevation

Scale 1:100

 


Site section

Scale 1:100

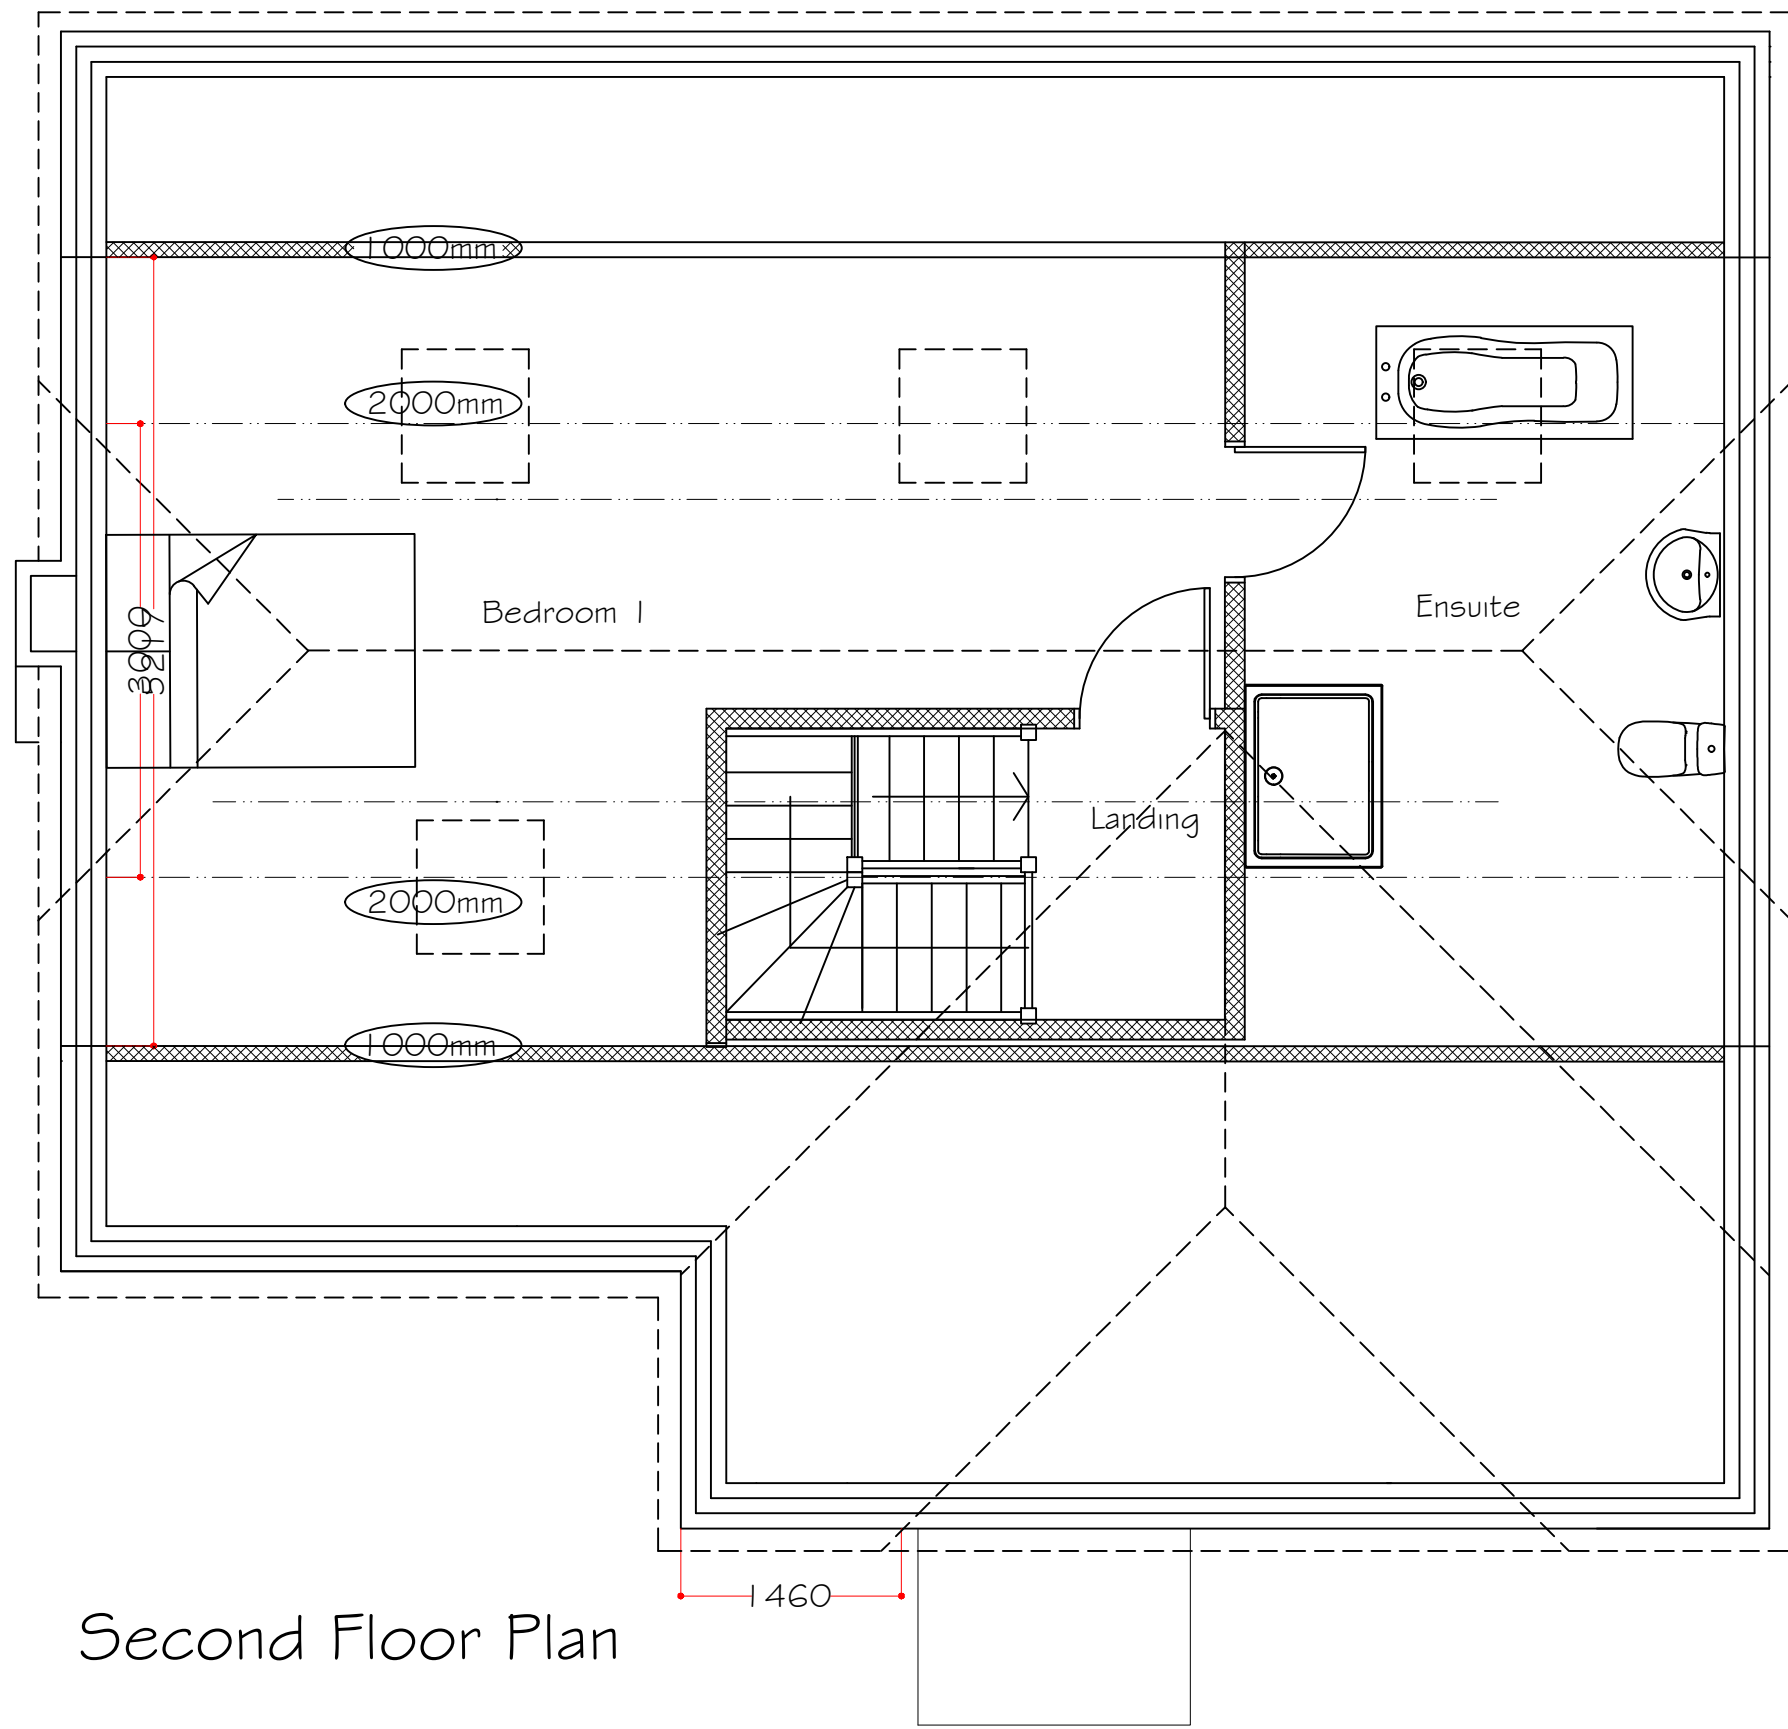


Second Floor Plan

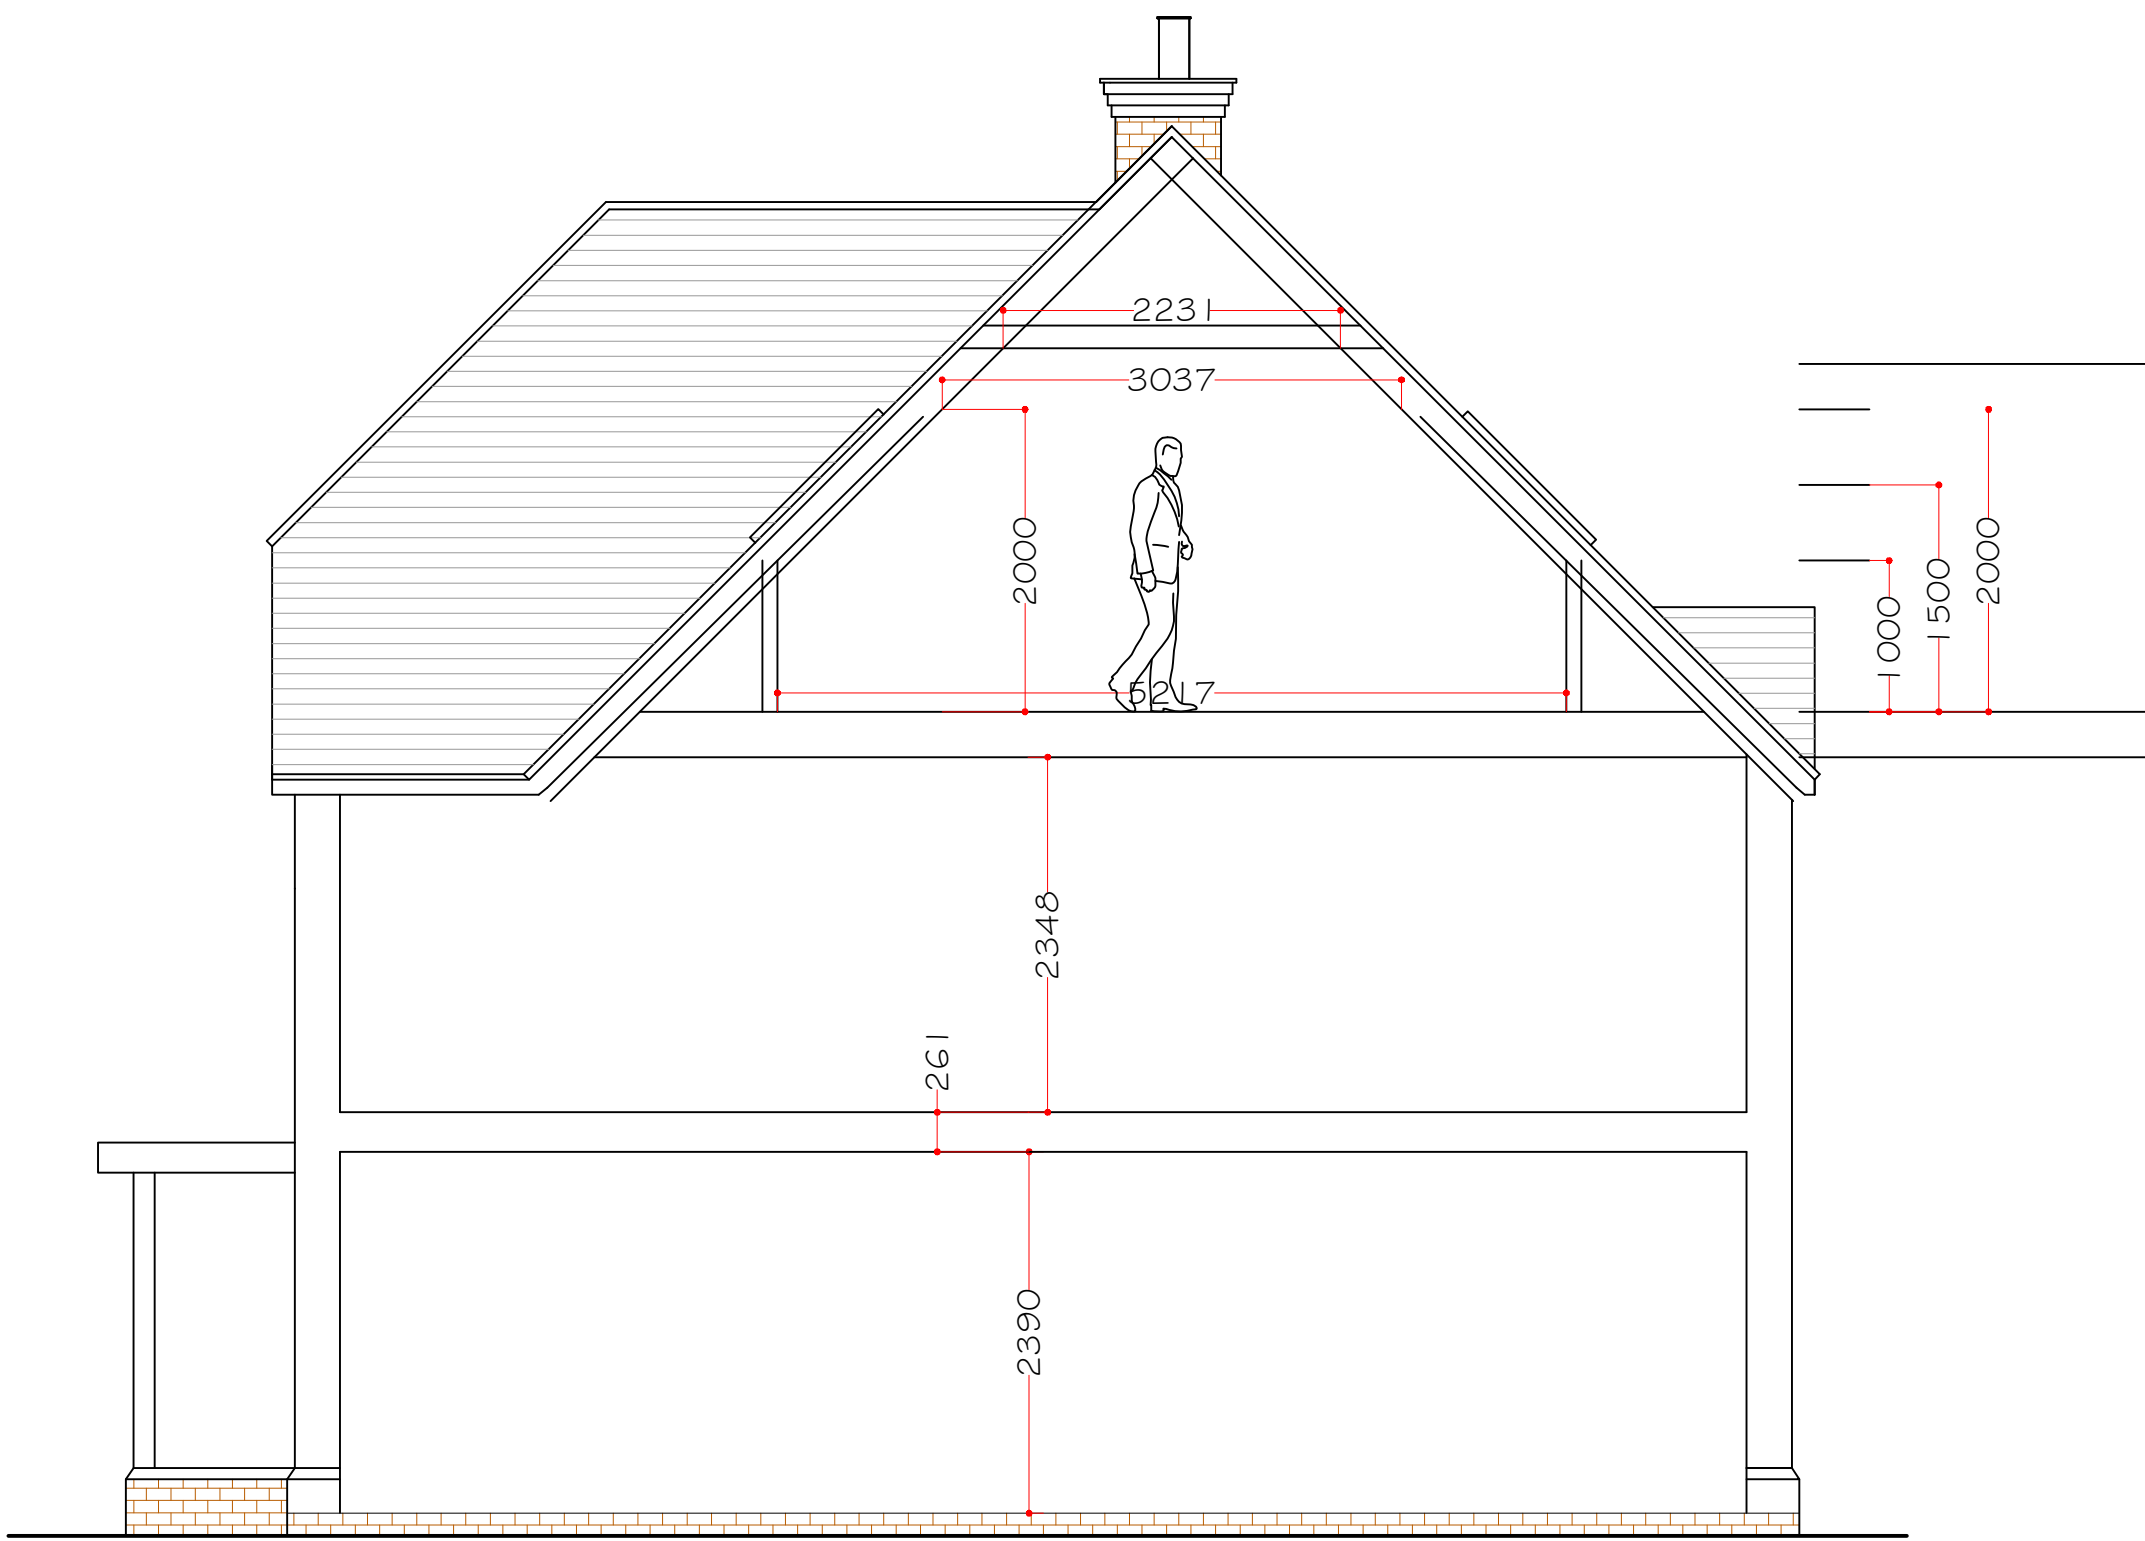

Section A-A

Scale 1:50

 

Rev B-Swift box added.
Rev A-Bat box added.

11 July 2023
26 June 2023

Synergy Planning & Property Consultants Ltd Suite 6 Laser Quay Marine City Estate Rochester Kent ME2 4HU		
Client	Bespoke Developments Ltd	
Address	Land off Old Watling Street	
Drawing title	Proposed site section, floor plan	
Scale	1:100	
Date	February 2022	Drawn by
Drawing No	22/388/03	B