


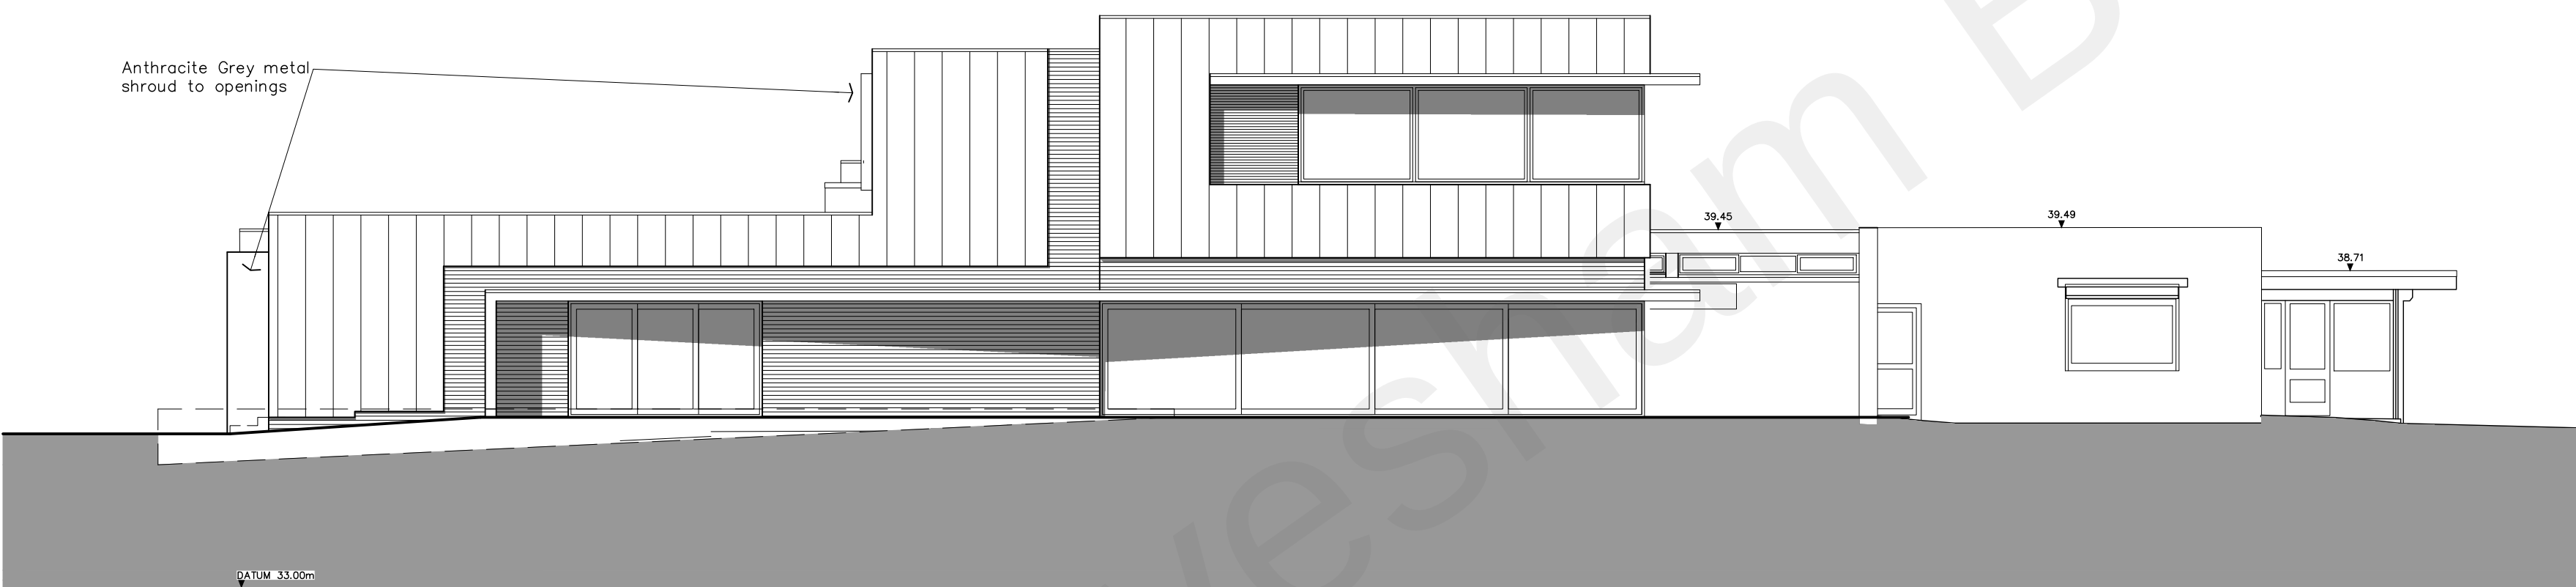

1 North Elevation



1 West Elevation

GENERAL NOTES

- Copyright of this drawing, the design and anything constructed from it is vested in the Architects and may not be produced without their written permission.
- The copyright of this design is site specific and may not be reproduced on any other site without the Architects written permission.
- Only figured dimensions are to be used for construction purposes. This drawing is to be read in conjunction with all relevant details for the project.
- All dimensions are to be checked on site prior to commencement, any discrepancy is to be reported to the Architect or Contract Administrator.
- All dimensions are in millimetres unless noted otherwise. All levels are shown in meters unless noted otherwise.
- Ordnance Survey data supplied by Promap with the permission of the controller of The Stationary Office.
Crown Copyright MKA No: 10007142.

CONSTRUCTION NOTES

- The Contractor is responsible for the correct setting out of the work.
- All building materials, components, workmanship to comply with the appropriate Building Regulations. British Standards Codes of Practice and manufacturers' recommendations.
- All equipment installed in connection with Gas, Electricity and Water Services shall conform to the Supply Authority's Bye-Laws and Regulations and shall be subject to their Officer's inspection and approval.
- These drawings are to be read in conjunction with all other Architects, Consultants and Specialist sub-contractors drawings.
- All structural timber to be pre-treated strength graded to Structural Engineer's details and to be stamped KD (kiln dried).
- All external s/w to be pre-treated with preservative.
- All dimensions and levels to be checked on site prior to construction and the manufacture of steelwork and architectural ironmongery, stonework and any other purpose made items.
- All materials, products etc. to be installed, applied etc. in accordance with the manufacturer's written instructions.
- All specialist details are Design Intent only & subject to specialist design & detailing. Our meaning of Design Intent is as follows:
 - This drawing demonstrates MKA's/ the employer's objectives.
 - The final design/product(s)/ installation are to be fit for purpose.
 - The design & manufacture are to comply with the relevant and current Statutory Regulations & British Standards.
 - A design warranty is to be provided for the benefit of the Employer/ owner/ end user.
 - All technical means to achieve the intent of the design is the responsibility of the appointed specialist.
 - The responsibility of the design is by others. The design intent drawing/ specification sets out what the third party design is to achieve.

CLIENT

Mid Kent Golf Club

PROJECT

Singlewell Road
Gravesend
Kent
DA11 7RB

SHEET

Proposed North &
West Elevations

Rosewood House, High Street,
Hadlow, Tonbridge, Kent TN11 0EF
t: 01732 850995
e: design@mka-architects.co.uk
w: www.mka-architects.co.uk



SCALE AT A1

DATE

1:100

Feb 22

DRAWING STATUS

PRELIMINARY

JOB NUMBER DRAWING NUMBER REVISION

2353

15

-

scale in metres

0 1 5 10