


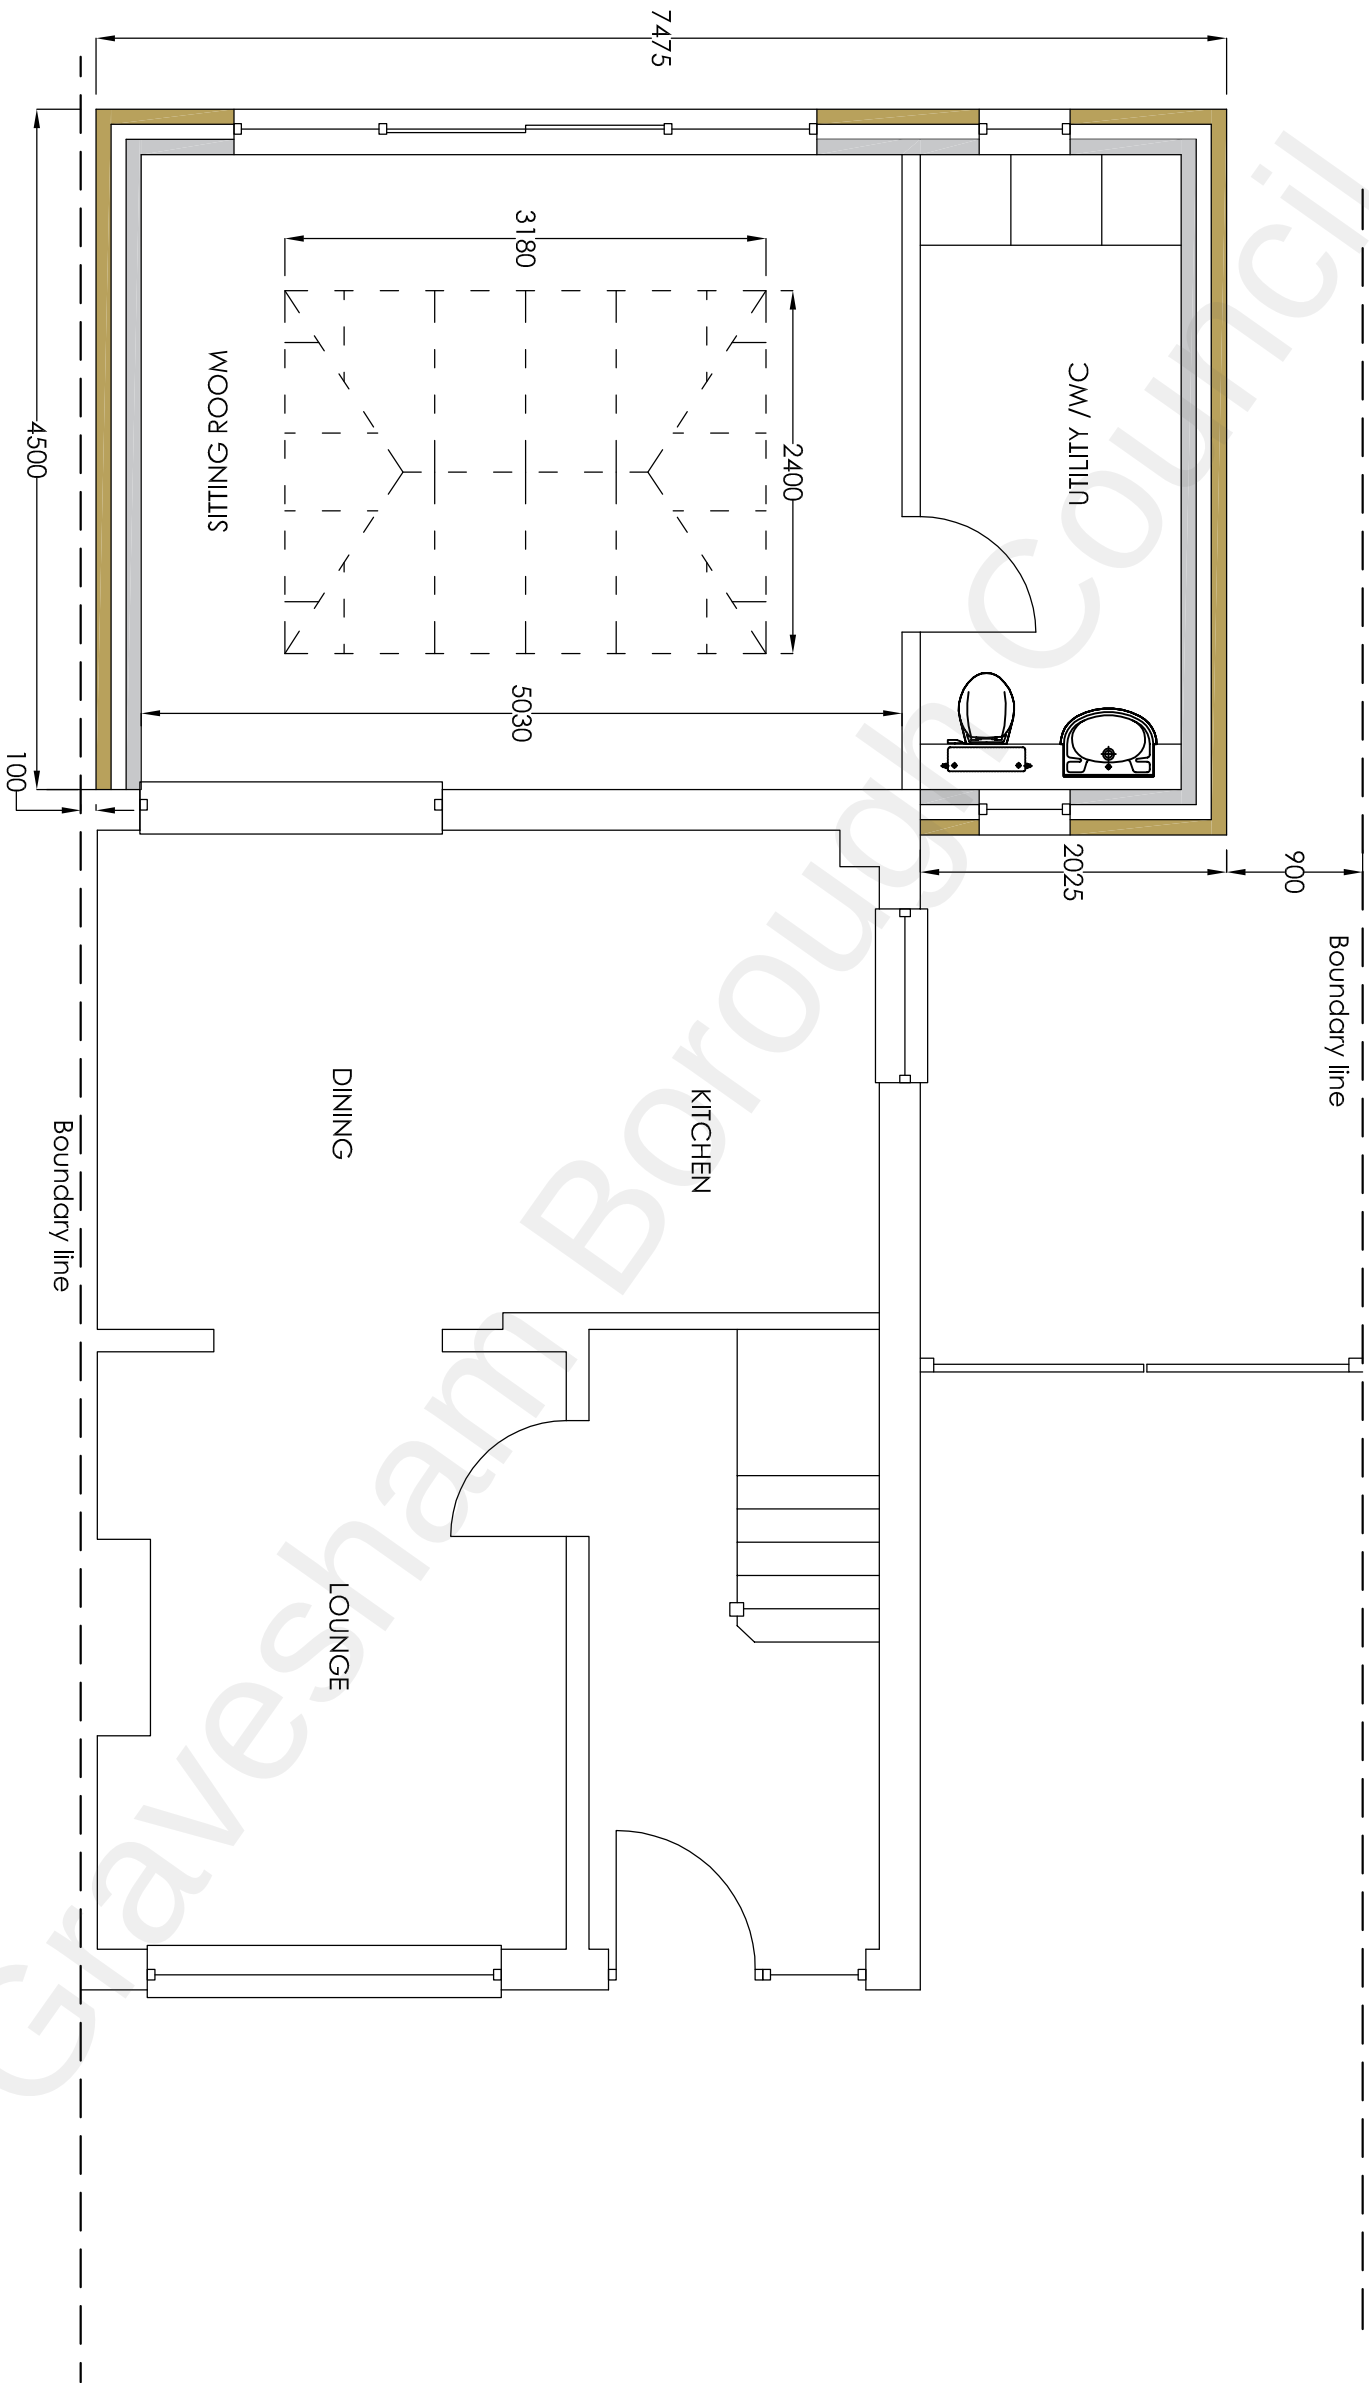

Project			Mr Sanjeet Parmar 40 Goodwood Crescent Gravesend Kent DA12 5EL		
Drawing Title			Single Storey Rear Extension		
Proposed Ground Floor Plan					
Rev	A	Add window to GF WC show car parking arrangement		13/07/22	
		Description		Date	
Drawn		HC	Date		May 2022
Scale		1:50	Drawing No.		40GC/A3/O3A