


EXISTING ARCHITECTURE

DEMOLITIONS

NEW BRICK WALL

NEW TIMBER FRAMED STUD WALL

NEW ROOF

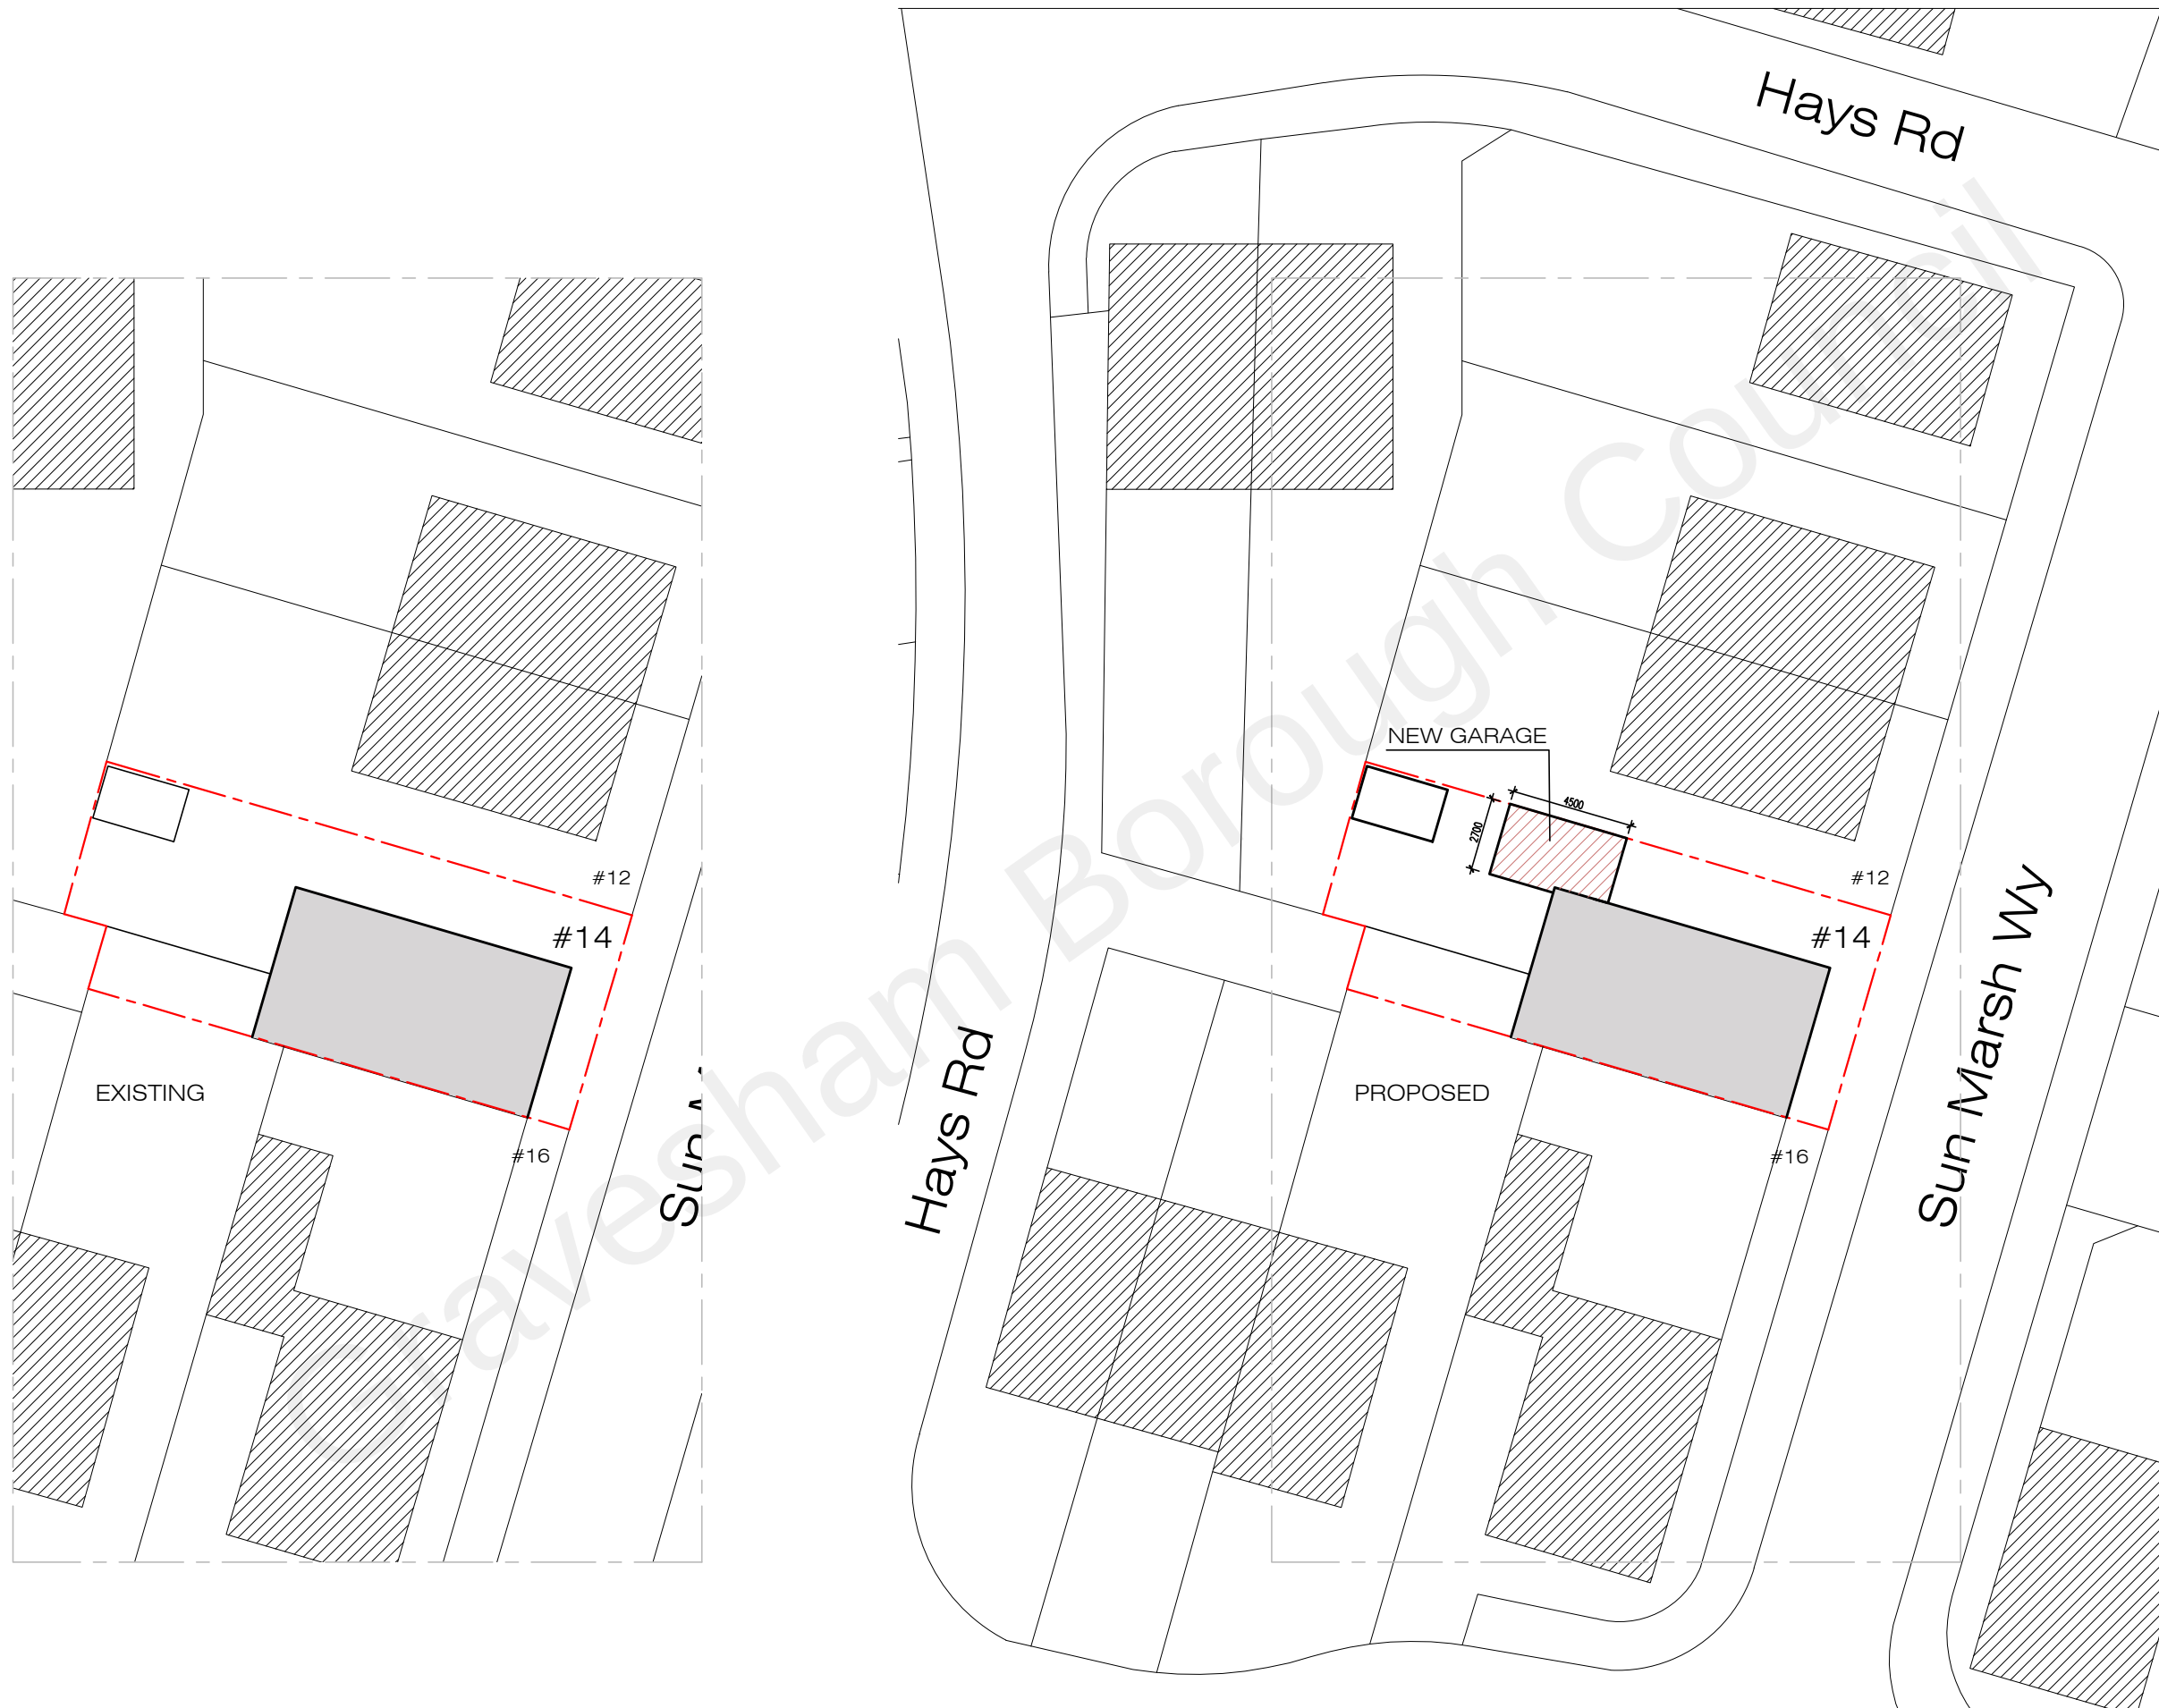


ARCHITECTURAL DESIGN:



**bMAC STUDIO**  
architecture & project management

1 BLUETT STREET  
MAIDSTONE ME14 2UG

ALL DIMENSIONS TO BE CHECKED ON SITE.  
DRAWING TO BE READ IN CONJUNCTION WITH  
STRUCTURAL ENGINEER'S DRAWINGS

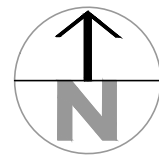

|             |                                     |              |                          |
|-------------|-------------------------------------|--------------|--------------------------|
| PRELIMINARY | <input type="checkbox"/>            | INFORMATION  | <input type="checkbox"/> |
| APPROVAL    | <input type="checkbox"/>            | CONSTRUCTION | <input type="checkbox"/> |
| TENDER      | <input type="checkbox"/>            | *            | <input type="checkbox"/> |
| PLANNING    | <input checked="" type="checkbox"/> | *            | <input type="checkbox"/> |
| RECORD      | <input type="checkbox"/>            | *            | <input type="checkbox"/> |

CLIENT:

**MARIUS RESIDENCE**

PROJECT ADDRESS:

**#14 SUN MARSH WY  
GRAVESEND  
DA12 2FE**

DRAWN:  
JOM@GI

CHECKED:  
BMAC

| REV | DESCRIPTION | DATE |
|-----|-------------|------|
|     |             |      |
|     |             |      |
|     |             |      |

DRAWING TITLE:

**SITE PLAN**

JOB CODE  
2022/352

DATE  
Oct. 22

SCALE  
1/250

DRAWING NUMBER  
**A.02**