




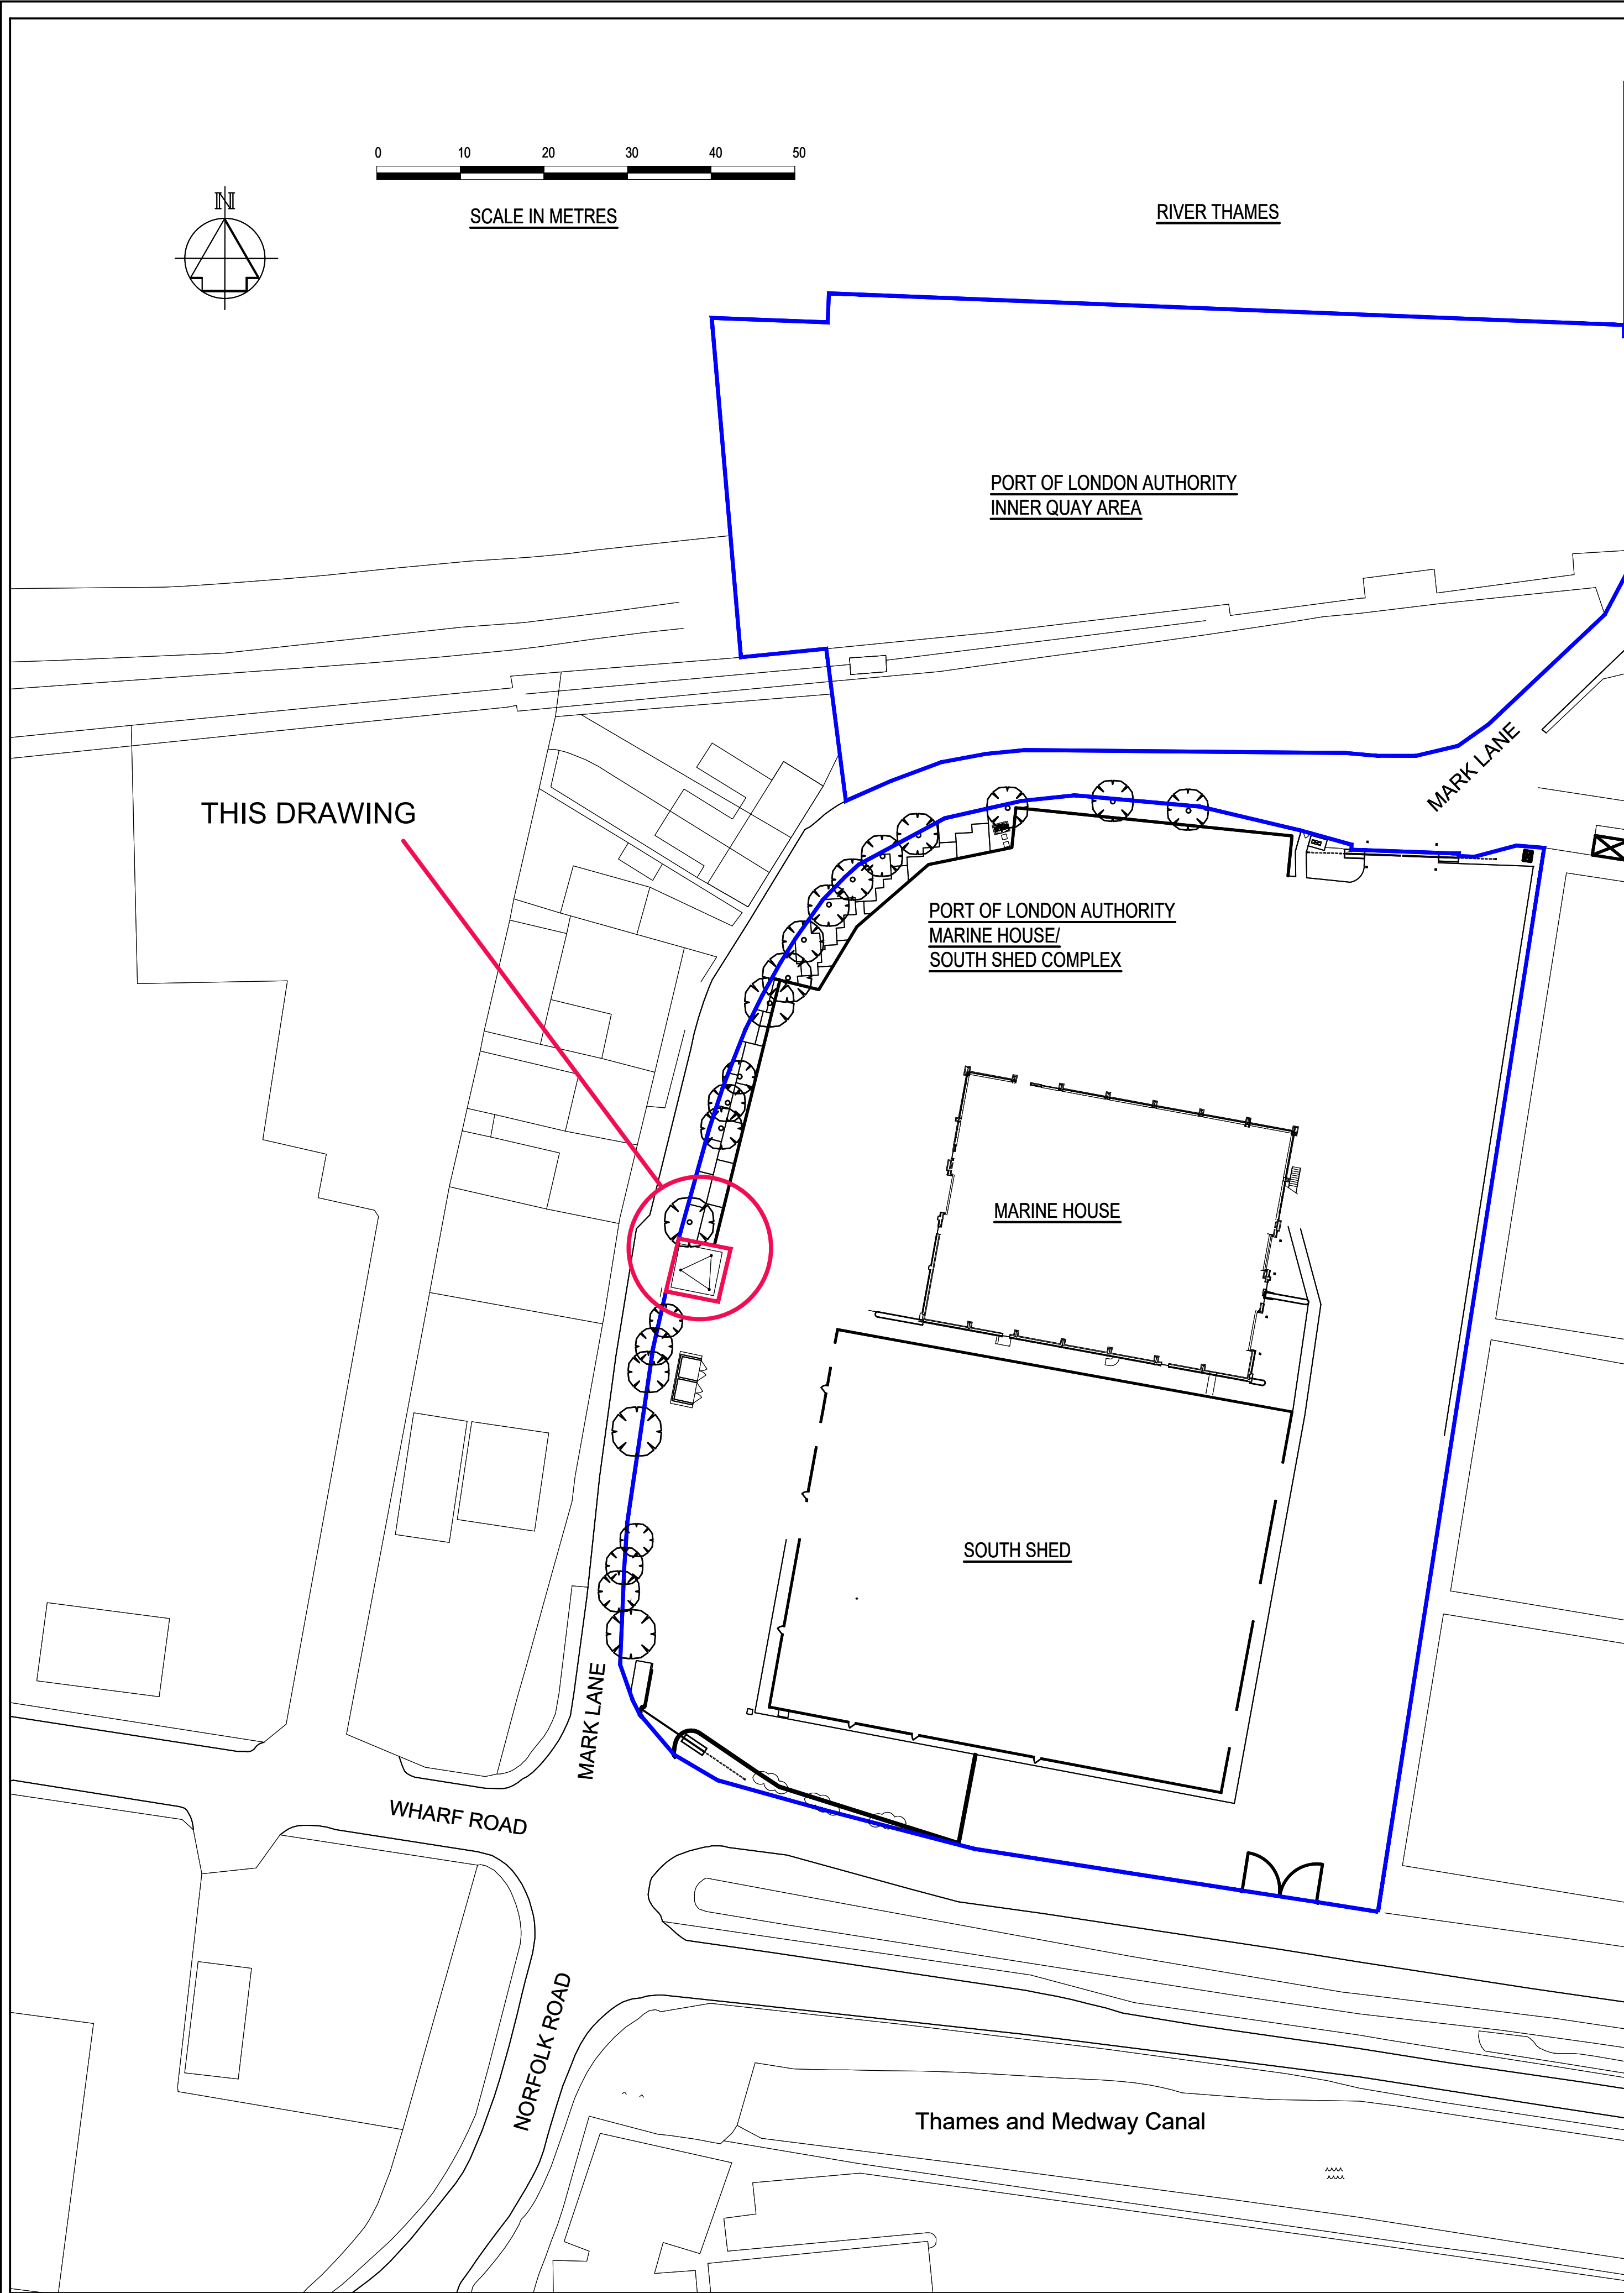


SITE PLAN (1:500)

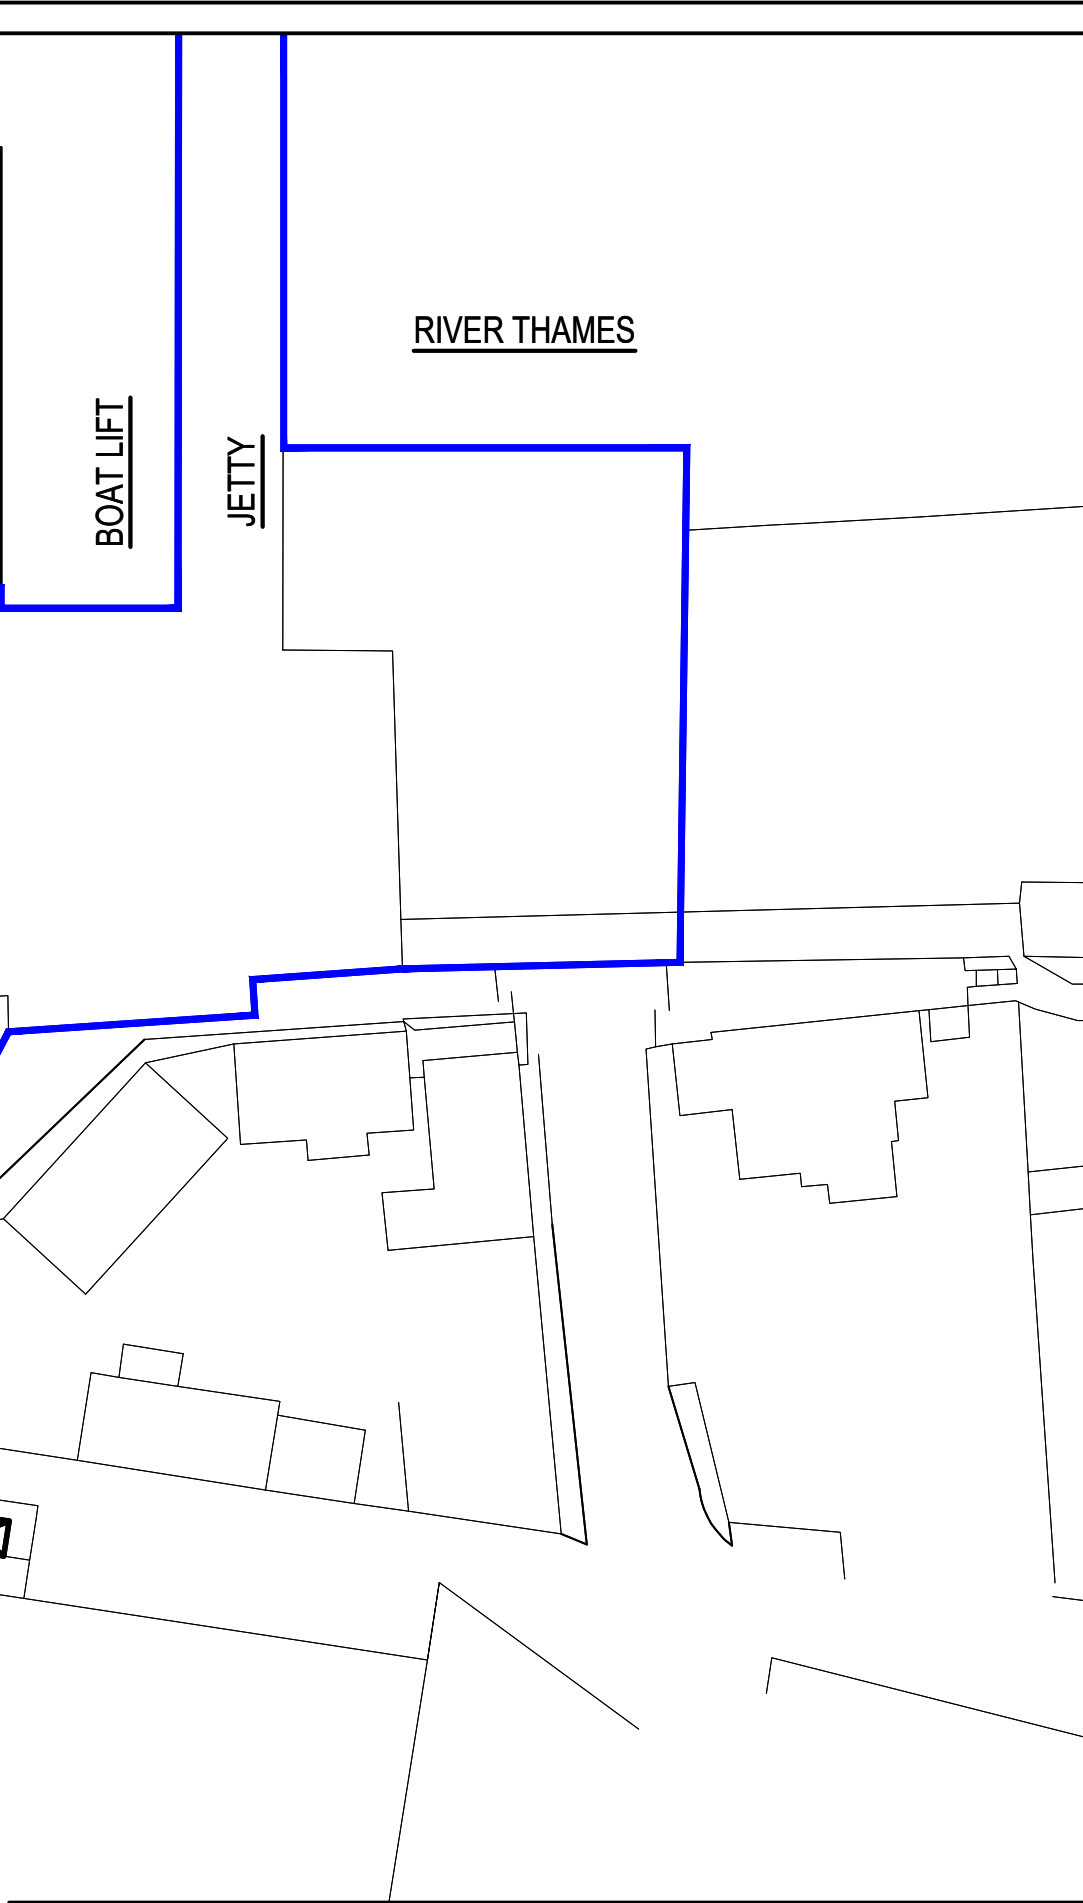

KEY PLAN (1:1250)

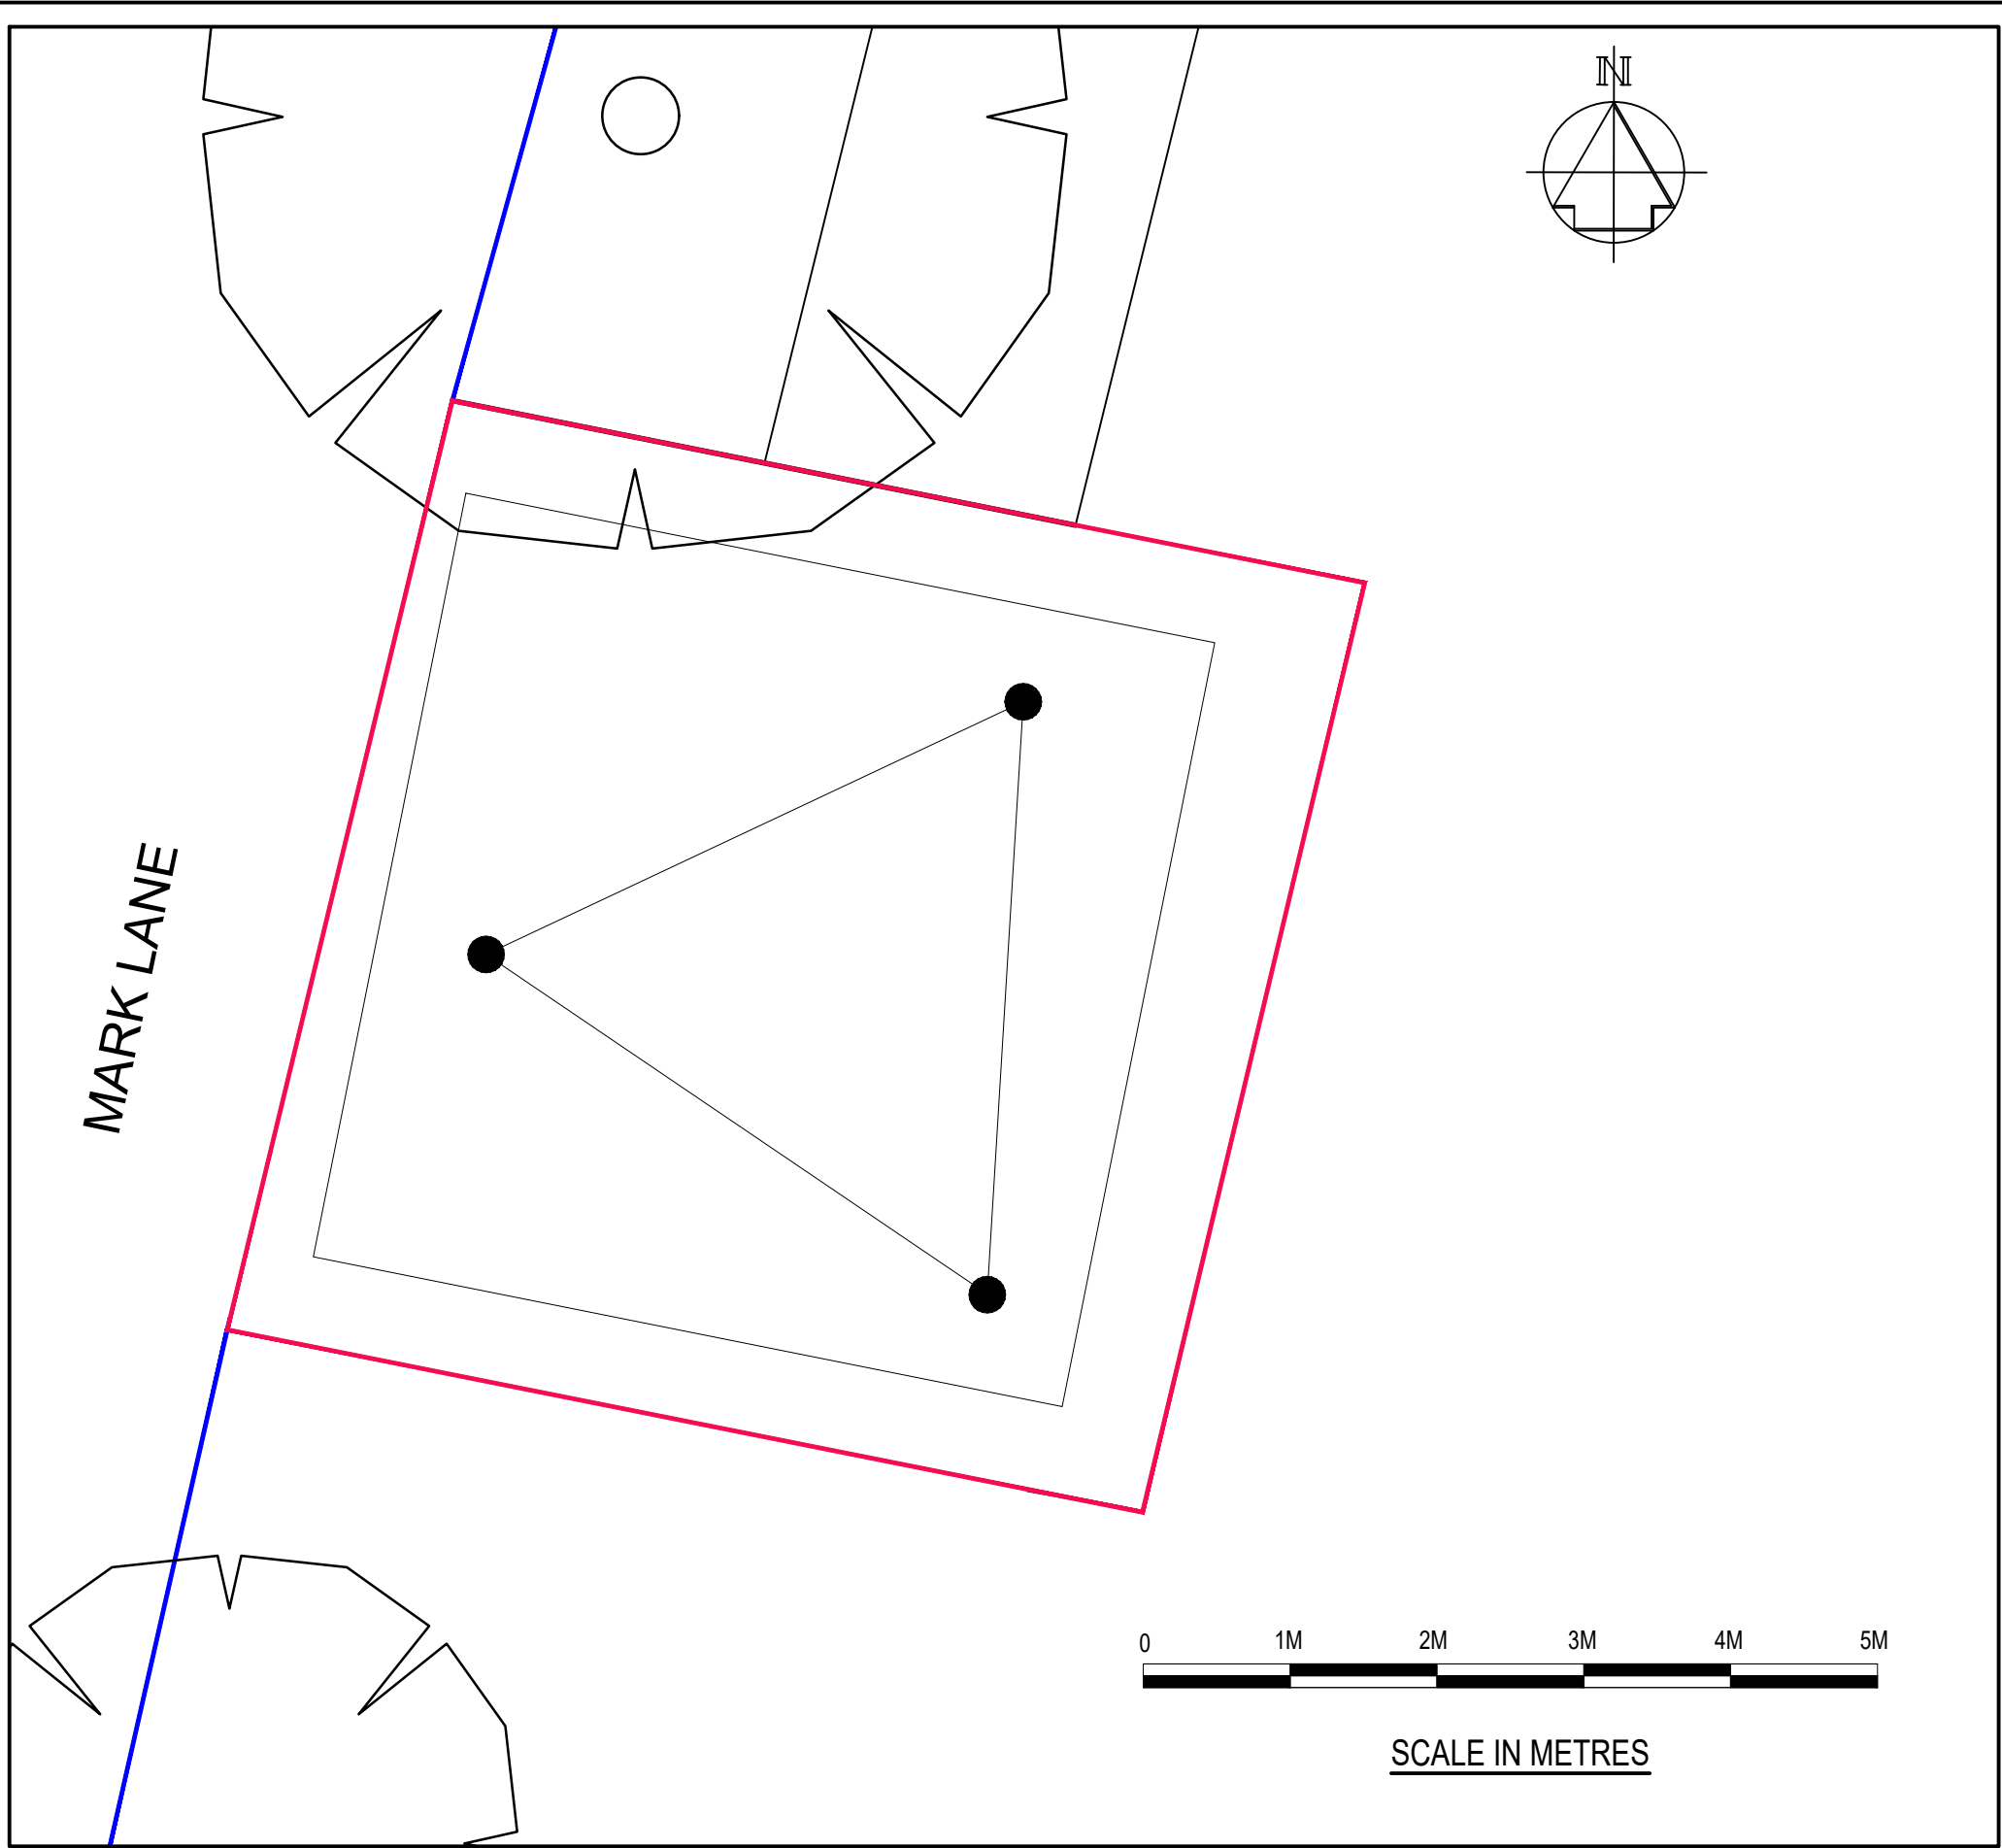

EXISTING RADAR TOWER BASE PLAN (1:50)

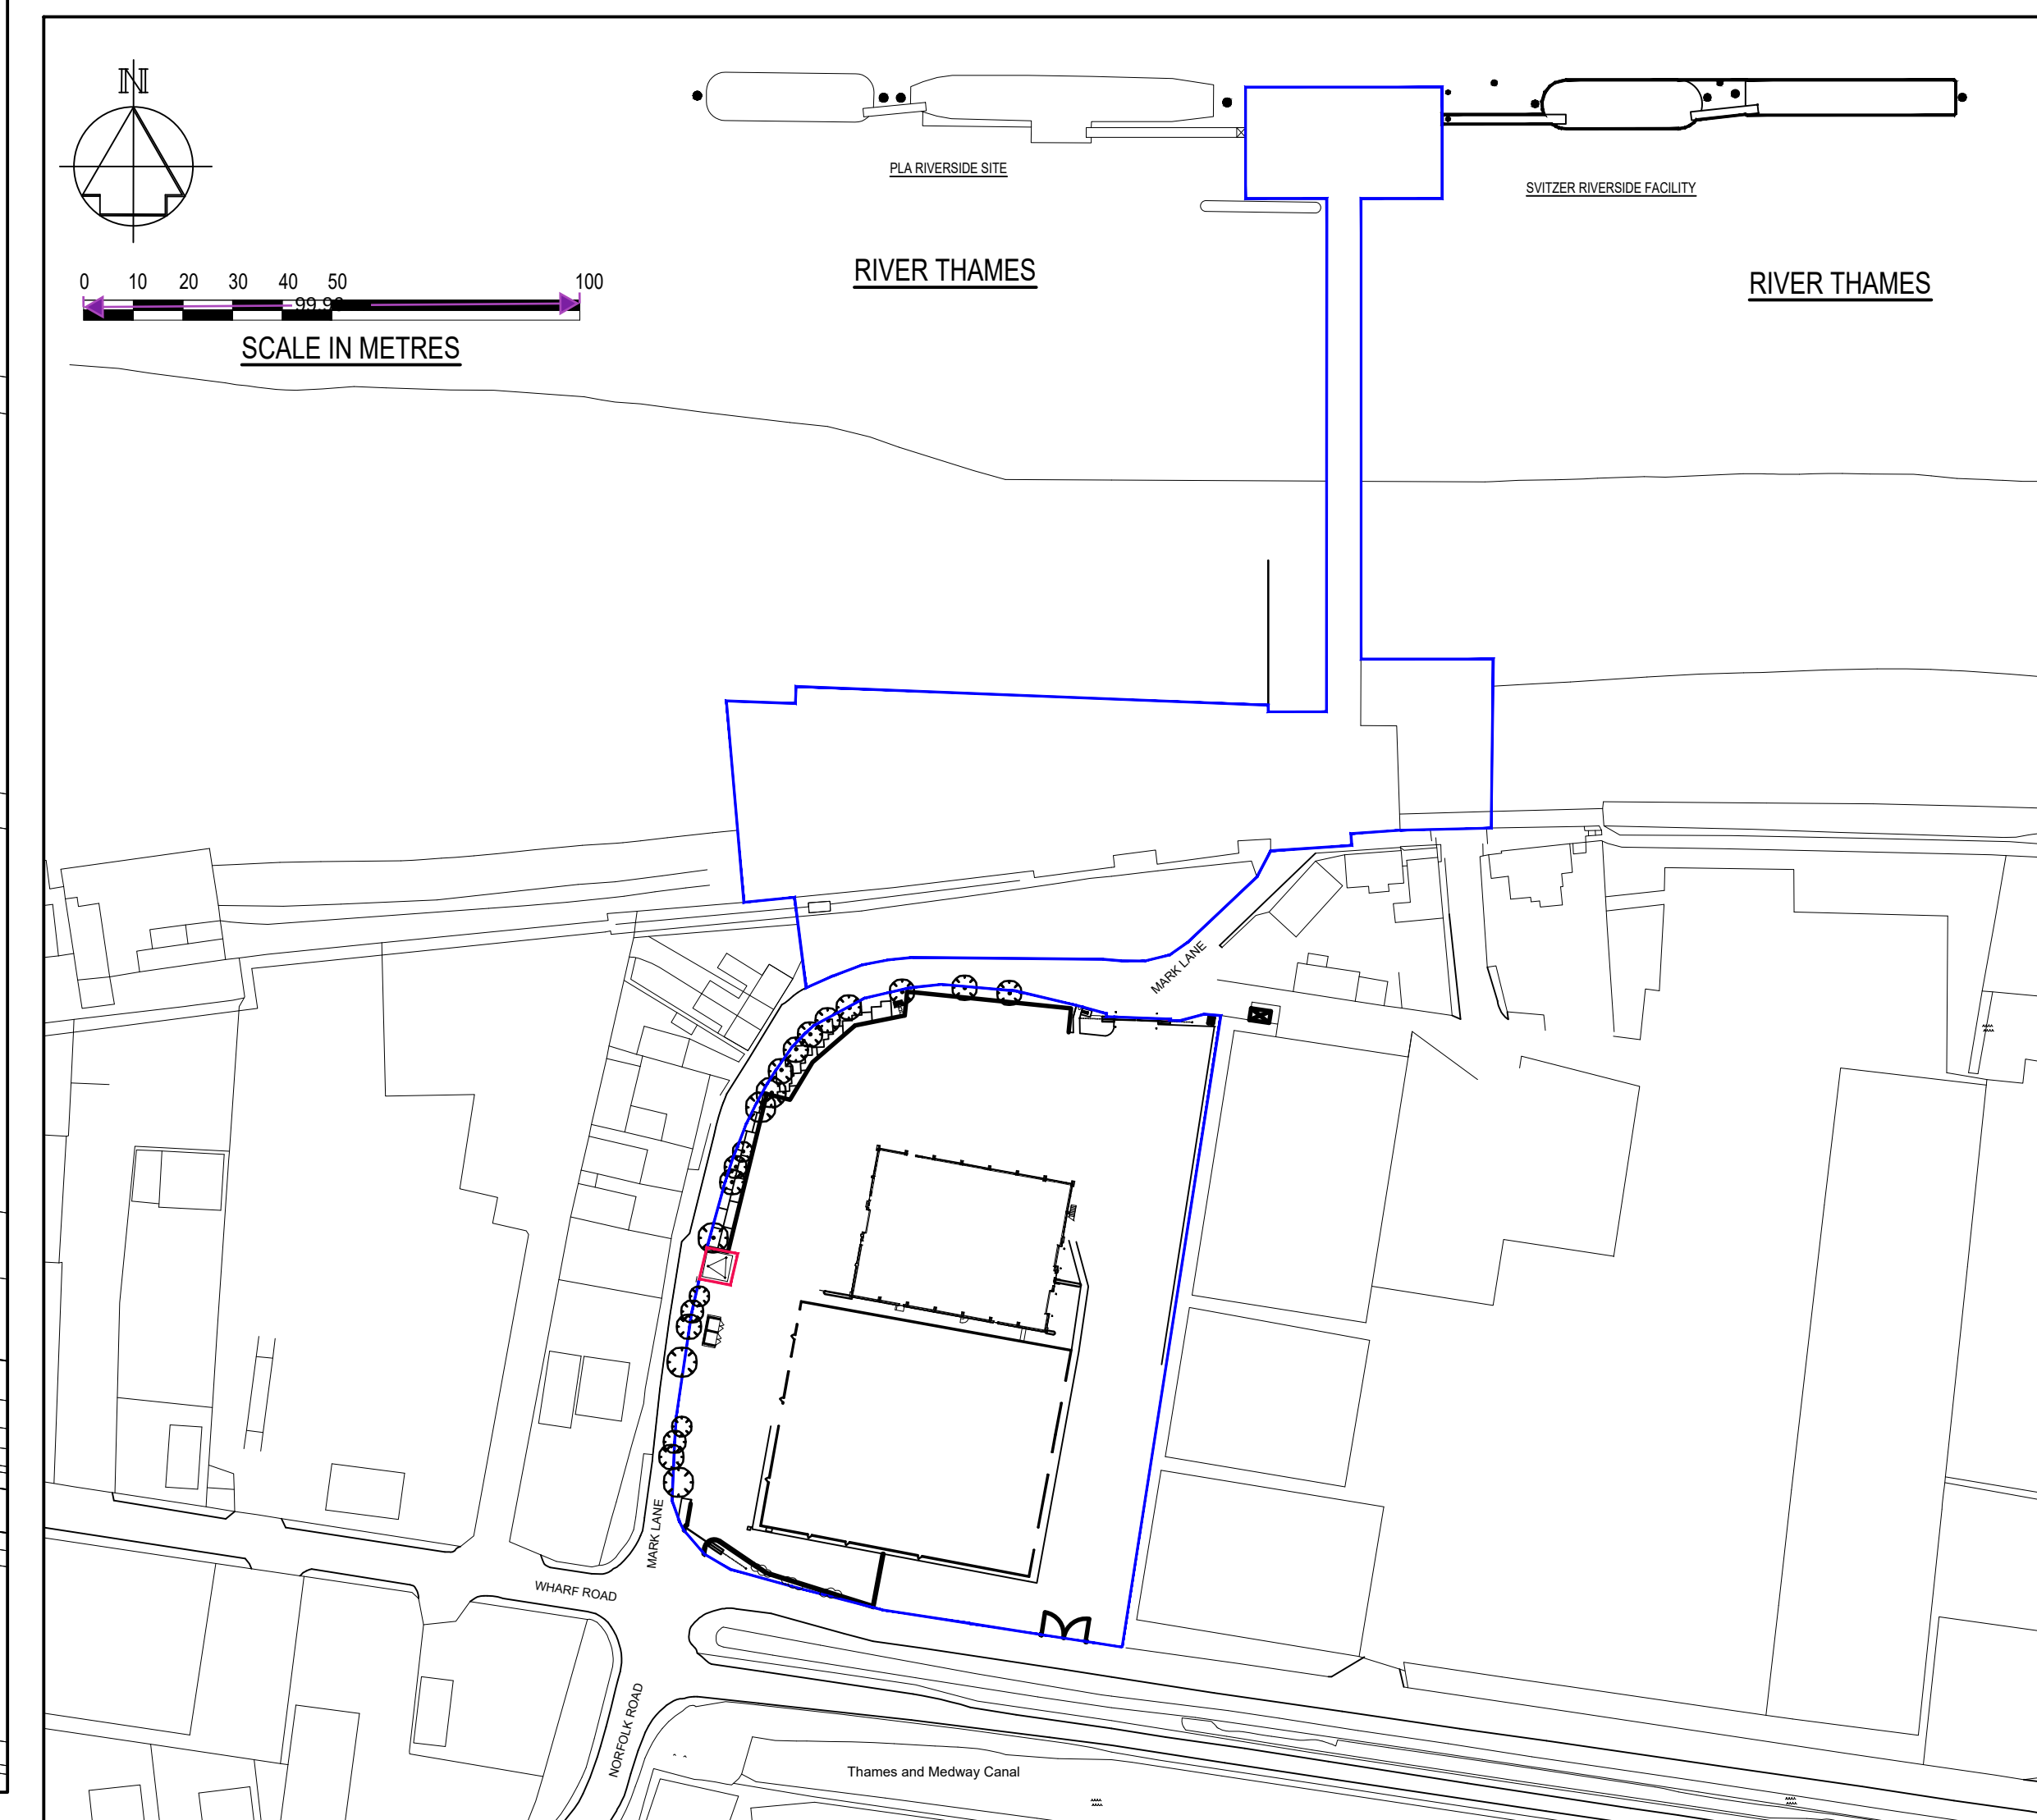

A		1:1250 PLAN ADDED AS REQUESTED BY PLANNING AUTHORITY	RC	30.07.24
Rev		Description	By	Date
PORT OF LONDON AUTHORITY				
CIVIL ENGINEERING DEPARTMENT London River House Royal Pier Road Gravesend Kent DA12 2BG Telephone 01474 562250 Facsimile 01474 562277 E-Mail: CivEng@pla.co.uk Web site: www.pla.co.uk				
Location PLA SITE - DENTON WHARF				
Drawing Title LOCATION PLAN OF EXISTING RADAR TOWER TO BE UPGRADED				
Date 21/05/24	Scale (@A1) 1:1250, 1:500, 1:50	Drawn RAC	Engineer M.COLLIER	
Drawing Number DEW/C/576				Rev. A