



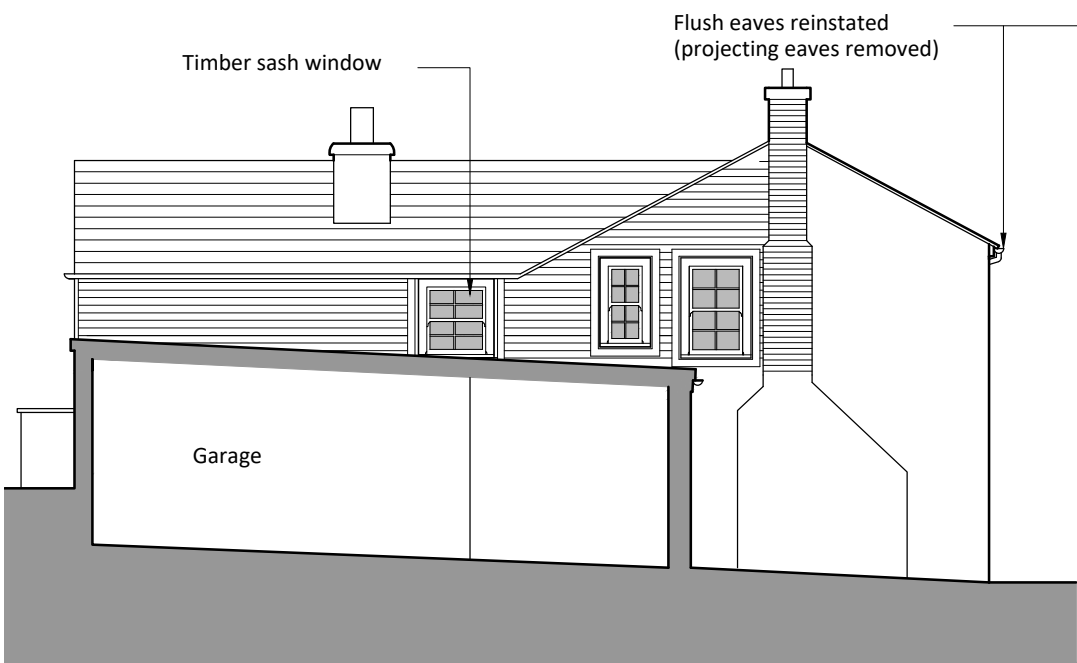

Proposed Side Elevation (South-West)
1:100

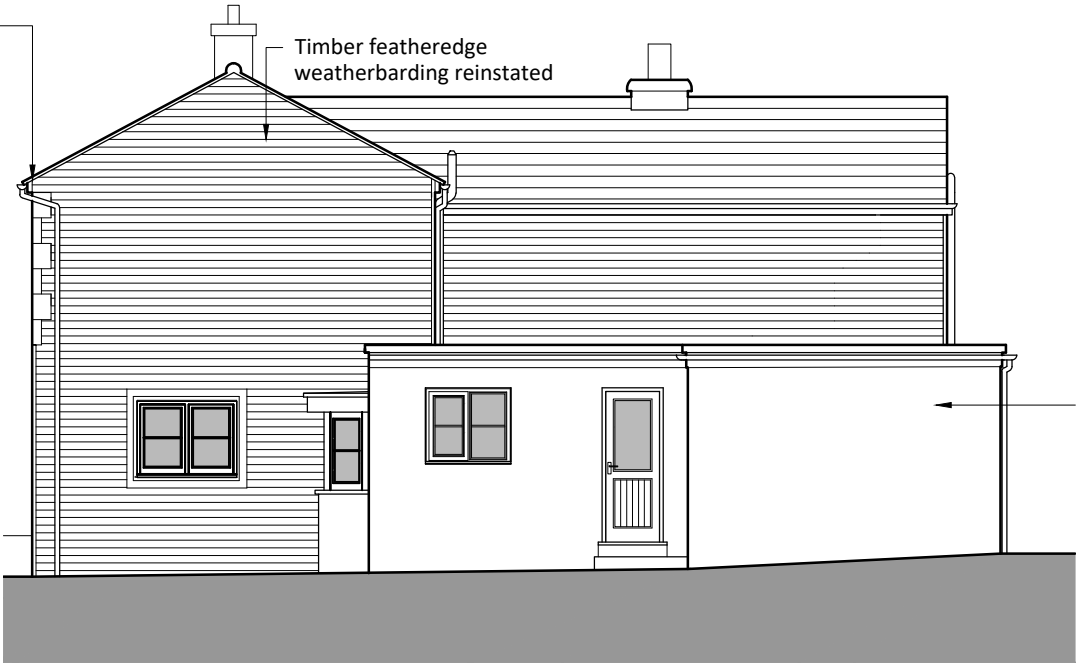


Proposed Side Elevation (North-East)
1:100

Note
This drawing is protected by copyright and must not be copied or reproduced without the written consent of Graham Simpkin Planning. All dimensions and sizes to be checked on site. North points are indicative. ©



Proposed Rear Elevation (North-West)
1:100

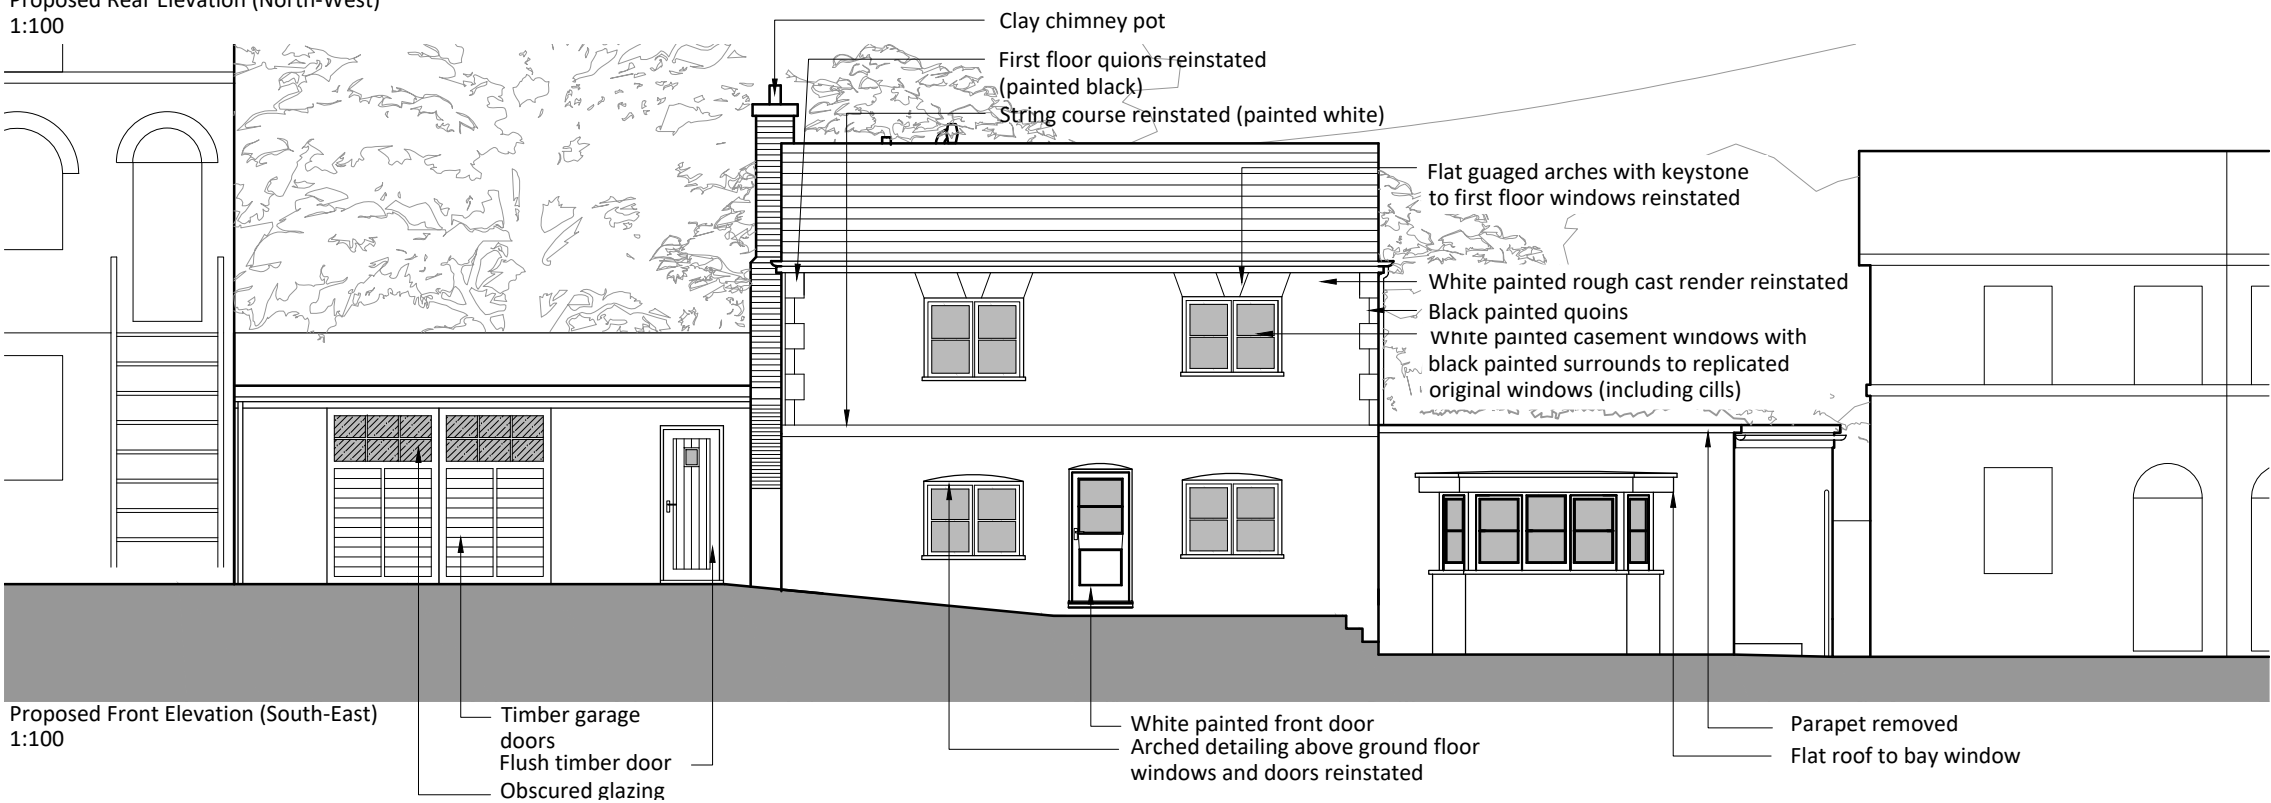

Proposed Front Elevation (South-East)
1:100



2 The Parade, Ash Road, Hartley
Longfield, Kent DA3 8BG
Tel: 01474 703705
www.grahamsimpkinplanning.co.uk
Email: webmail@grahamsimpkinplanning.co.uk

Project Title Millers Cottage, 31 Shrubbery Road, Gravesend, Kent, DA12 1JW		Job No 3956
Drawing Title Proposed Elevations	Drawing No 10	Revision A 27.06.2024
Date 16.10.2023	Drawn by DA	Checked by DA
Scale 1:100 @ A3	Note	

