



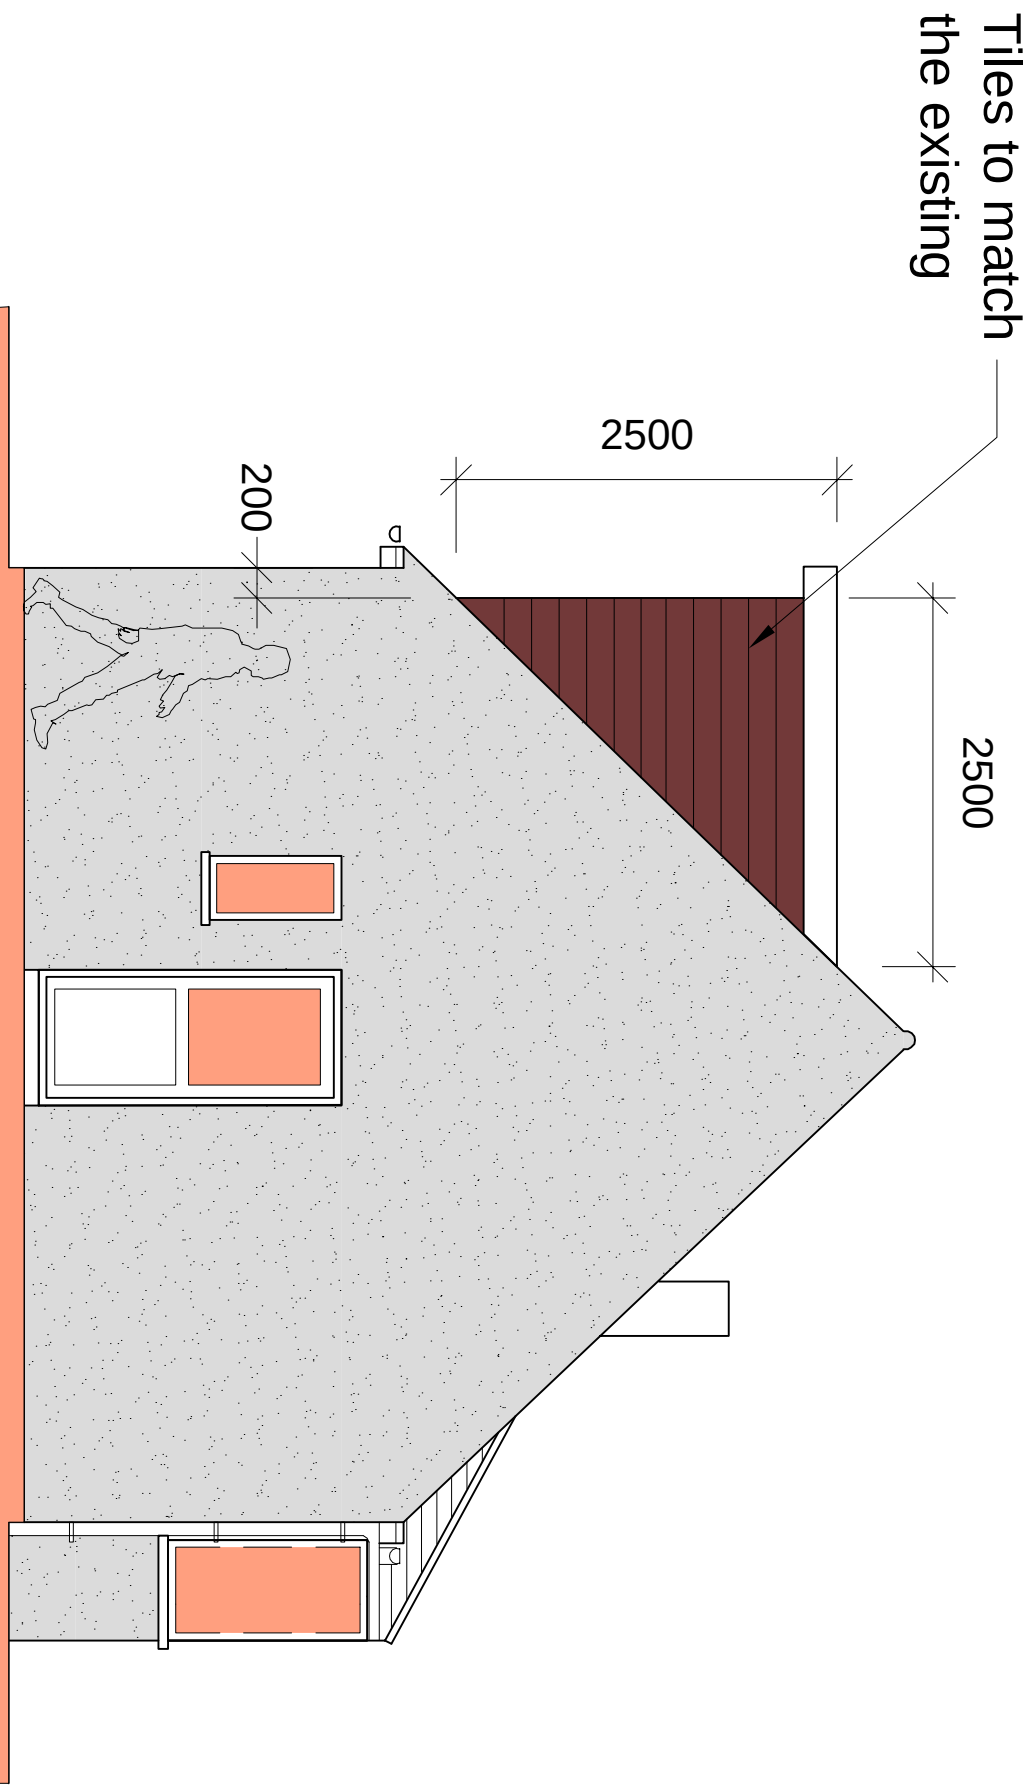


Proposed Rear Elevation


Proposed Side Elevation

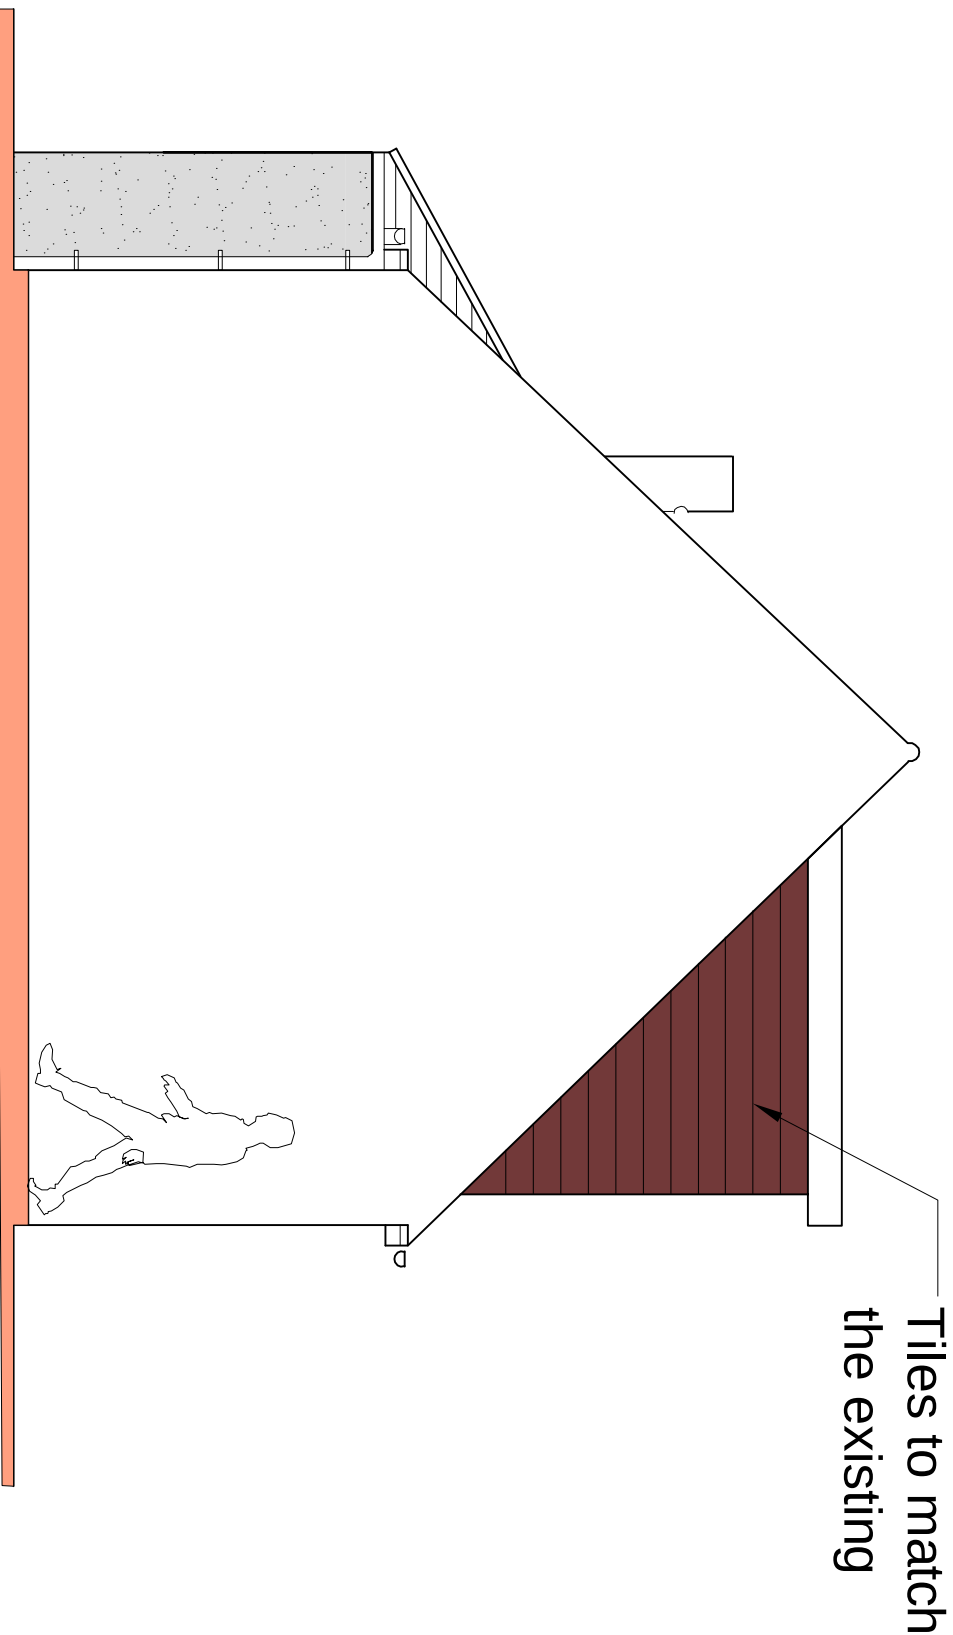

Proposed Other Side Elevation

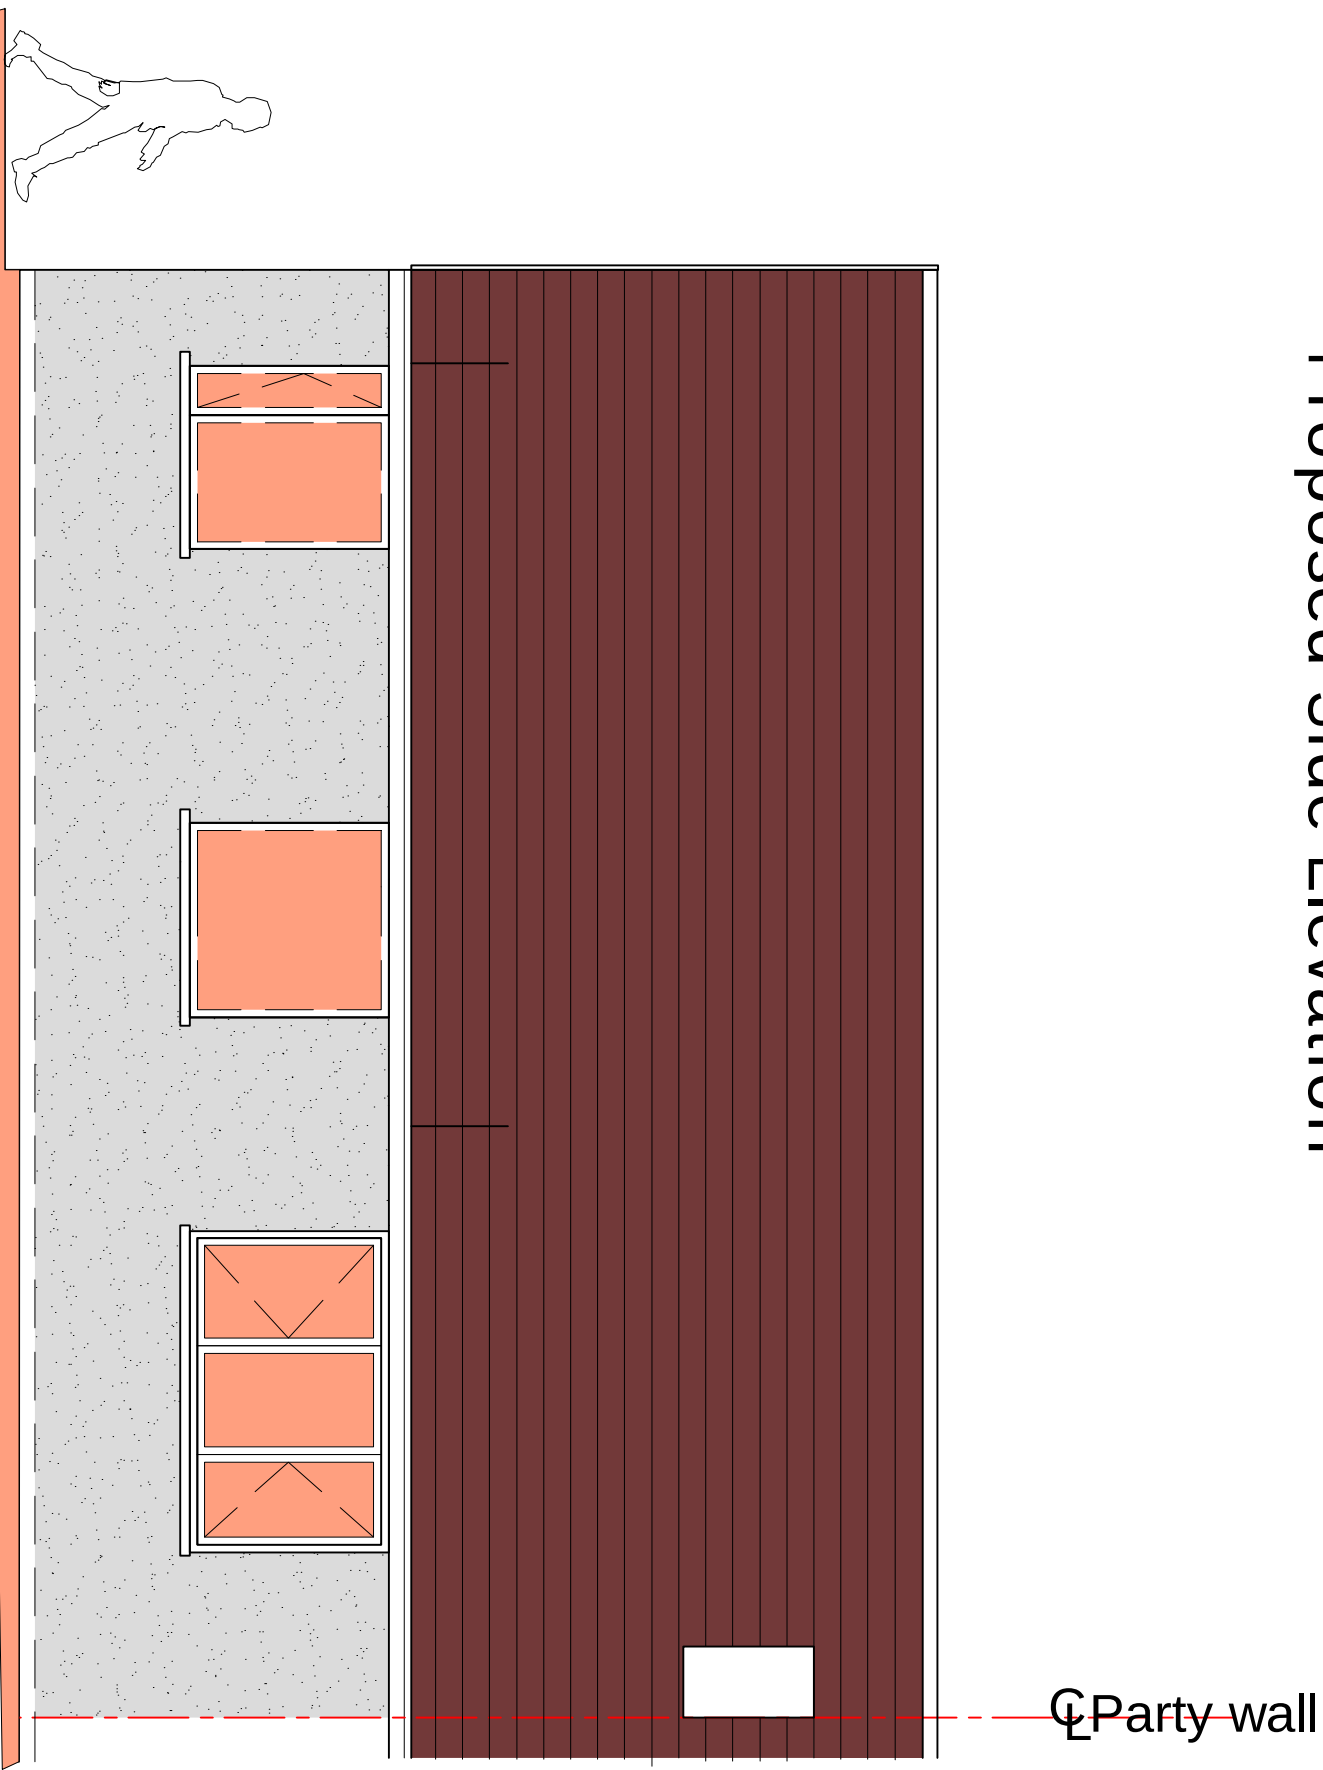

Proposed Front Elevation

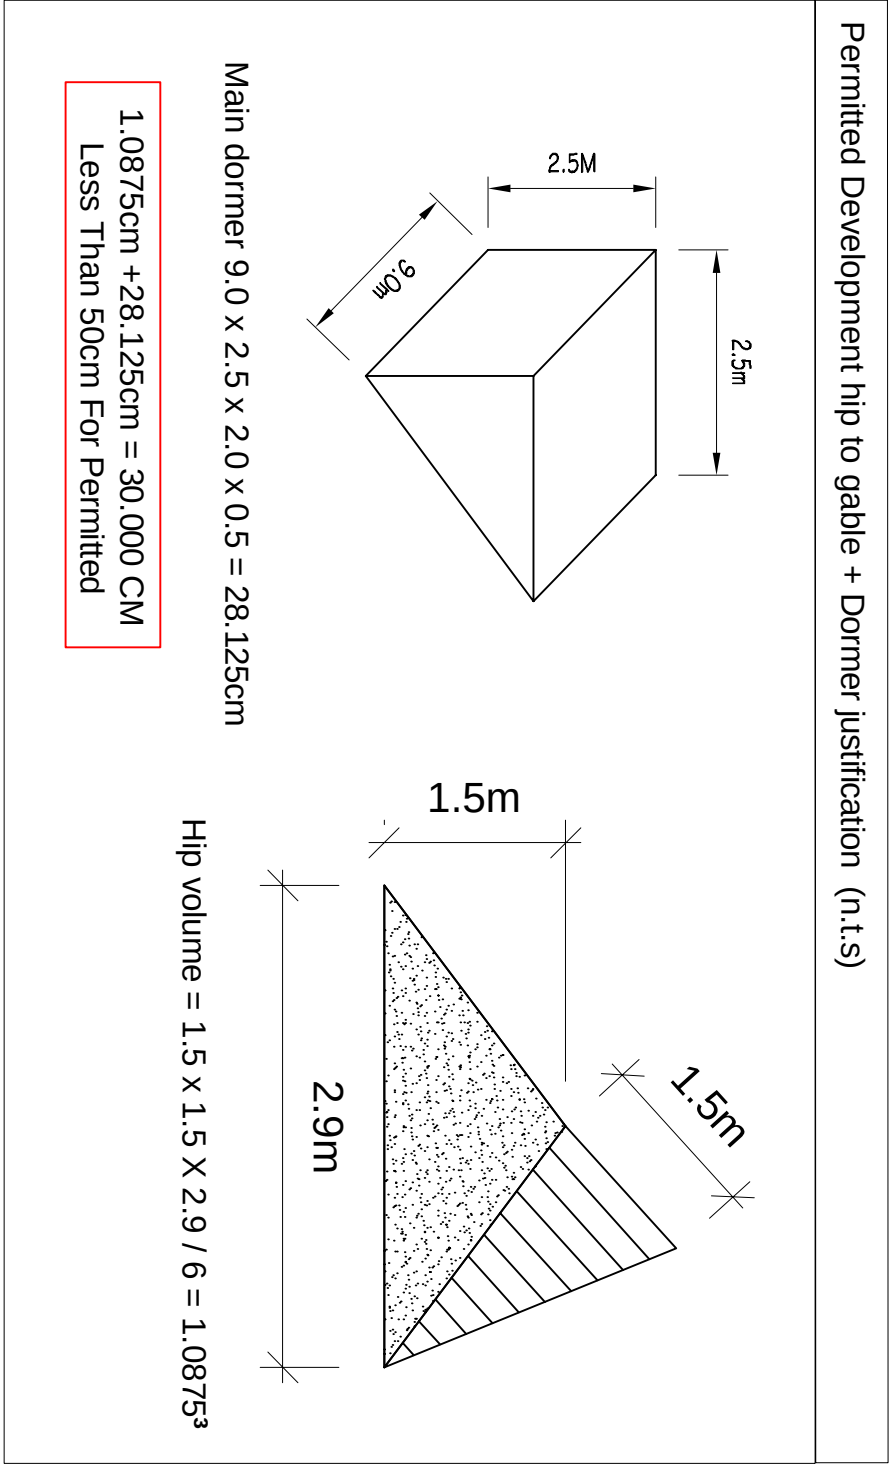

PI	ISSUED TO PLANNING			
Rev		Date		
Job Title				
45 Istead Rise DA13 9JE				
Drawing Title				
Proposed Elevations				
Scale				
1:50 @ A1	DATE			
AUG '24				
Job No.	Draw No.			
51-1000-989	S06			
	Rev			
	P1			



07340121222

