



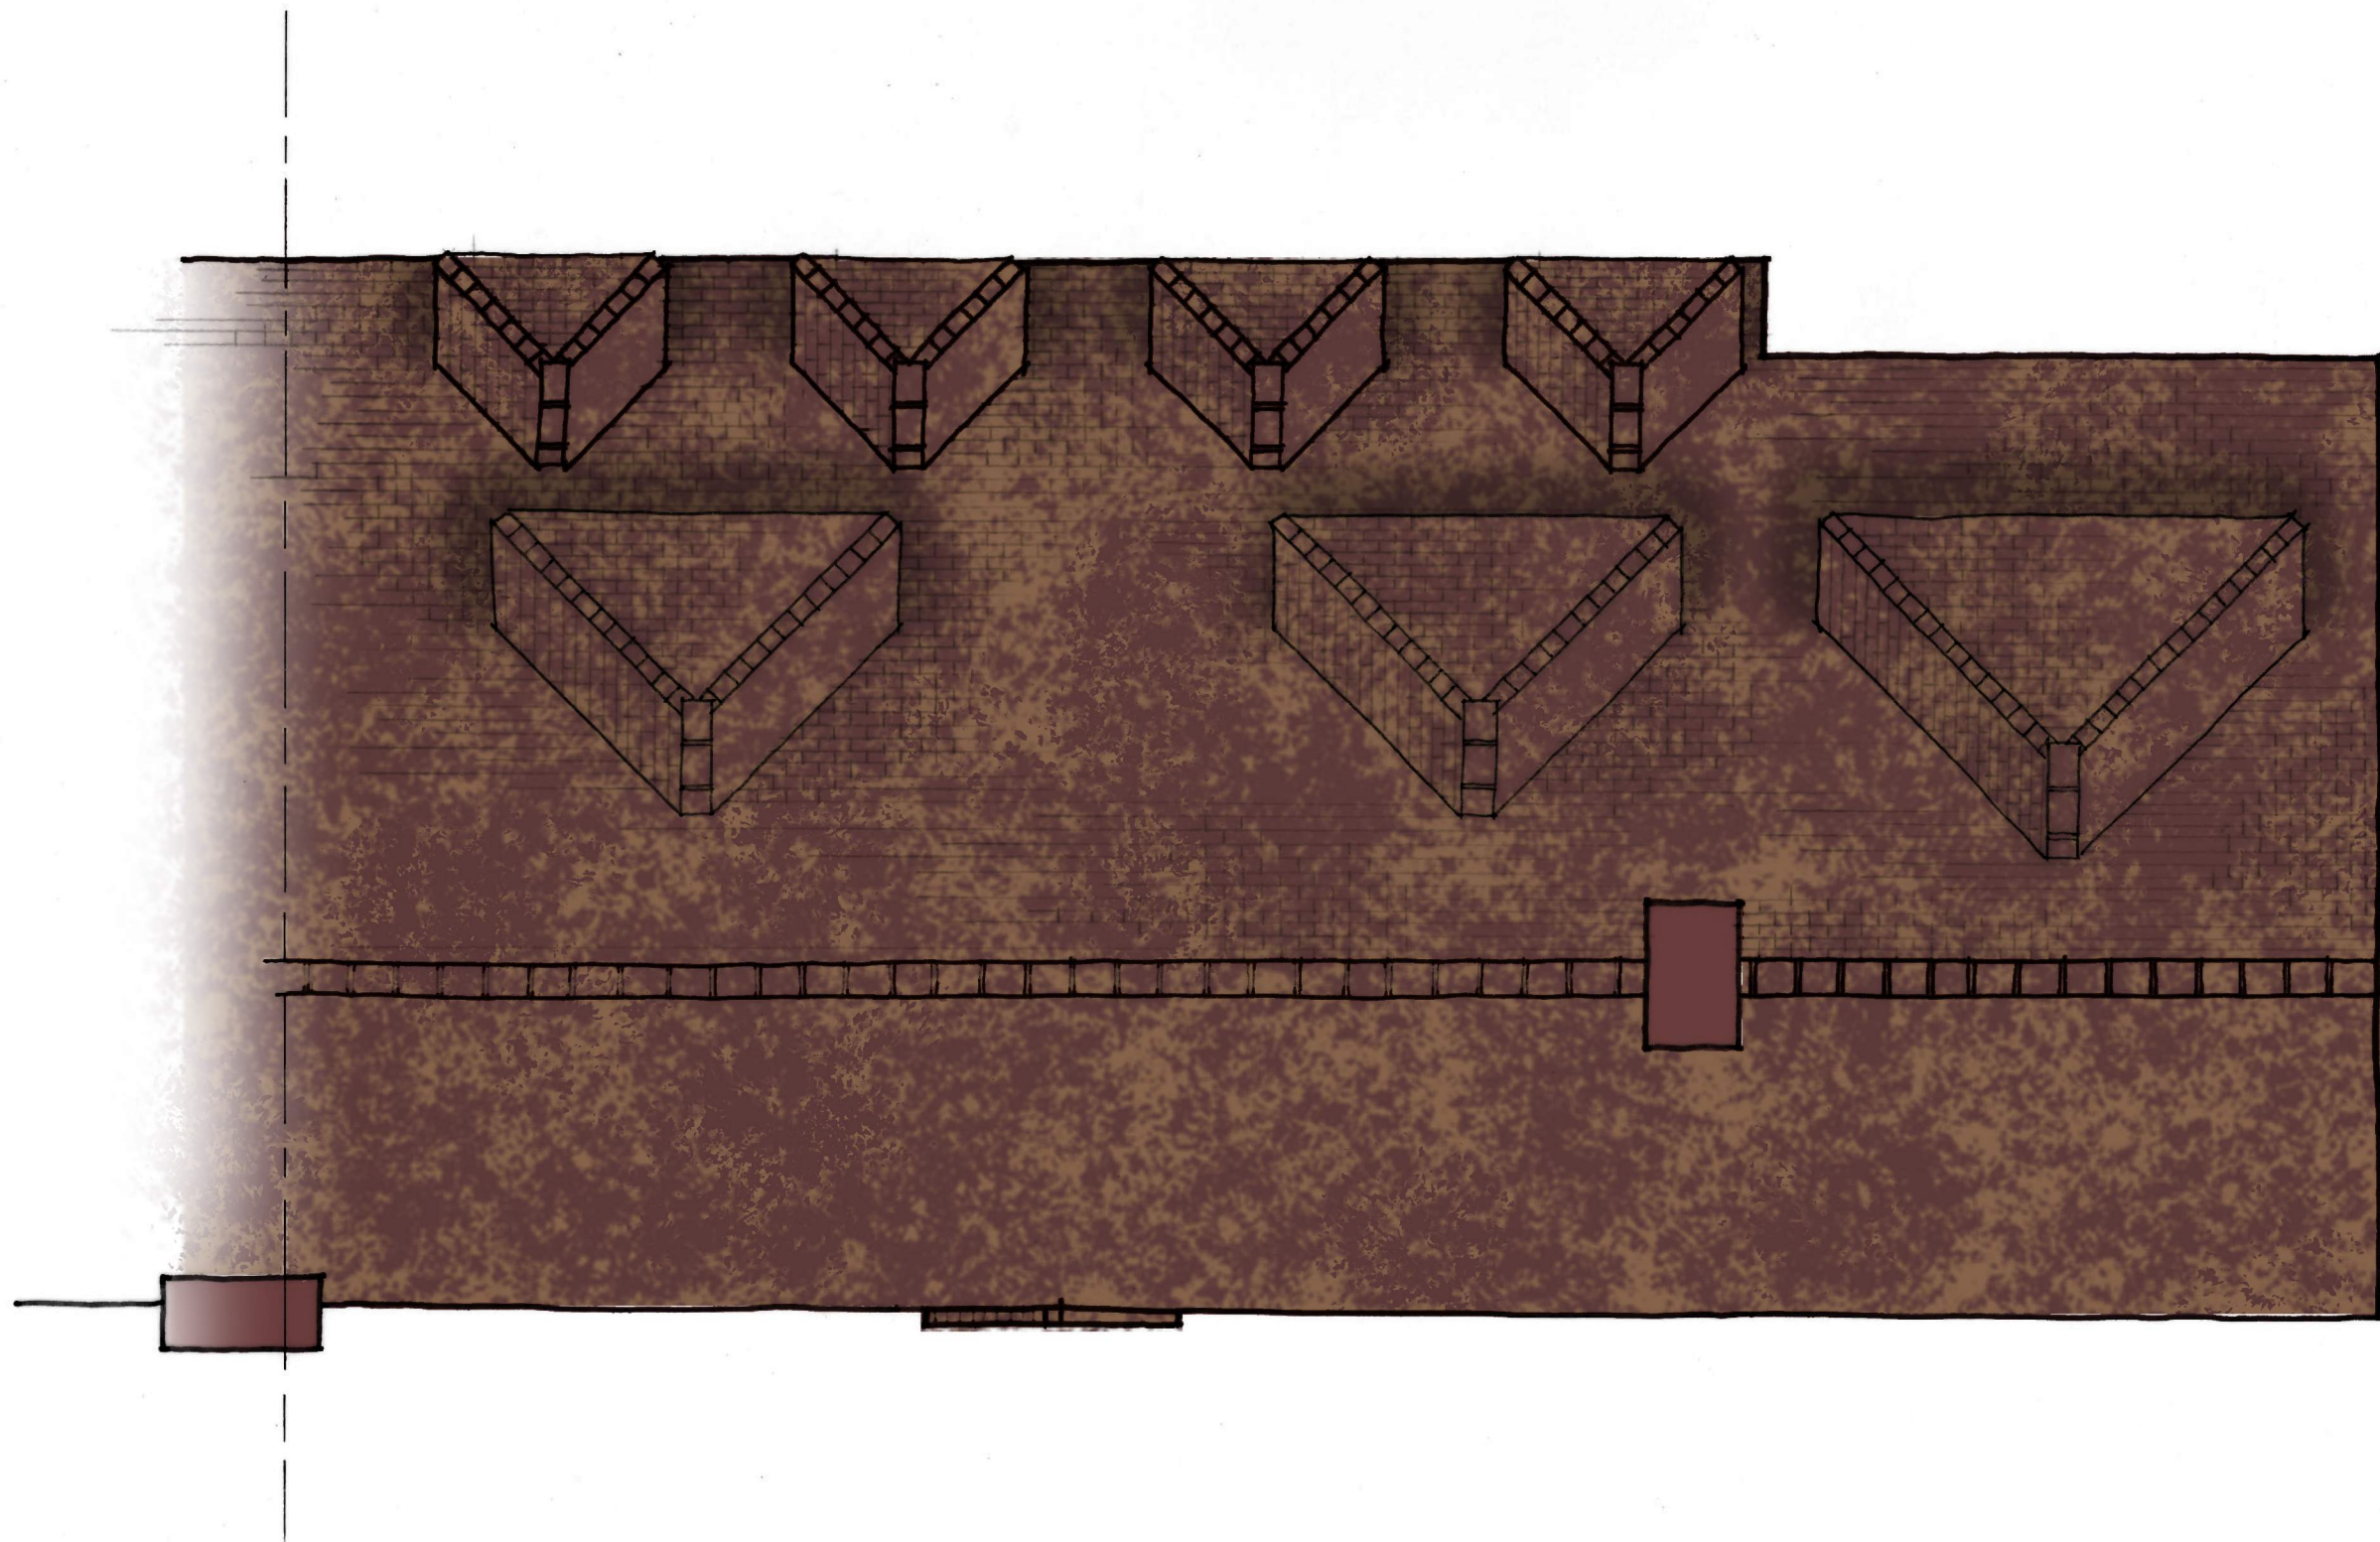

Proposed Roof Plan
1:50 @ A3

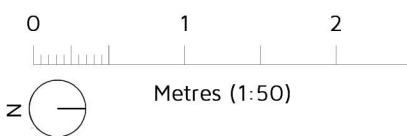

Rev: A Reason: DORMER WINDOW OMITTED

Date: 15.05.2020

Client: MR A. SMITH

Project: 2 CHURCH COTTAGES, WROTHAM ROAD,
MEOPHAM, GRAVESEND, KENT, DA13 OAB

Title: PROPOSED ROOF PLAN

Drawing: DHA/14283/13 Rev: A Scale: 1:50 Date: FEB 2020



Eclipse House, Eclipse Park, Sittingbourne Road
Maidstone, Kent, ME14 3EN

t: 01622 776226 f: 01622 776227
e: info@dhaplanning.co.uk w: www.dhaplanning.co.uk

No reproduction by any method of any part of this document
is permitted without the consent of the copyright holders.
Produced for Town and Country planning purposes only.

© Crown Copyright 2019. All rights reserved. Licence Number: 100031961

CAD Reference: DHA_14283_CHURCH COTTAGES_CF03 A3