



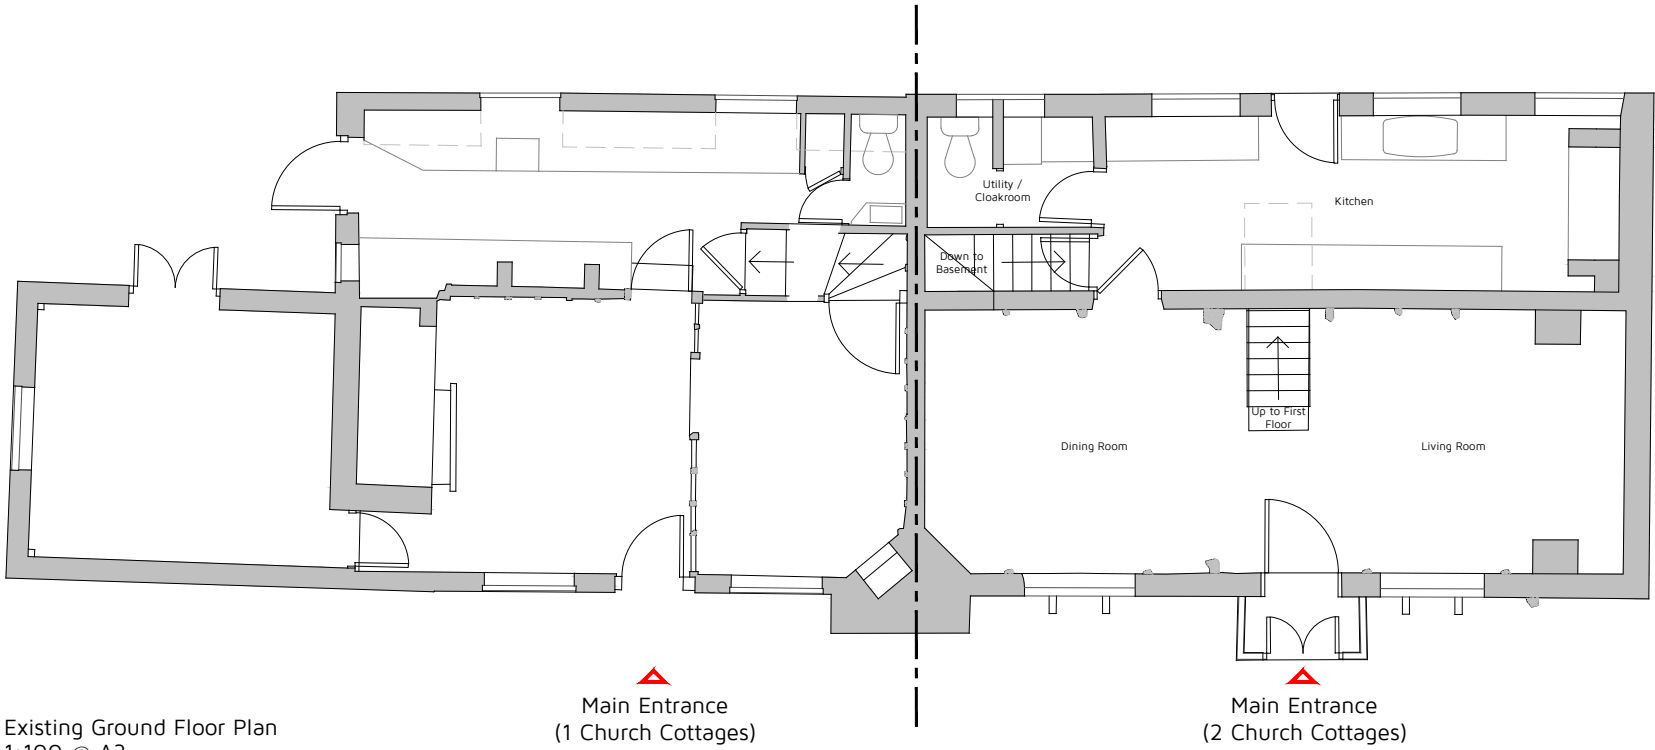

Existing Ground Floor Plan
1:100 @ A3

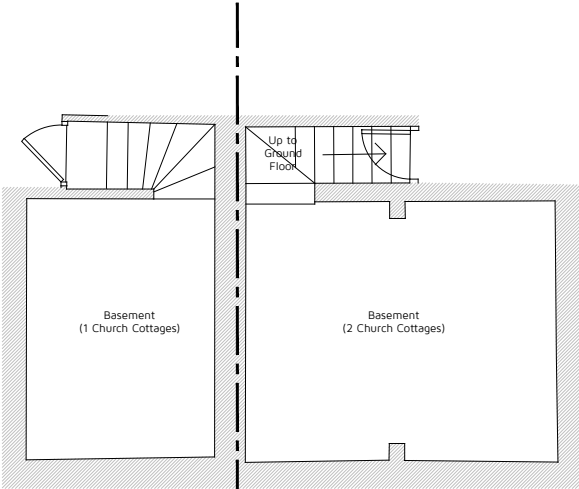

Existing Basement Plan
1:100 @ A3

Existing Ground Floor & Basement Plans
1:100 @ A3



Metres (1:100)

Rev:	Reason:	Date:	Client: MR A. SMITH	 Eclipse House, Eclipse Park., Sittingbourne Road Maidstone, Kent. ME14 3EN t: 01622 776226 f: 01622 776227 e: info@dhaplanning.co.uk w: www.dhaplanning.co.uk No reproduction by any method of any part of this document is permitted without the consent of the copyright holders. Produced for Town and Country planning purposes only. © Crown Copyright 2019. All rights reserved. Licence Number: 100031961 CAD Reference: DHA_14283_CHURCH COTTAGES_CF02
			Project: 2 CHURCH COTTAGES, WROTHAM ROAD, MEOPHAM, GRAVESEND, KENT, DA13 OAB	
			Title: EXISTING GROUND FLOOR & BASEMENT PLANS	
Drawing: DHA/14283/03	Rev:	Scale: 1:100	Date: FEB 2020	