

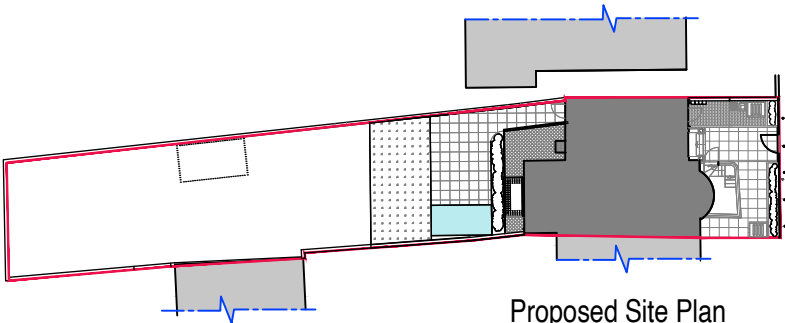
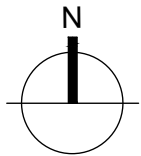


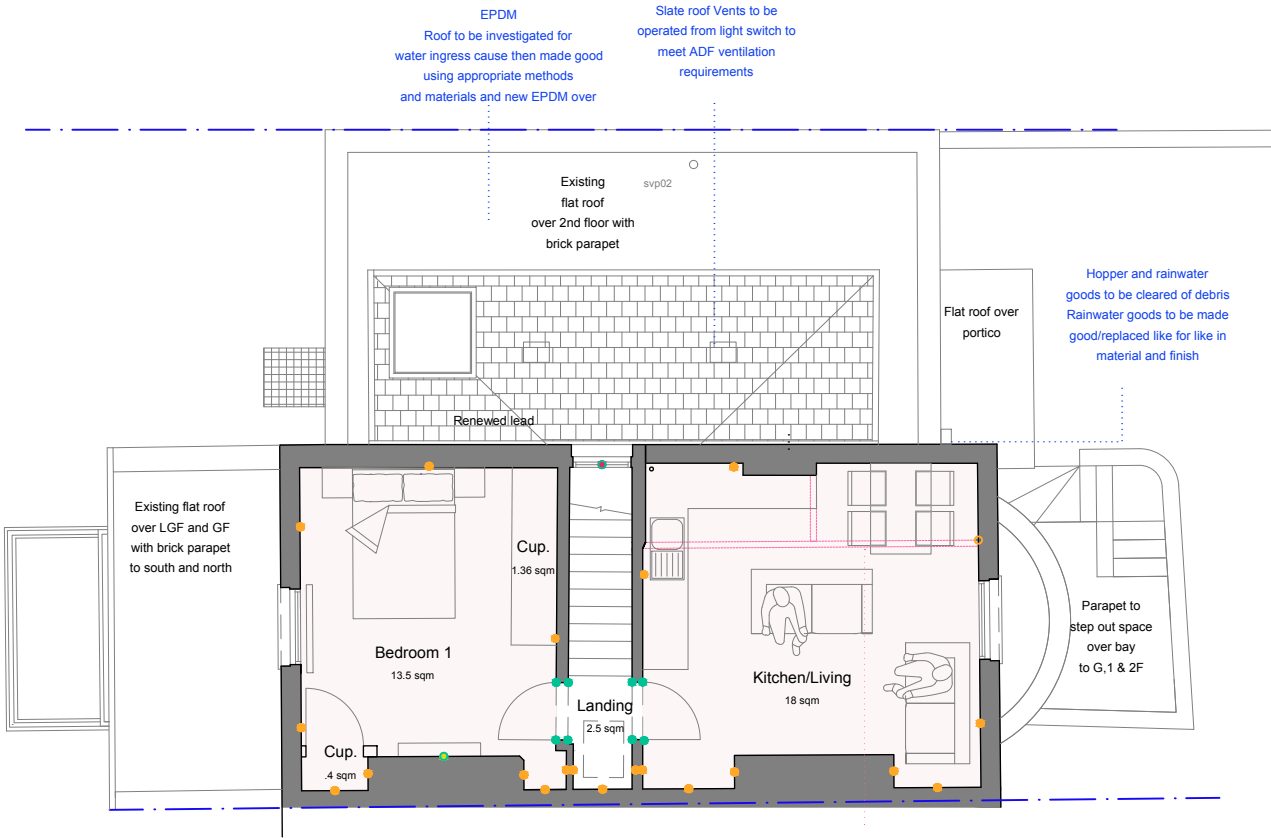


Proposed Site Plan
@ 1:500 scale

 

Proposed Third Floor Plan
@ scale 1:100

- KEY
- existing partitions/walls retained
 - aperture infills/new partitions//fire-rated//acoustic
 - unit area
 - demolition

INDICATIVE DRAFT FOR WASTE RUN
CONSIDERATION ONLY

 

1:100 Scale Bar

NOTES:

Report all discrepancies, errors and omissions.

Verify all dimensions on site before commencing any work on site or preparing shop drawings.

All materials, components and workmanship are to comply with the relevant British Standards, Codes of Practice and appropriate manufacturers recommendations.

See relevant drawings for all specialist work.

This drawing and design are copyright of James Clague Architects Ltd, company registration number 8664802

Rev	Date	Description
-----	------	-------------

Project Title
Railton Proposed Flatted Schemes
195 Parrock Street
Gravesend
Kent DA12 1EW

Drawing Description
Proposed 3F Plan

Scale
1:100 @ A3

Date July 2026	Drawn By AF
-------------------	----------------

Latchmere House, 26 Watling Street,
Canterbury, Kent CT1 2UD
T: 01227 649 073
E: info@jamesclague.co.uk
W: jamesclague.co.uk

Drawing Number 28711_PL02b	Revision -
-------------------------------	---------------