




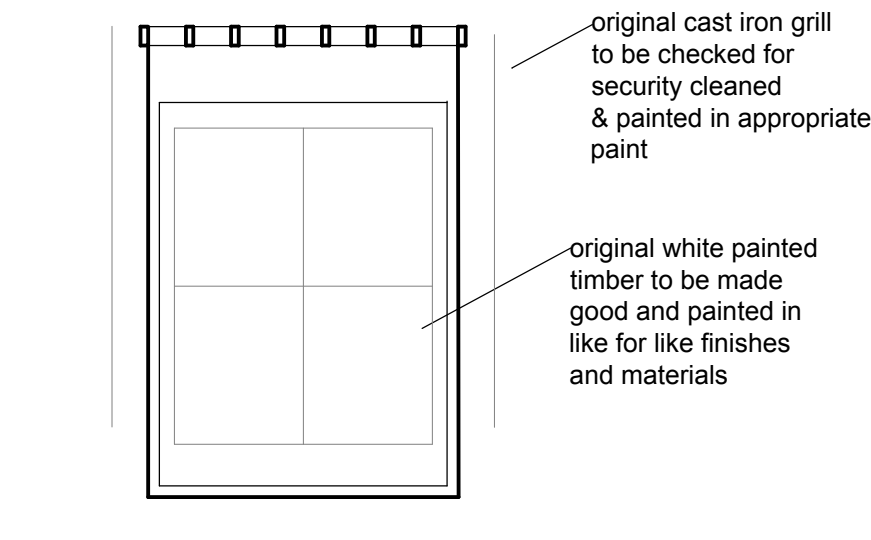


Early C20th Basement Small Lighwell Window BFW02
Window Type 01 Elevation
SCALE 1:10

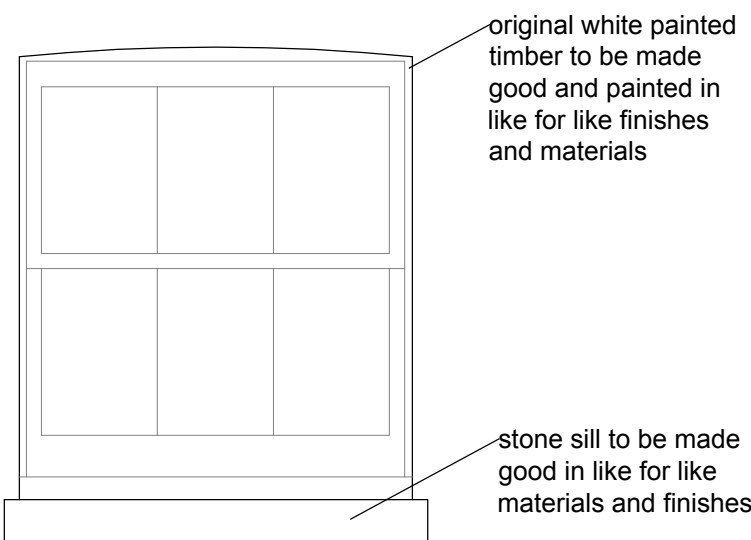


Early C20th U4 Front & Rear Windows 3FW01 & 02
Window Type 02 Elevation
SCALE 1:10

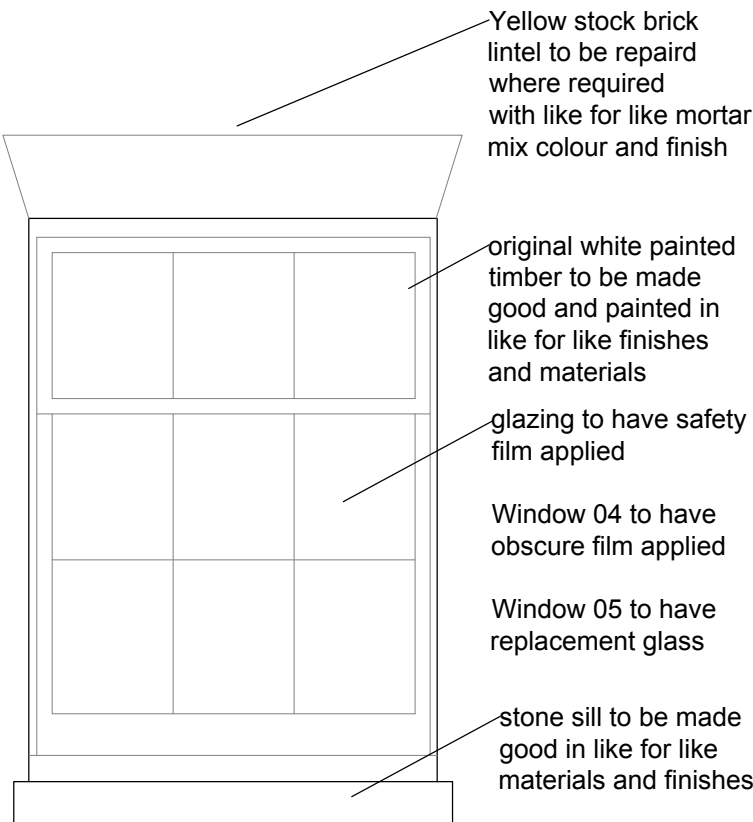


Original U4 Front & Rear Windows 2FW02,3,4,5 & 6
Window Type 03 Elevation
SCALE 1:10

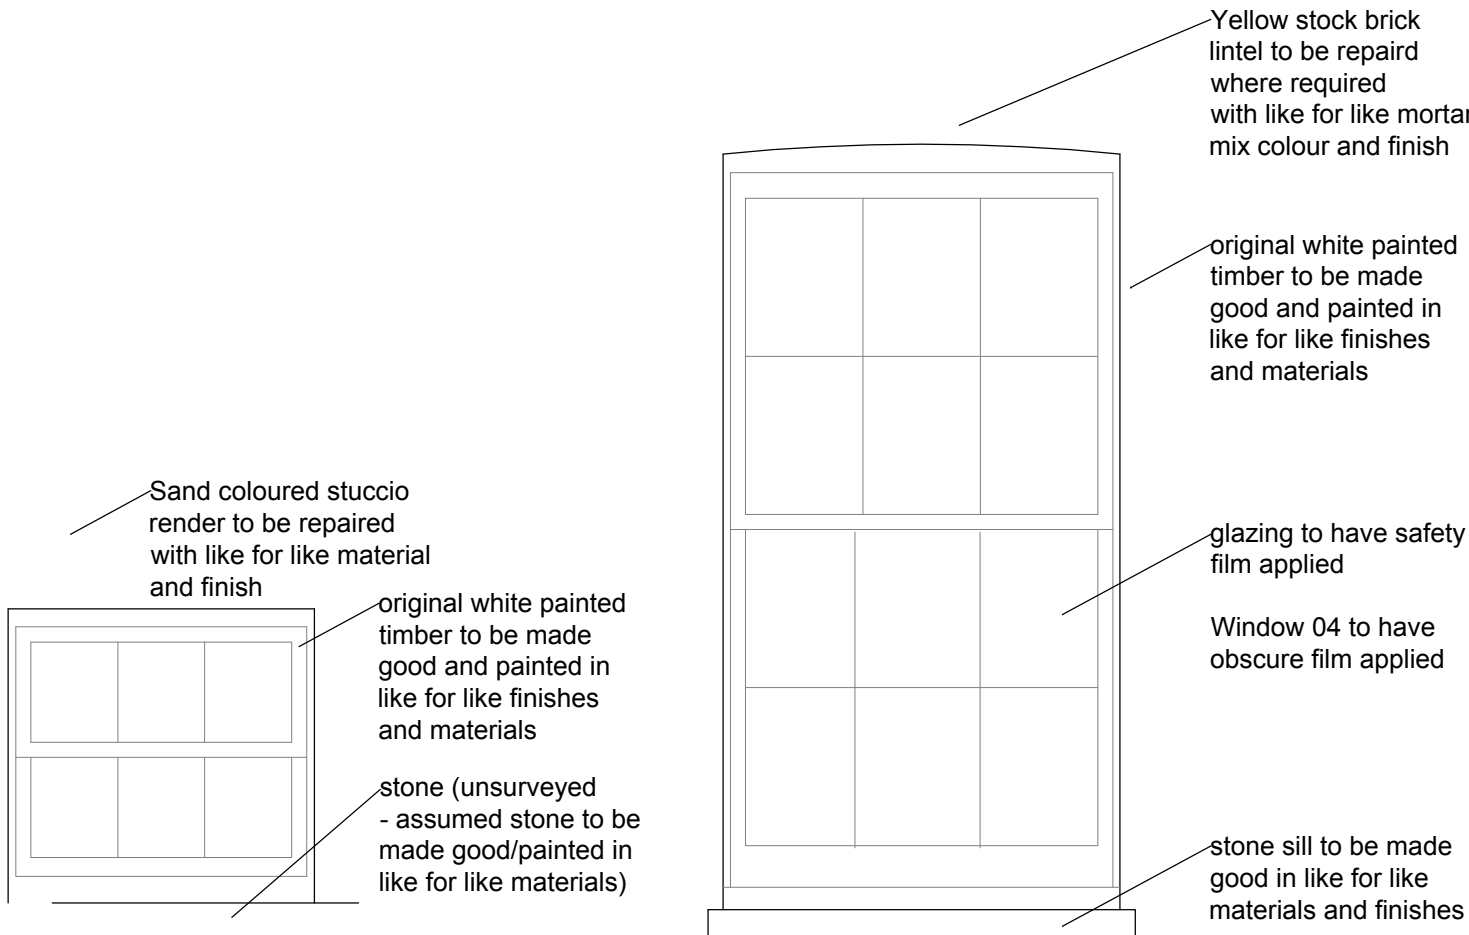


Original Window 3FW03
Side Window Type 04
SCALE 1:10

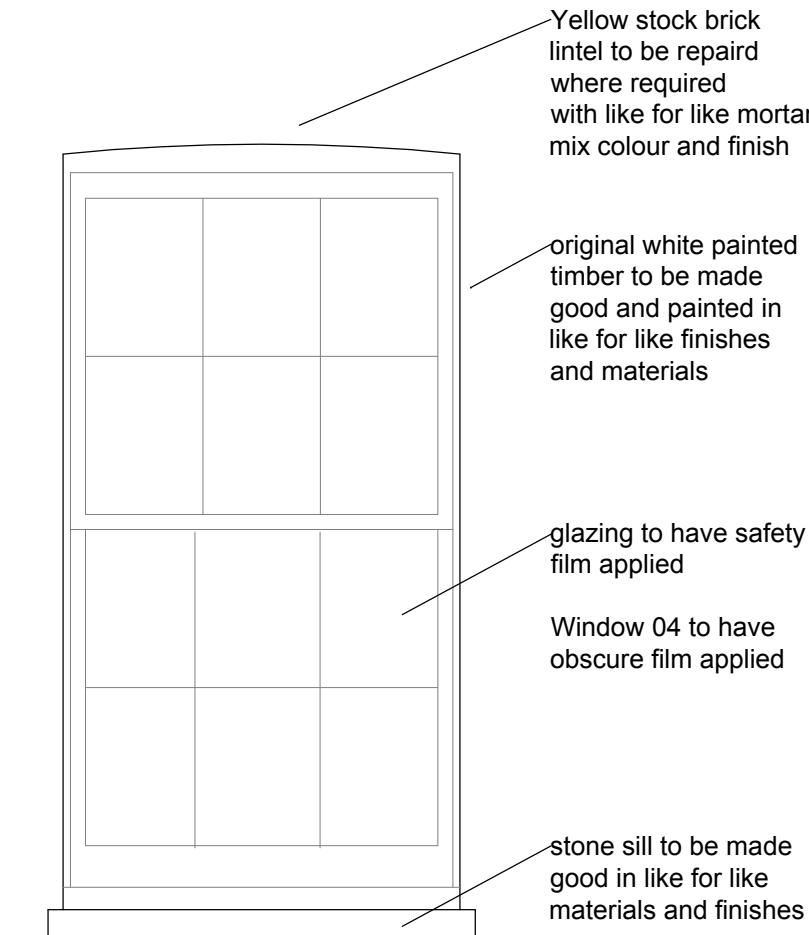


Original U3 Rear Windows 1FW04 & 05
Window Type 05 Elevation
SCALE 1:10

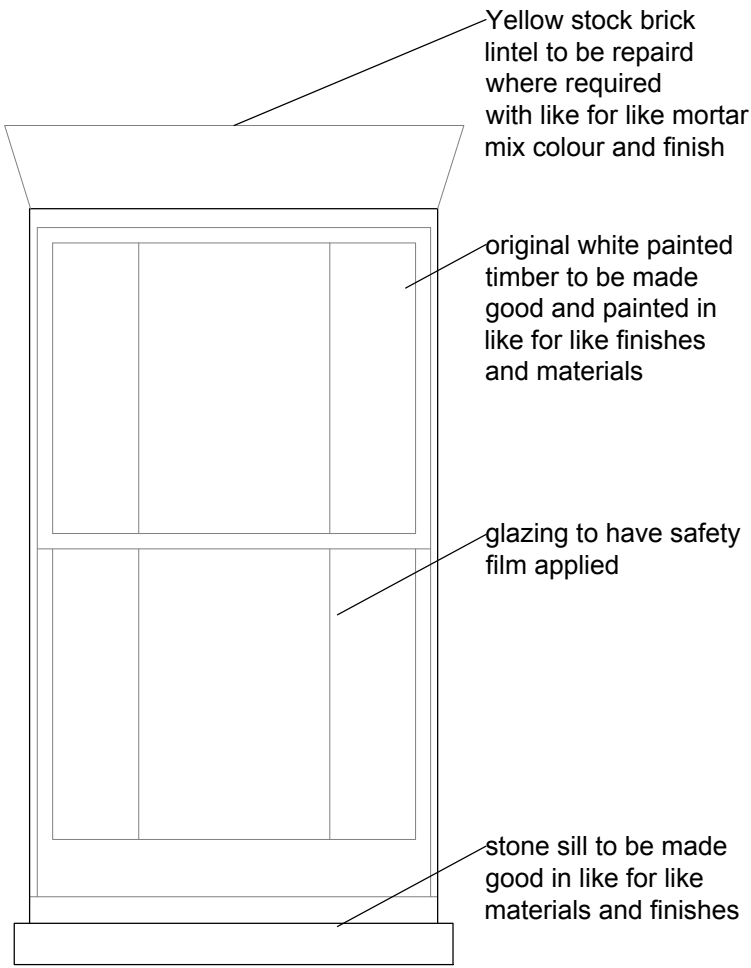


Original U3 Front Windows 1FW02 & 03
Window Type 06 Elevation
SCALE 1:10

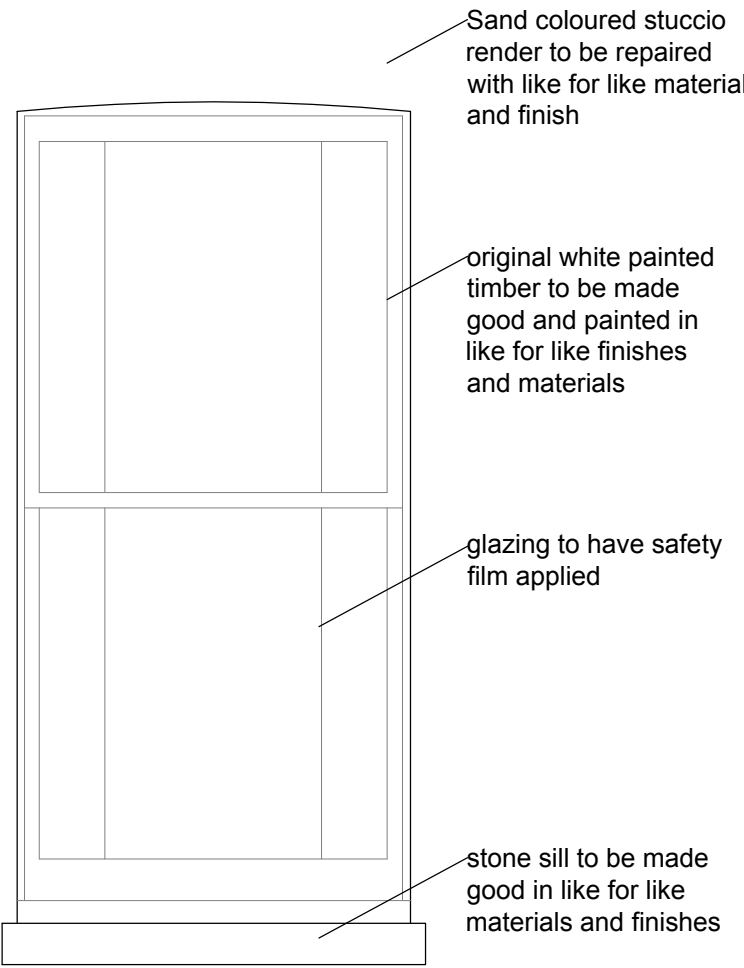

Original U3 Rear Bedroom Window 1FW06
Window Type 07 Elevation
SCALE 1:10

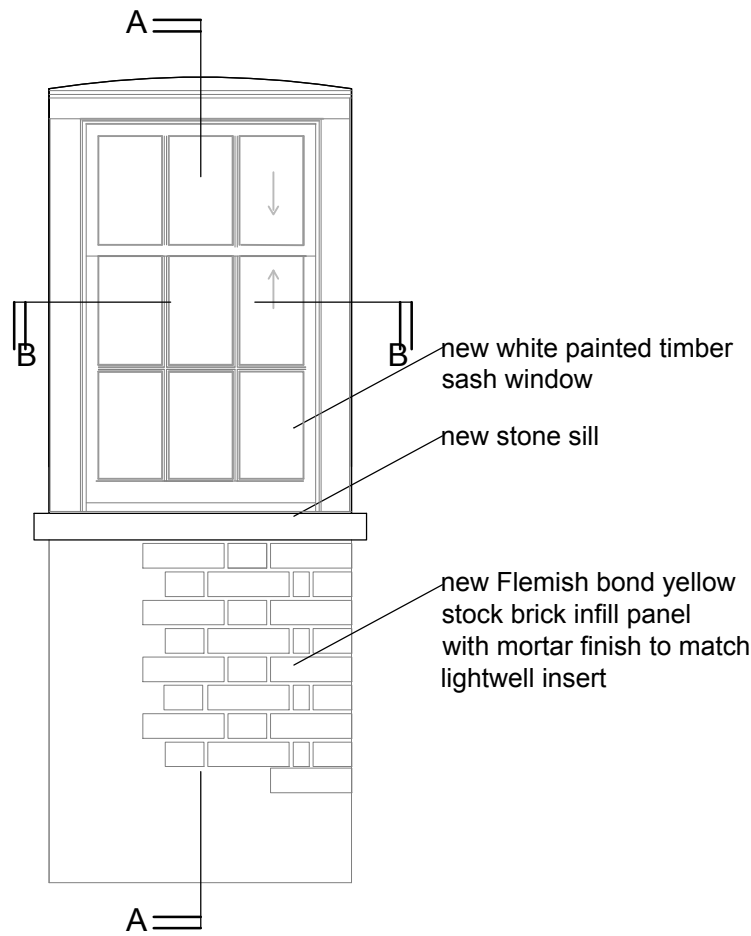

New GF Corridor Window GFW06 (replacing GFFeD02)

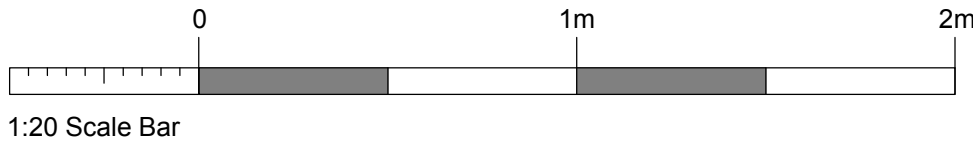

NOTES:

Report all discrepancies, errors and omissions.

Verify all dimensions on site before commencing any work on site or preparing shop drawings.

All materials, components and workmanship are to comply with the relevant British Standards, Codes of Practice and appropriate manufacturers recommendations.

See relevant drawings for all specialist work.

This drawing and design are copyright of James Clague Architects Ltd, company registration number 8664802

To be read in conjunction with existing and proposed floor plans, elevations and door schedule 28711_EX01 & 02; PL01-04 and PL19.

All existing doors to be retained where possible, or left in situ and infill panelled over.

All existing doors appear 4 panel timber Victorian shaker style, white satin painted; to provide Fire Rated Doors upgrade with intumescent coating applied and seals around door frame - certificate to be provided to qualify fire rating.

All new doors to be BS476:Part 22 in accordance with BS9999 and to match in style, material and finish as detailed. Howdens supplied Jeld-wen soft wood flush moulded moisture resistant and fire rated door assemblies are proposed where new. (if alternative product used, it must be a like for like product in material, finish and detail) Ensure maximum height and width does not exceed manufacture guidelines

- All ironmongery brushed stainless steel throughout with lever handles and 3 point hinge systems. Bathrooms to have thumb locks
- Trenched fire door lining with gap (typically 1.5mm) providing an opportunity to trim the door to achieve required 2-4mm gap to ensure fire Rating compliancy
- Astroflame/Lorient Fire/Fire and Smoke Intumescent strips to be included.
- Door closers must be CE/UKCA marked
- Face fix handles unless fire rated.
- Latches and locks must be CE/UKCA marked
- Hinges must be graded, fire rated CD/UKCA marked
- Ensure suitable linear gap sealant between frame and wall construction.
- Do not remove FD30 certificate label along top edge of door.
- Glazing to be by a 3rd party certified door processor using an approved system.
- Do not trim top edge.
- Doors to be hung in single acting single leaf/double leaf/with or without latch/lock only - ensure intumescent application around locks, latches and strike plates.

Rev Date Description

Project Title
Railton Proposed Flatted Schemes
195 Parrock Street
Gravesend
Kent DA12 1EW

Drawing Description
Proposed Window Types & Elevations

Scale
1:20@A1

Date
Dec 2025

Drawn By
AF

JAMES CLAGUE
ARCHITECTS

Latchmere House, 26 Wating Street,
Canterbury, Kent CT1 2UD
T: 01227 649 073
E: info@jamesclague.co.uk
W: jamesclague.co.uk

Drawing Number
28711_PL12

Revision
-