

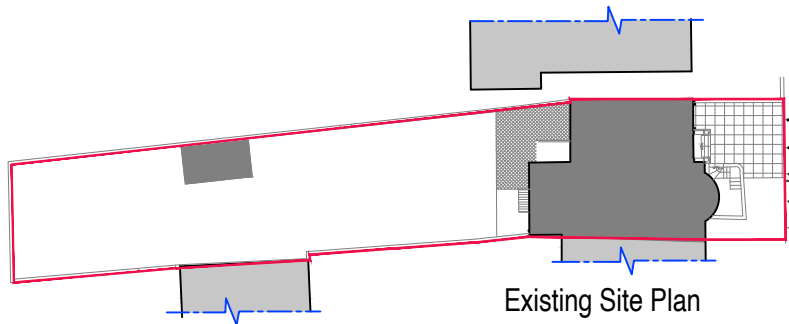


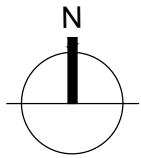


Existing Site Plan

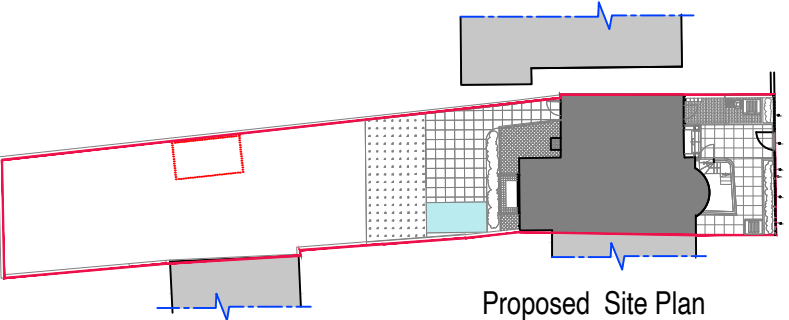


Proposed Site Plan


- Site boundary
- Existing building
- Neighbouring buildings
- Proposed cycle store

 

1:500 Scale Bar

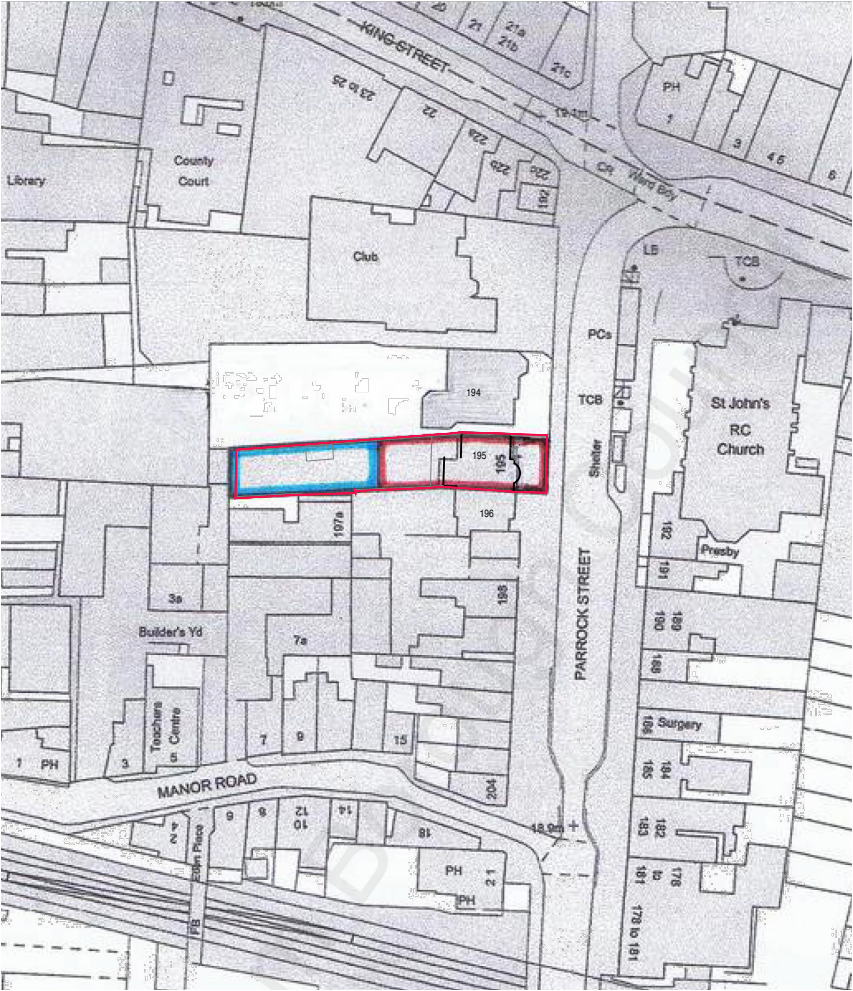

Site Location Plan Scale 1:1250

 

1:1250 Scale Bar

NOTES:

Report all discrepancies, errors and omissions.

Verify all dimensions on site before commencing any work on site or preparing shop drawings.

All materials, components and workmanship are to comply with the relevant British Standards, Codes of Practice and appropriate manufacturers recommendations.

See relevant drawings for all specialist work.

This drawing and design are copyright of James Clague Architects Ltd, company registration number 8664802

Rev Date Description

Project Title
Railton Proposed Flatted Schemes
195 Parrock Street
Gravesend
Kent DA12 1EW

Drawing Description
Site and Location Plans

Scale
1:500 and 1:1250 @ A3

Date
Dec 2025

Drawn By
AF

JAMES CLAGUE
ARCHITECTS

Latchmere House, 26 Watling Street,
Canterbury, Kent CT1 2UD
T: 01227 649 073
E: info@jamesclague.co.uk
W: jamesclague.co.uk

Drawing Number
28711_LP01

Revision
-