

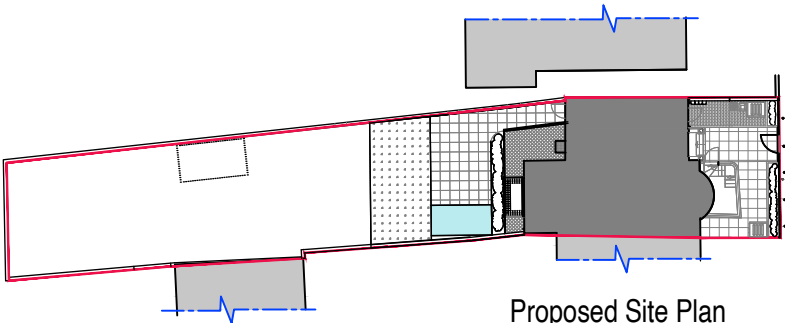
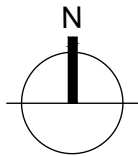


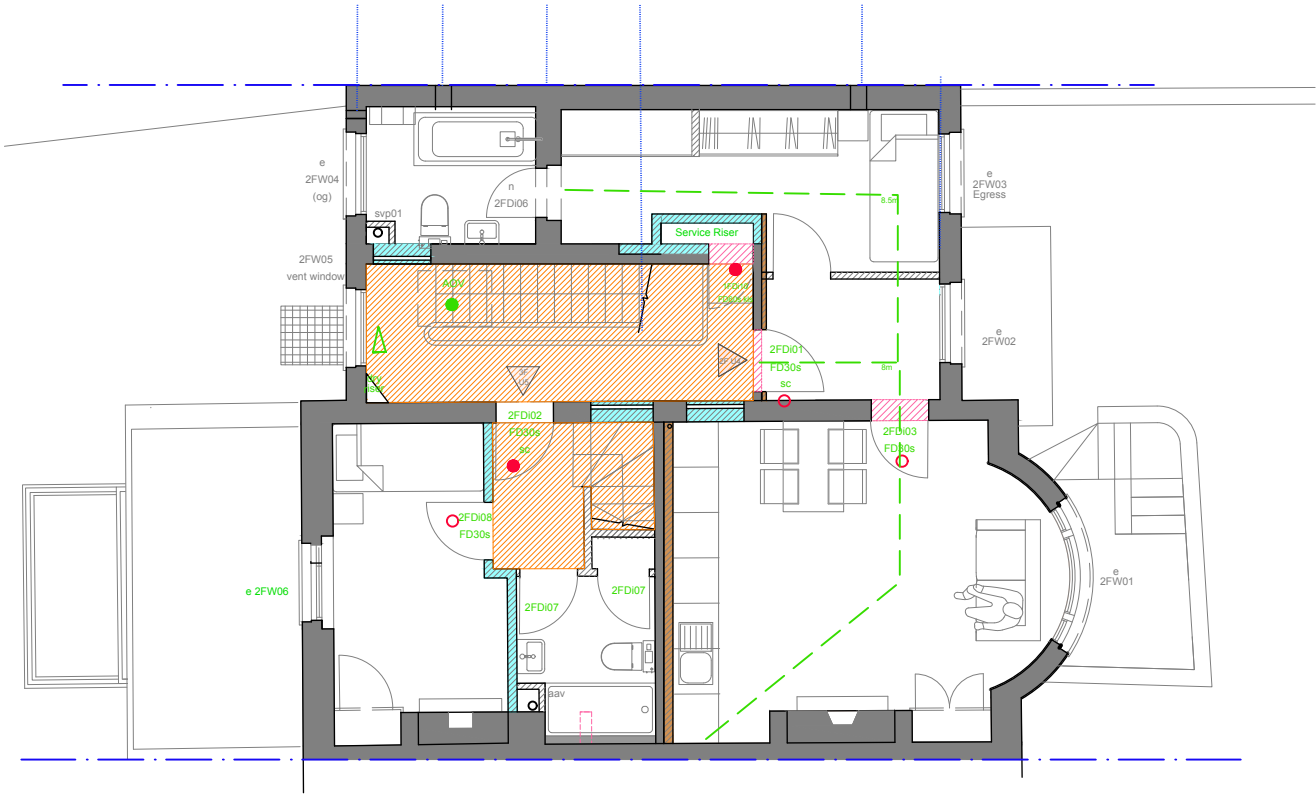


Proposed Site Plan
@ 1:500 scale

 

Proposed Second Floor Plan
@ scale 1:100

Fire Strategies

- Fire Evacuation Sign
- Fire Rated Partitions/ infills
- Protected Corridor/Lobby
- FD30 Fire Door to habitable & storage rooms
- FD60 Fire Door to all high risk areas
- Egress Window
- AOV Smoke Vent Window

 

1:100 Scale Bar

NOTES:

Report all discrepancies, errors and omissions.

Verify all dimensions on site before commencing any work on site or preparing shop drawings.

All materials, components and workmanship are to comply with the relevant British Standards, Codes of Practice and appropriate manufacturers recommendations.

See relevant drawings for all specialist work.

This drawing and design are copyright of James Clague Architects Ltd, company registration number 8664802

Rev	Date	Description
-----	------	-------------

Project Title
Railton Proposed Flatted Schemes
195 Parrock Street
Gravesend
Kent DA12 1EW

Drawing Description
Proposed 2F Fire Strategies Plan

Scale
1:100 @ A3

Date	Drawn By
July 2026	AF

Latchmere House, 26 Watling Street,
Canterbury, Kent CT1 2UD
T: 01227 649 073
E: info@jamesclague.co.uk
W: jamesclague.co.uk

Drawing Number	Revision
28711_PL02d	-