
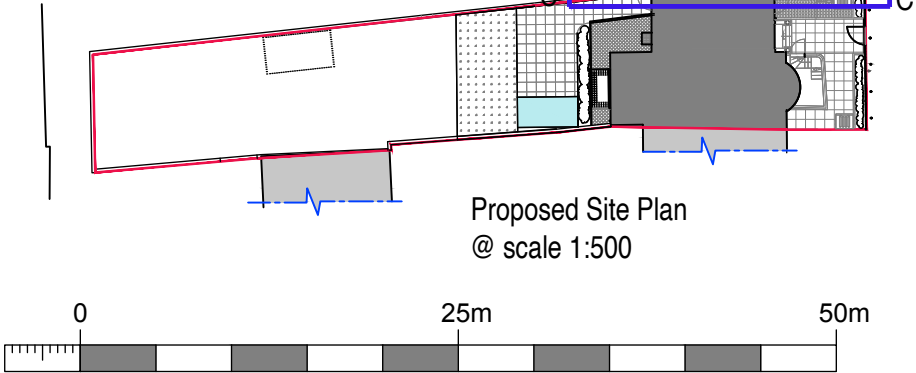


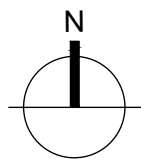

Proposed Site Plan
@ scale 1:500

Existing Neighbouring Stock Brick Flemish Bond
Wall (194) @ GL + 1750mm [+20.94]

New Aluminium Safety Barrier to match
Lightwell and Juliet Balcony in Design, Material and Finish

Concrete Slab @ +19.43 (Vinyl Removed)

Step Drainage Channel (to rainwater gully)
over 10mm Granular Fill - Weather Seal Threshold

New 4m 7 Degree Brushed Concrete Ramp
for ease of Cycle Transfer from Rear Cycle Store


Assumed Yellow Stock Brick Construction

Exterior


ext
19.19

Interior

Section CC Rear Ramp, Post Boxes Elevation
Scale 1:20 @ A3

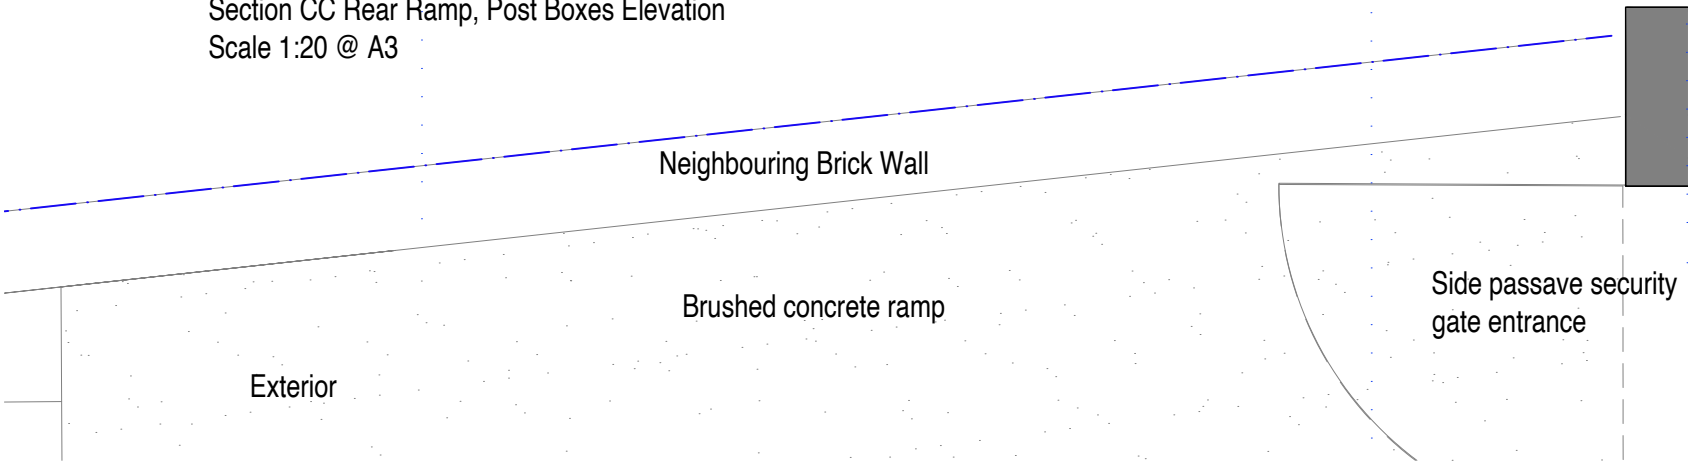

Section CC Rear Ramp, Post Boxes Plan
@ scale 1:20 @ A3

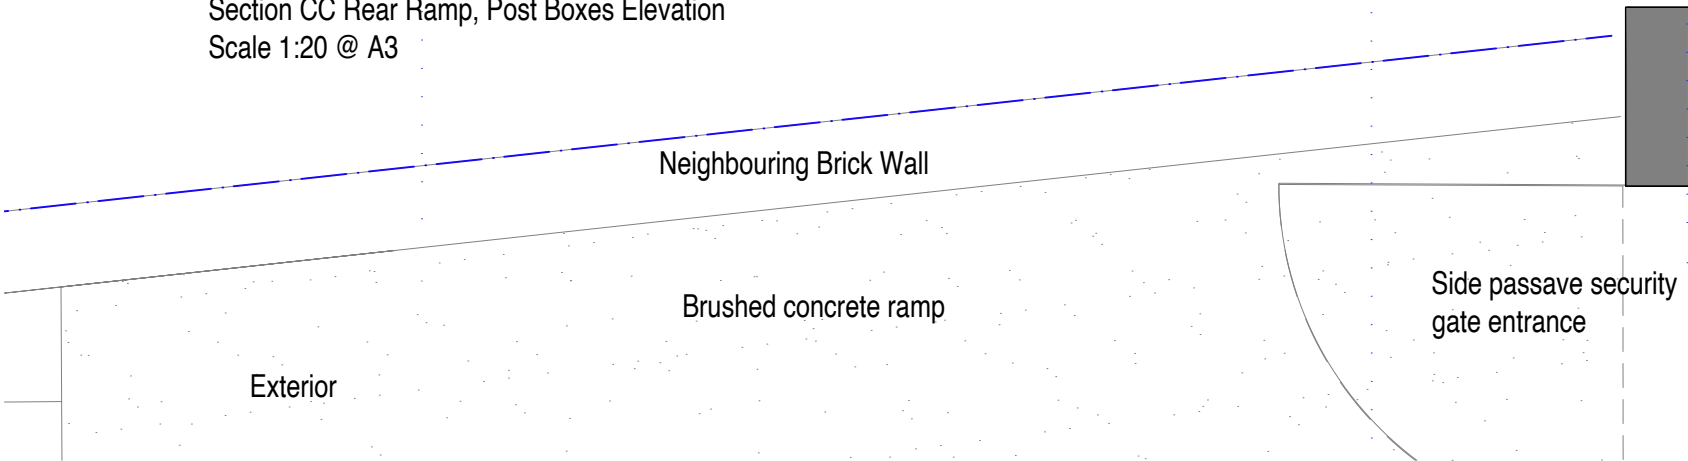

1FU3 Tiled Bathroom Floor Finish
over 100mm Insulation Between Joists

Existing Lath and Plaster Retained
2 x Fireboard Below with Plaster Skin
Assumed Yellow Stock Brick Construction

Existing Lintel assumed brick soldier course
behind Stucco
New Aluminium Gate Support Post
to support New Security Gate
with Keypad/Fob Entry

Wall-mounted Interior Post Boxes
(key/fob entry)


Existing (non-heritage) Window &
Sill to be Removed

ch
2700


ih
1890

19.43
ft

ext
19.19

 

Within new passageway

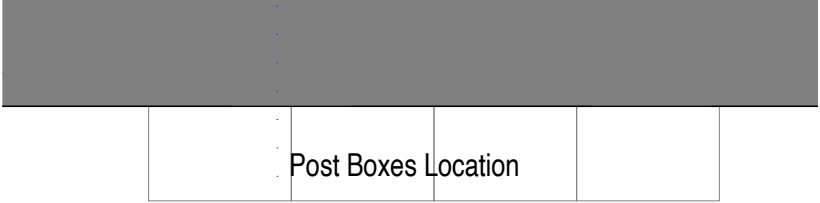

Within new passageway

Interior

See drawing 28711_PL06a



1:20 Scale Bar

NOTES:

Report all discrepancies, errors and omissions.

Verify all dimensions on site before commencing any work on site
or preparing shop drawings.

All materials, components and workmanship are to comply with
the relevant British Standards, Codes of Practice and appropriate
manufacturers recommendations.

See relevant drawings for all specialist work.

This drawing and design are copyright of James Clague
Architects Ltd, company registration number 8664802

Rev Date Description

Project Title
Railton Proposed Flatted Schemes
195 Parrock Street
Gravesend
Kent DA12 1EW

Drawing Description
Proposed Rear Ramp and Passage Post
Boxes Plans and Elevations Section CC
[As required by Approved 2020060 Planning - Condition 4n]
Scale
1:20 @ A3

Date
July 2026

Drawn By
AF

Latchmere House, 26 Watling Street,
Canterbury, Kent CT1 2UD
T: 01227 649 073
E: info@jamesclague.co.uk
W: jamesclague.co.uk

Drawing Number
28711_PL06b

Revision
-