




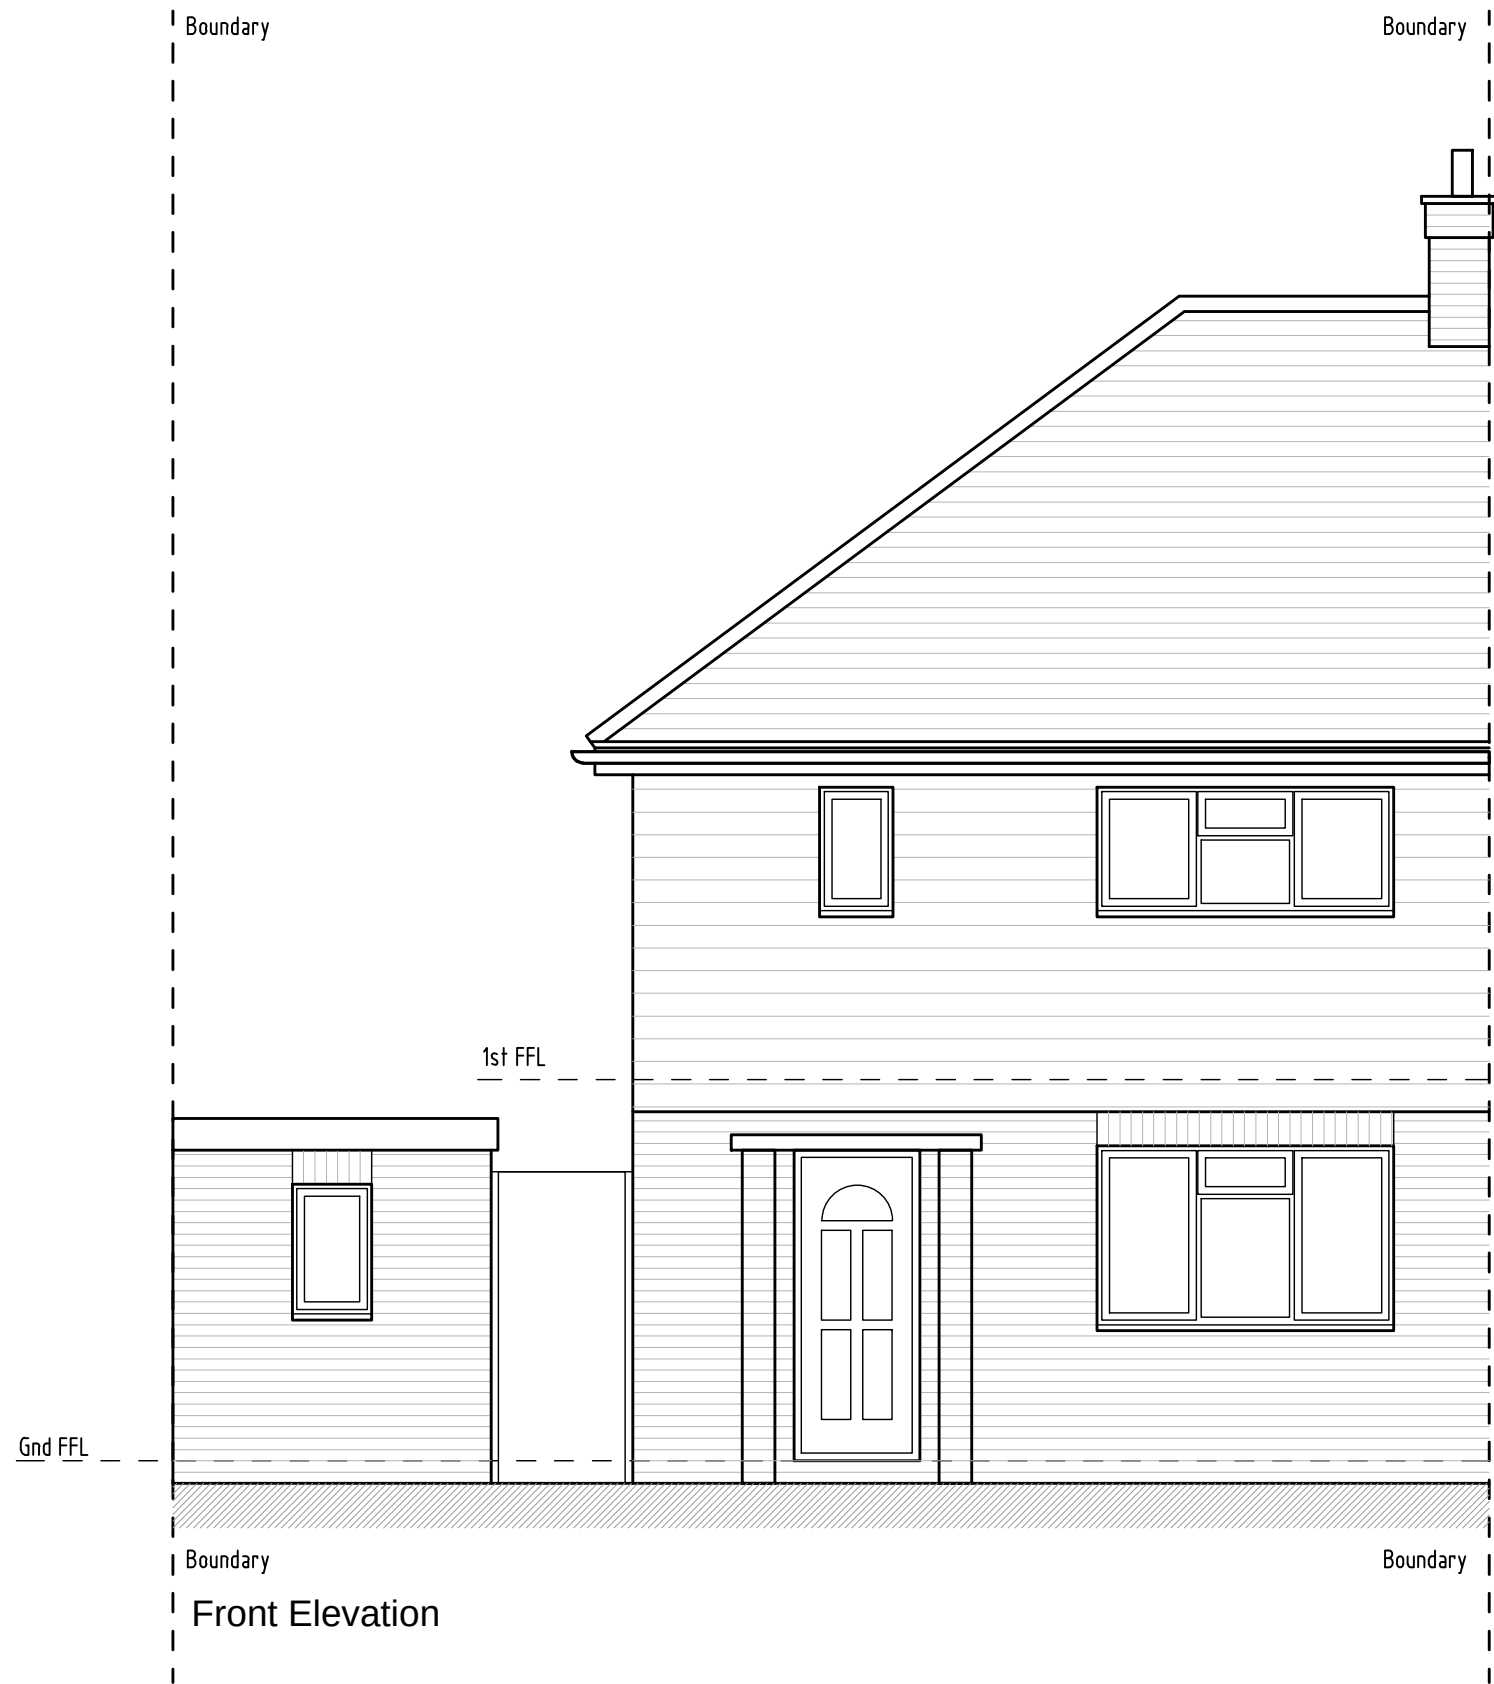


Front Elevation

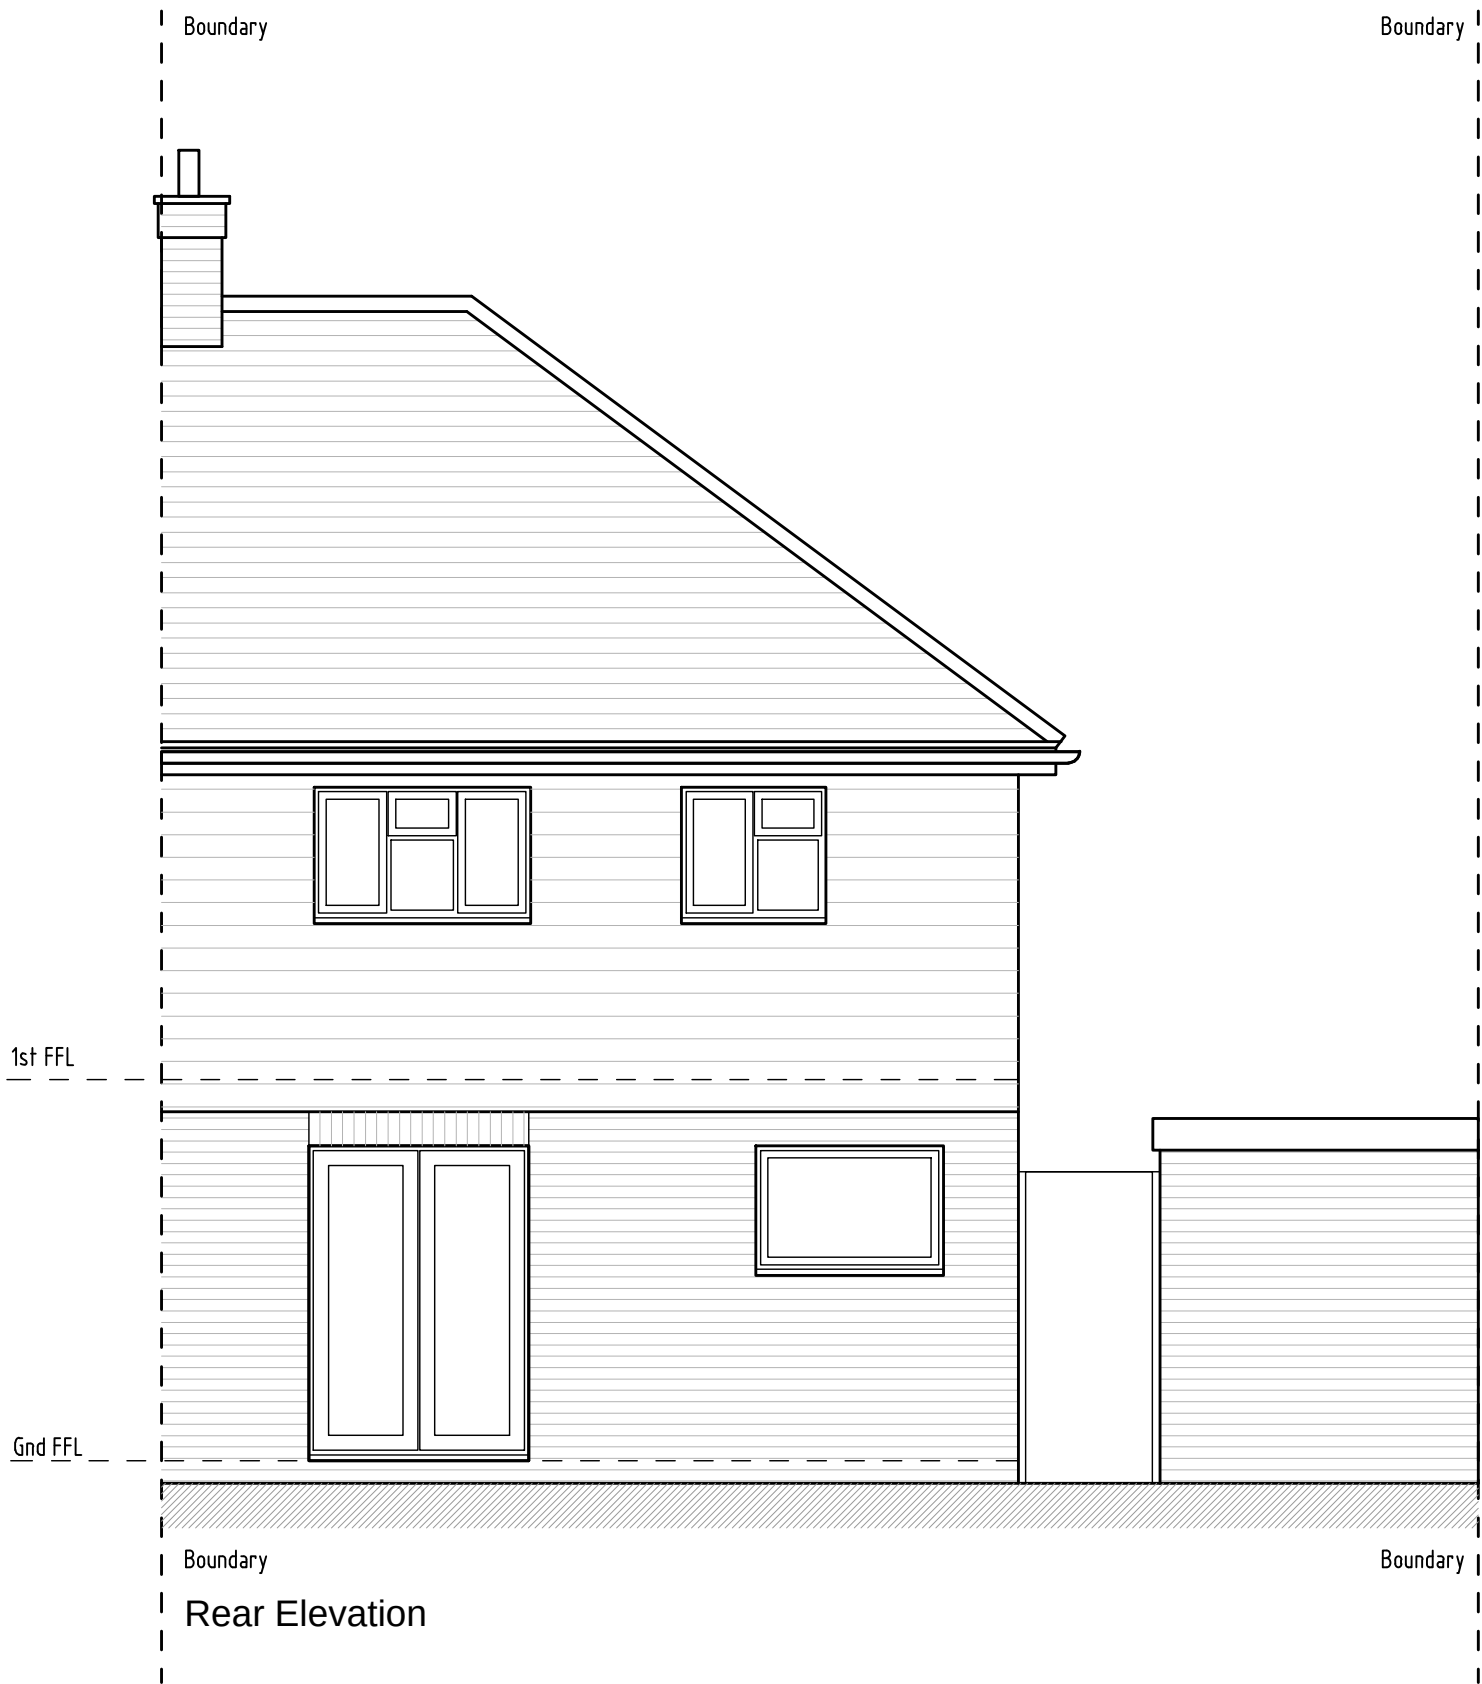


Rear Elevation

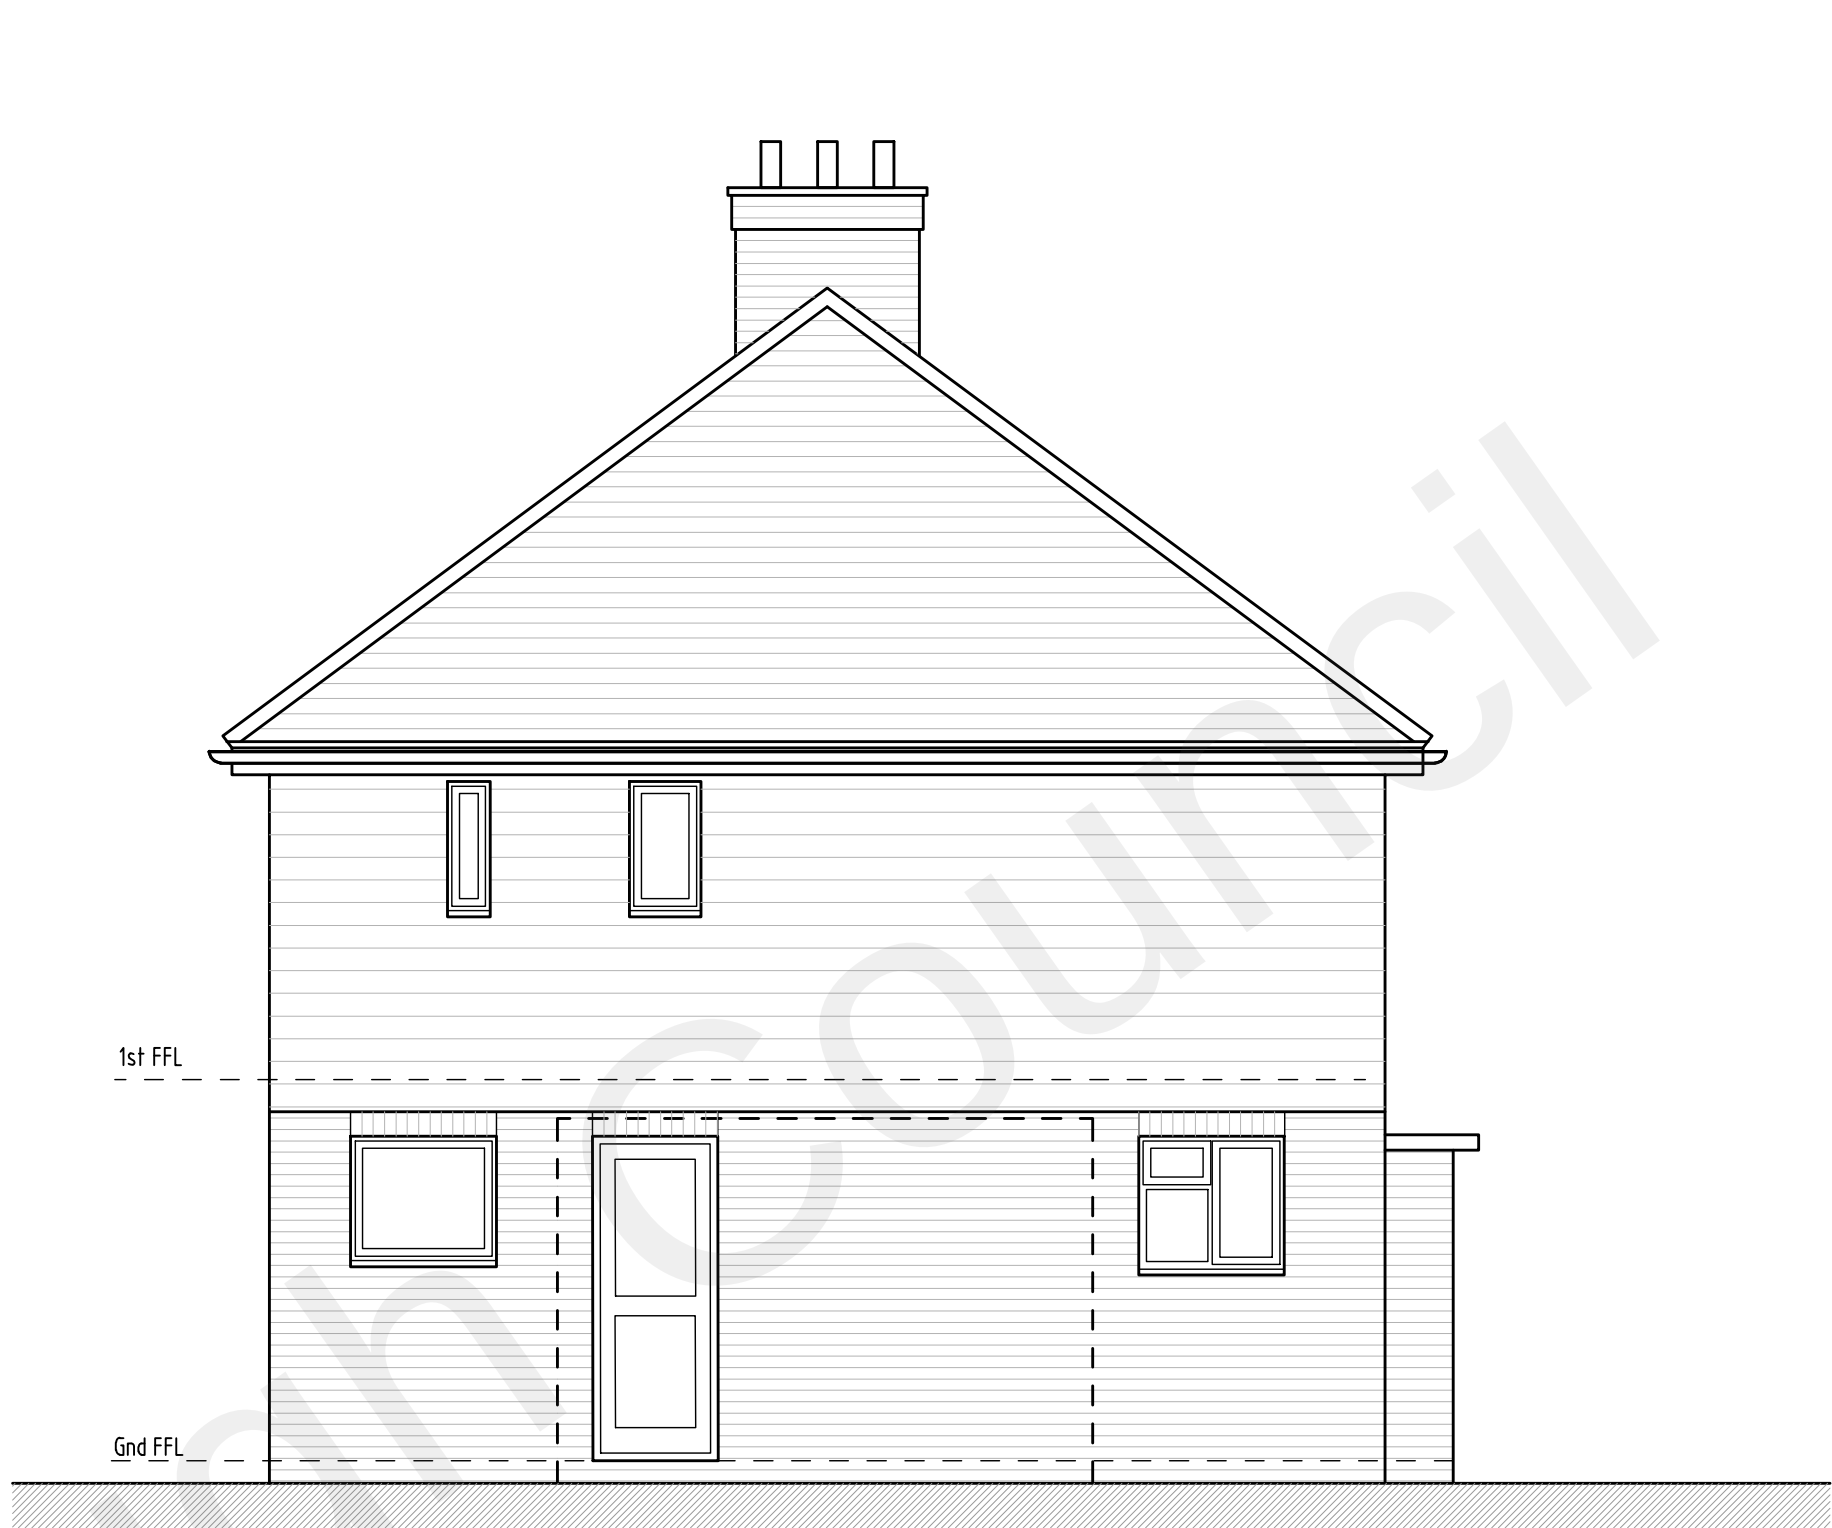


Side Elevation

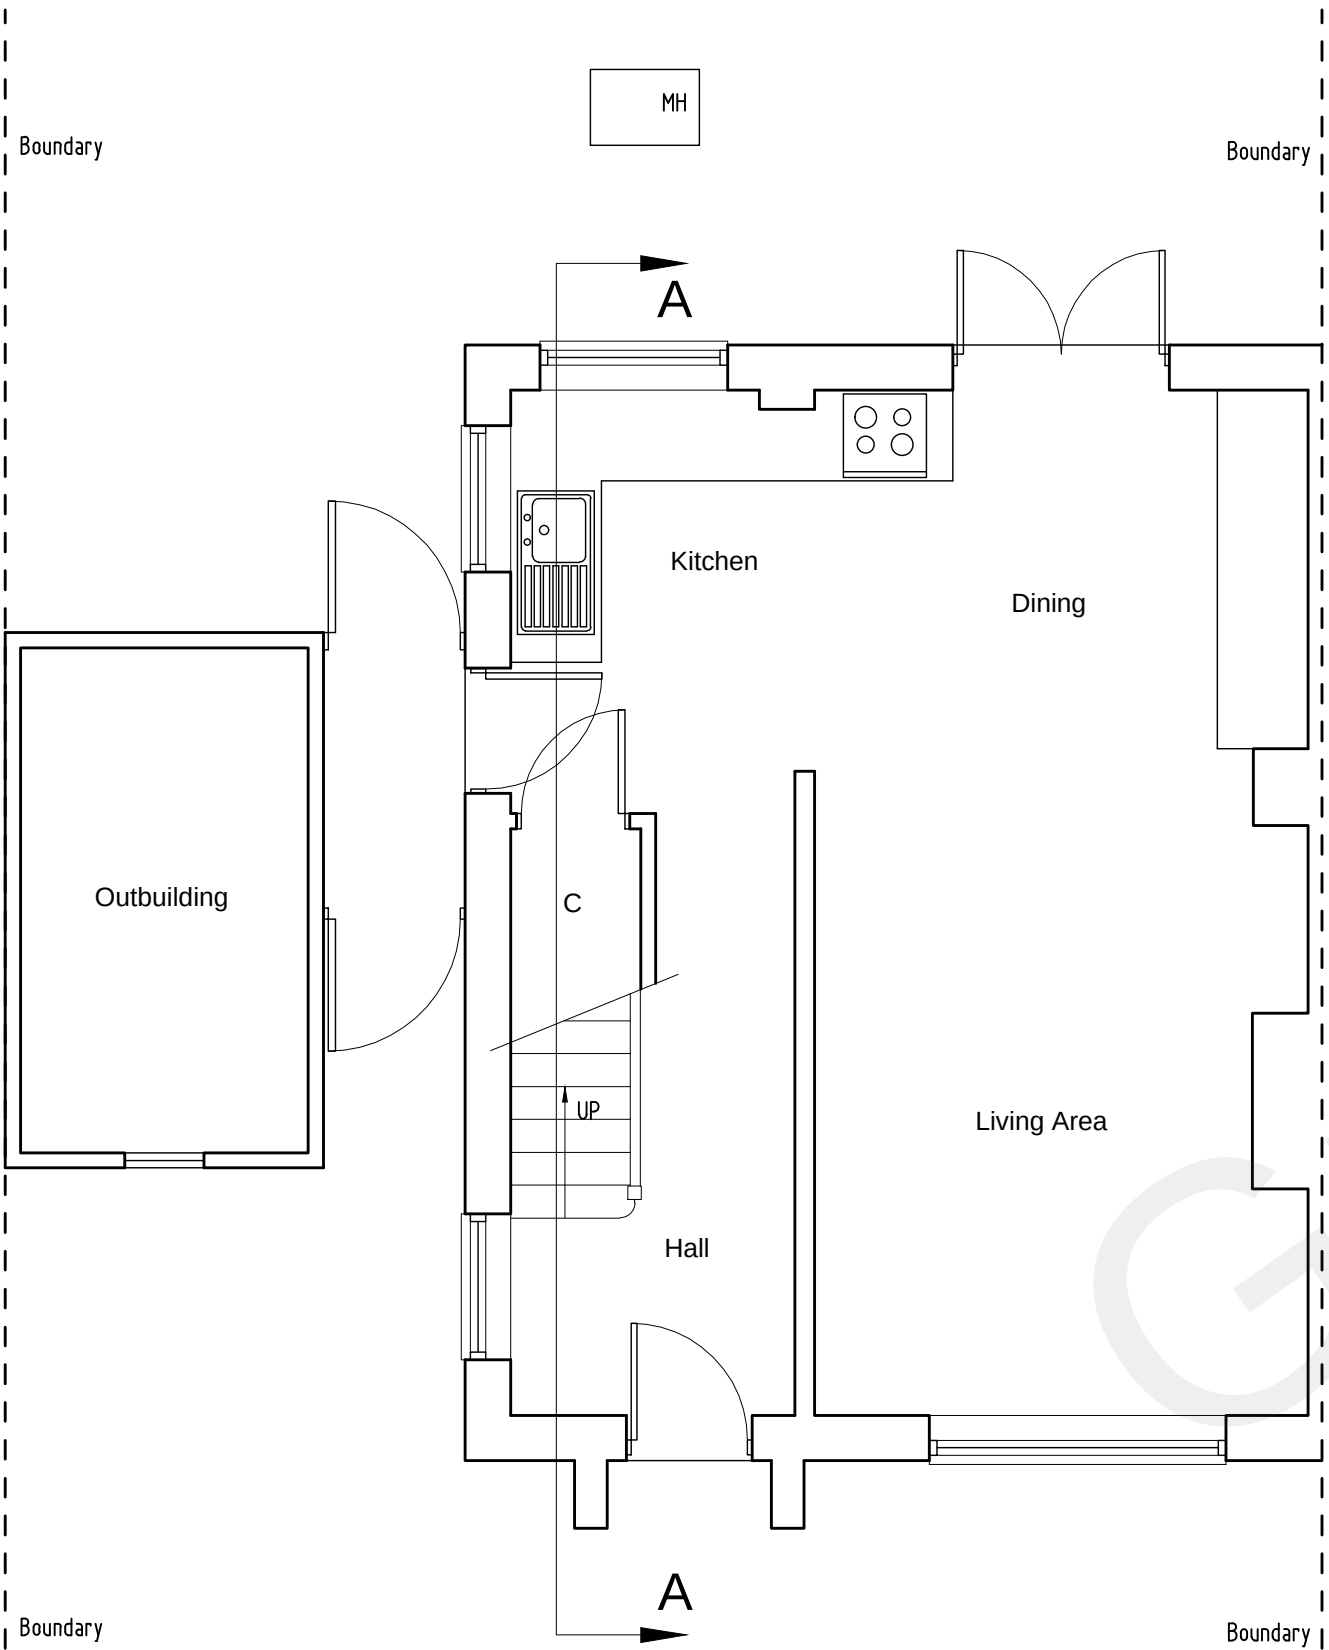


Ground Floor Plan

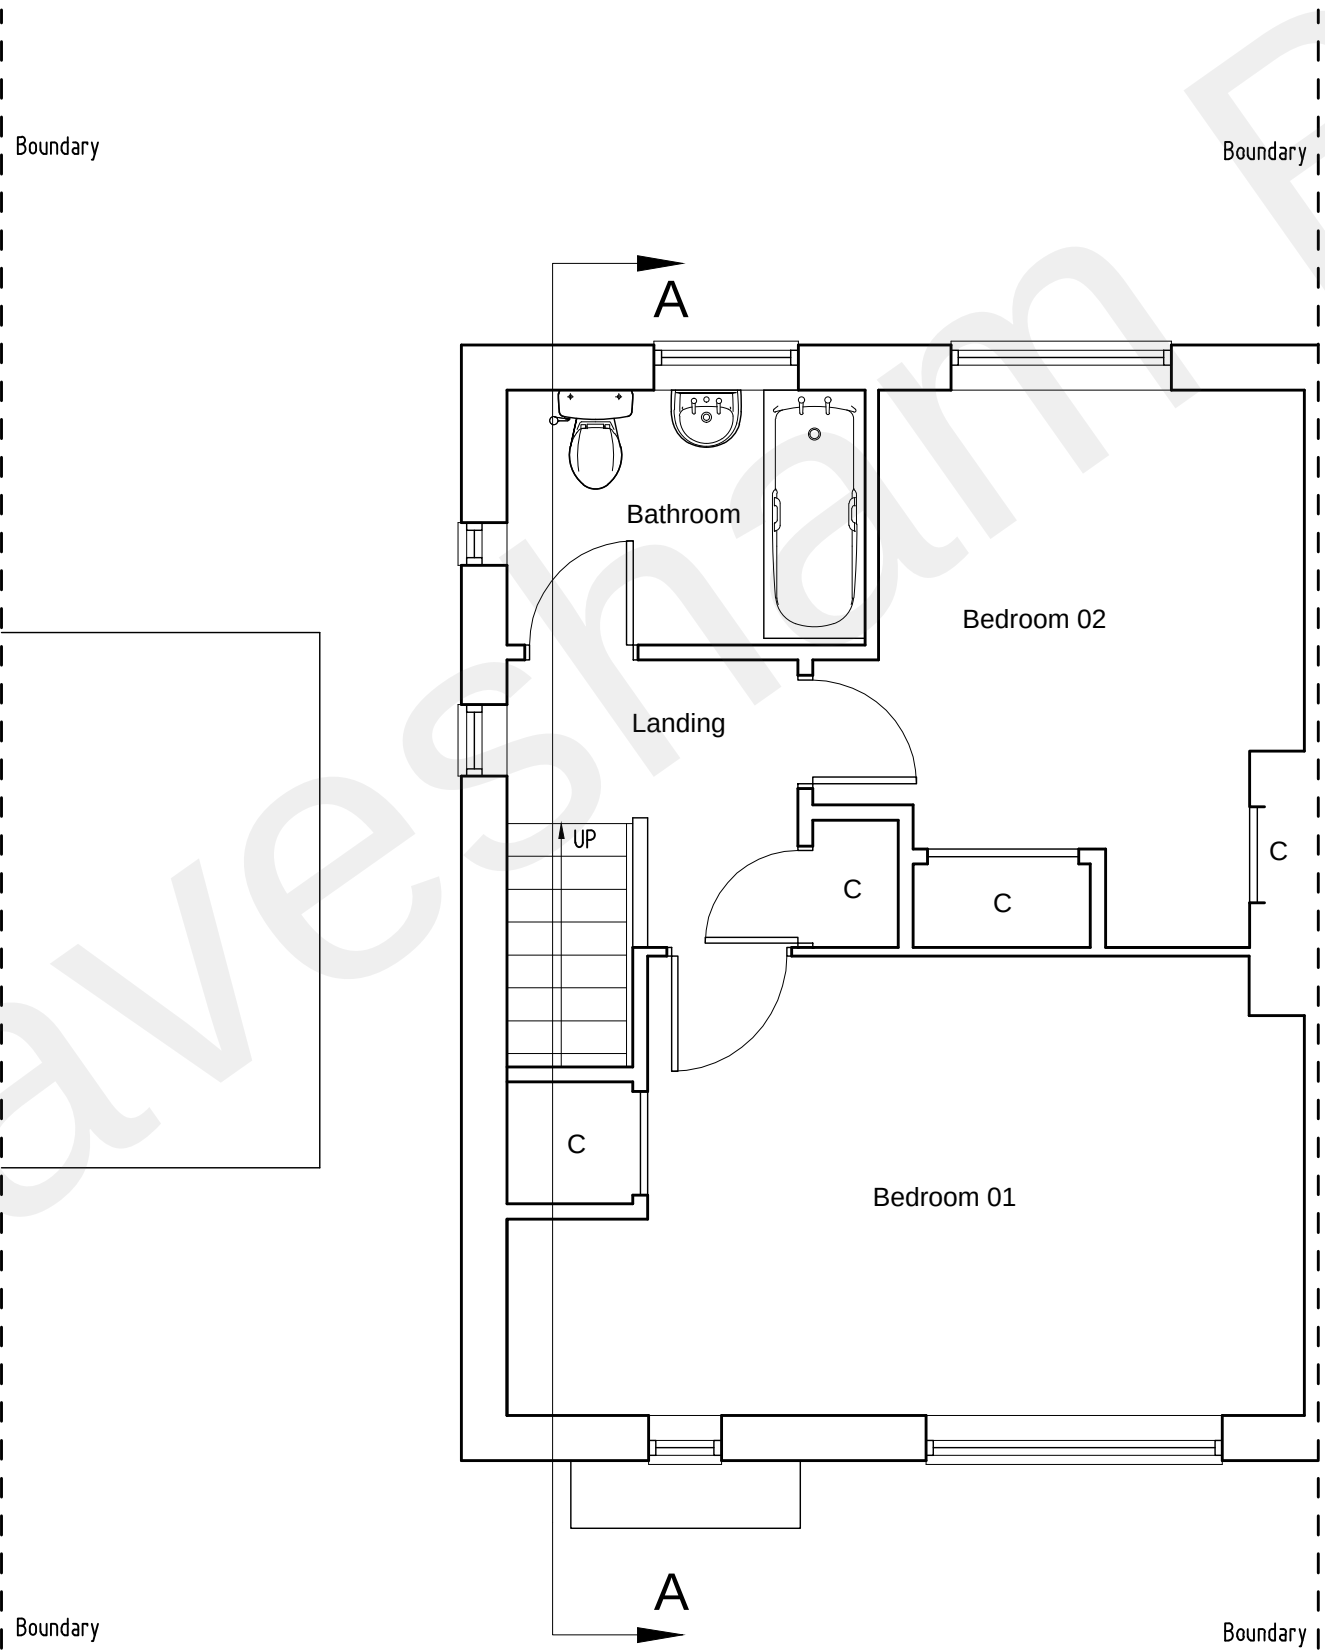

First Floor Plan

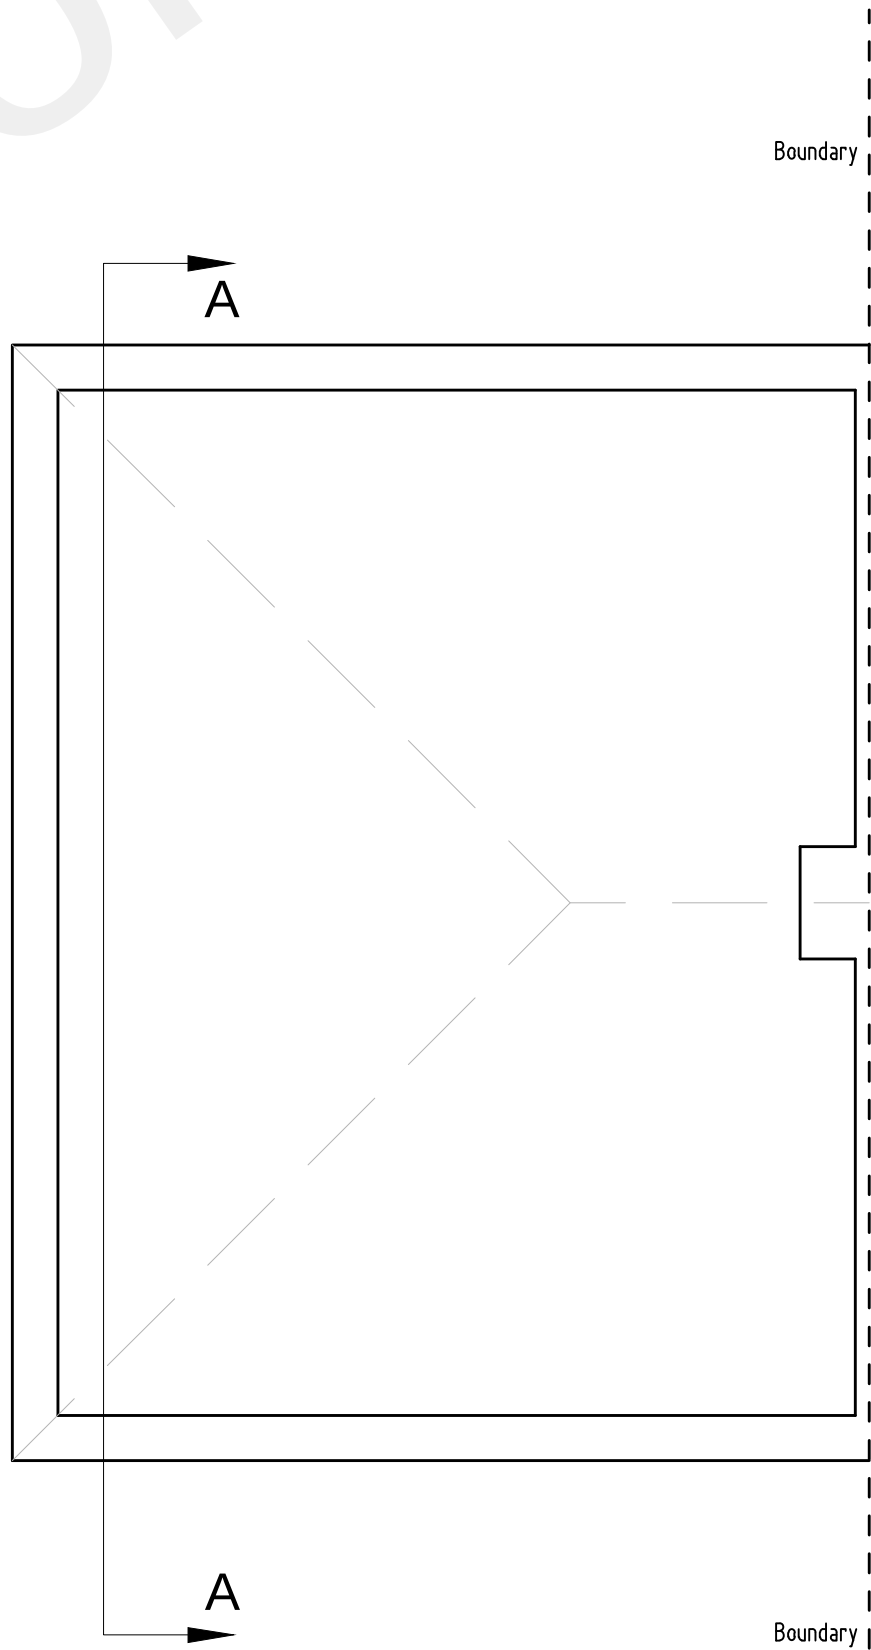

Loft Plan

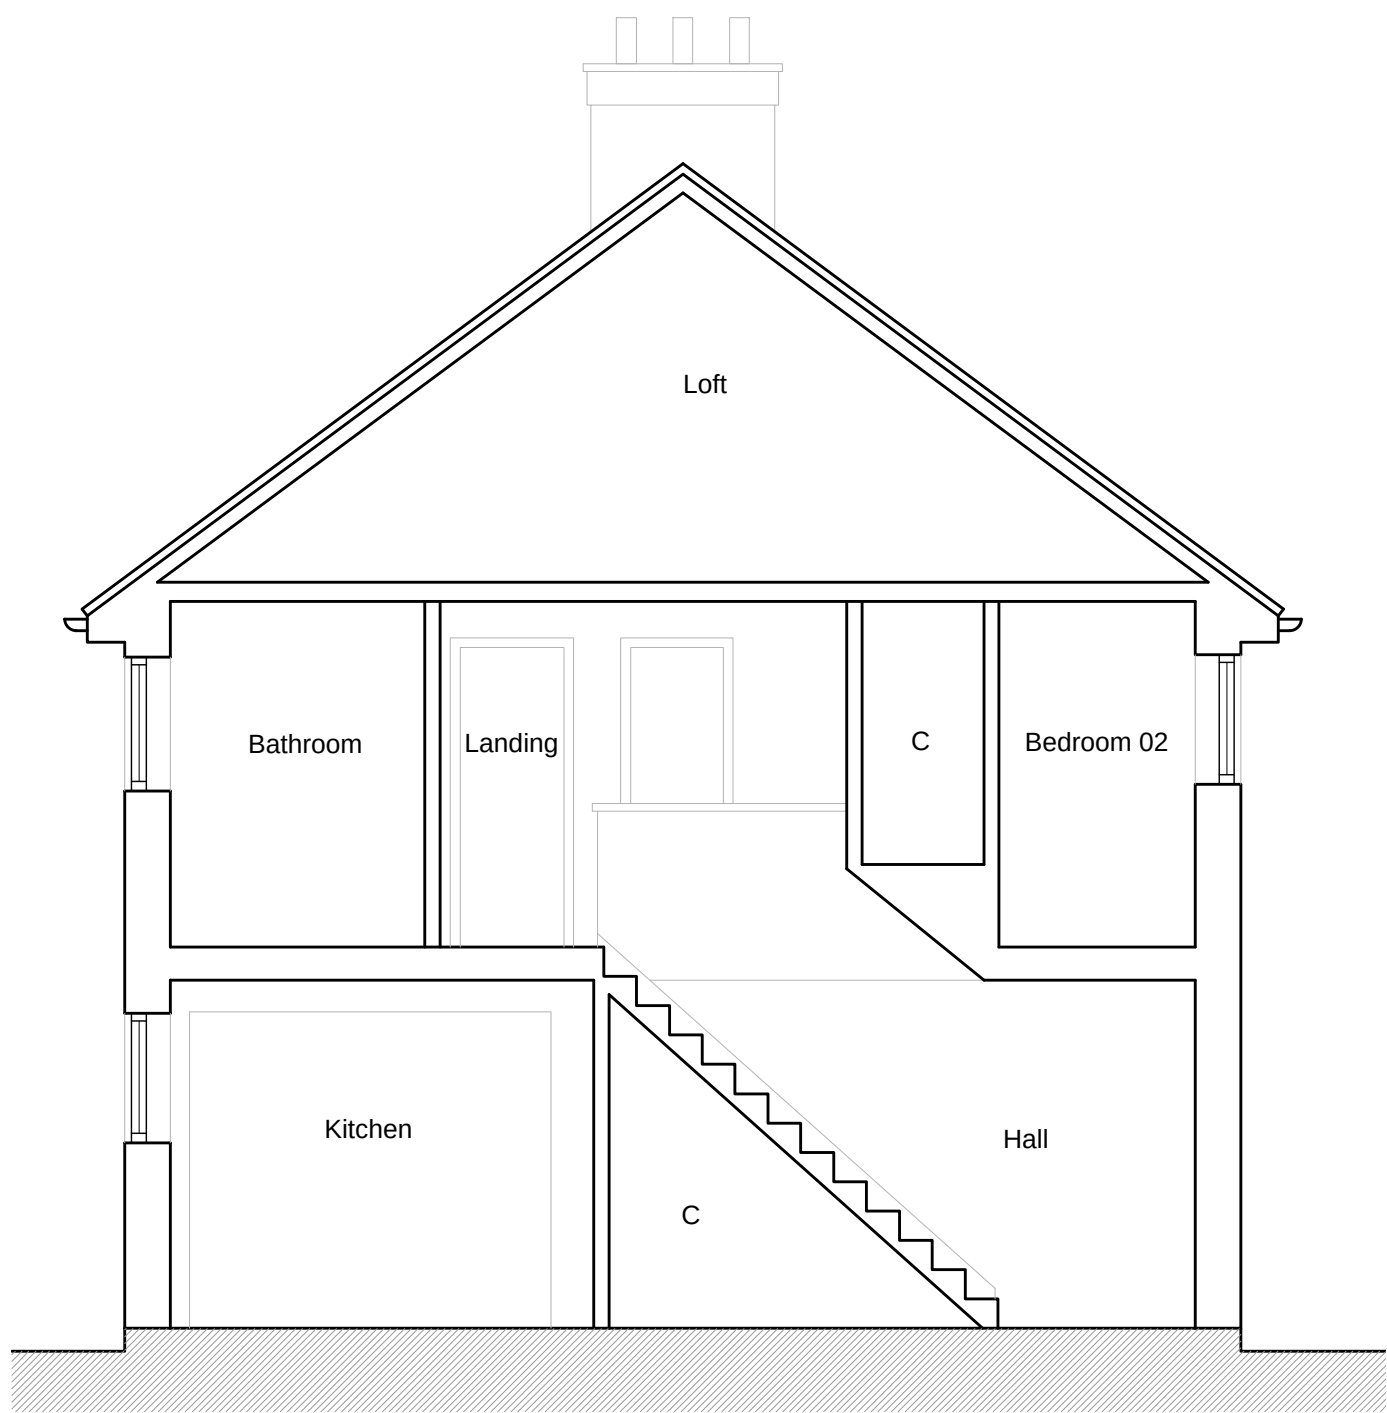

Section A-A



REV	DESCRIPTION	DATE	INT	CHK
STATUS	FOR INFORMATION			

Client

Project
11 Scratton Fields, Sole Street,
Cobham, Gravesend, Kent. DA12 3AS

Title
Existing Floor Plans, Elevations & Section

Scale 1:50@A1	Date 16/03/2022	Drawn N/A	Checked N/A
Project No: 2022/005	Drawing No. 002	Revision ~	