




Front Elevation Showing
Basement Entrance



Front Elevation

Black metal
railings
between piers
to front.

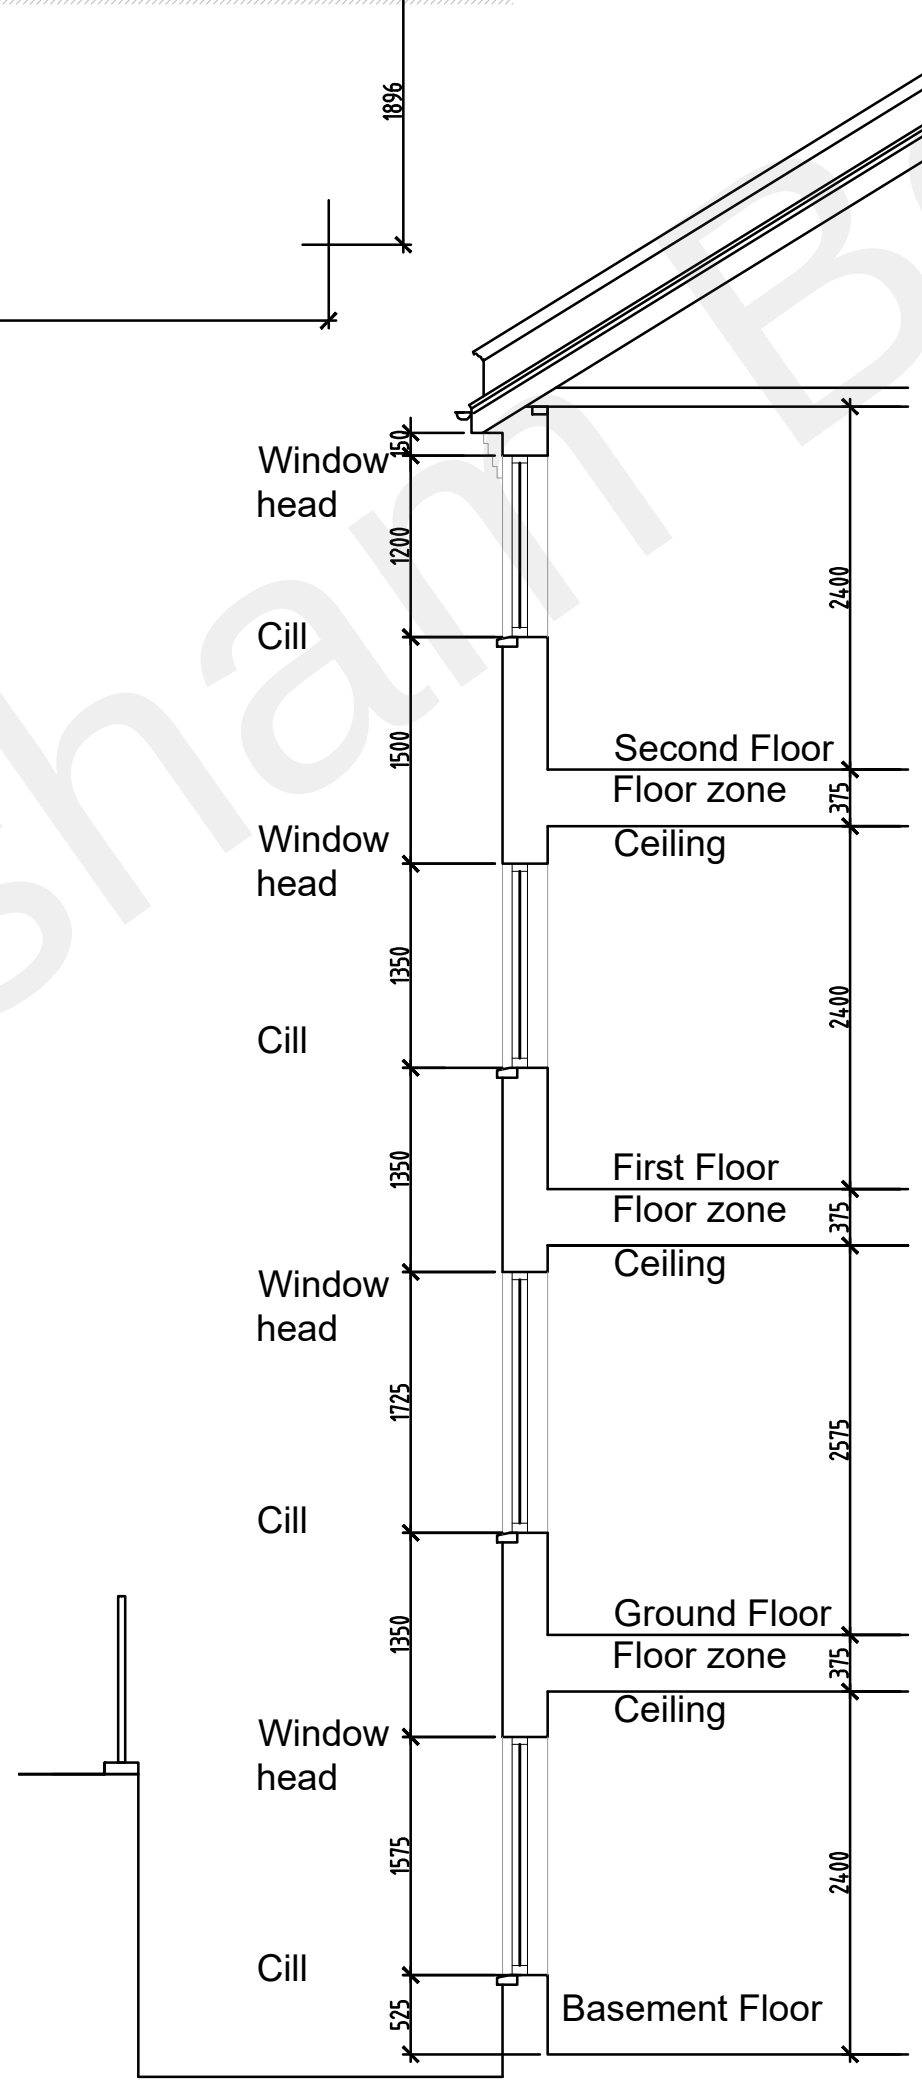

Section through front
elevation

Main roof raised to align
with adjacent houses.

ALL DIMENSIONS TO BE VERIFIED BY THE CONTRACTOR ON SITE

MATERIALS LIST

- Roof
- Natural Blue/Grey slate tiles
- Walls
- Facing brickwork with contrasting quoin detailing on corners.
- Brick arches over windows to be gauged and rubbed brick with 3mm mortar joint.
- Parapet
- Reconstructed Stone coping
- Windows
- uPVC wood grain framed double glazed windows and doors by Ultimate Rose
- Gutters and downpipes
- Black Iron effect gutters by Brett Martin Cascade.

- C Updated to planners comments. Oct '21
- B Updated to client comments. July '21
- A Updated to client comments. 27.08.20

REV	DESCRIPTION	DATE	INT	CHKD
1	FOR INFORMATION			

Client
Mr T Panaser

Project
Land Adjacent to 59 Darnley Street
Gravesend, Kent, DA11 0PJ

Title
Proposed Front Elevation

Scale 1:50@A1 Date 25.08.20 Drawn N/A Checked N/A
Project No: 2019/069 Drawing No. 204 Revision C