


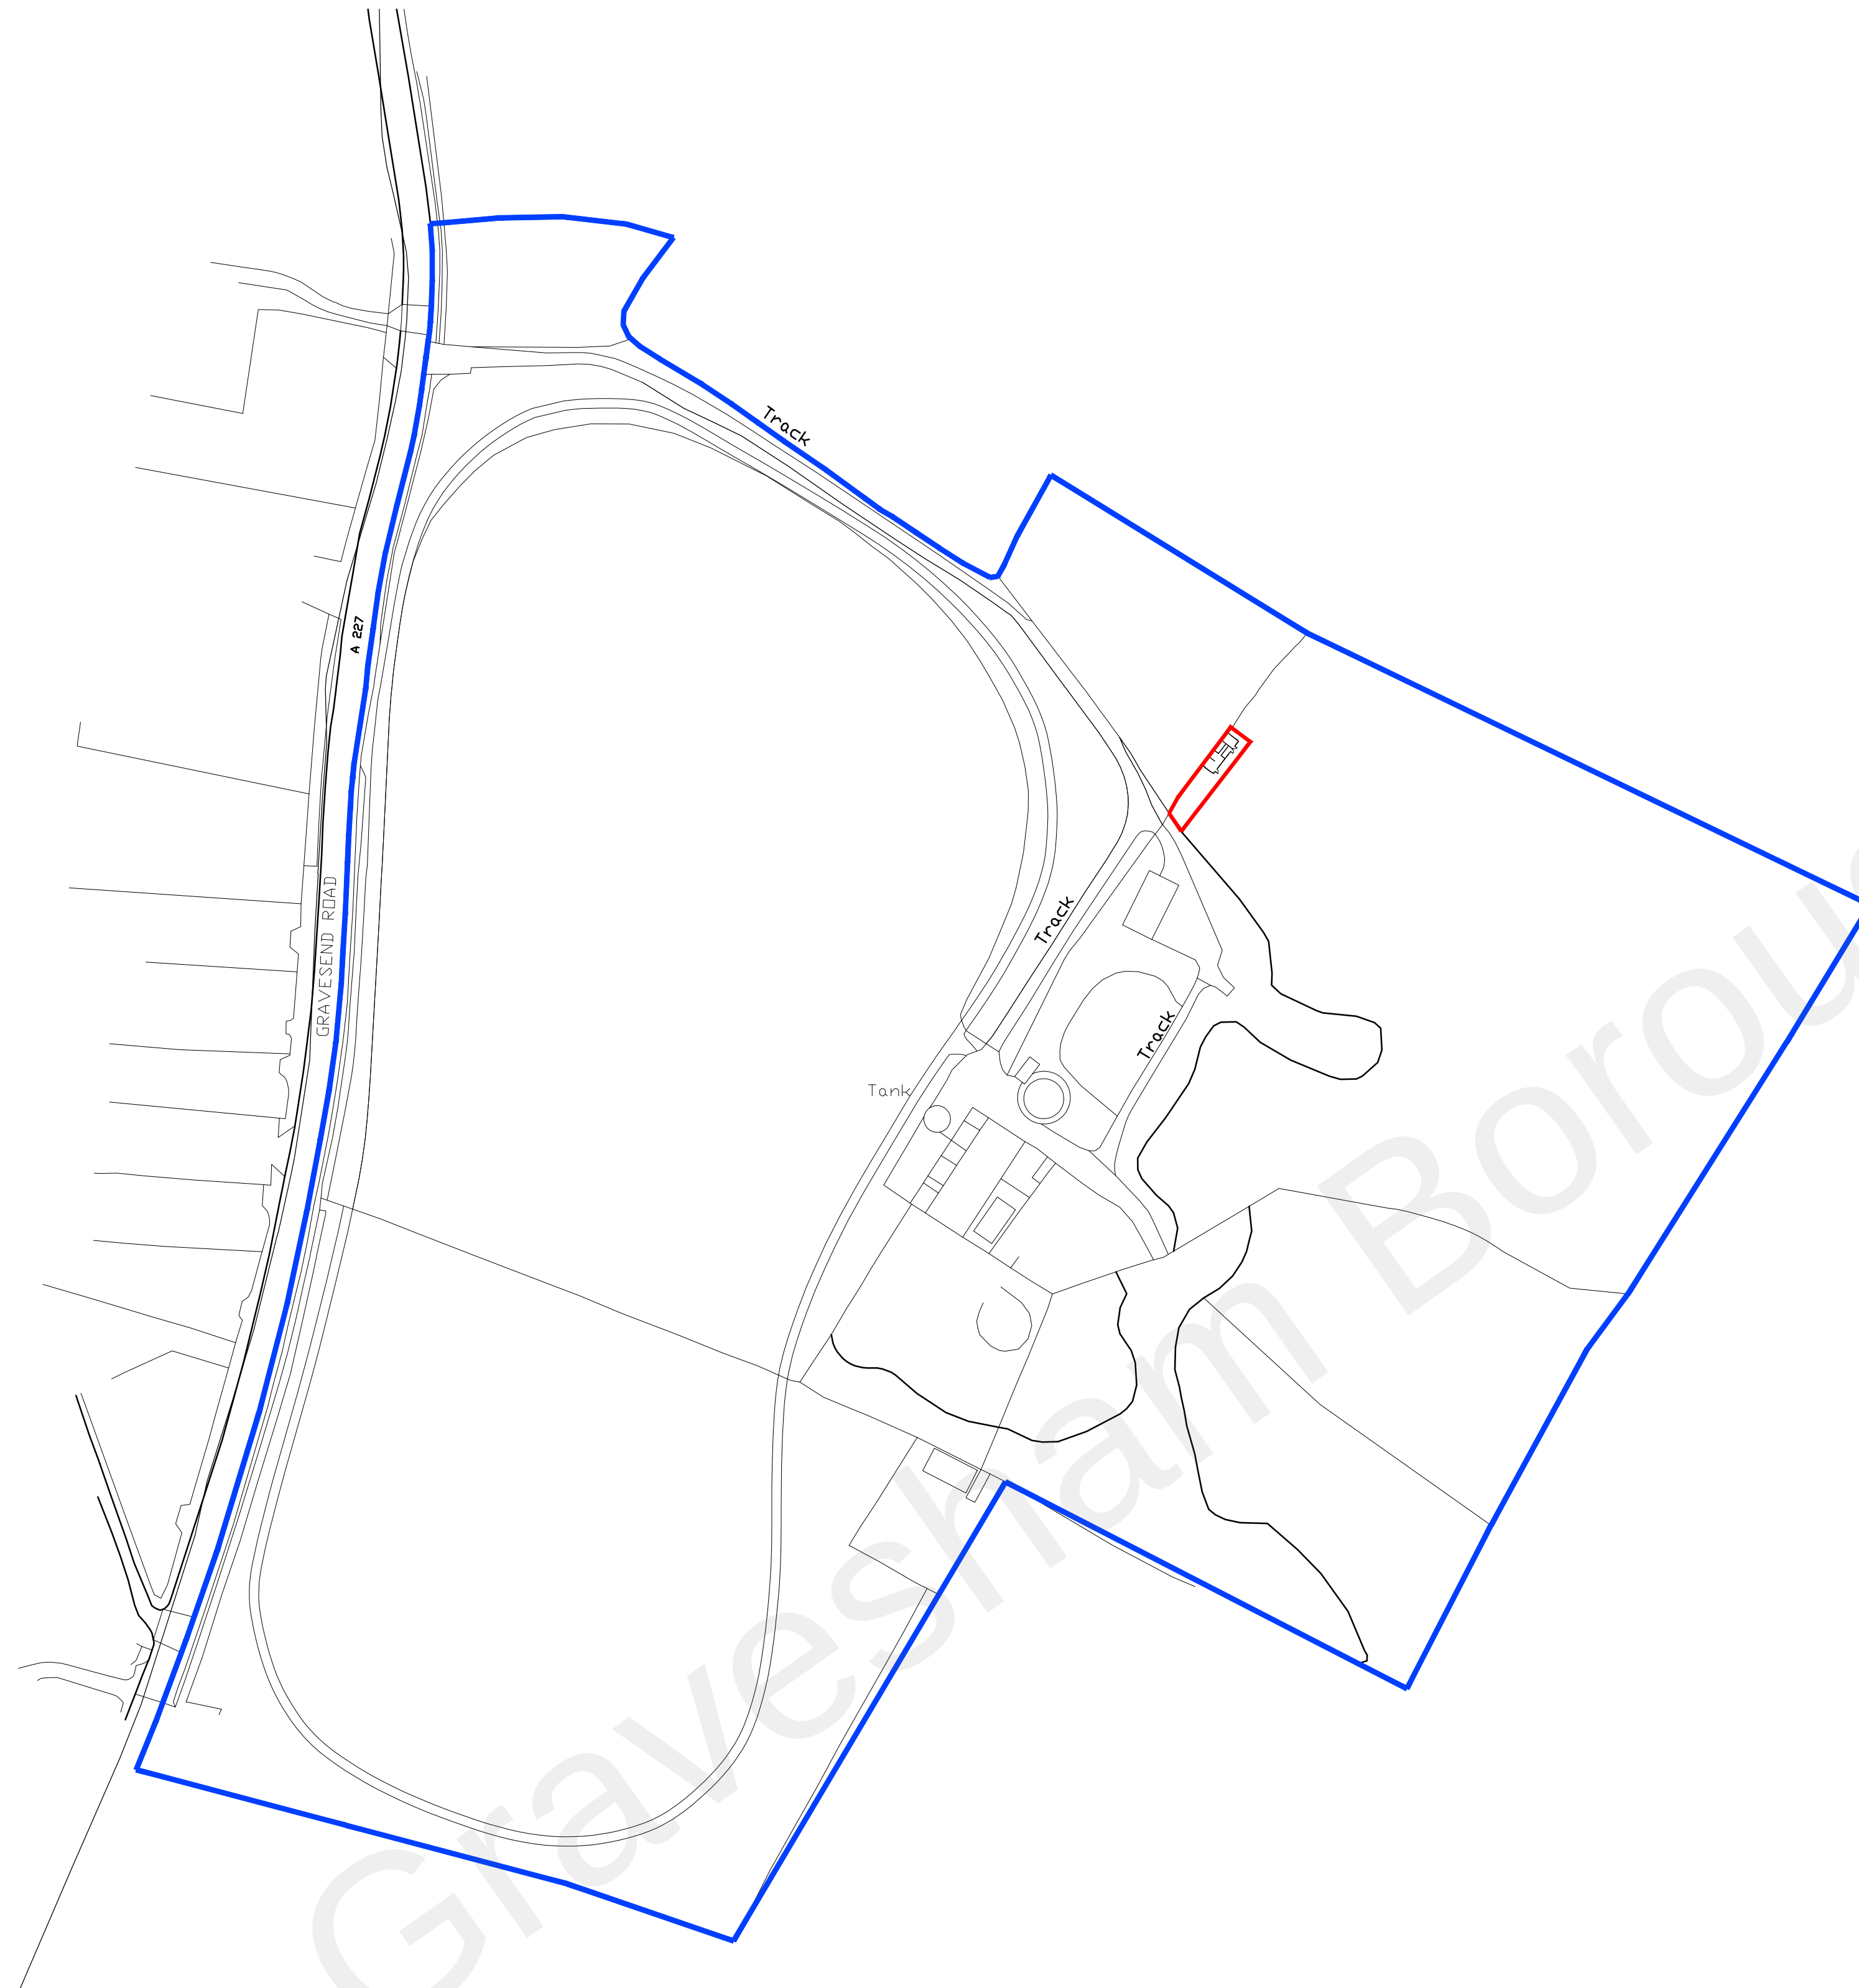
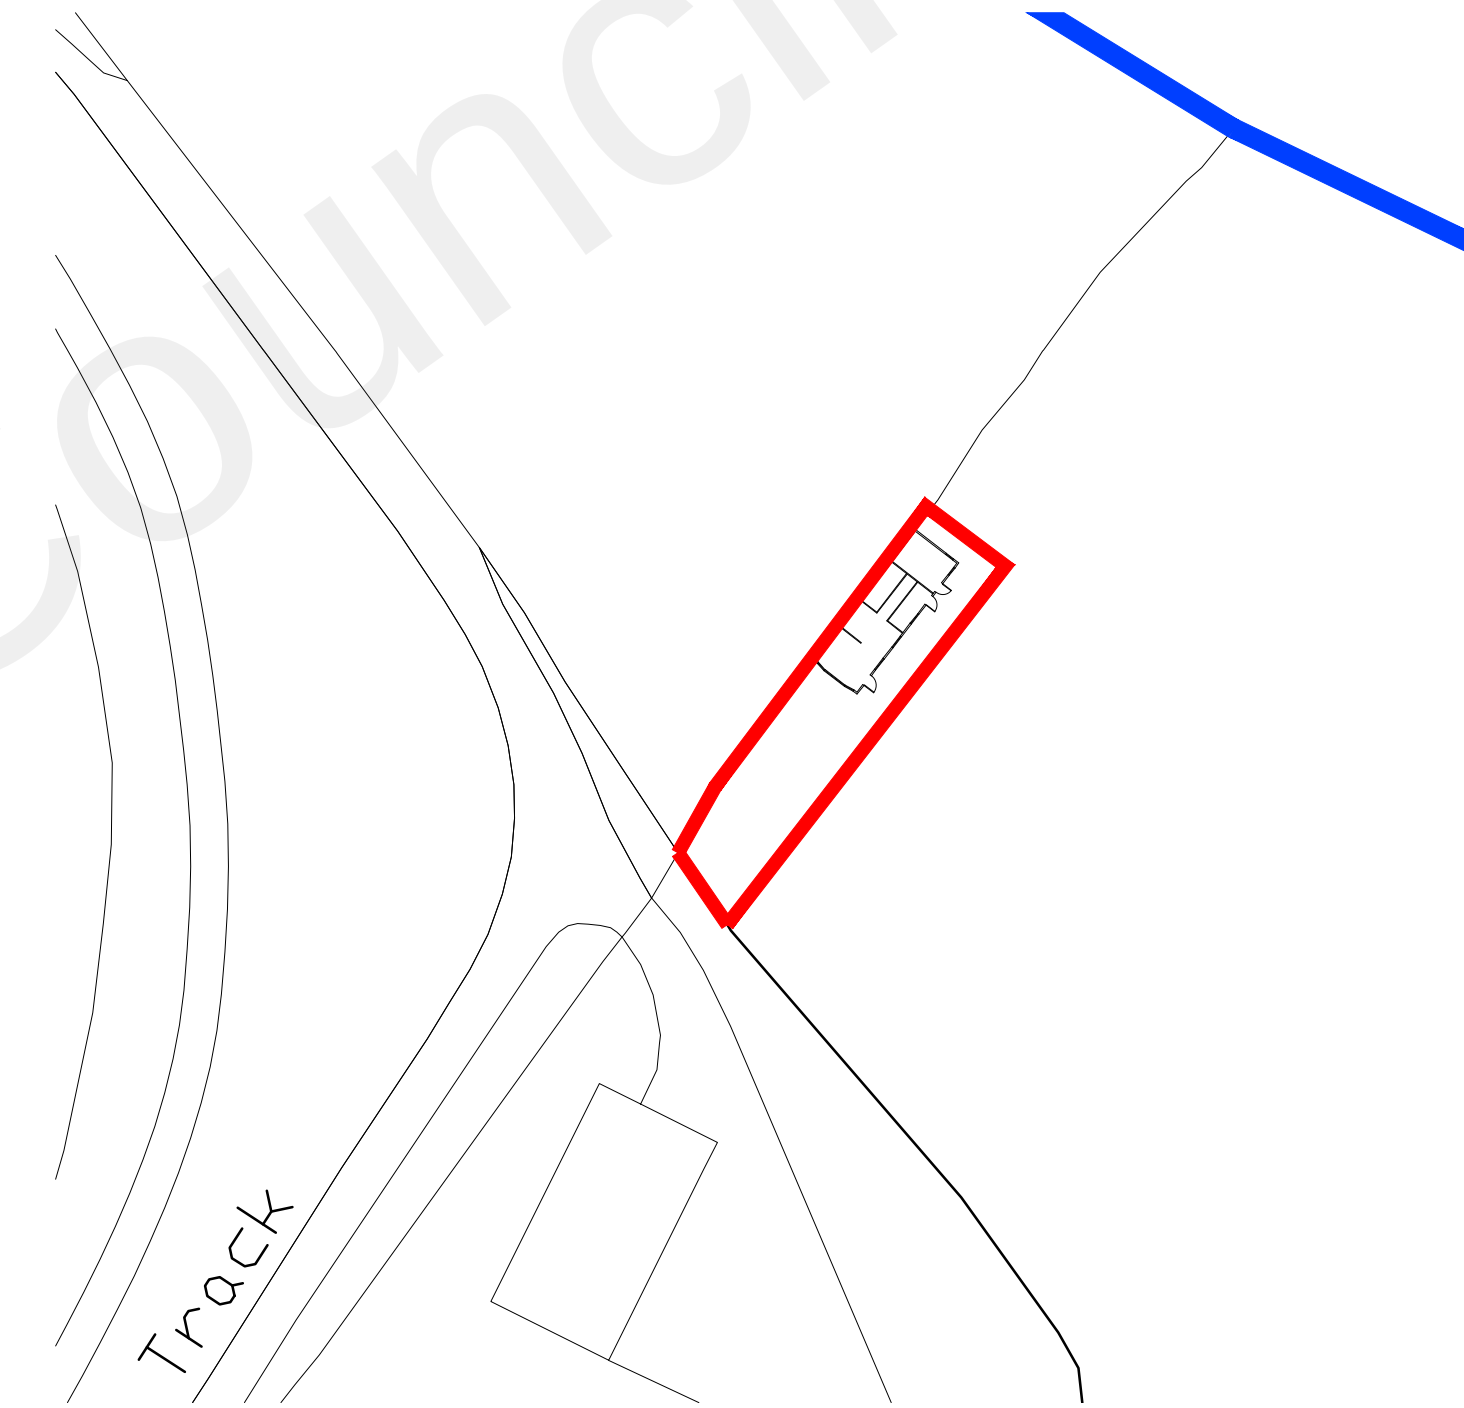
 


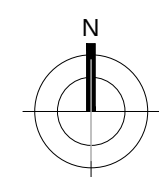

LOCATION PLAN
SCALE 1:1250

 

SITE PLAN
SCALE 1:500

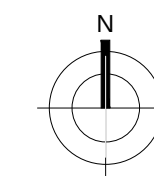

PLANNING

Client
Mr Chamberlain

Project
Bluebell Lodge
Little Rose Farm
Wrotham
TN15 7JS

bhdarchitects
Oak House, London Road, Sevenoaks, Kent TN13 1AF
phone: 01732 452200 fax: 01732 452245
info@bhdarchitects.co.uk www.bhdarchitects.co.uk

Title
Location Plan
Site Plan

Project No.
4526

Scale
1:1250 @ A1
1:500 @ A1

Drawn
RL
Check
JH

Drawing No.
4526-PD-04

Revision
A

Date
June 19

Rev			Rev		
Date			Date		
Comments			Comments		

A 03.03.22 Boundary amendment