



66, St Marks Avenue, Northfleet, Gravesend, Kent, DA11 9LW

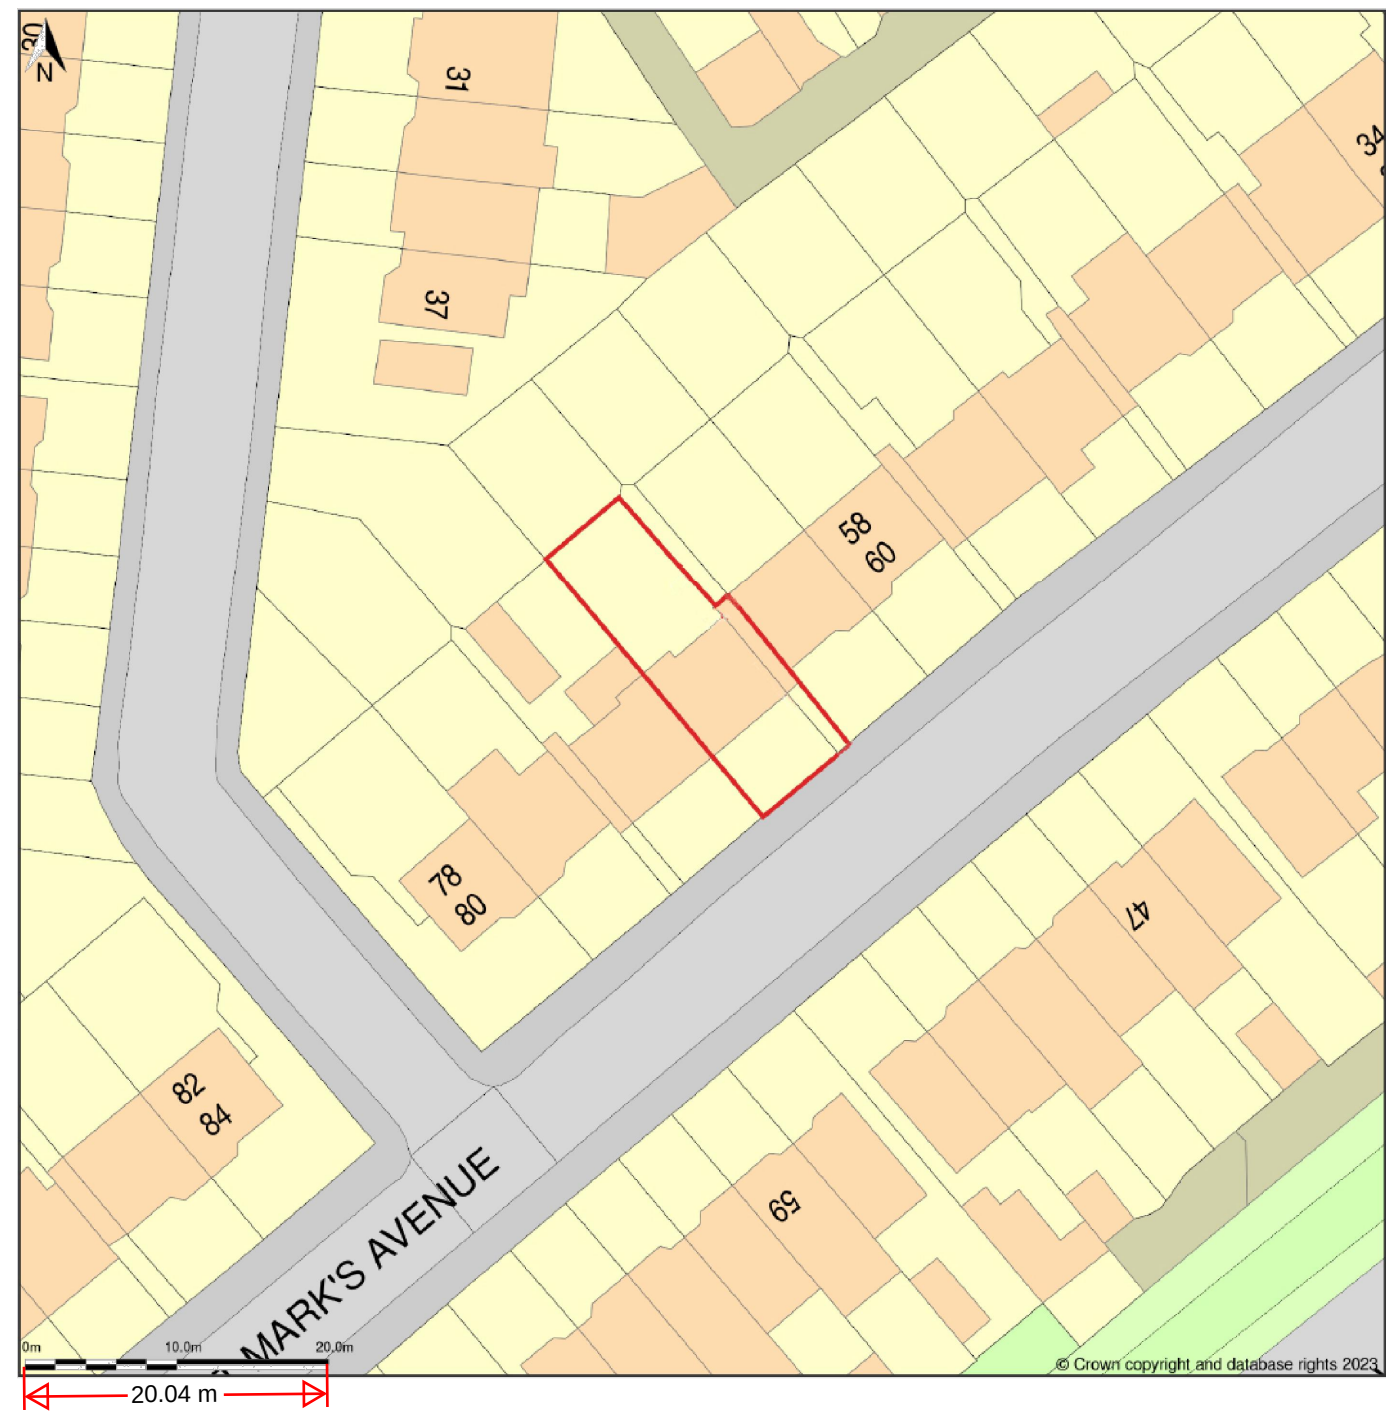

Site Plan (also called a Block Plan) shows area bounded by: 563526.04, 173903.03 563616.04, 173993.03 (at a scale of 1:500), OSGridRef: TQ63577394. The representation of a road, track or path i no evidence of a right of way. The representation of features as lines is no evidence of a property boundary.

NOTES:

 

A	13-11-2023	mdg	issue for comments
---	------------	-----	--------------------

Rev	Date	By	Revision
-----	------	----	----------

Project No
2308/112_PIETRO_EXT_DA11

66 ST. MARK'S AVE
Gravesend DA11 9LW

Date	18.08.2020
------	------------

Scale	1:500
-------	-------

Format	A3
--------	----

Drawing title
Block plan

Drawing number	Revision
----------------	----------

CD 106	Status
--------	--------

-	
---	--



RAFFAELLO FAIR LTD
design & management
www.raffaello.org.uk
mail@raffaello.org.uk



RIBA
Client Adviser