



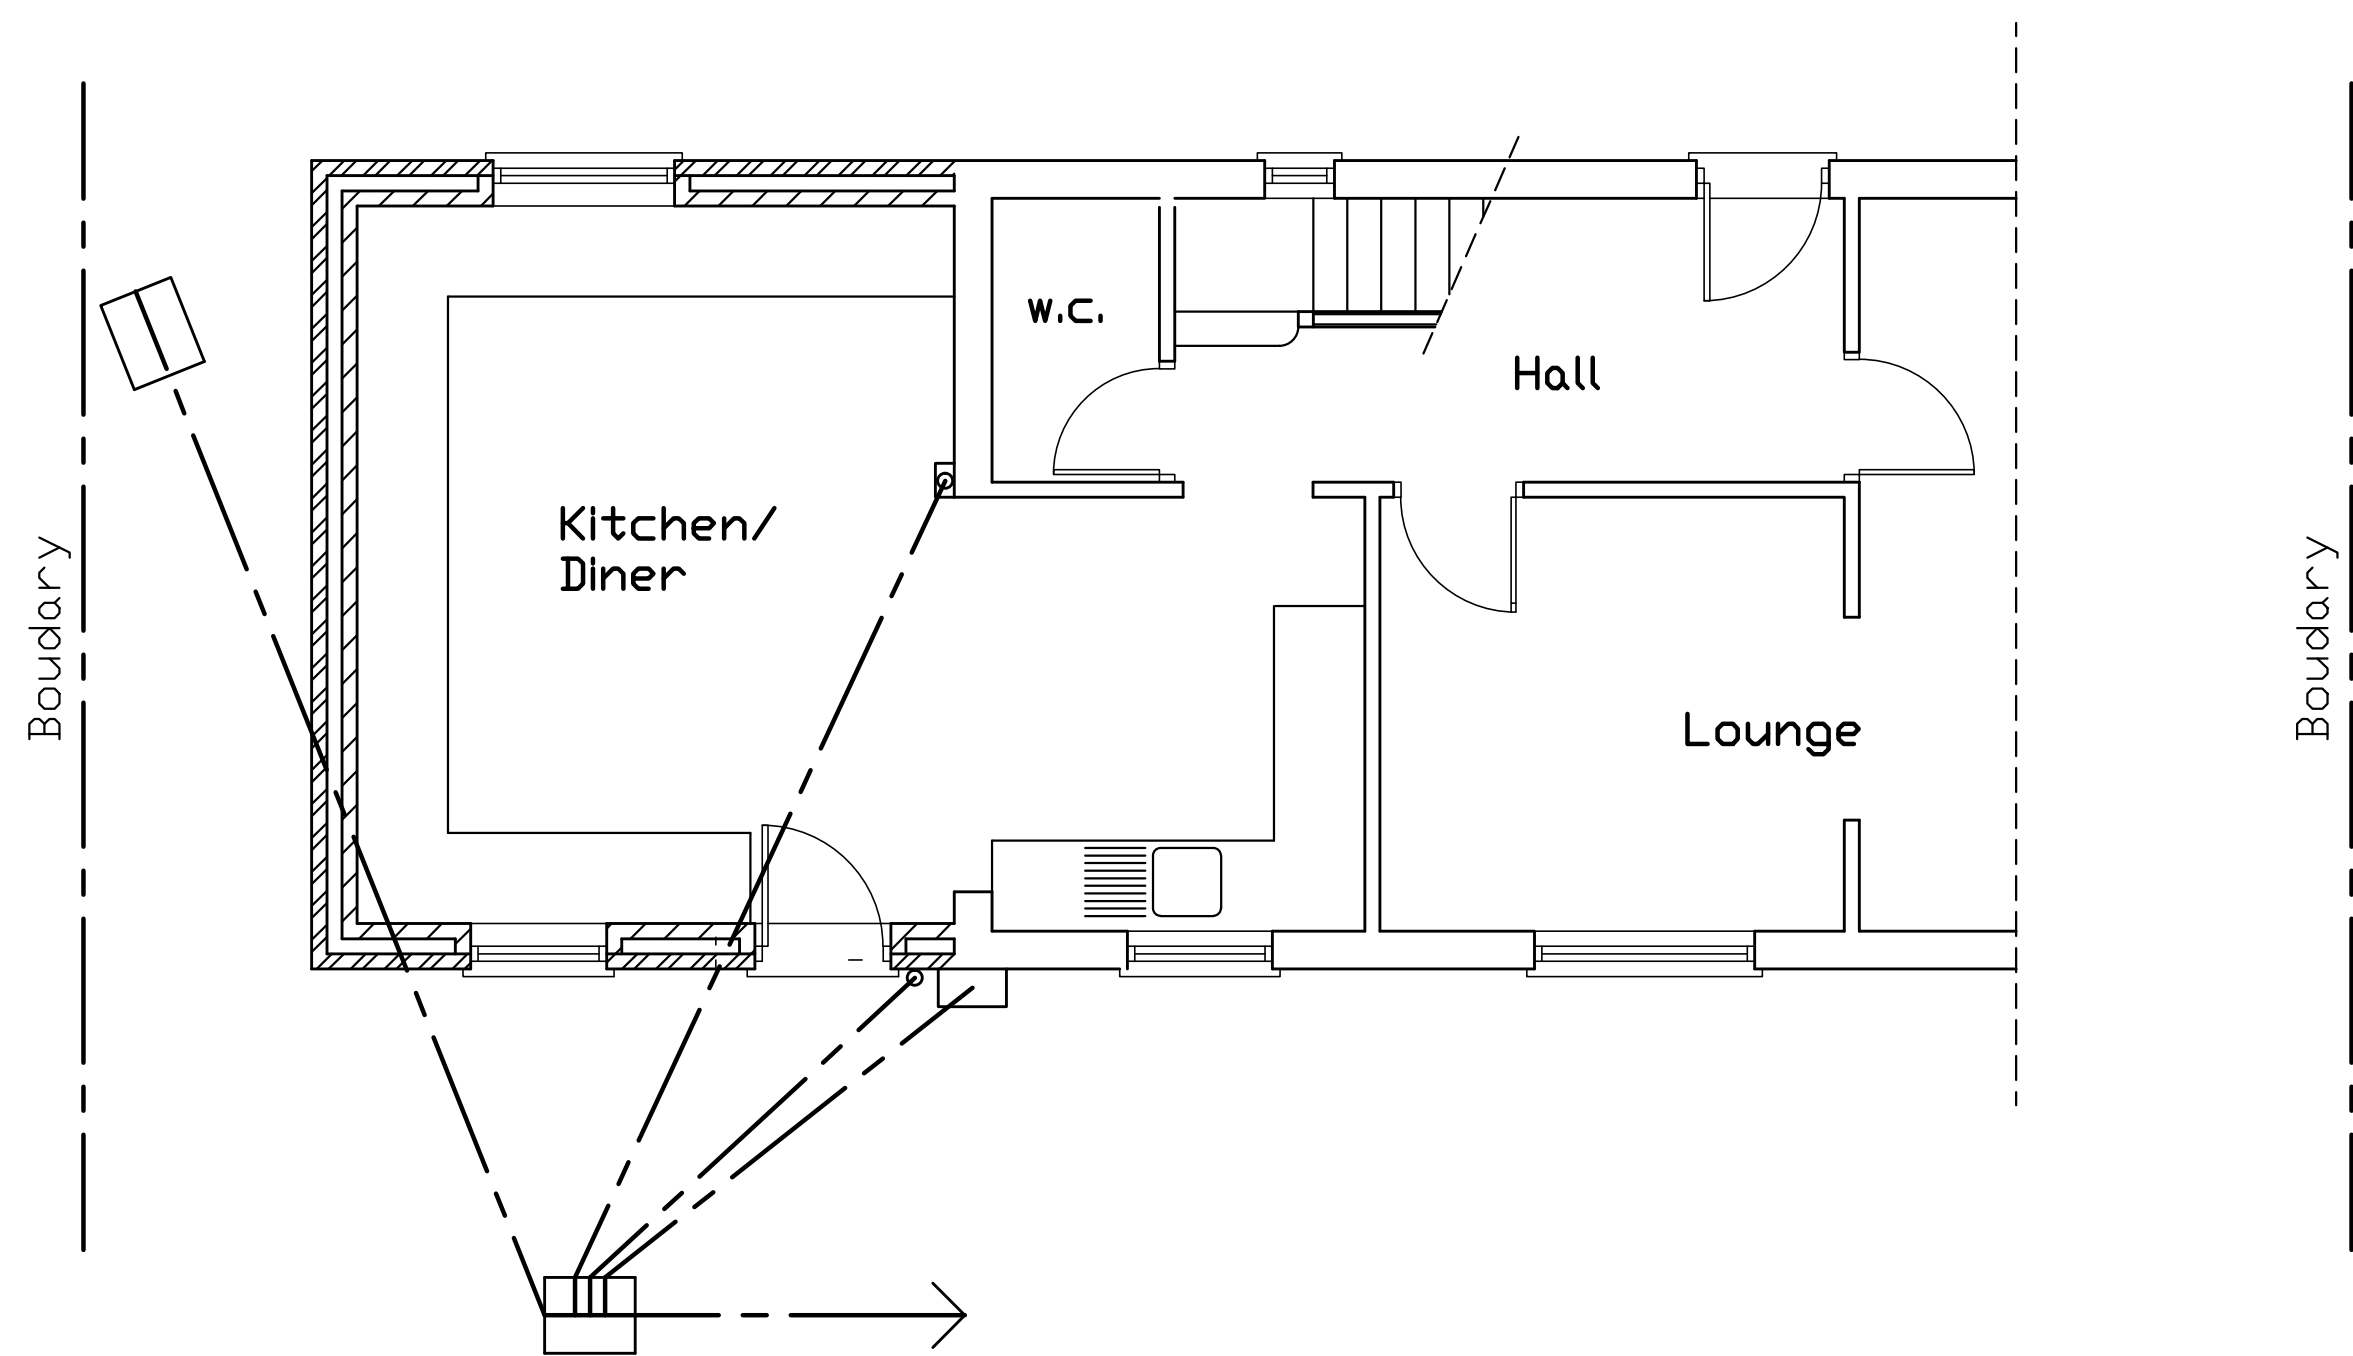

Ground Floor Plan

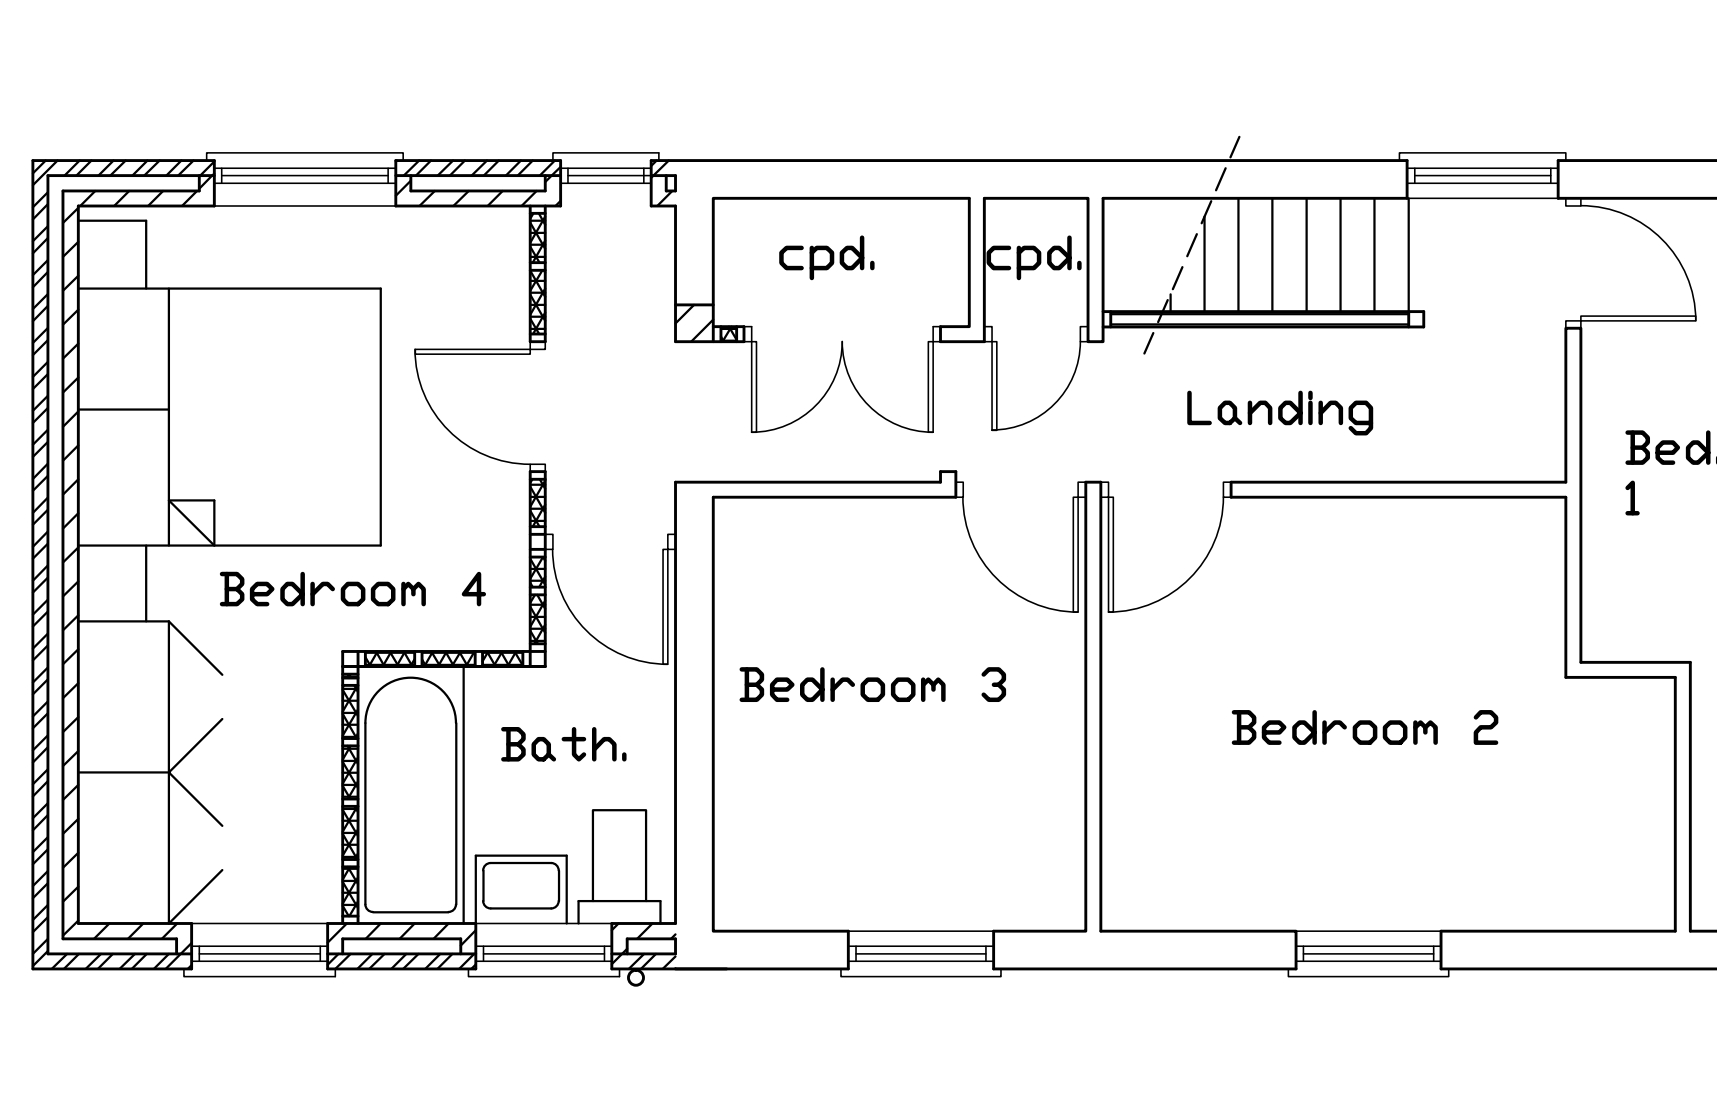

1st Floor Plan

All Items, Notes, Dimensions & General Design Contained On This Drawing Are For Guidance Purposes Only. Nominated Builder Or Person Responsible For The Project Should Make A Thorough Check Prior To Commencement Of Works Against Site, Drainage Service Drawings, Current Building Regulations, British Standards & Codes Of Practice. The Originator (sJo) Will Not Accept Any Liability For Mistakes That Could Occur.

Proposed

Double Storey Side Extension

For:-
Mr E Moss
39 Alanbrooke
Gravesend
Kent DA12 1NA

Approved		Drawn sJo	
Scale 1:50 & 1:100		Size A1	Date May '23
Drawing No.		2305/01 Sht 2 of 2	
Revision			