


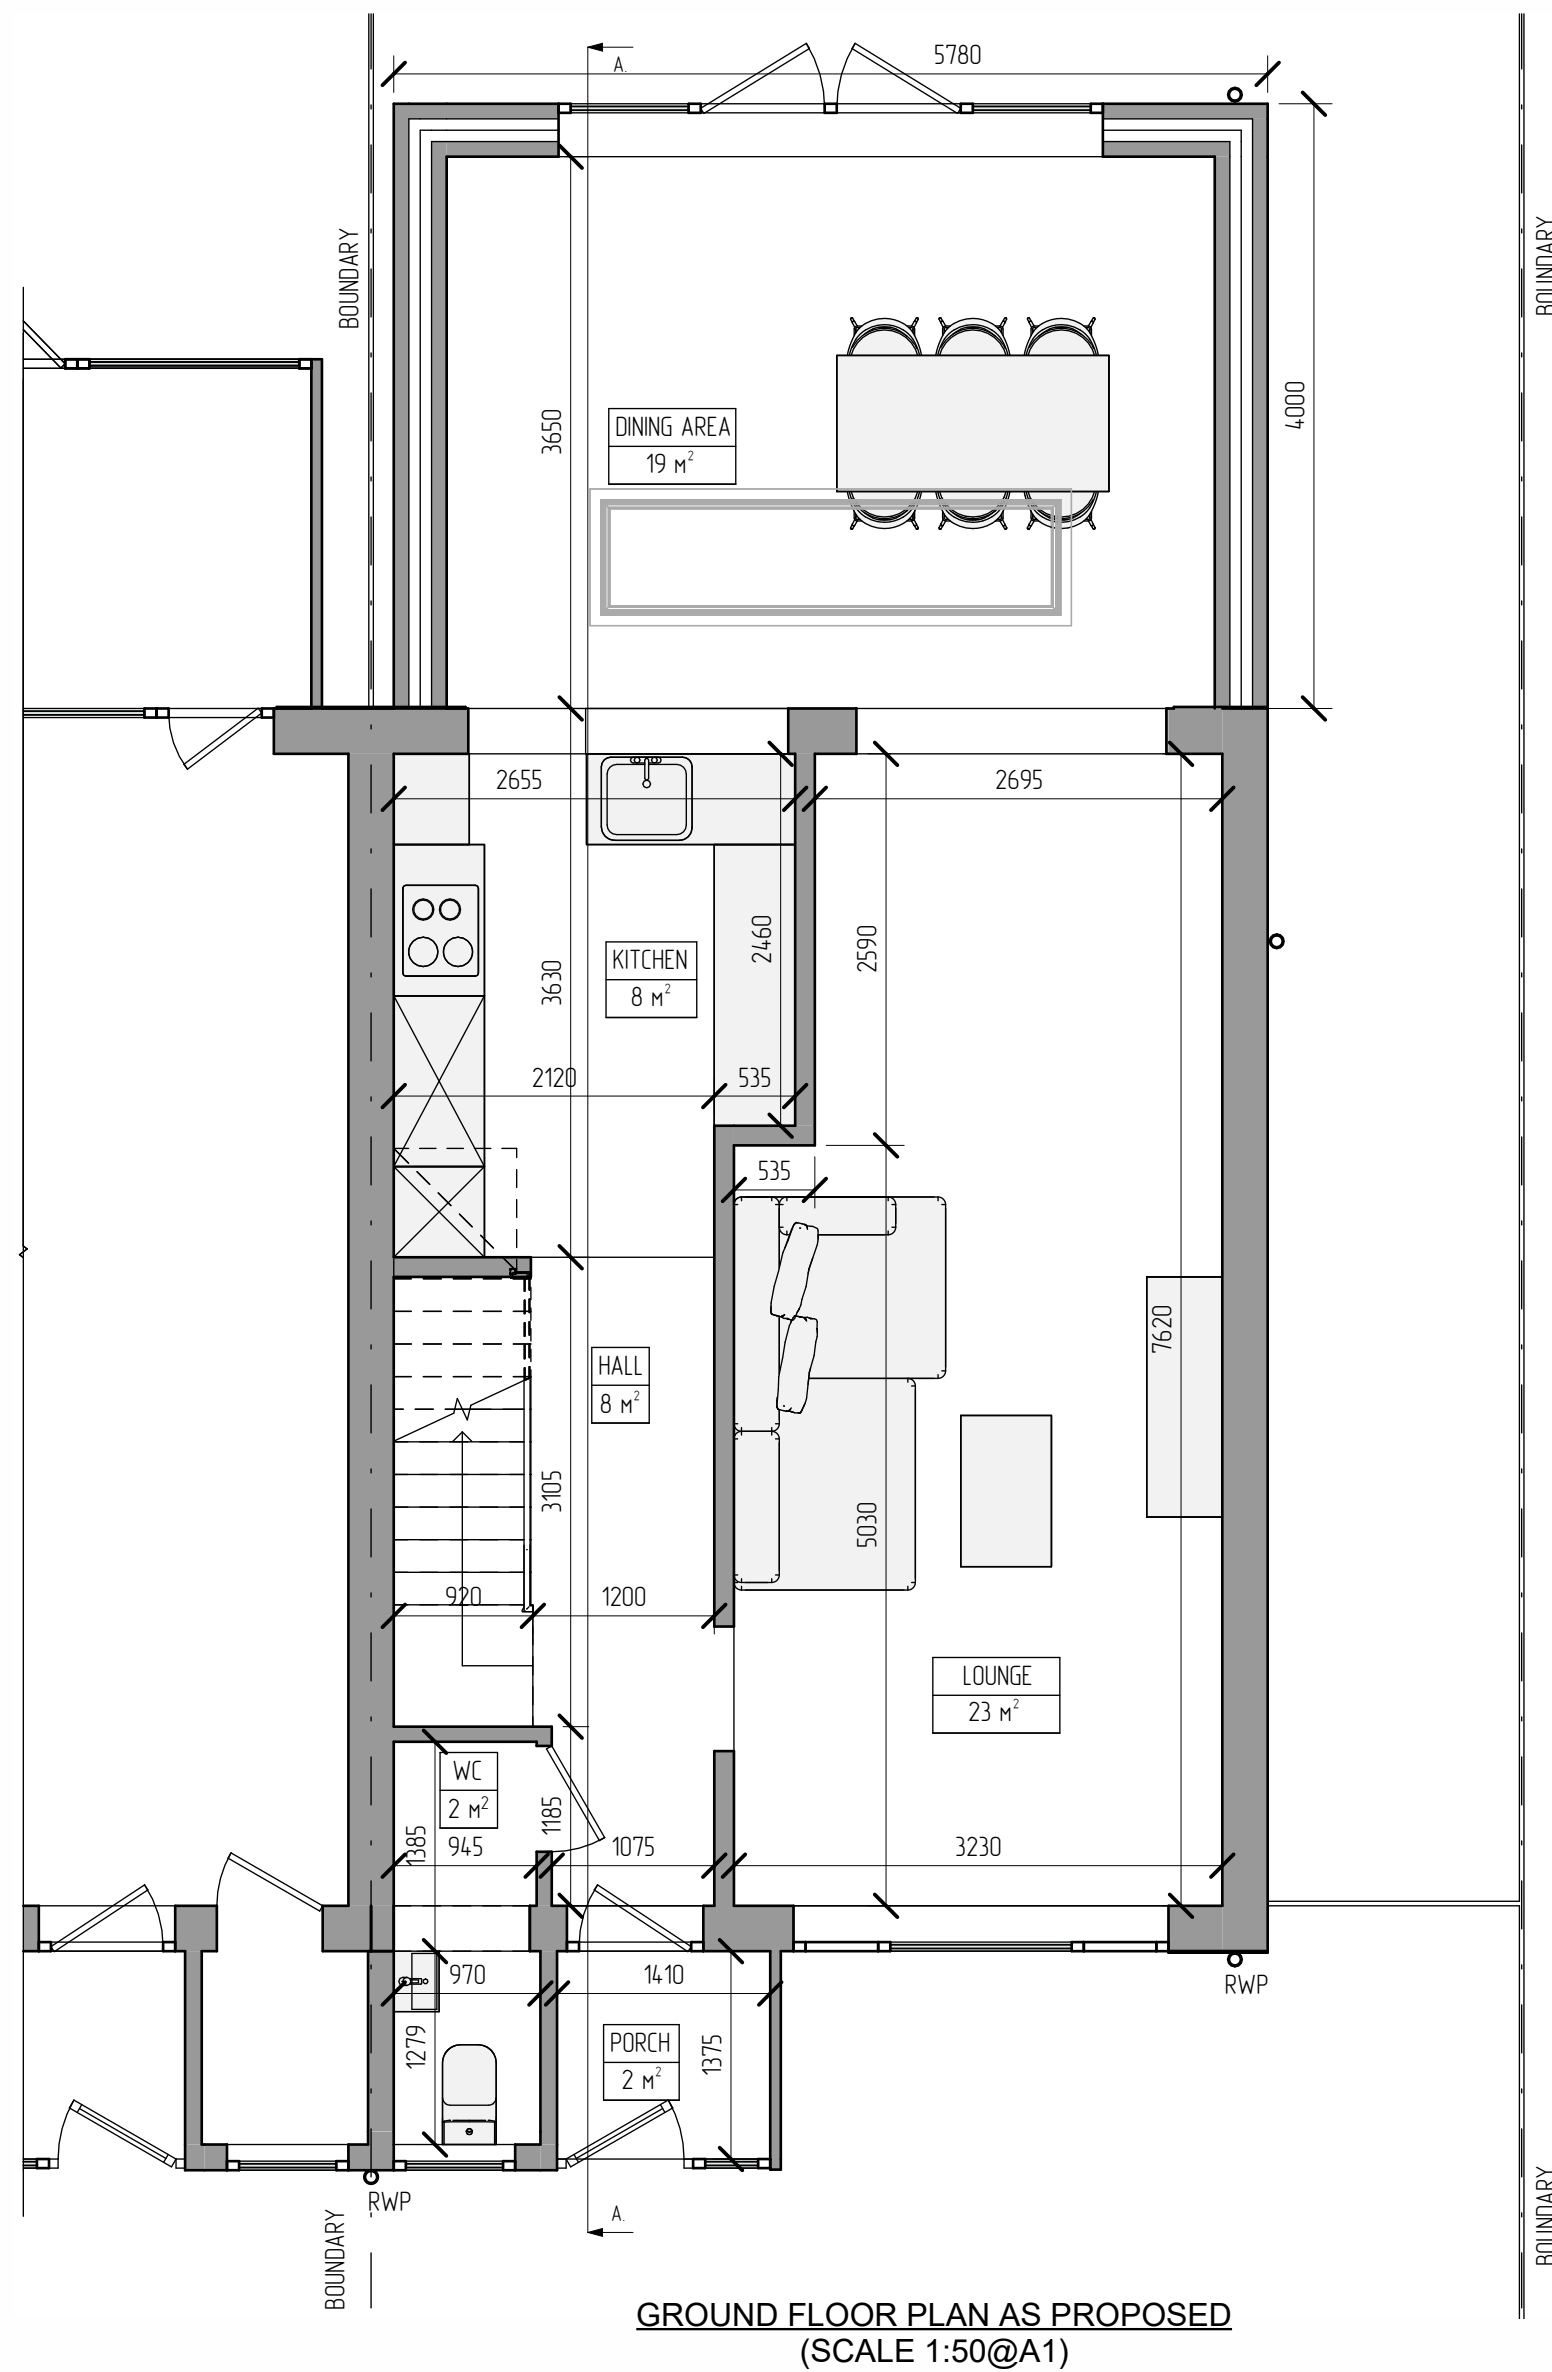


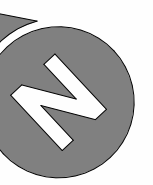


GROUND FLOOR PLAN AS PROPOSED
(SCALE 1:50@A1)

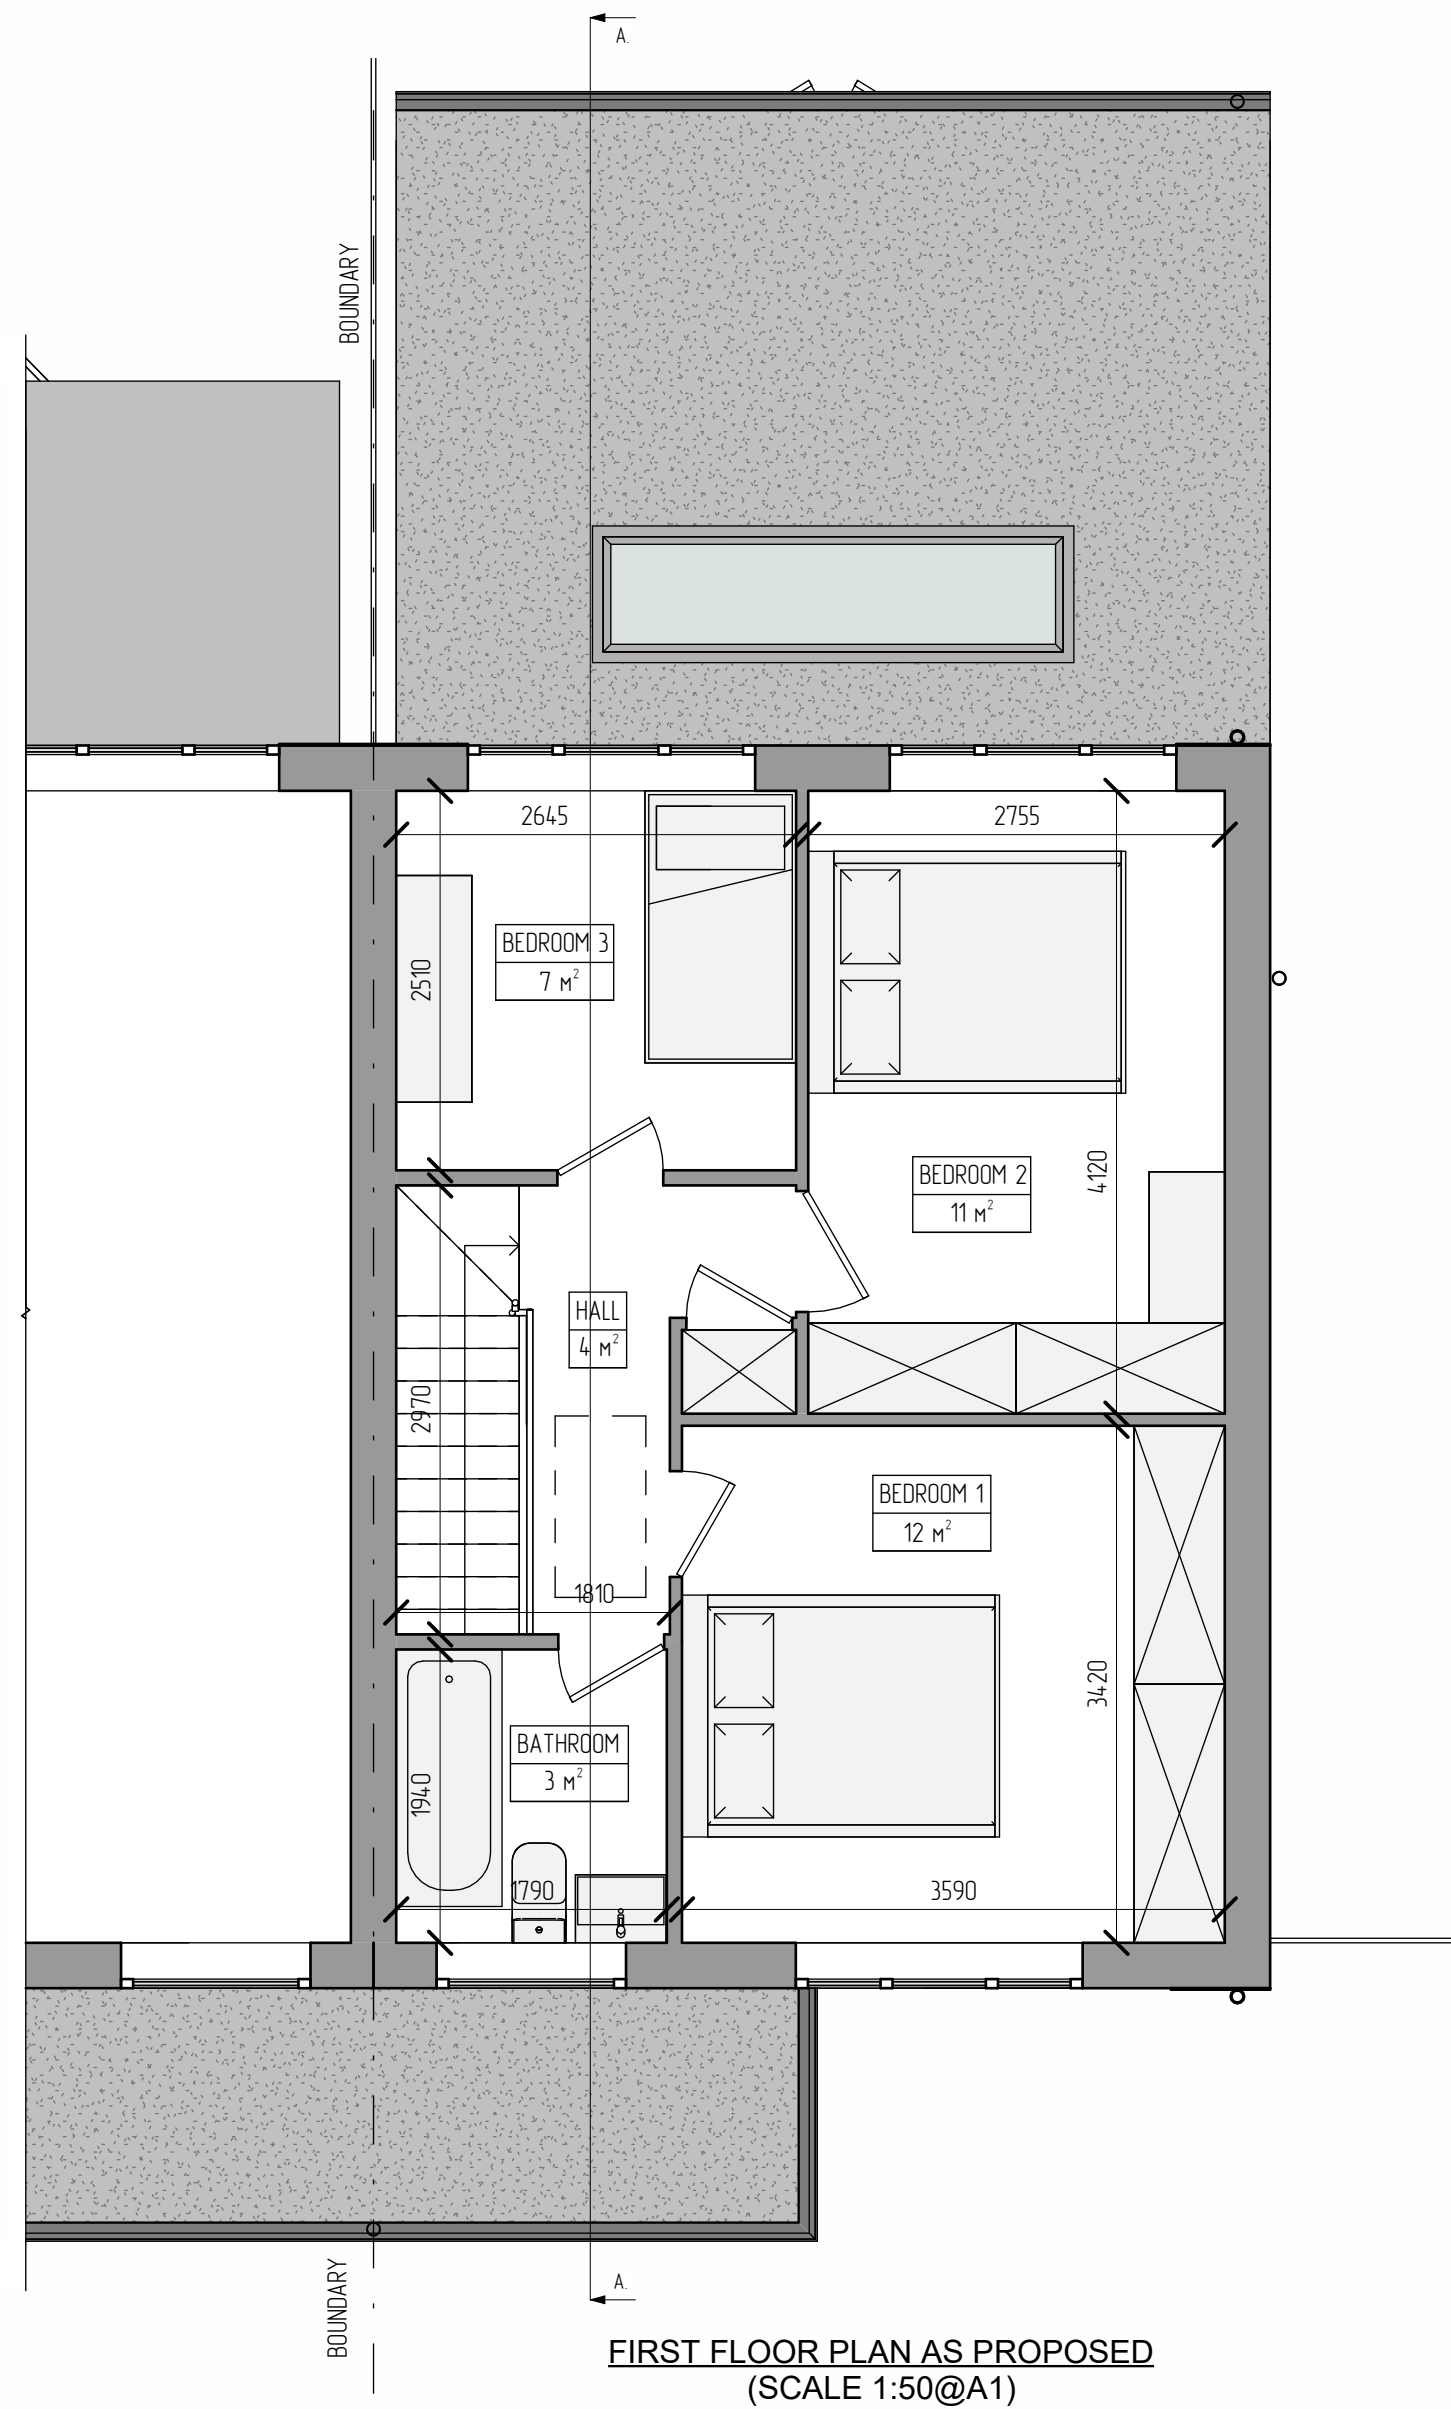

FIRST FLOOR PLAN AS PROPOSED
(SCALE 1:50@A1)

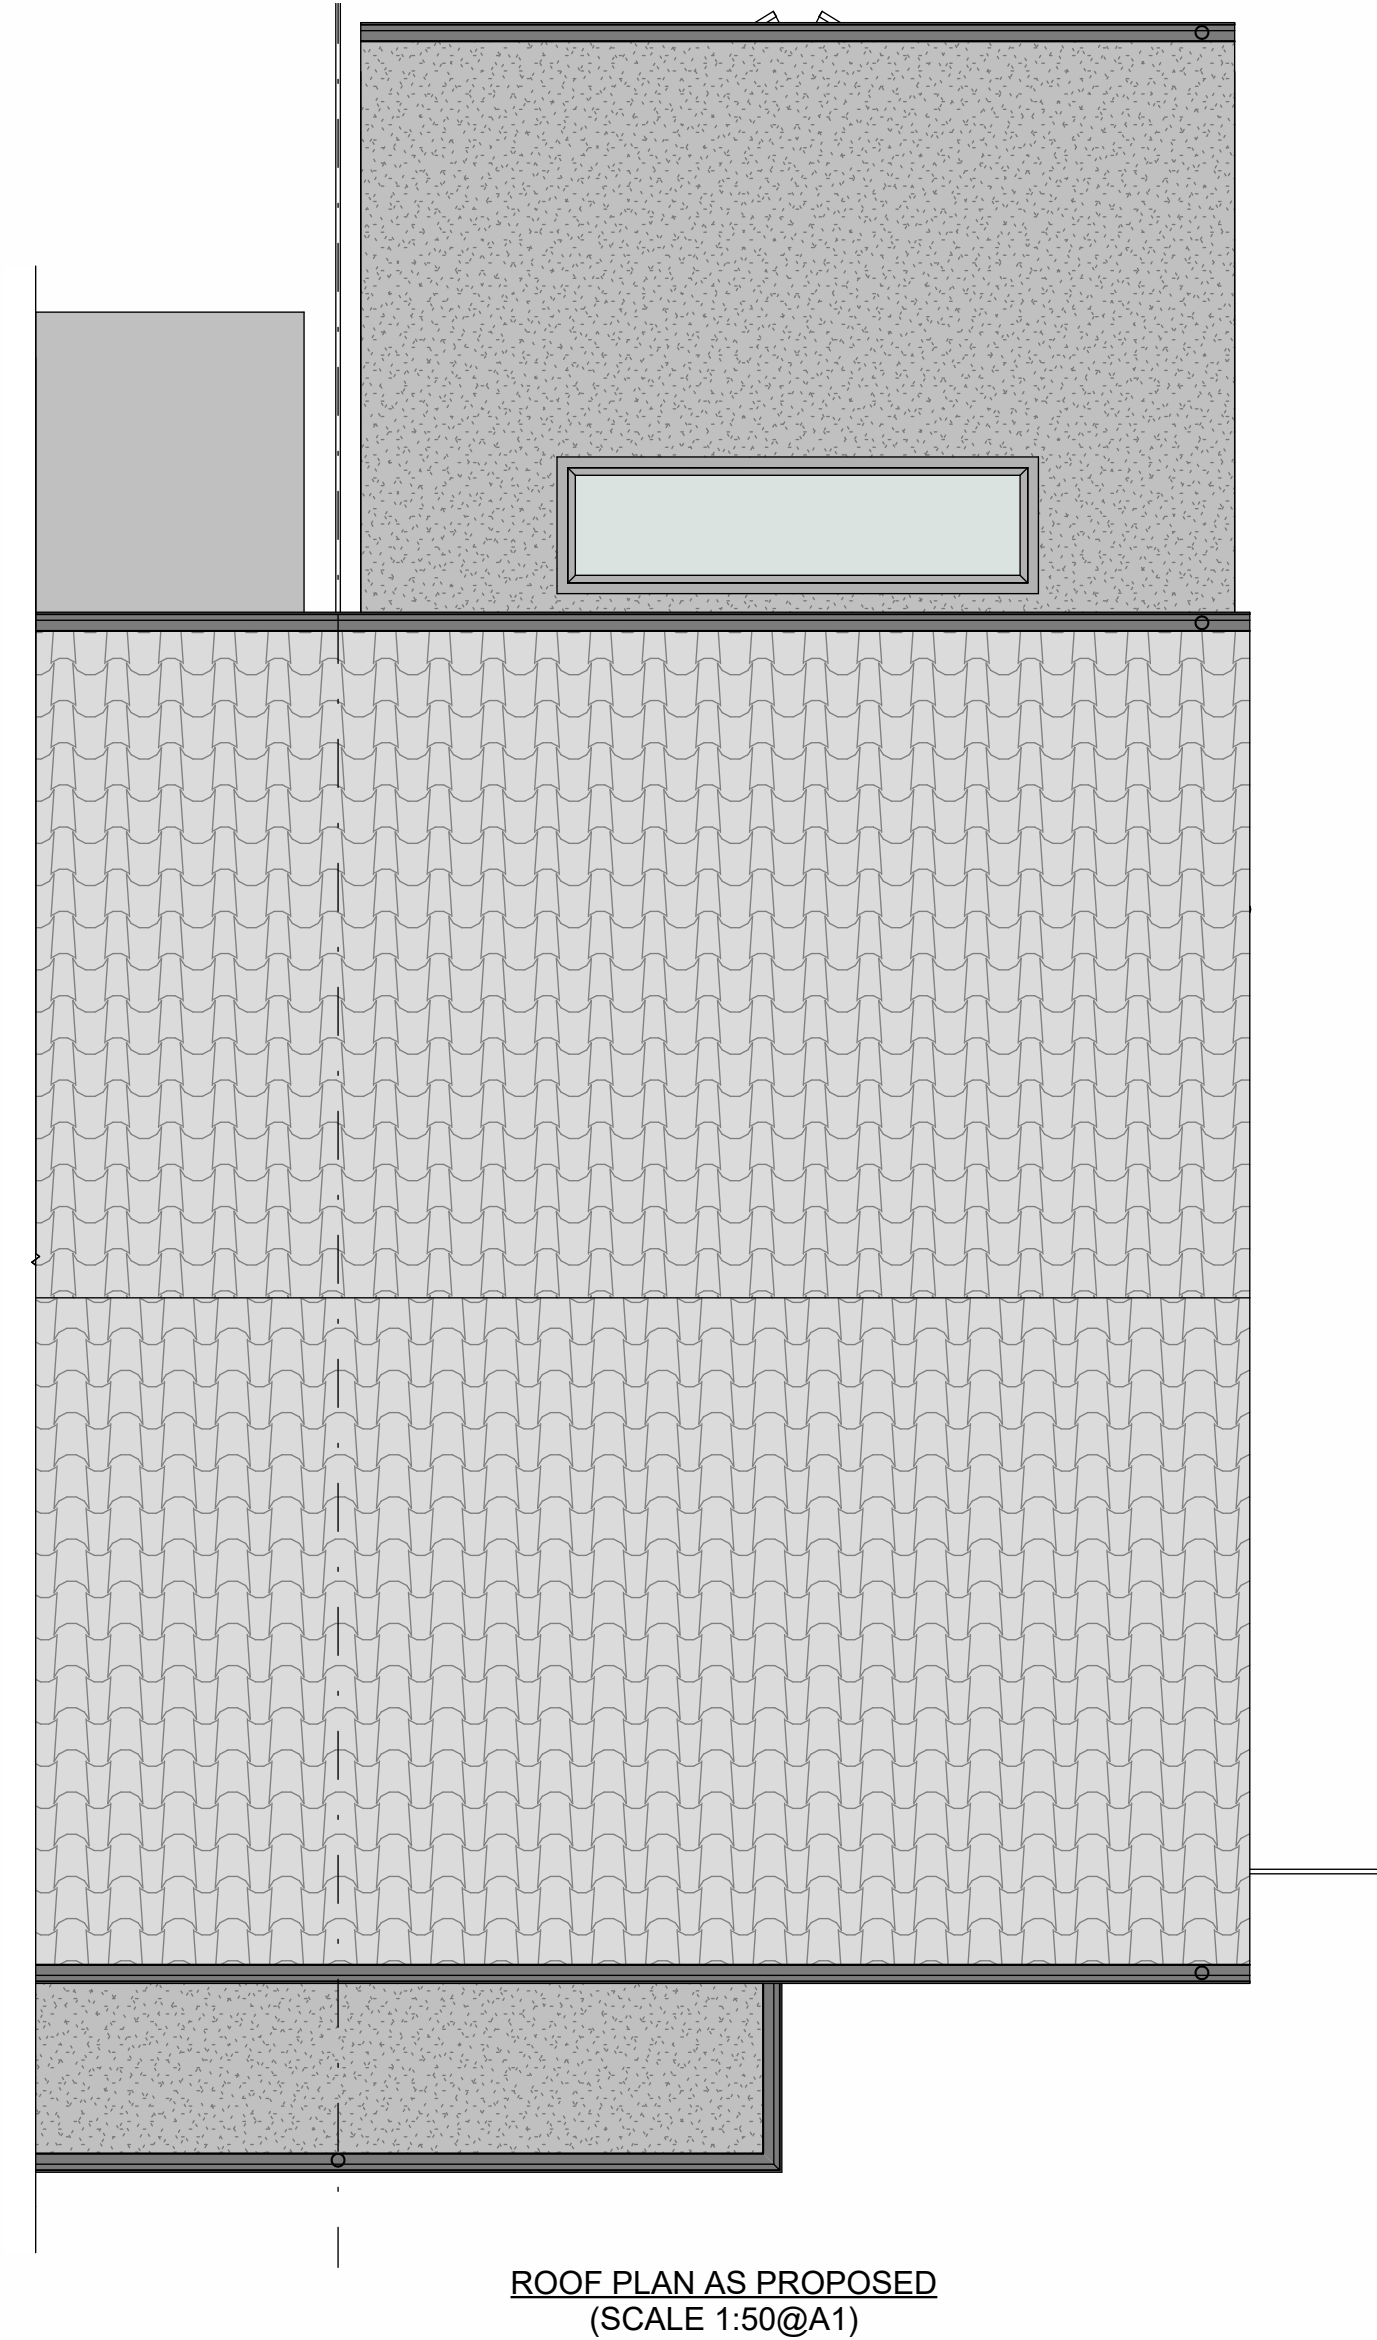

ROOF PLAN AS PROPOSED
(SCALE 1:50@A1)

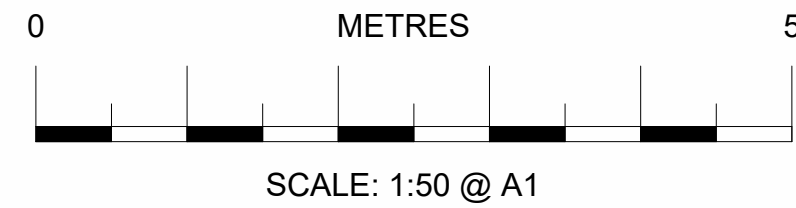

THIS DRAWING IS THE PROPERTY OF
AR. DESIGN
AND MUST NOT BE COPIED OR REPRODUCED
EXCEPT
WITH THEIR EXPRESS PERMISSION, NOR MAY
THE DESIGN
OR ANY INFORMATION SHOWN THEREON
BE DISCLOSED TO ANY THIRD PARTY.
WE WILL NOT BE RESPONSIBLE FOR OTHER
CONTRACTUAL
DIMENSIONS.
© THIS DRAWING IS COPYRIGHT

REV:	AMENDMENT:	BY:	DATE:
------	------------	-----	-------

TITLE:

GROUND, FIRST FLOOR PLANS, SECTION A-A,
AS PROPOSED

SITE ADDRESS:

64 Havengore Ave City, DA12 2JT

JOB No.20022 CLIENT: Donatas Lavickas

SCALE: 1:50 @ A1 DWG SHEET: A03



REV: A

DRAWN BY: AR DATE: 24/06/2023


APPROVED BY: *** DATE: **/**/****

ARCHITECTURE,
PLANNING &
ENGINEERING


EMAIL:
AR.DESIGN@CONSTRUCTION@
GMAIL.COM
Tel: 074 2955-9396

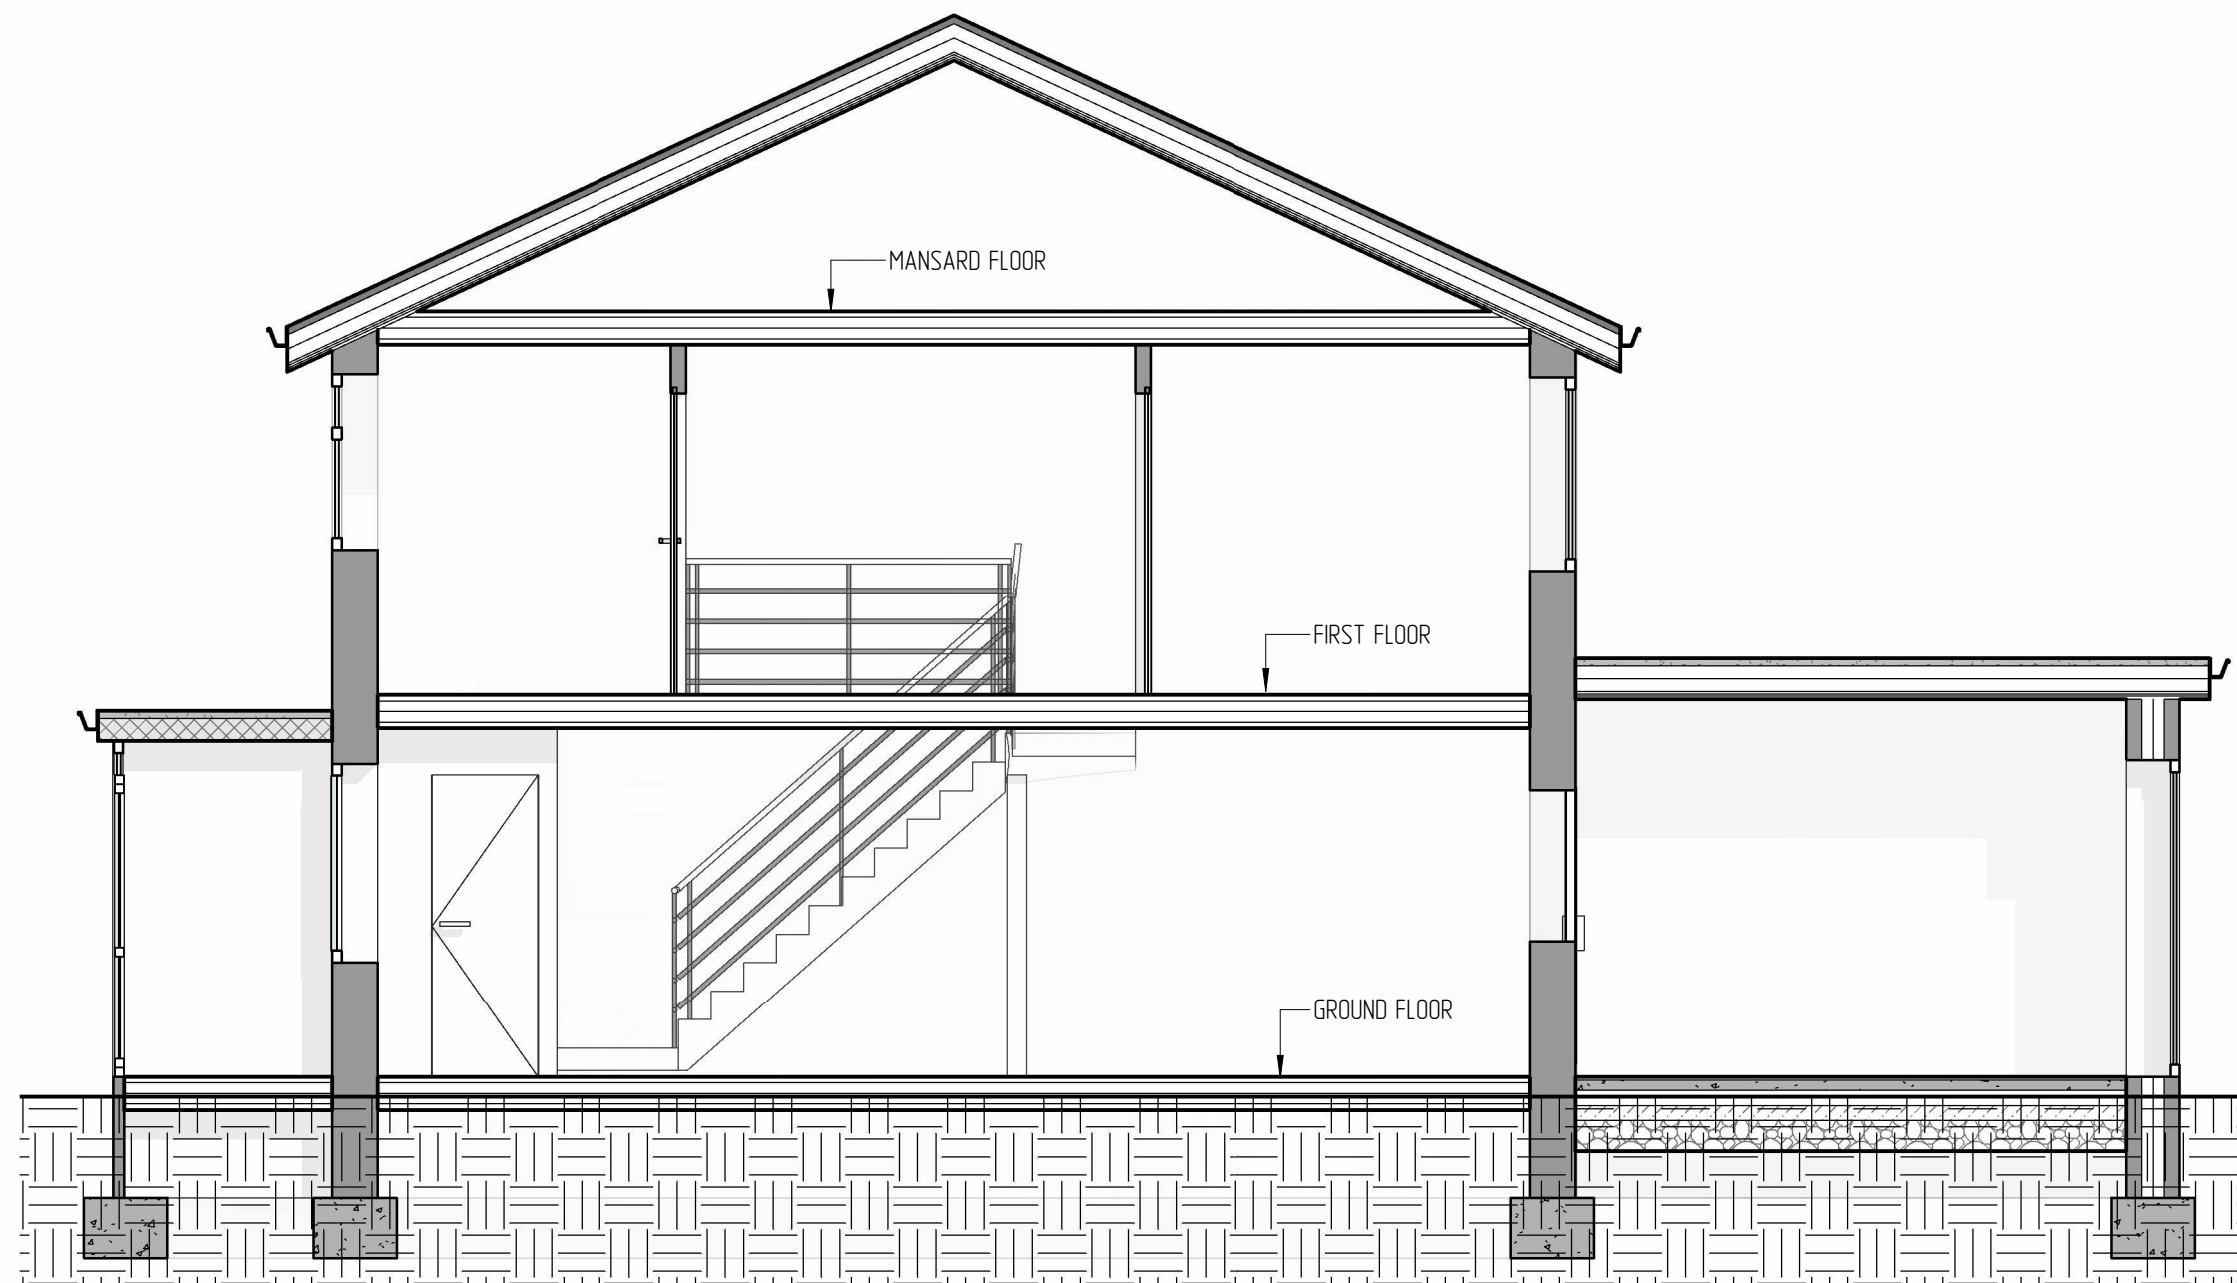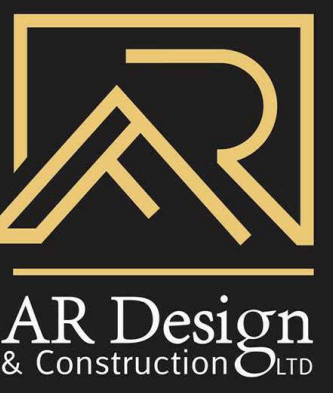


SECTION A-A AS PROPOSED
(SCALE 1:50@A1)

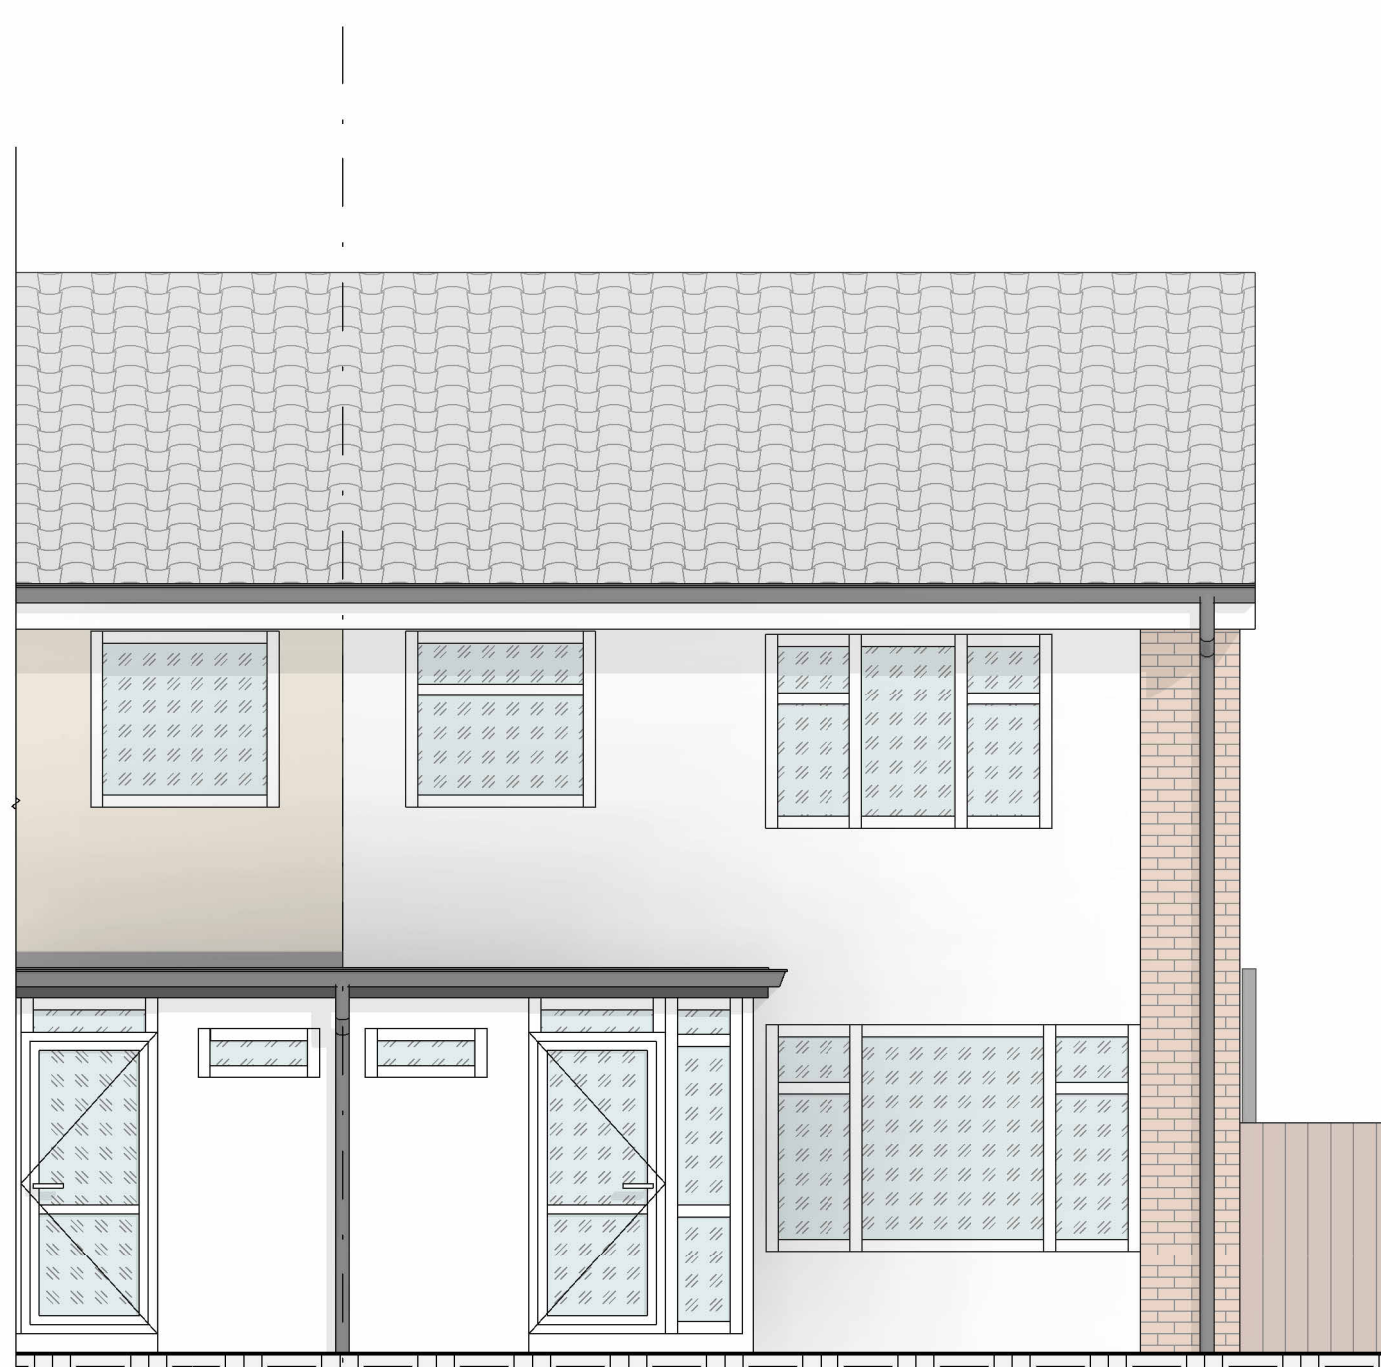


FRONT ELEVATION AS PROPOSED
(SCALE 1:50@A1)

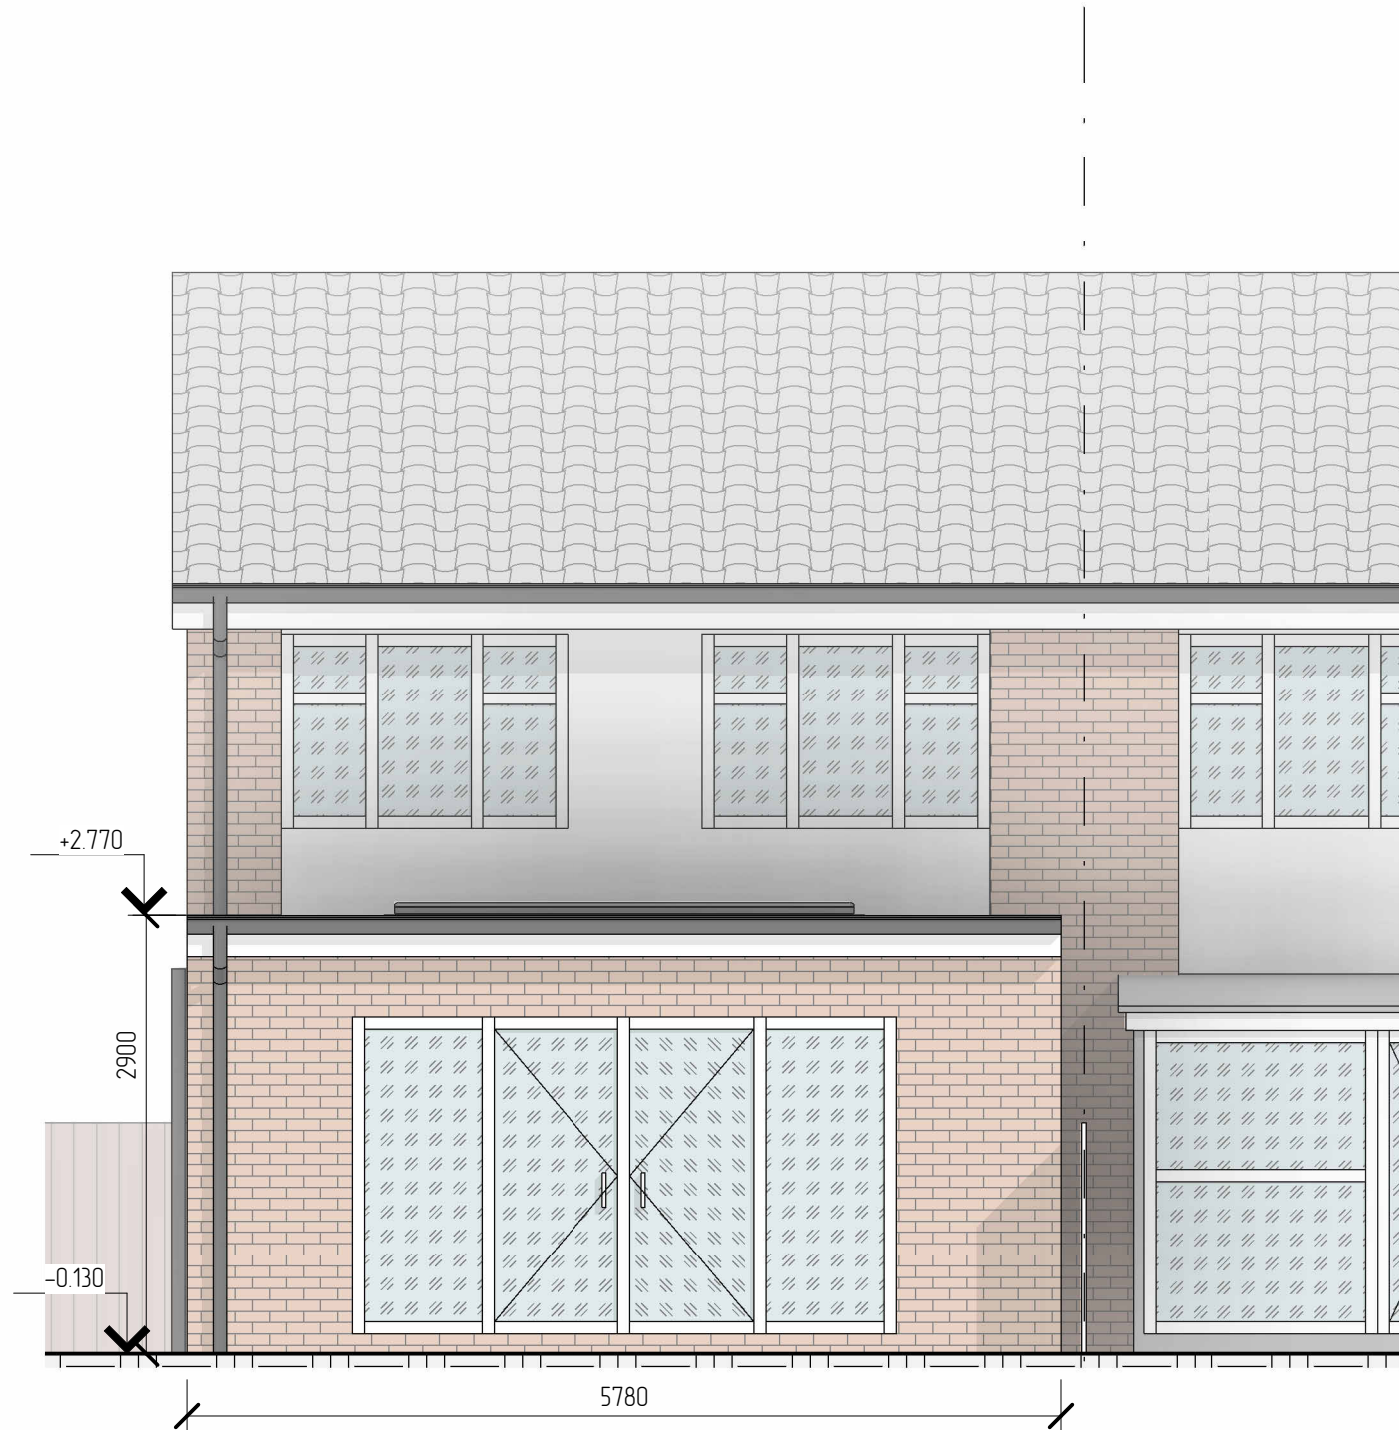


REAR ELEVATION AS PROPOSED
(SCALE 1:50@A1)

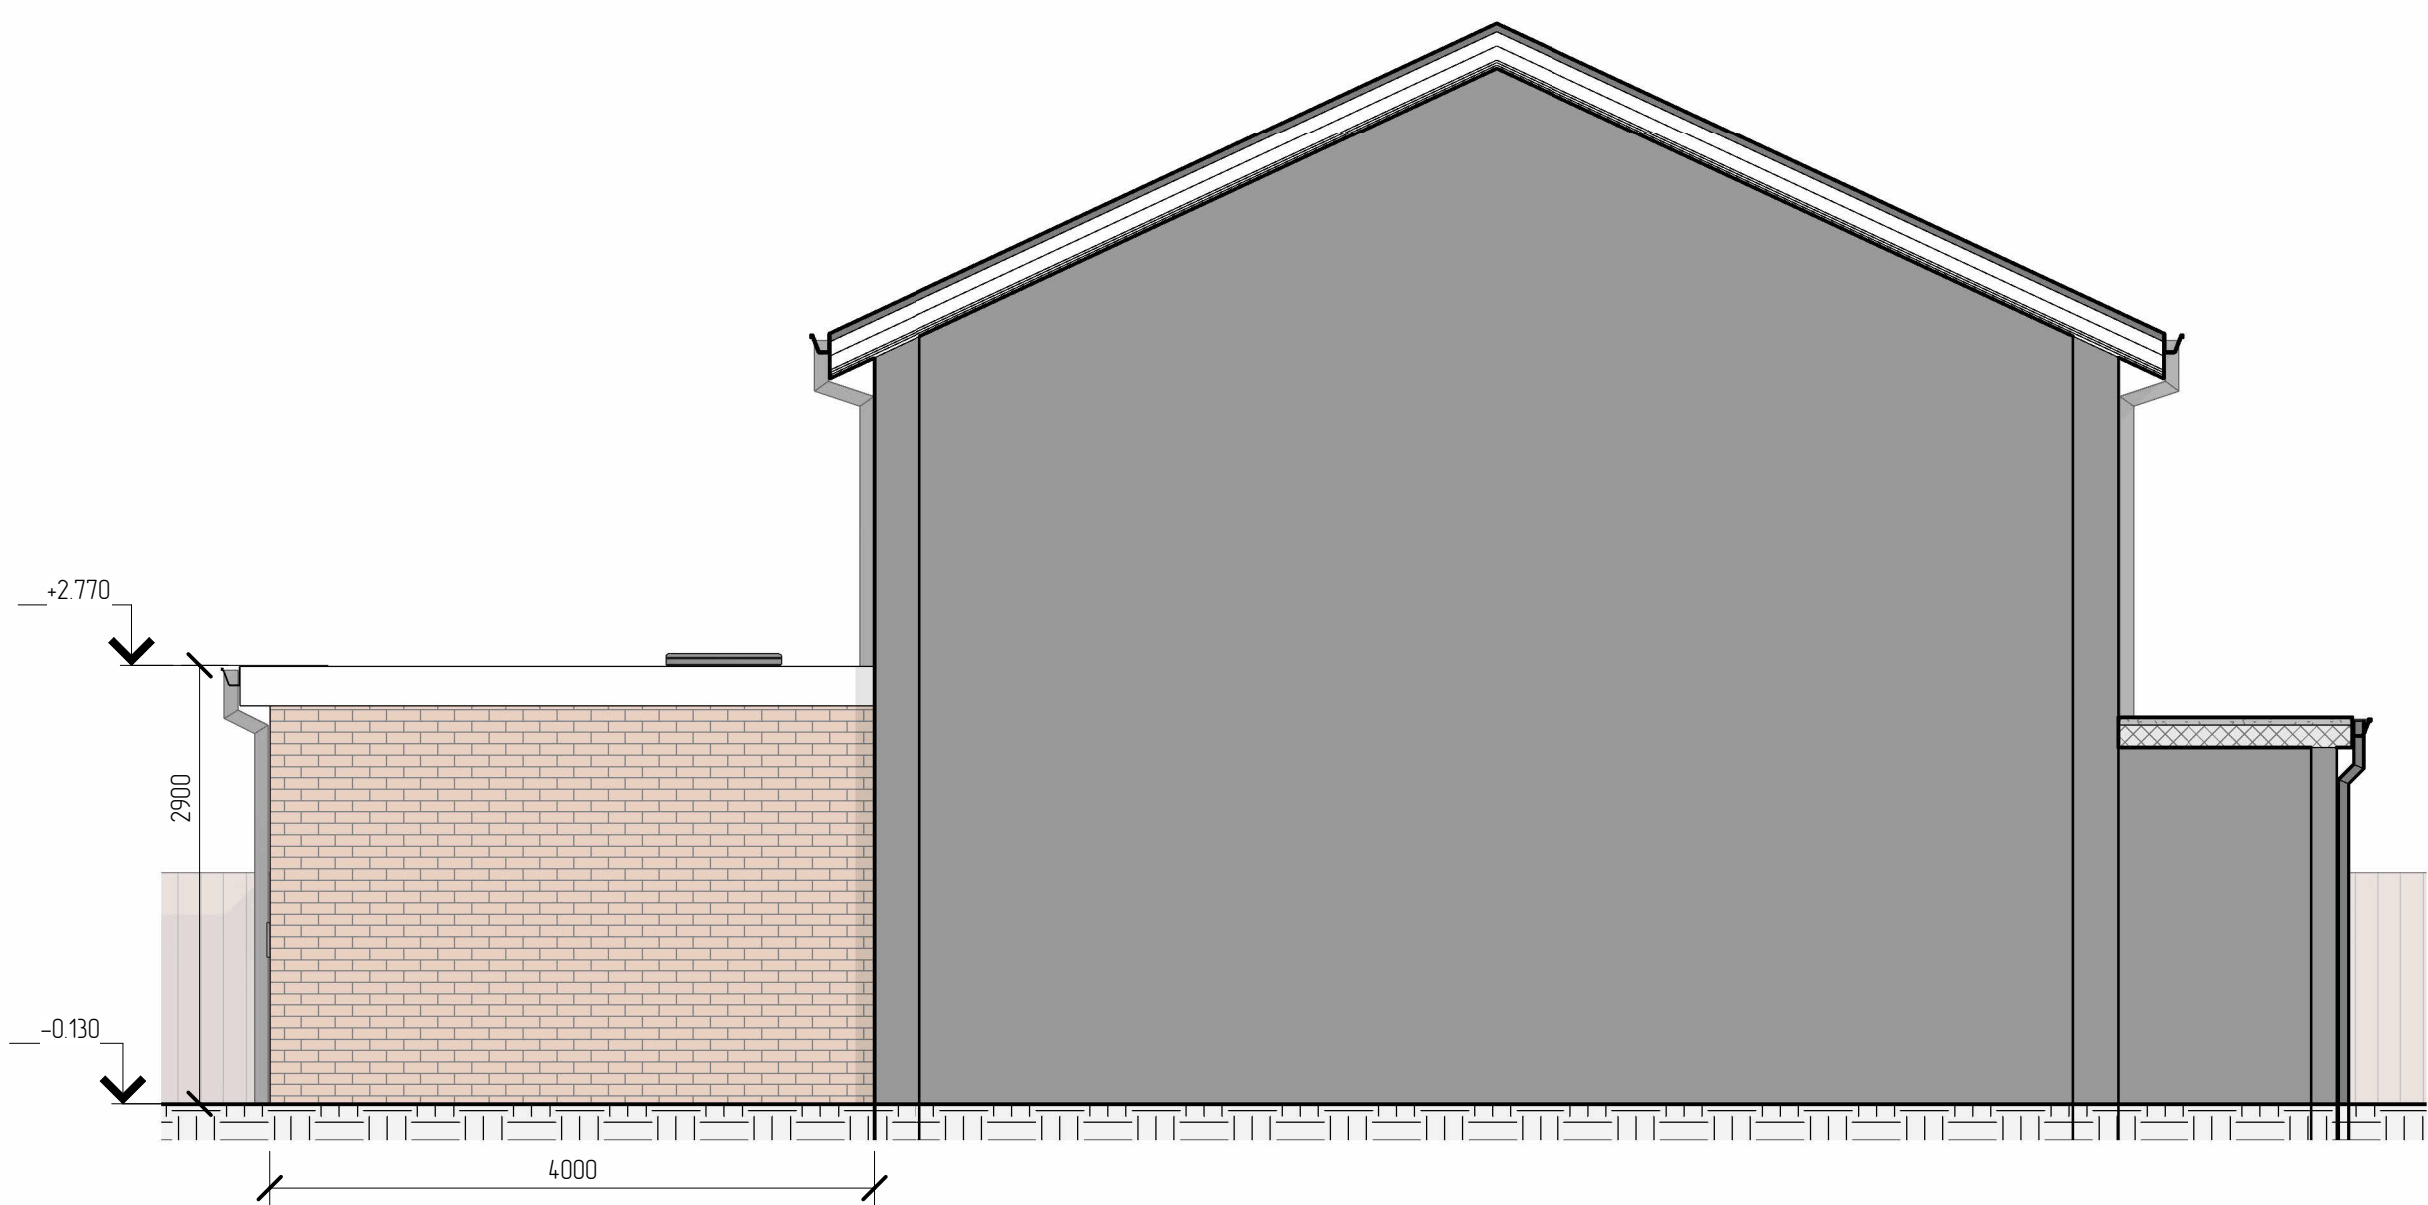

SIDE ELEVATION AS PROPOSED
(SCALE 1:50@A1)



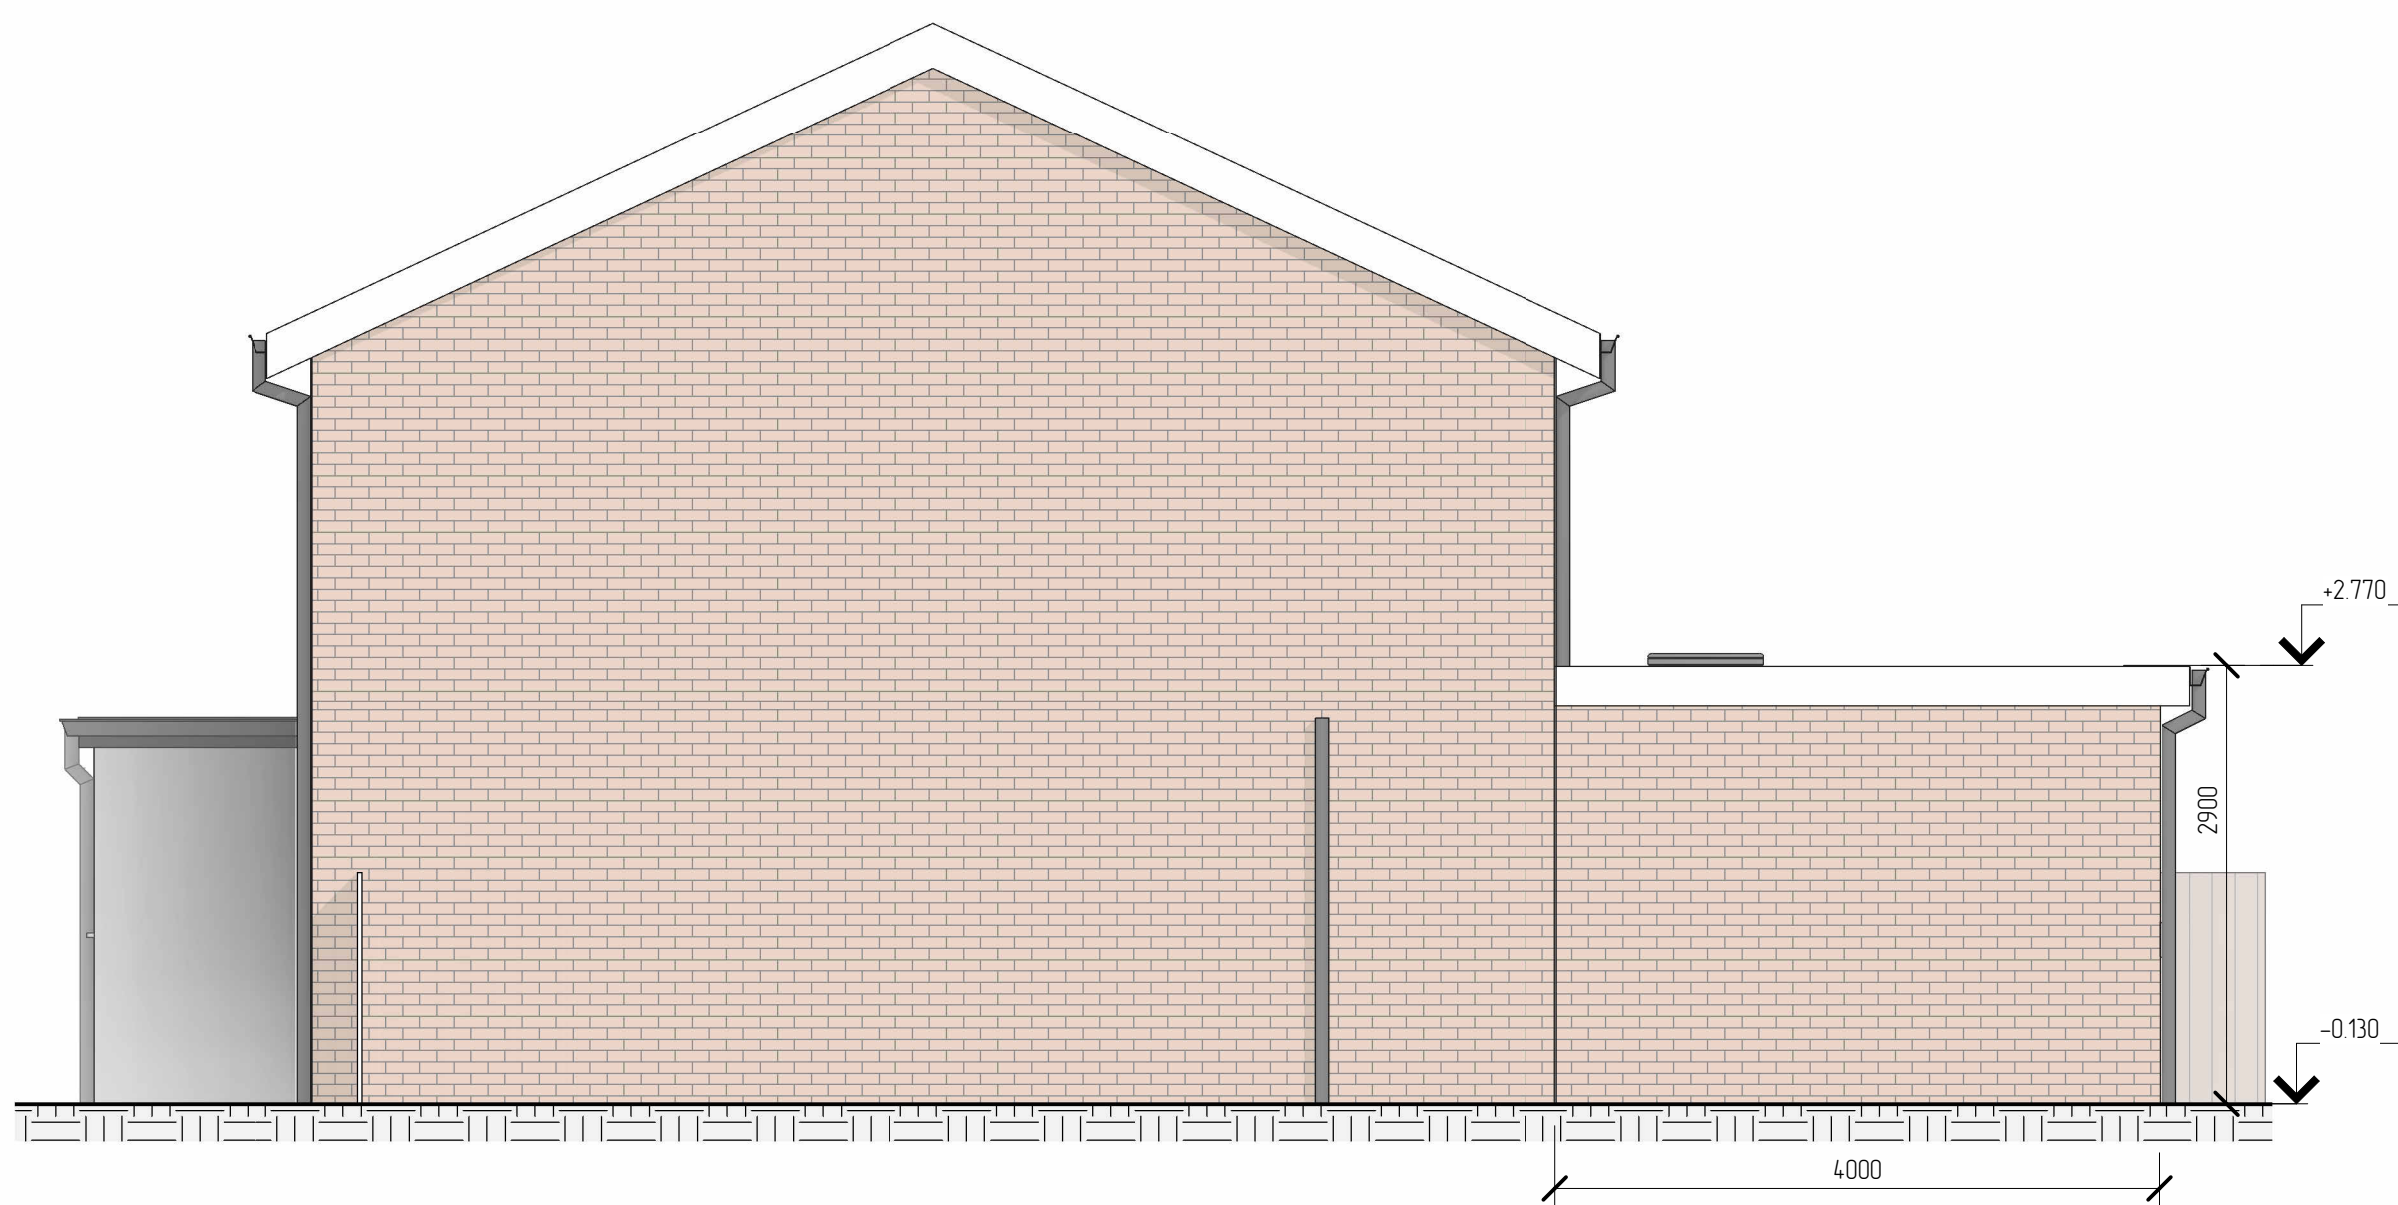


SIDE ELEVATION AS PROPOSED
(SCALE 1:50@A1)

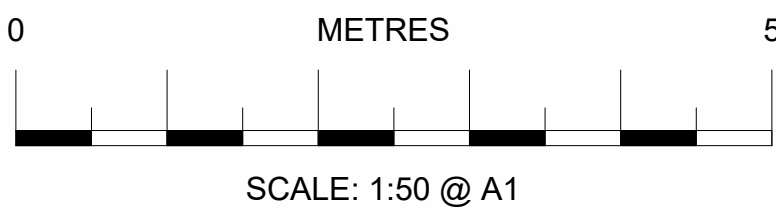

THIS DRAWING IS THE PROPERTY OF
AR. DESIGN
AND MUST NOT BE COPIED OR REPRODUCED
EXCEPT
WITH THEIR EXPRESS PERMISSION, NOR MAY
THE DESIGN
OR ANY INFORMATION SHOWN THEREON
BE DISCLOSED TO ANY THIRD PARTY.
WE WILL NOT BE RESPONSIBLE FOR OTHER
CONTRACTUAL
DIMENSIONS.
© THIS DRAWING IS COPYRIGHT

REV:	AMENDMENT:	BY:	DATE:
TITLE:			
FRONT, REAR AND SIDE ELEVATIONS AS PROPOSED			
SITE ADDRESS:			
64 Havengore Ave City, DA12 2JT			
JOB No.20022	CLIENT: Donatas Lavickas		
SCALE: 1:50 @ A1	DWG SHEET: A04		
			REV: A
DRAWN BY: AR		DATE: 24/06/2023	
APPROVED BY: ***		DATE: **/**/****	
ARCHITECTURE, PLANNING & ENGINEERING		AR Design & Construction LTD	
EMAIL: AR.DESIGN&CONSTRUCTION@ GMAIL.COM		Tel: 074 2955-9396	

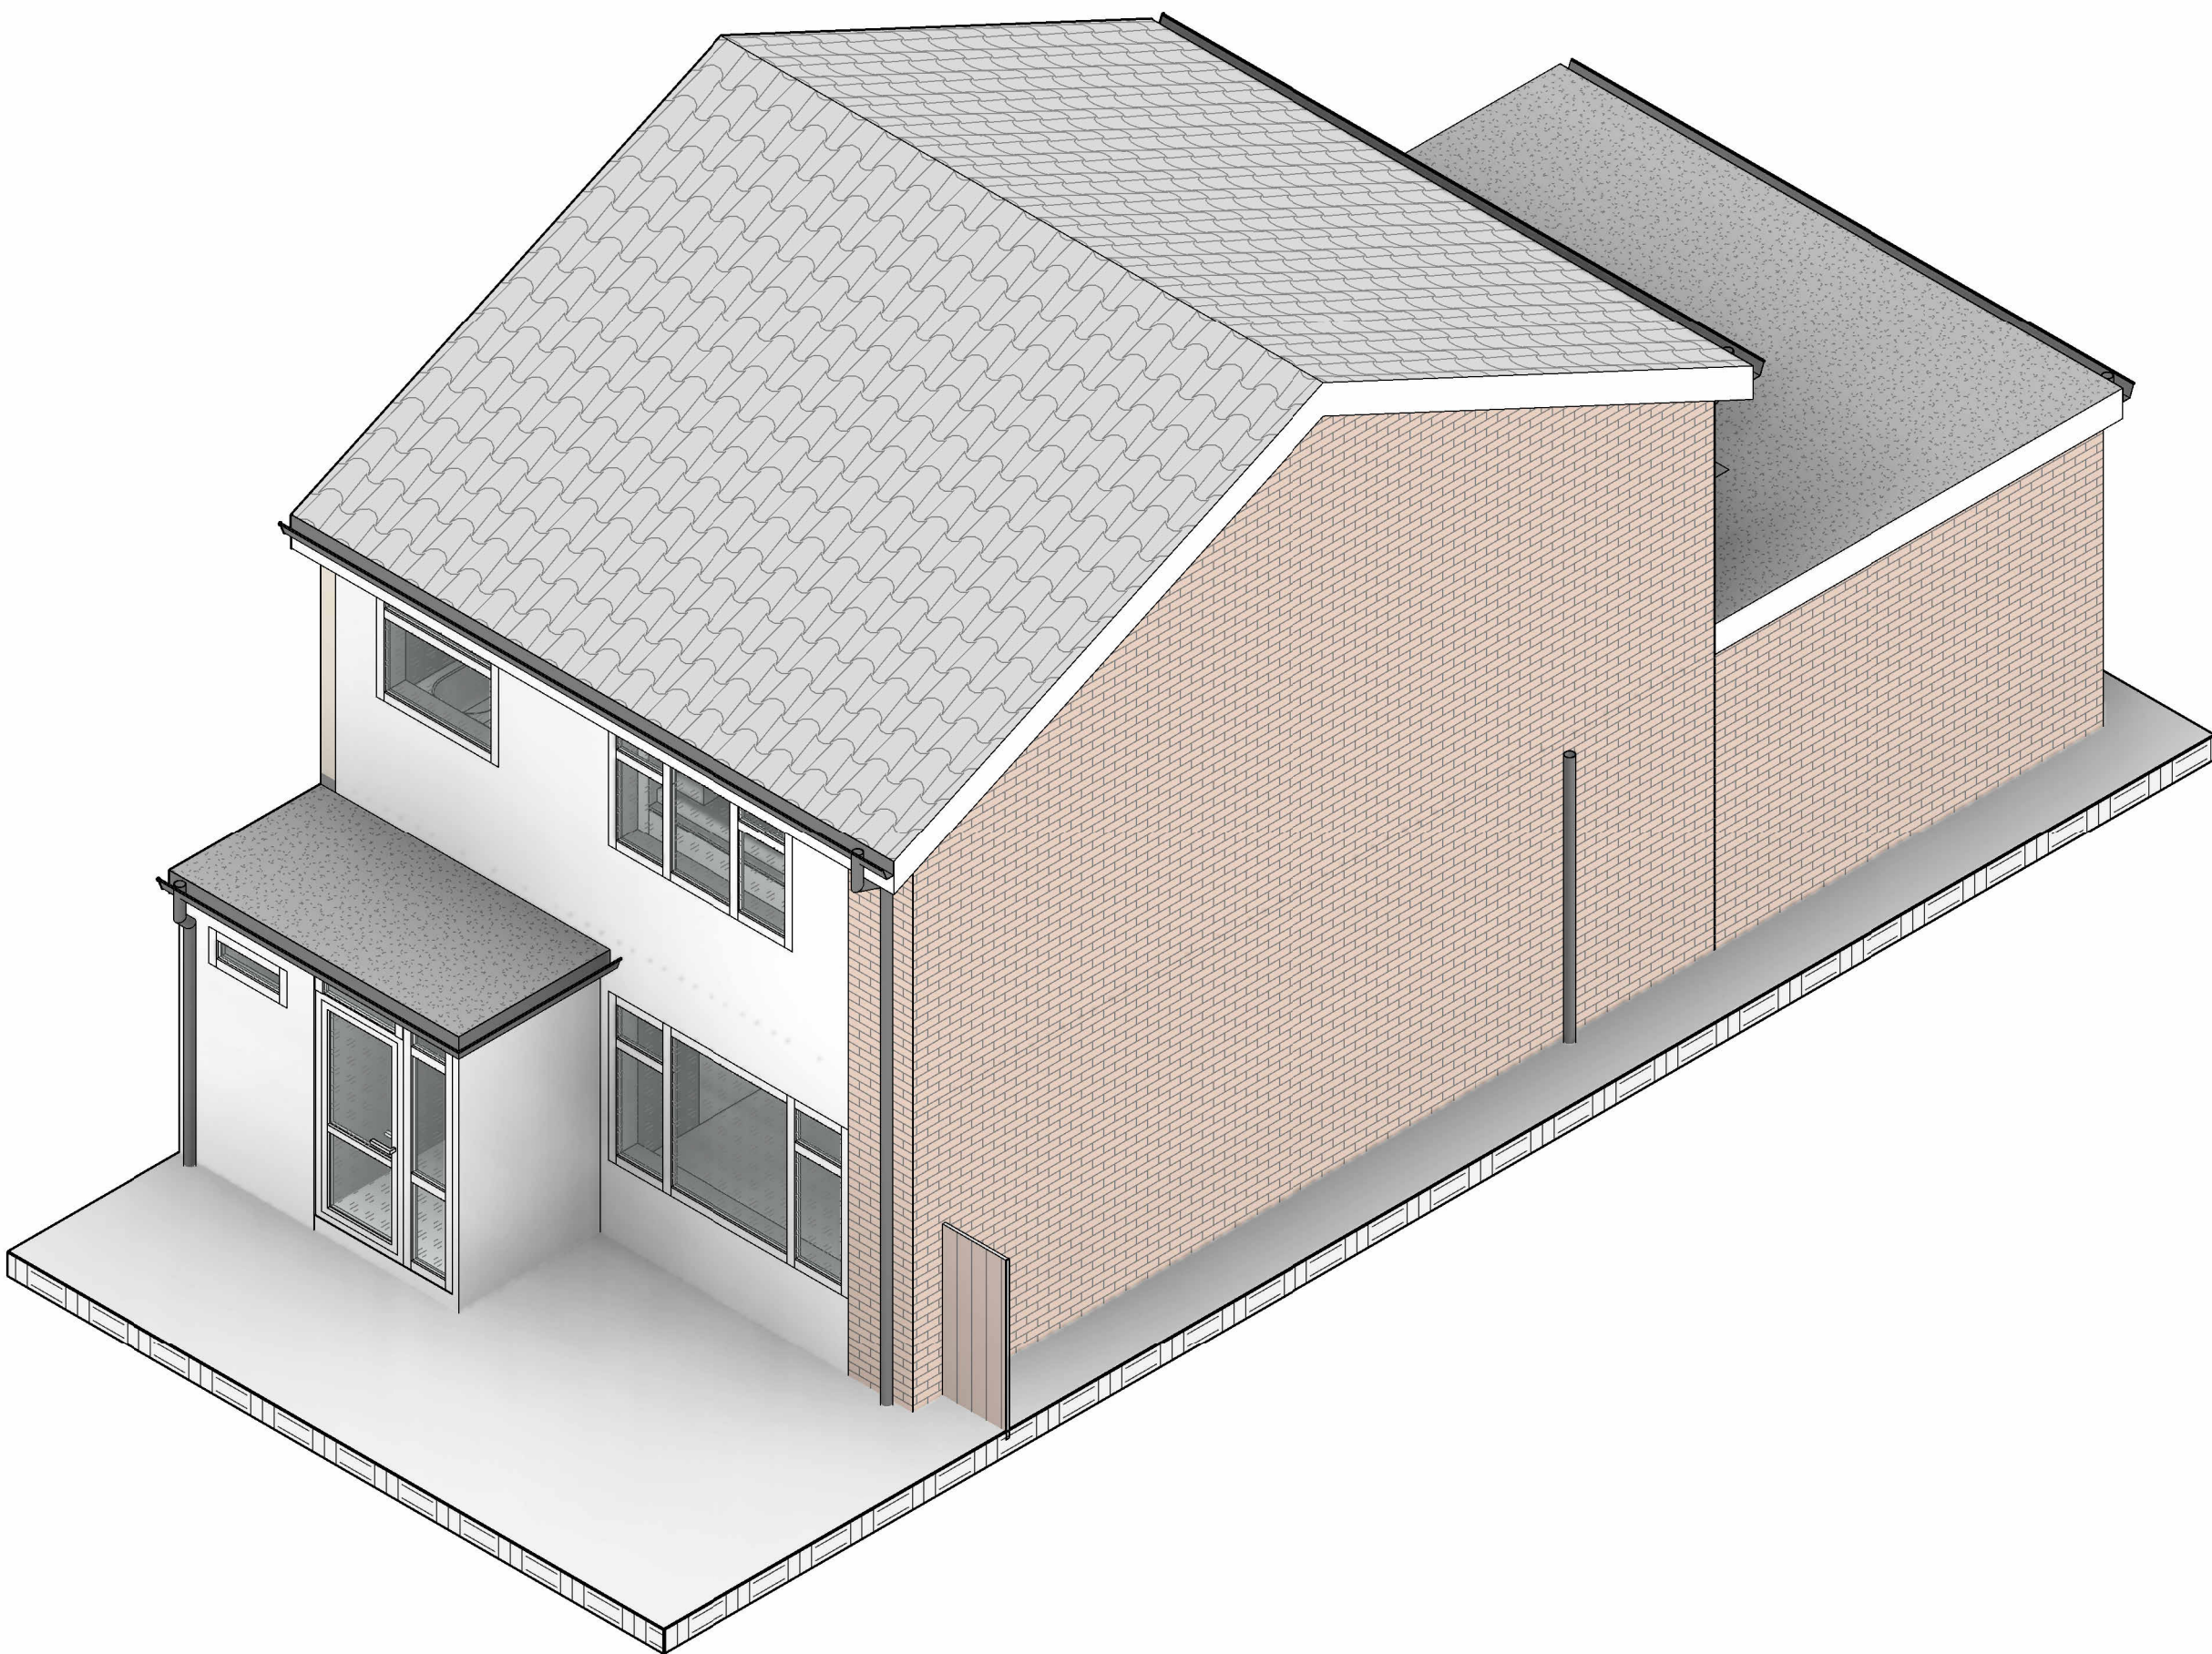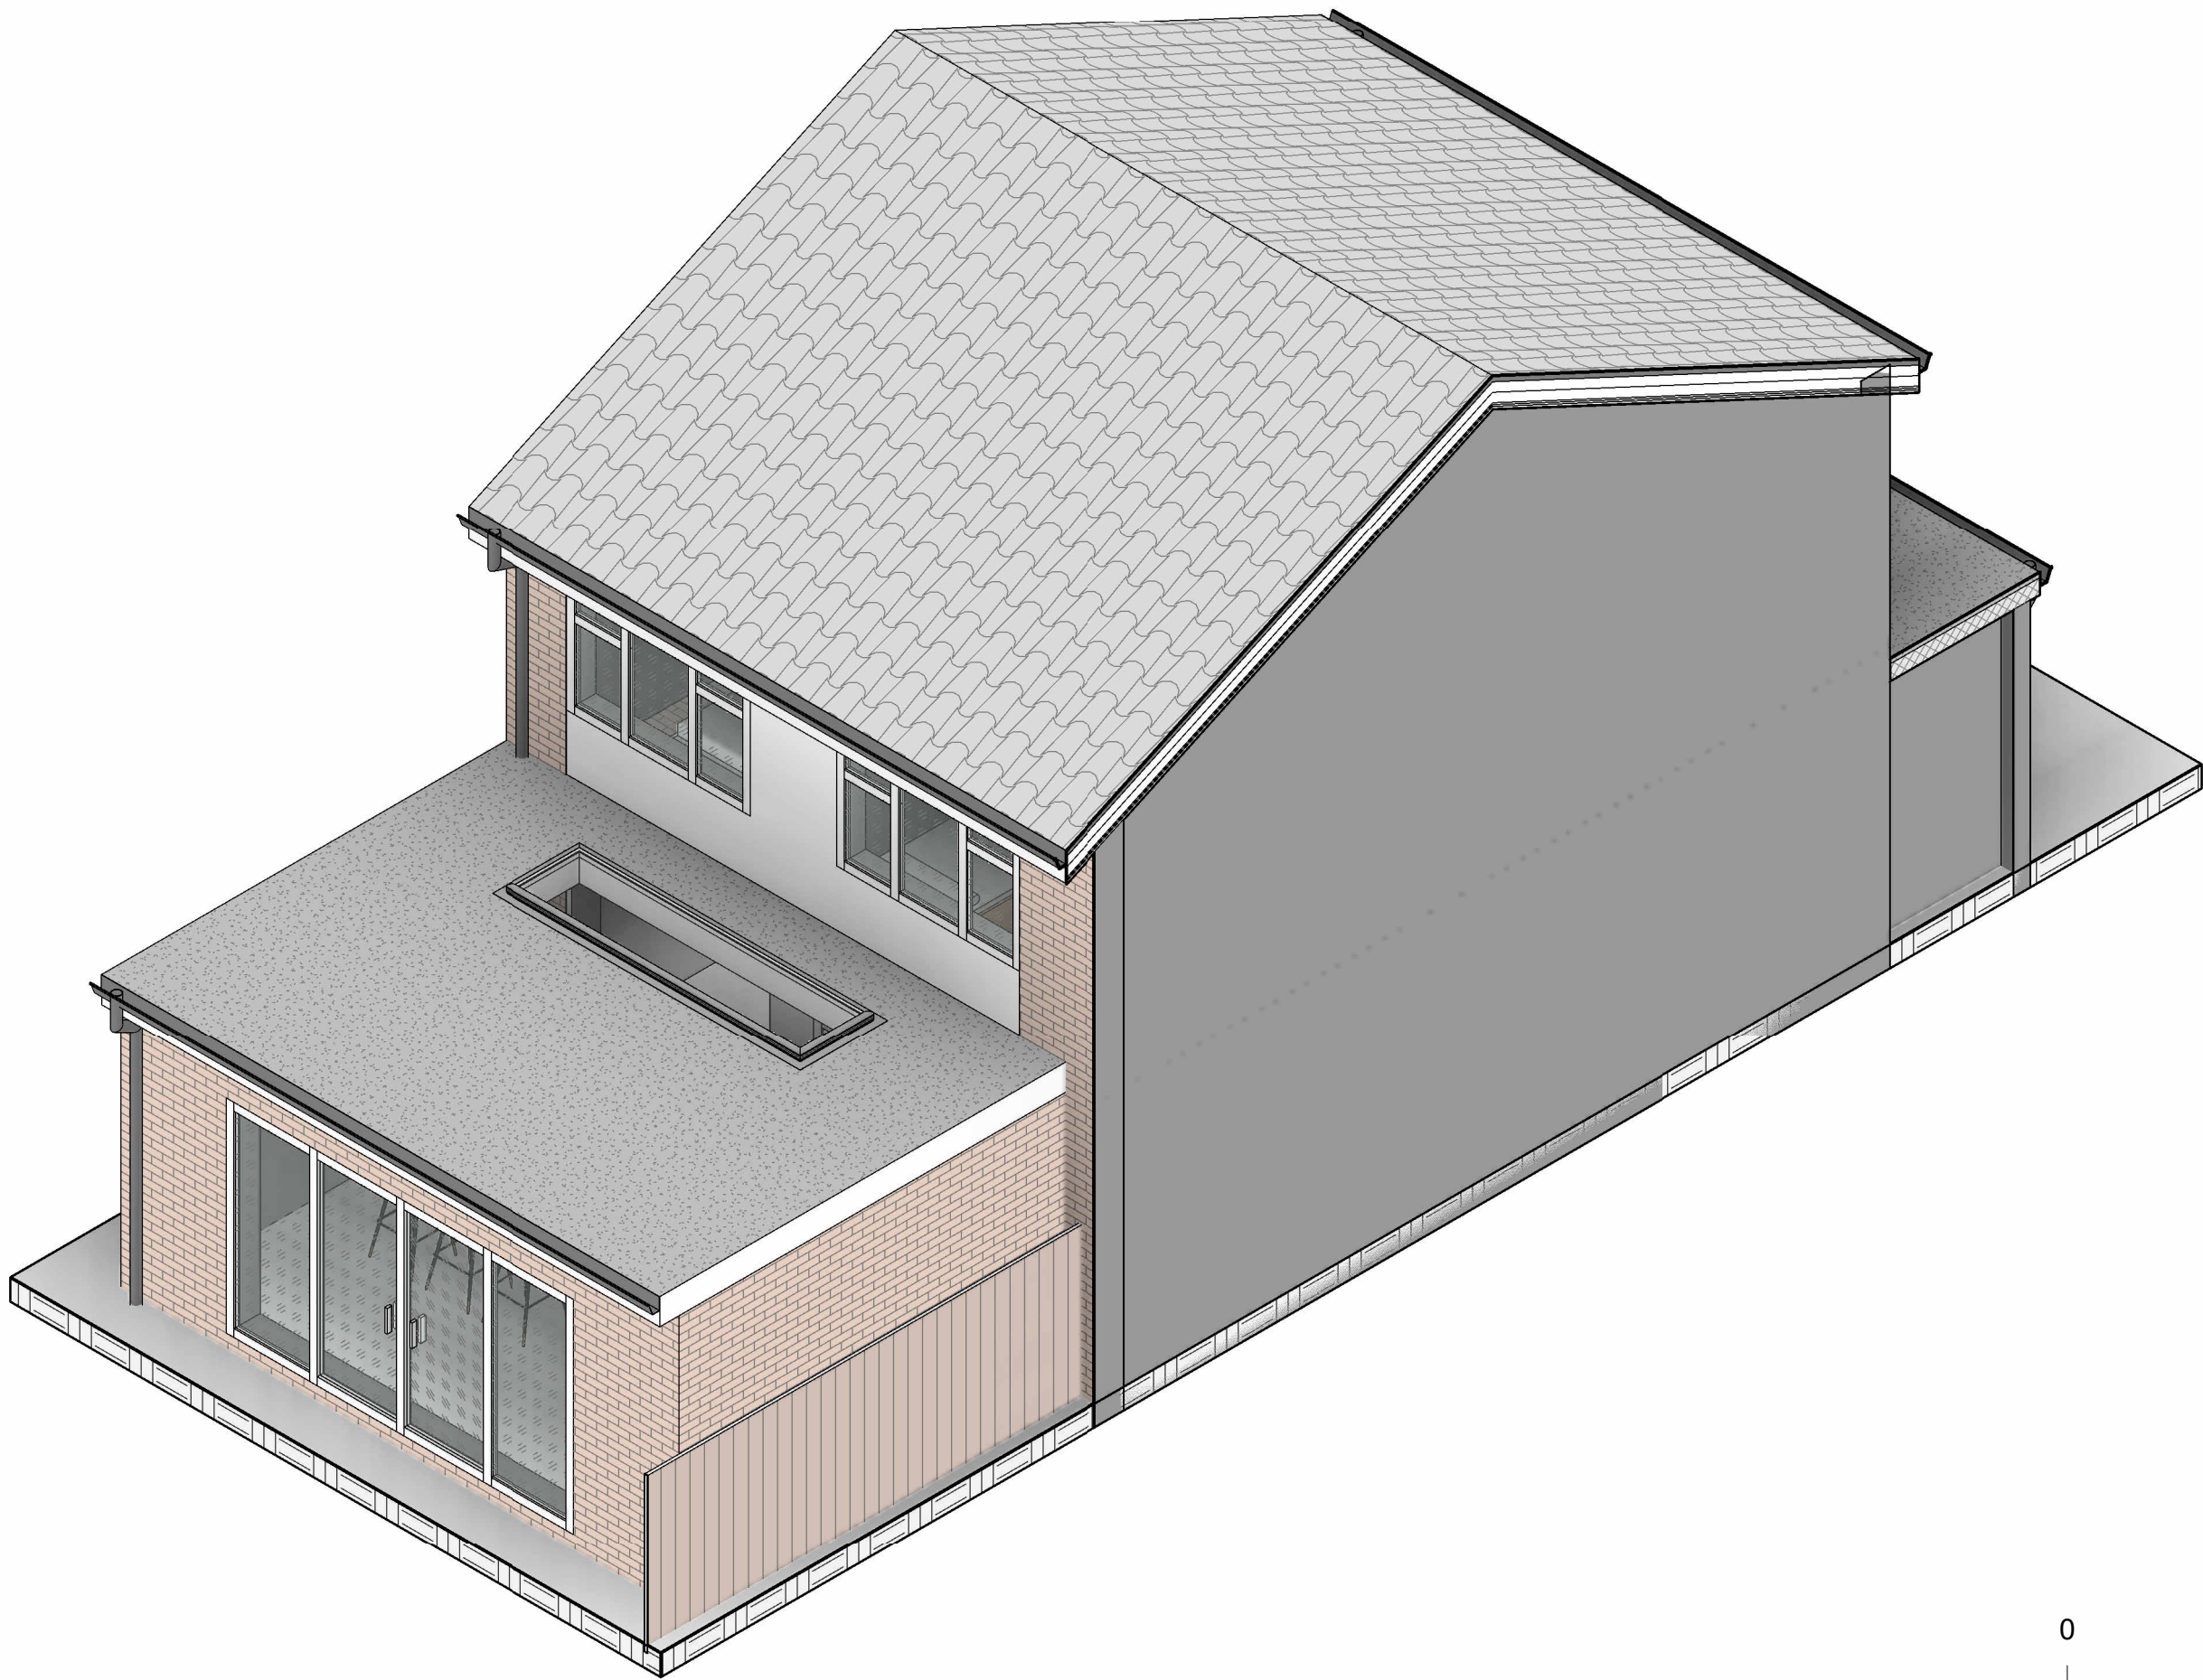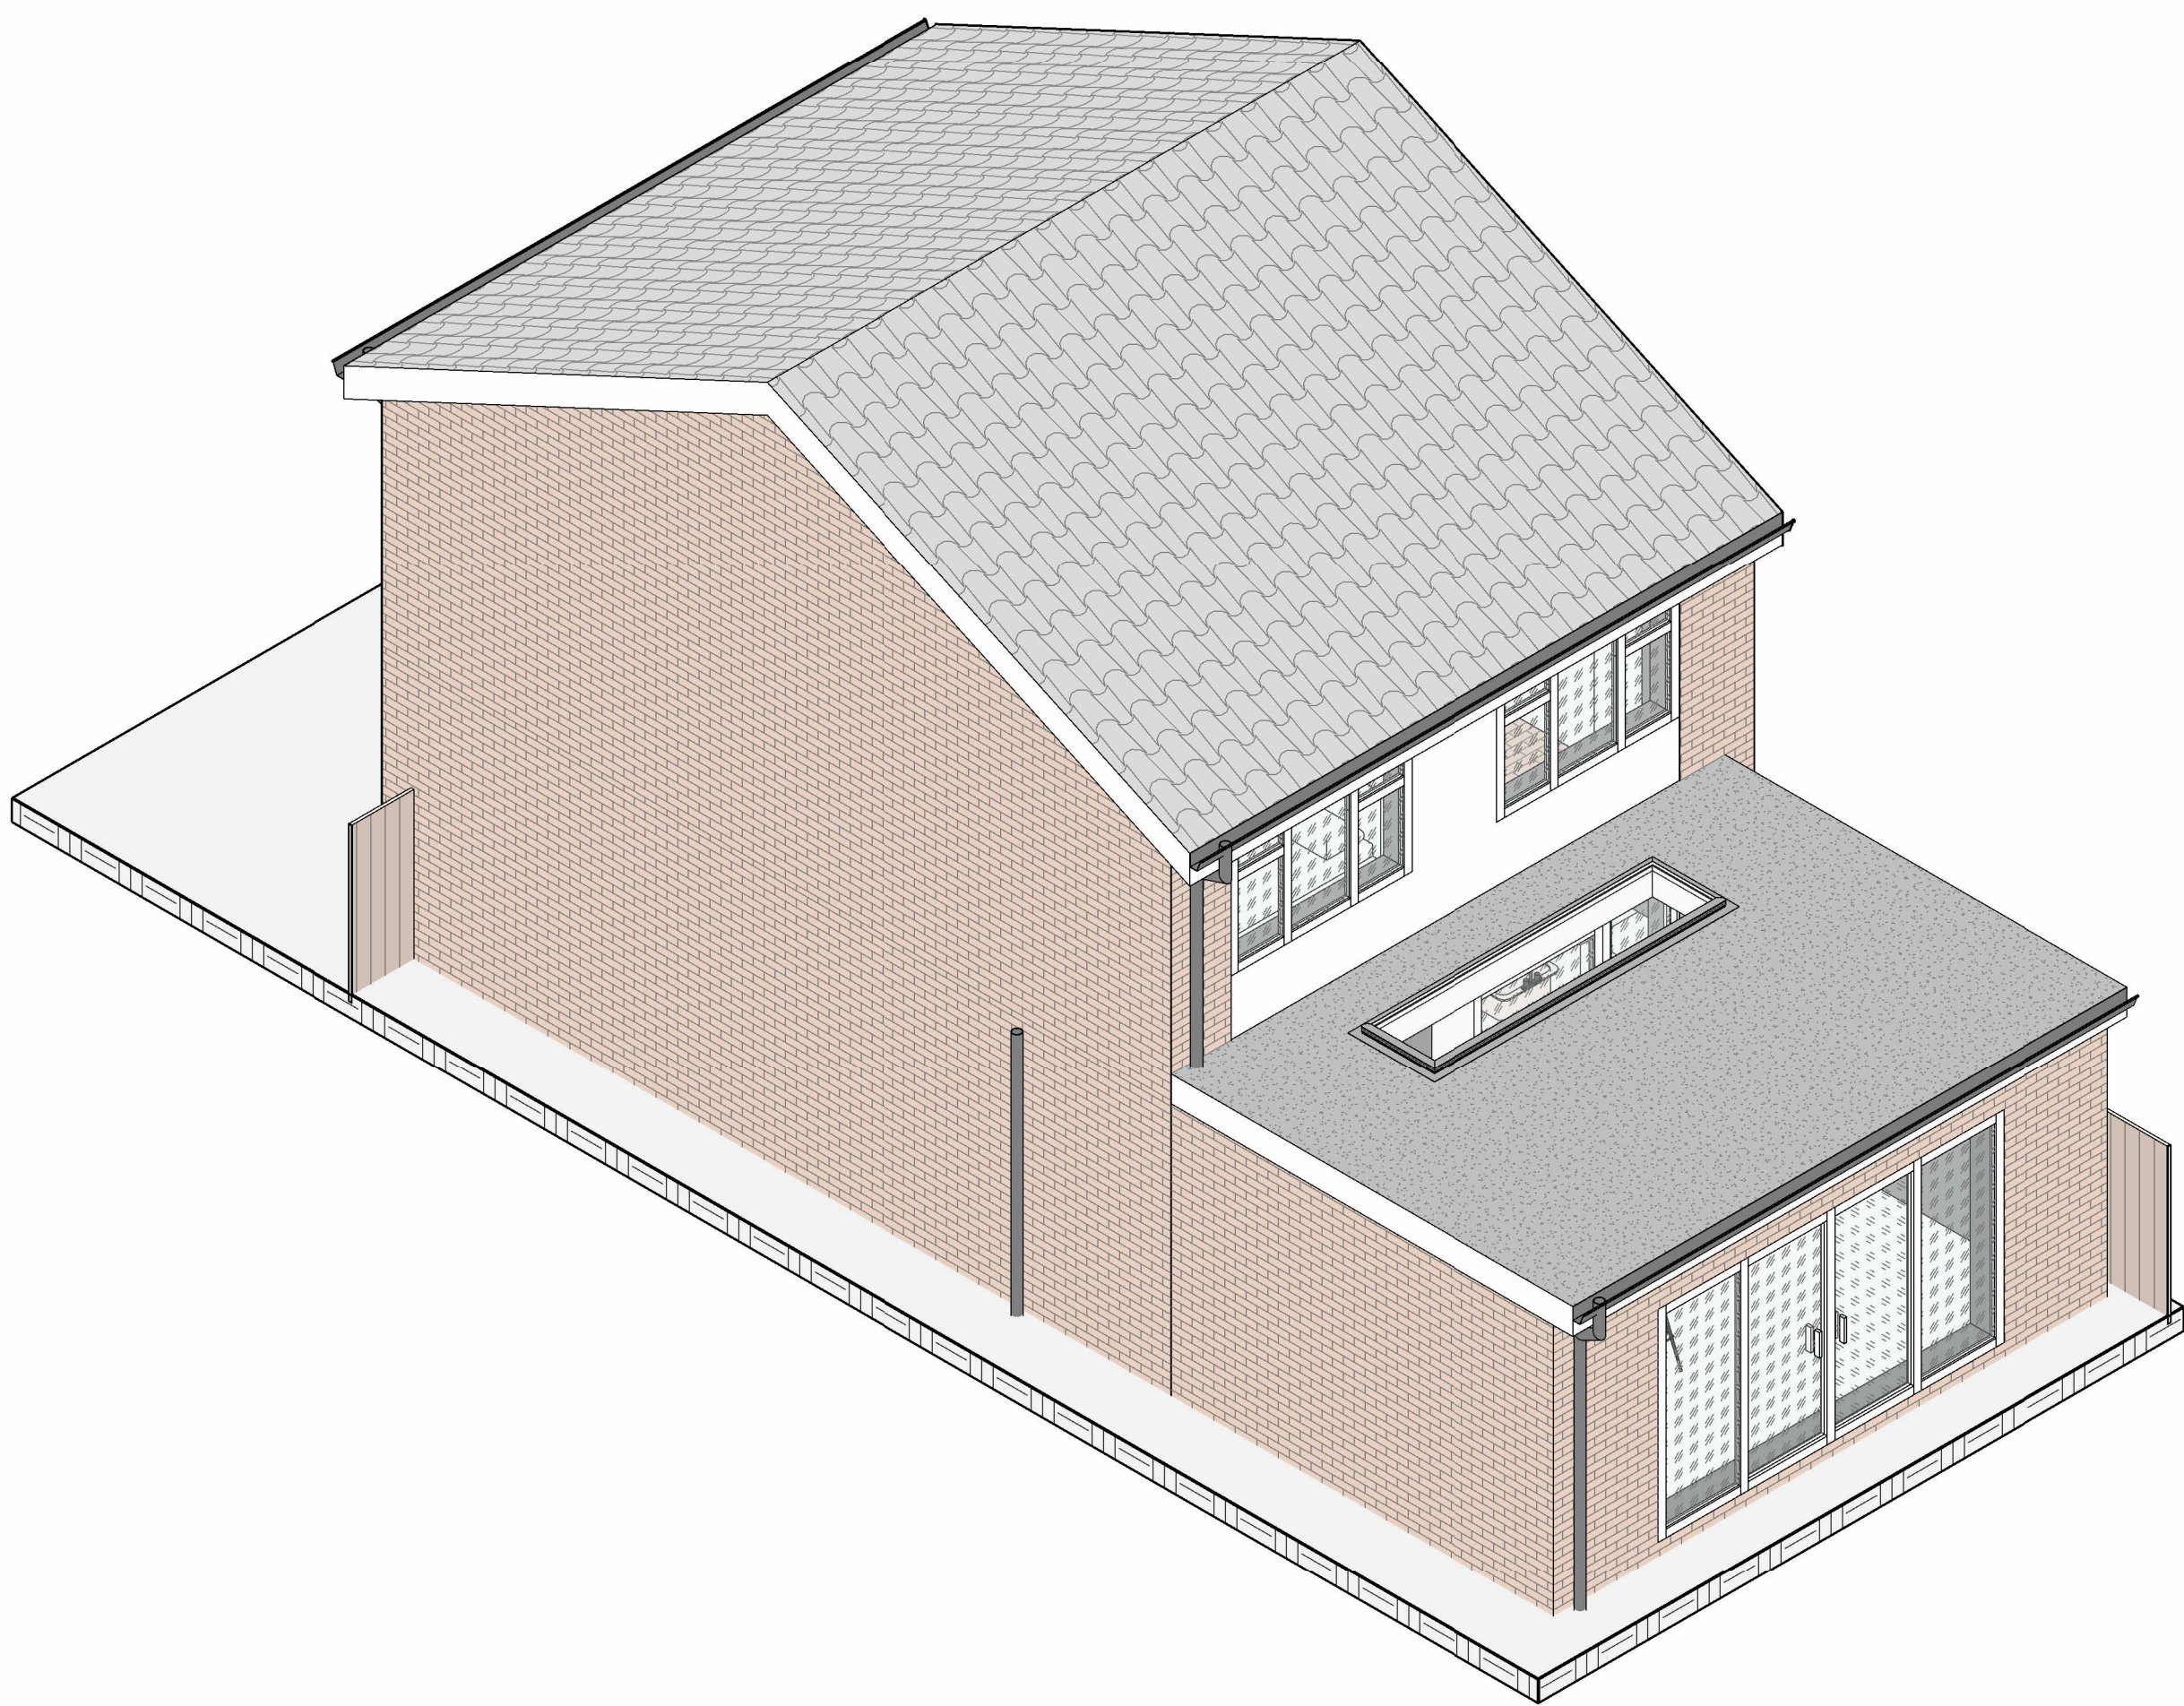

SCALE: 1:50 @ A1

THIS DRAWING IS THE PROPERTY OF
AR. DESIGN
AND MUST NOT BE COPIED OR REPRODUCED
EXCEPT
WITH THEIR EXPRESS PERMISSION, NOR MAY
THE DESIGN
OR ANY INFORMATION SHOWN THEREON
BE DISCLOSED TO ANY THIRD PARTY.
WE WILL NOT BE RESPONSIBLE FOR OTHER
CONTRACTUAL
DIMENSIONS.
© THIS DRAWING IS COPYRIGHT

REV:	AMENDMENT:	BY:	DATE:
------	------------	-----	-------

TITLE:

3D VIEWS AS PROPOSED

SITE ADDRESS:

64 Havengore Ave City, DA12 2JT

JOB No.20022 CLIENT: Donatas Lavickas

SCALE: 1:50 @ A1 DWG SHEET: A05

REV: A

DRAWN BY: AR DATE: 24/06/2023

APPROVED BY: *** DATE: **/**/****

ARCHITECTURE,
PLANNING &
ENGINEERING

EMAIL:
AR.DESIGN&CONSTRUCTION@
GMAIL.COM
Tel: 074 2955-9396


AR Design
& Construction LTD