

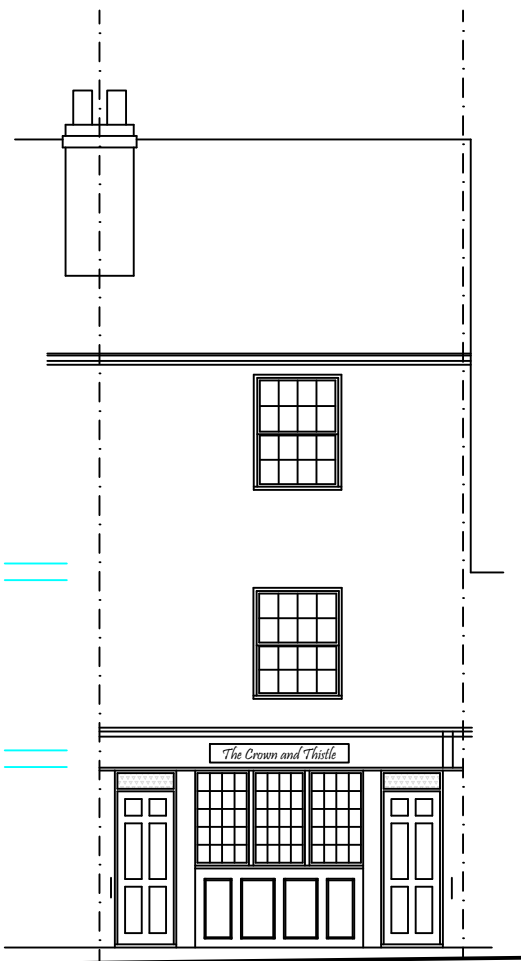


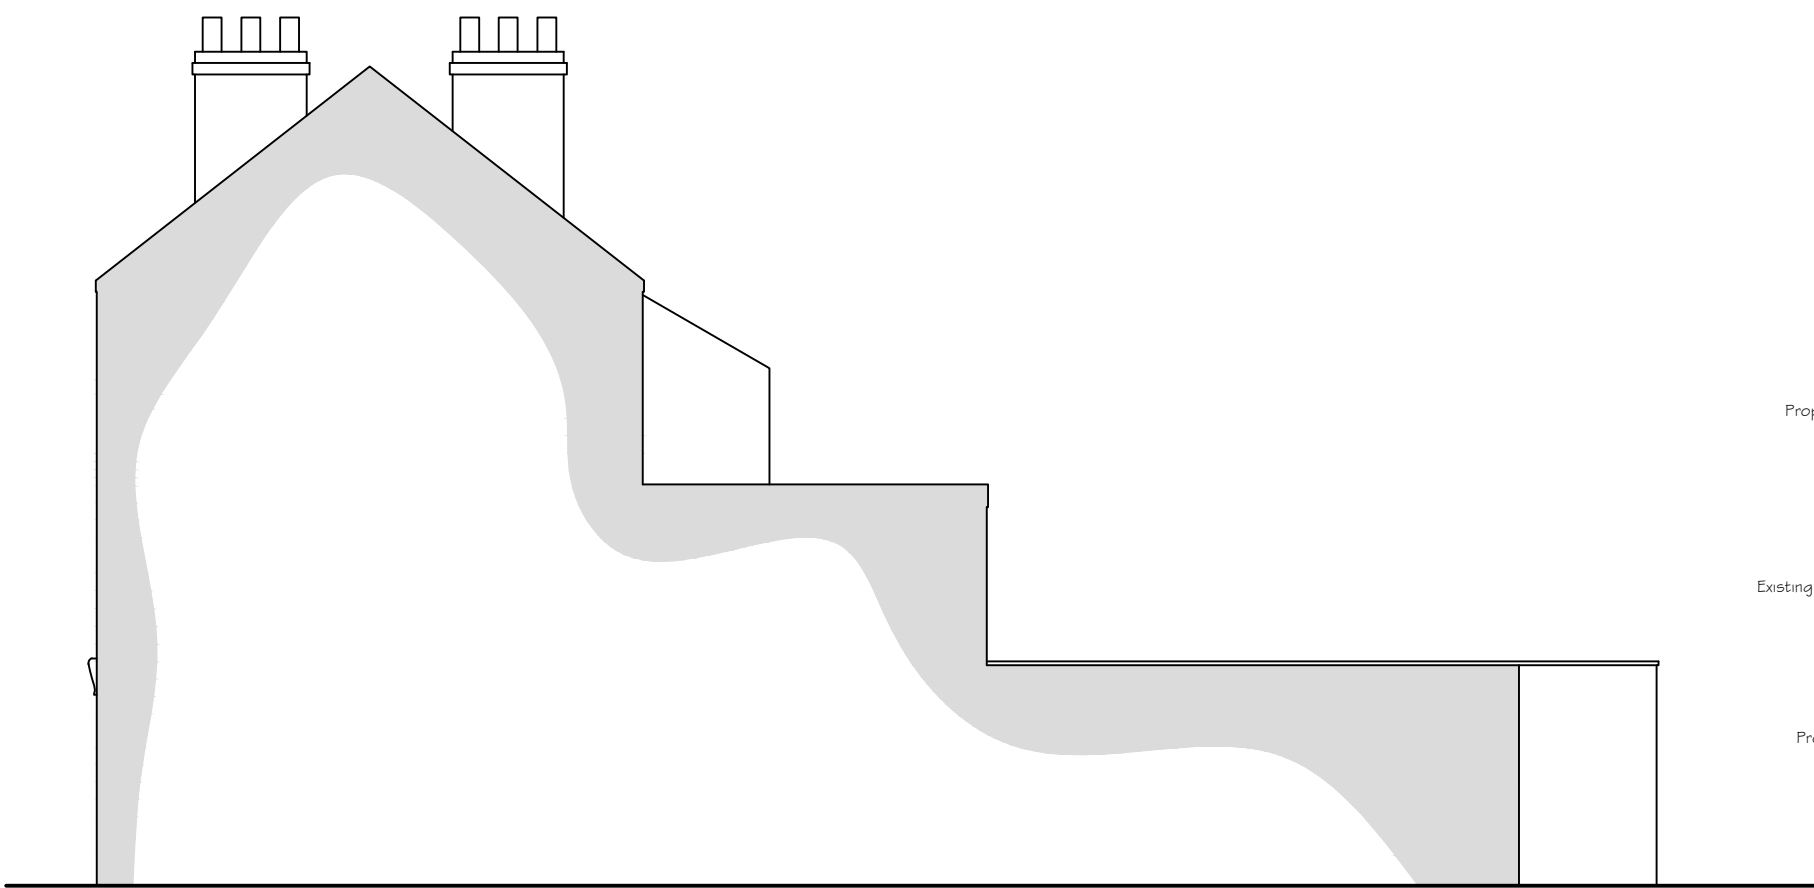


Front Elevation


Scale 1:100

 


Sectional Elevation

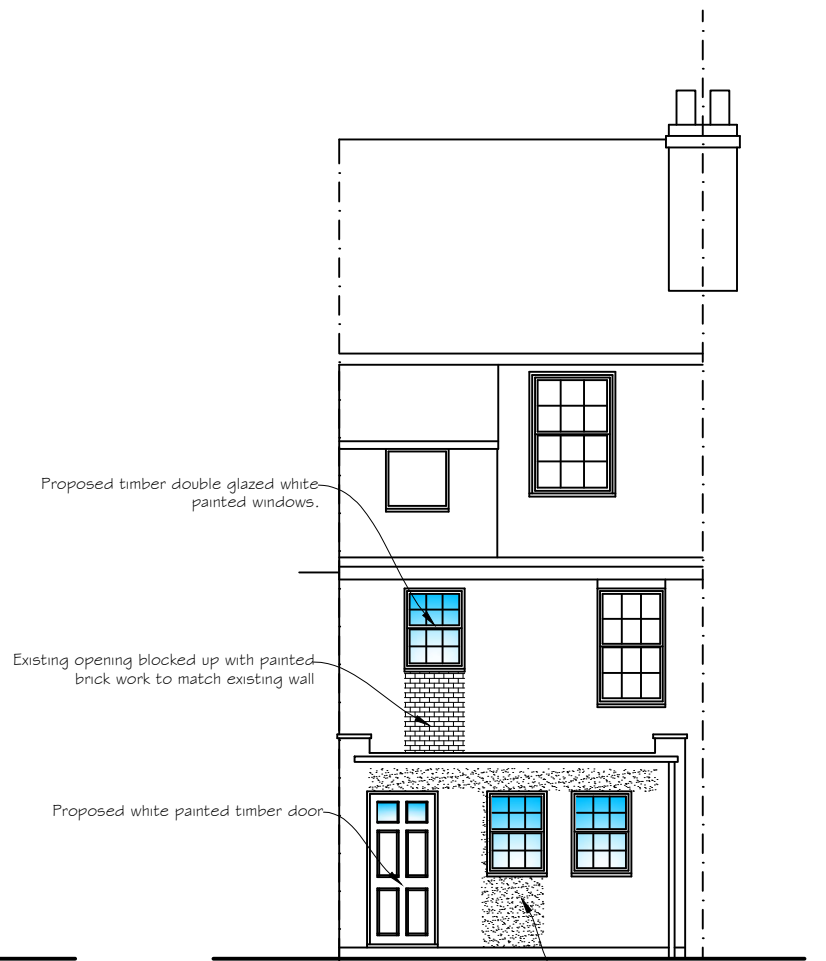


Rear Elevation

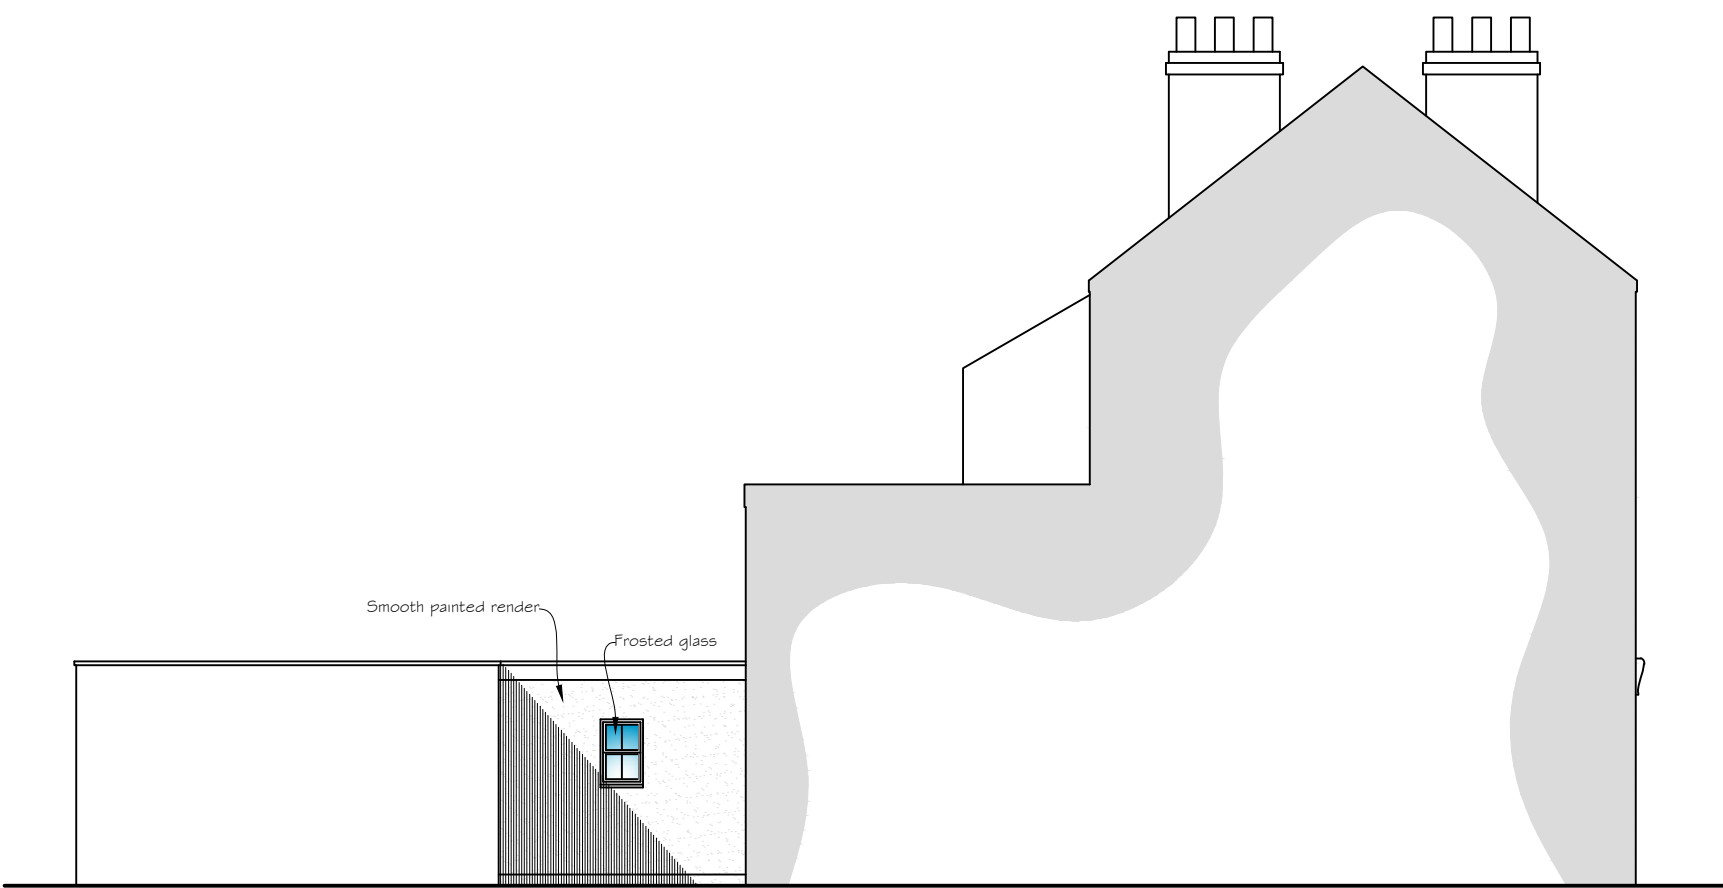

Sectional Elevation

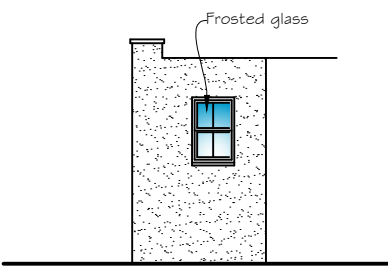


Part Elevation

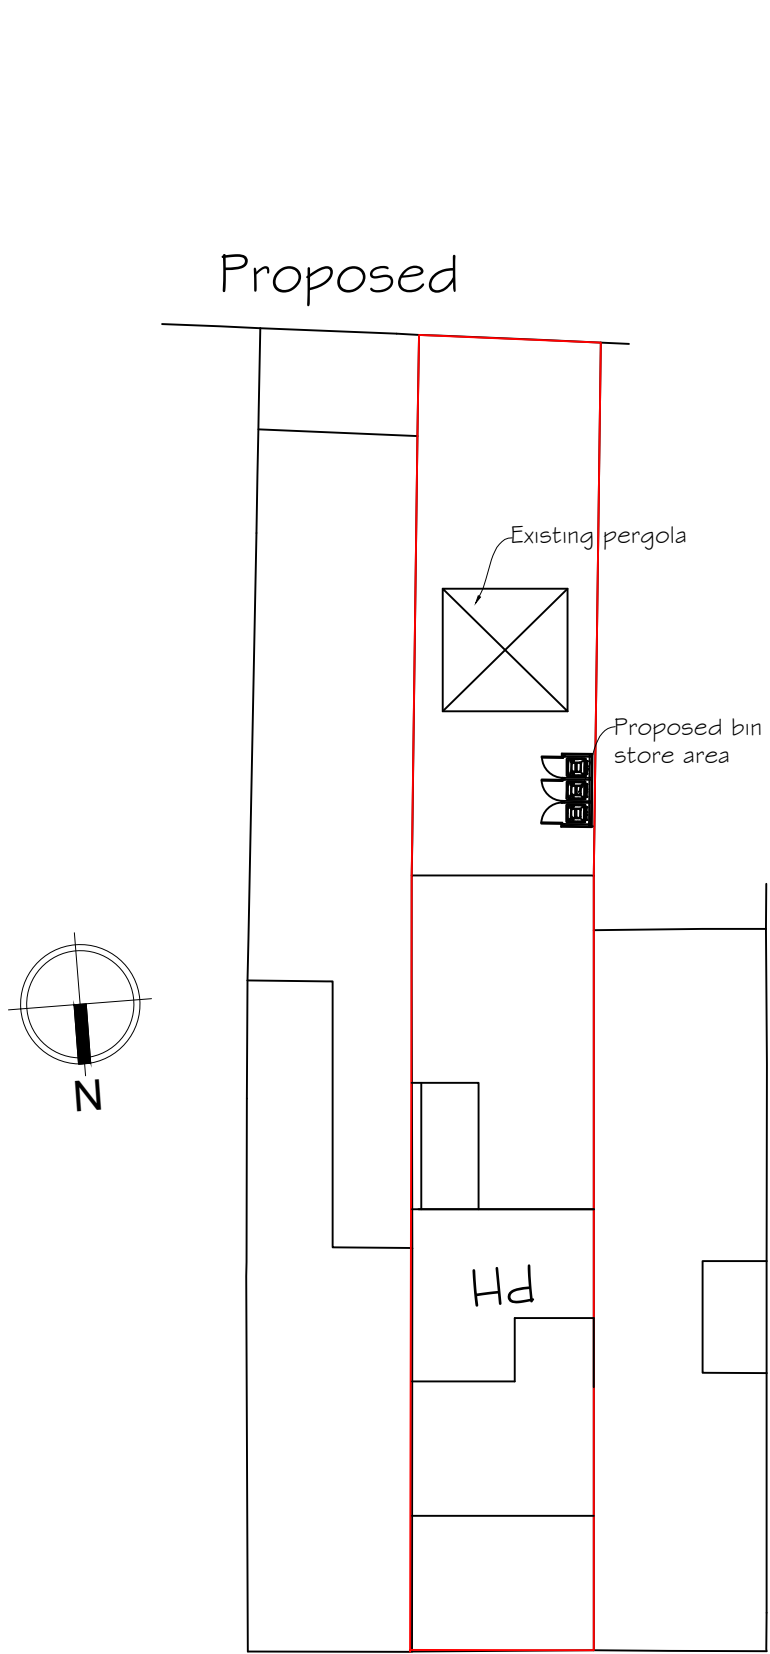


Site plan

Scale 1:200

 


Part Rear Elevation

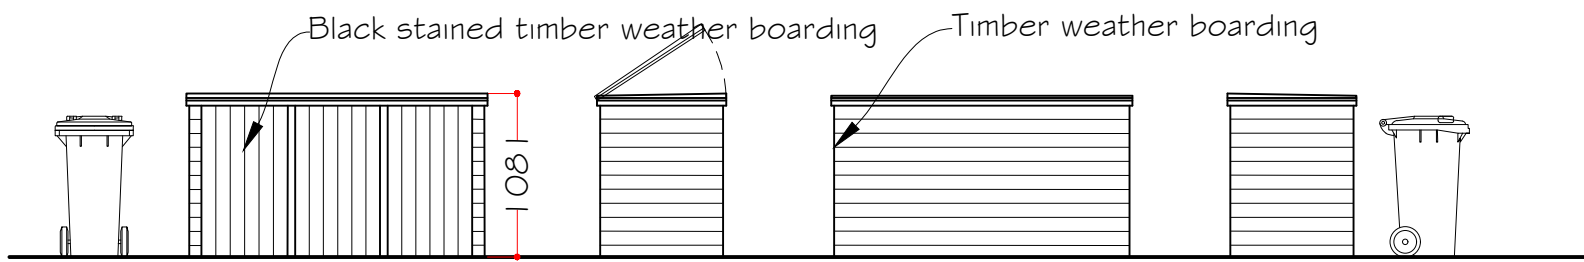


Elevations

Scale 1:50

 


Plan

Scale 1:50

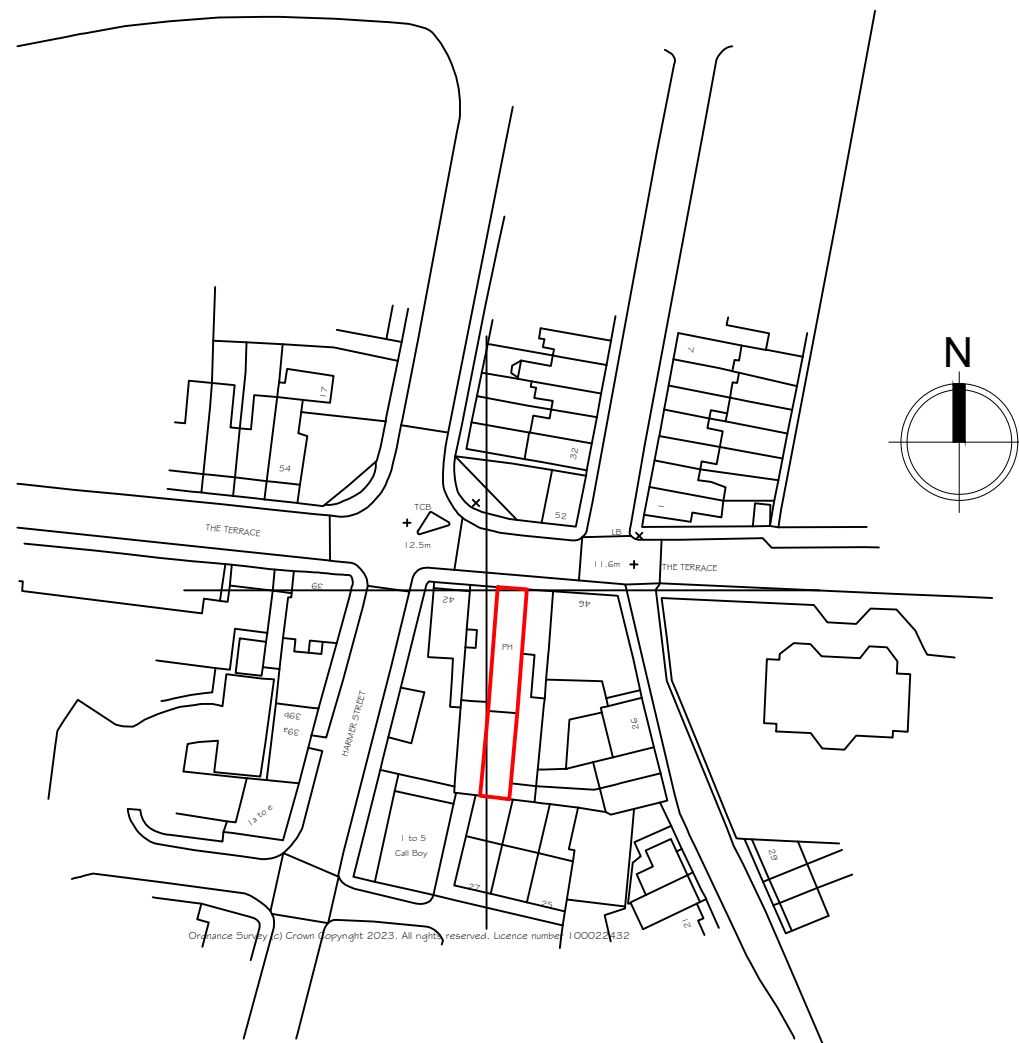

Location Plan

Scale 1:1250

 

Rev A- Note added to block plan. 26 June 2023

|   |                                              |          |
|---|----------------------------------------------|----------|
| <b>Synergy</b><br>Planning & Property Consultants Ltd<br>The Office<br>The Larches<br>Rochester<br>Kent ME3 7NQW |                                              |          |
| Client   | Mudita Group                                 |          |
| Address   | 44 The Terrace Gravesend                     |          |
| Drawing title   | Proposed elevations, location and block plan |          |
| Scale   | 1:200/1:100/1:1250                           |          |
| Date   | March 2023                                   | Drawn by |
| Drawing No   | 22/399/03                                    | A        |