




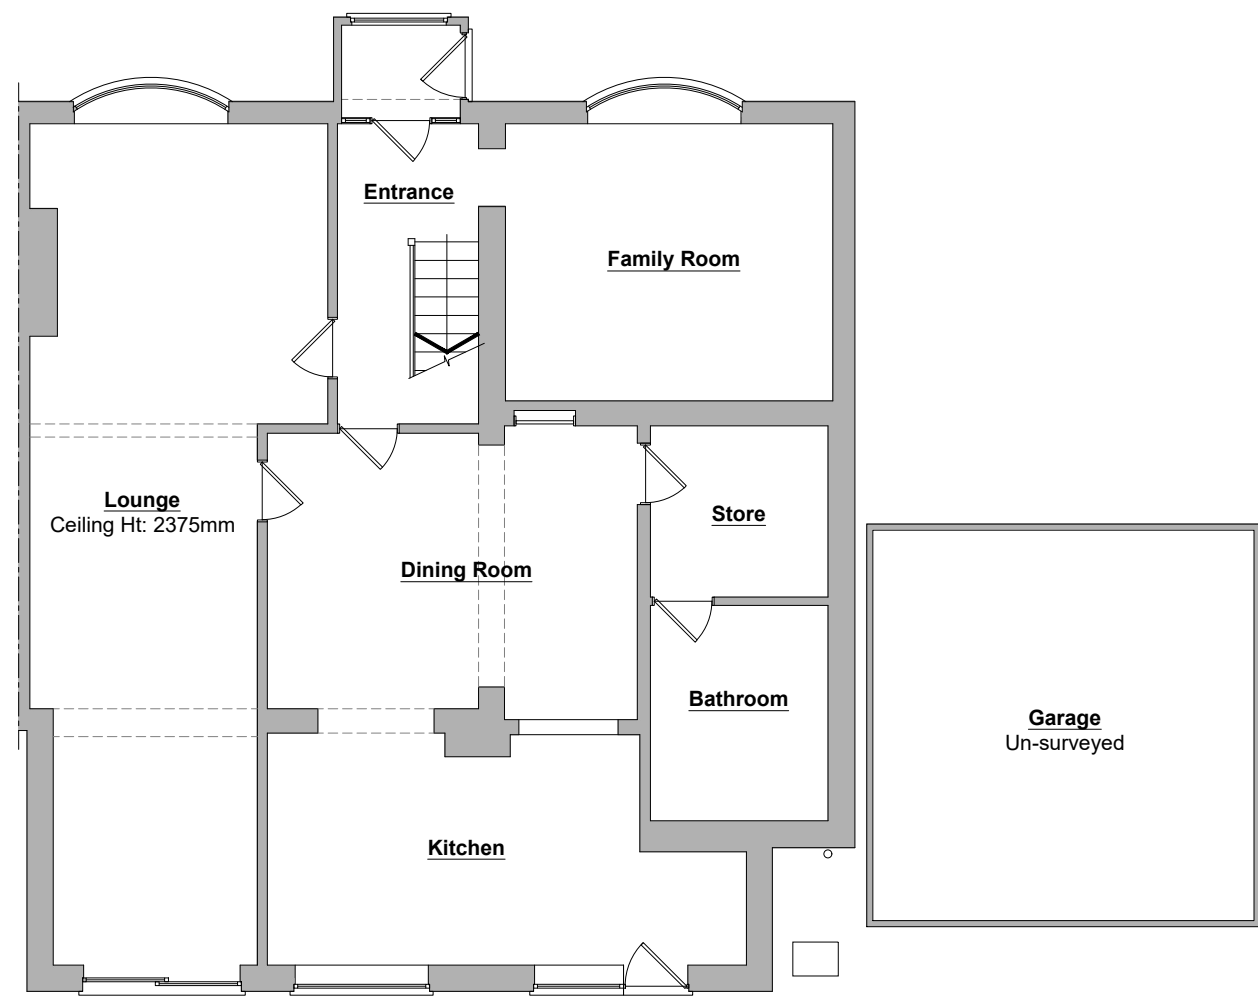


EXISTING GROUND FLOOR LAYOUT PLAN  
Scale 1/100

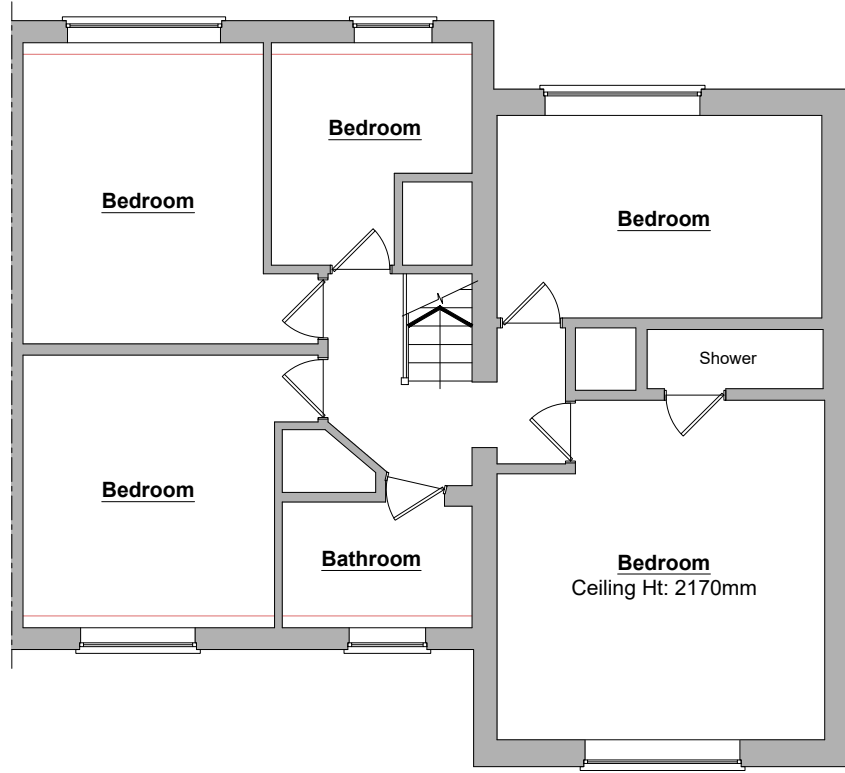

EXISTING FIRST FLOOR LAYOUT PLAN  
Scale 1/100

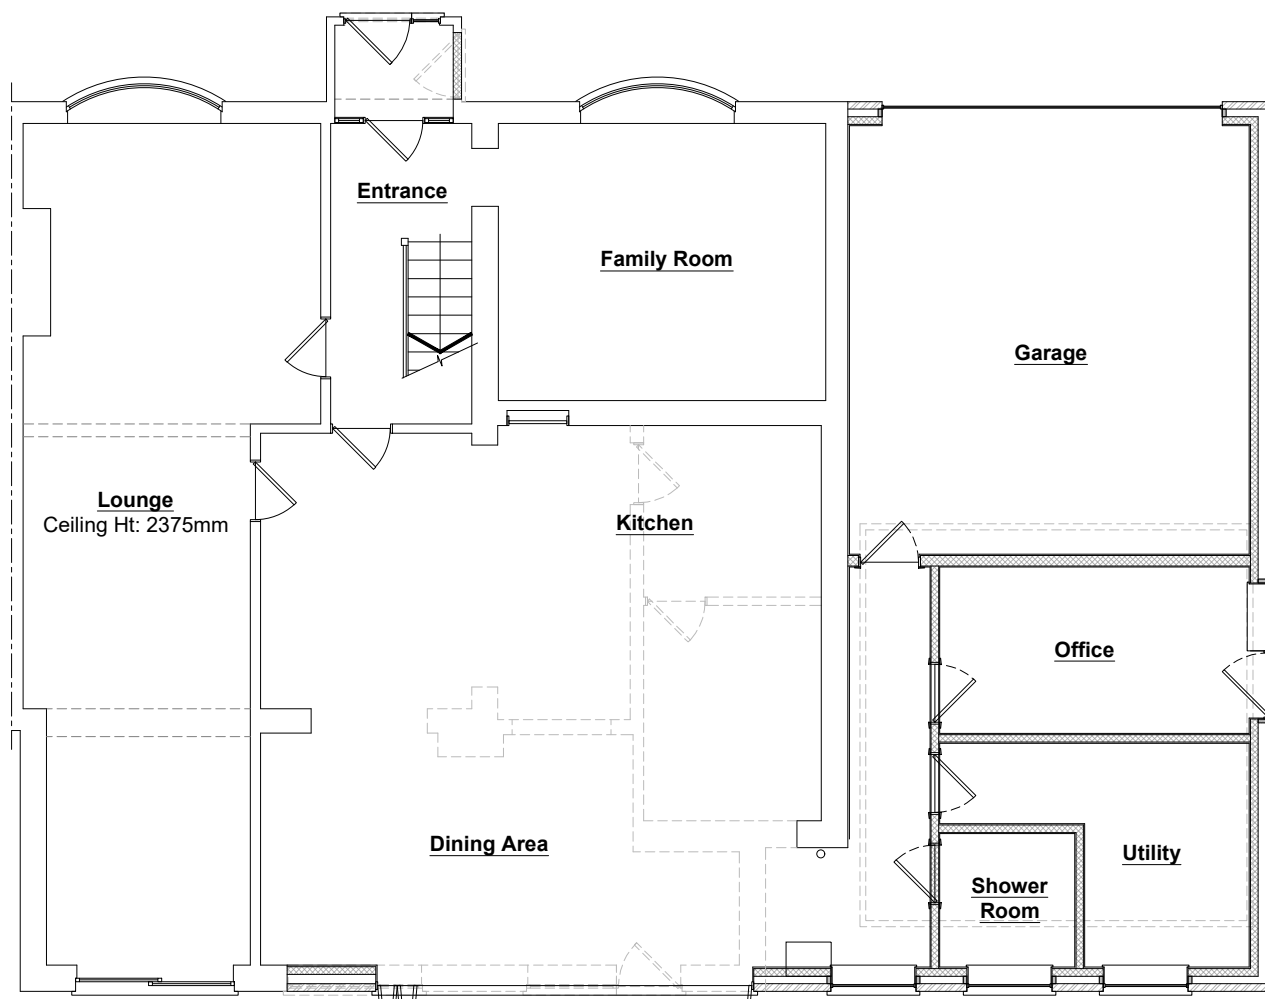


PROPOSED GROUND FLOOR LAYOUT PLAN  
Scale 1/100

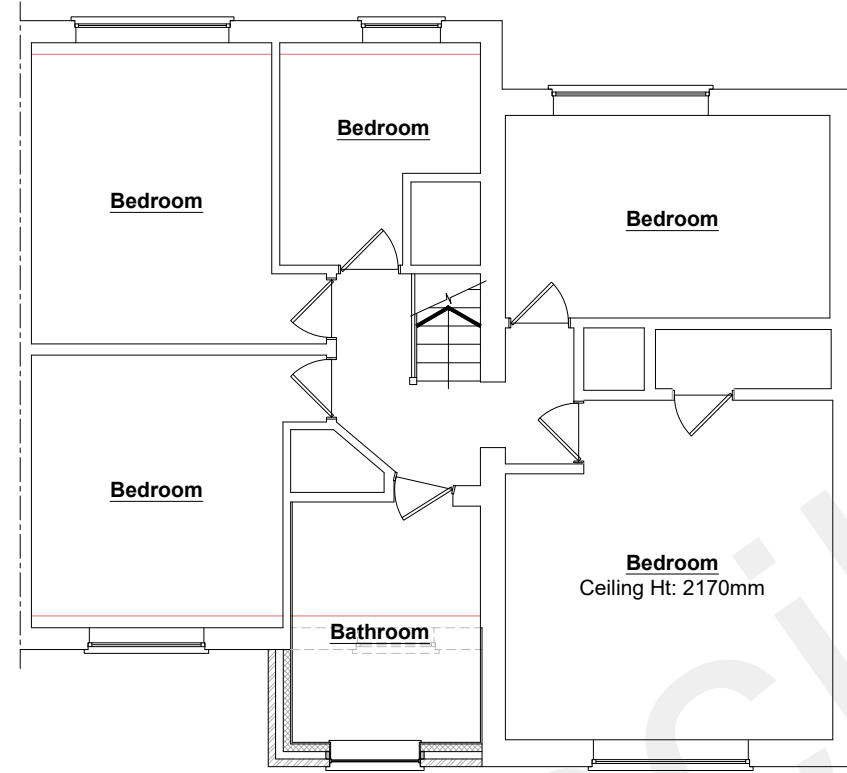

PROPOSED FIRST FLOOR LAYOUT PLAN  
Scale 1/100




EXISTING EAST ELEVATION  
Scale 1/100

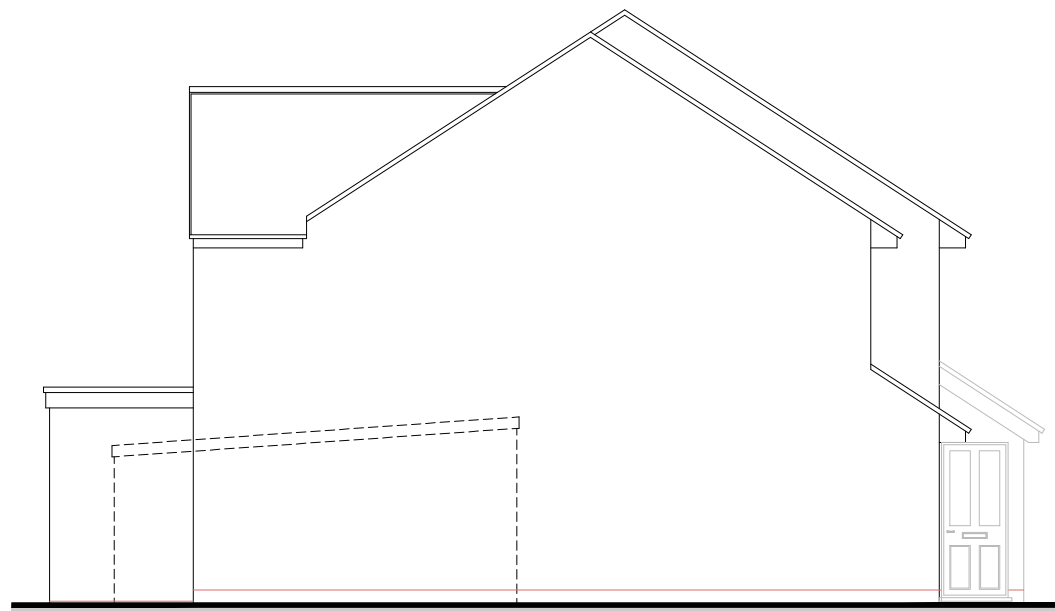

EXISTING SOUTH ELEVATION  
Scale 1/100




EXISTING WEST ELEVATION  
Scale 1/100

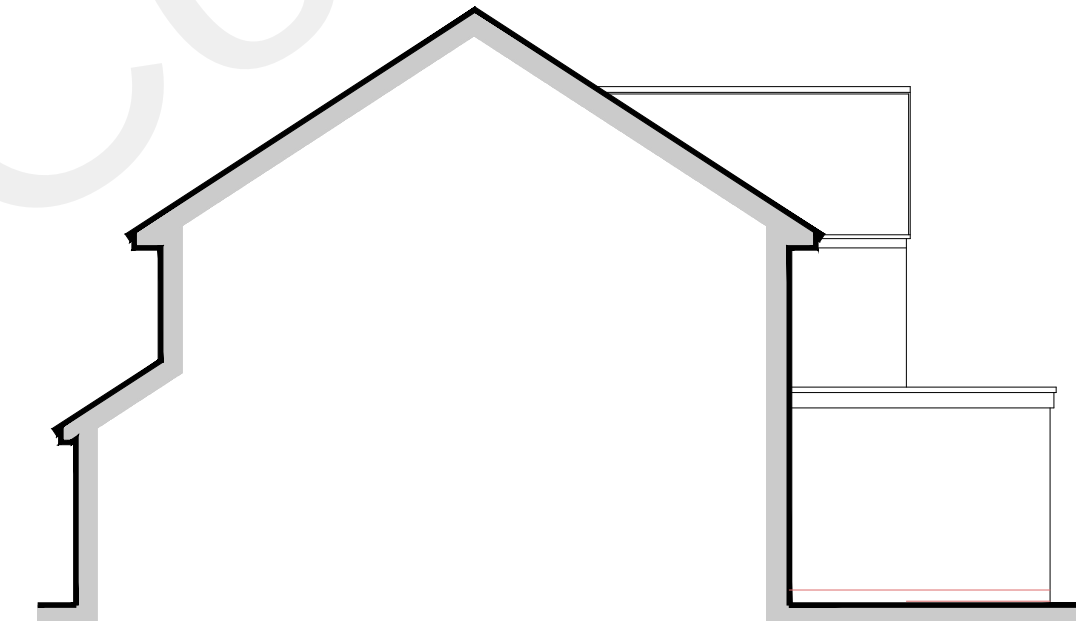

EXISTING NORTH ELEVATION  
Scale 1/100




PROPOSED EAST ELEVATION  
Scale 1/100

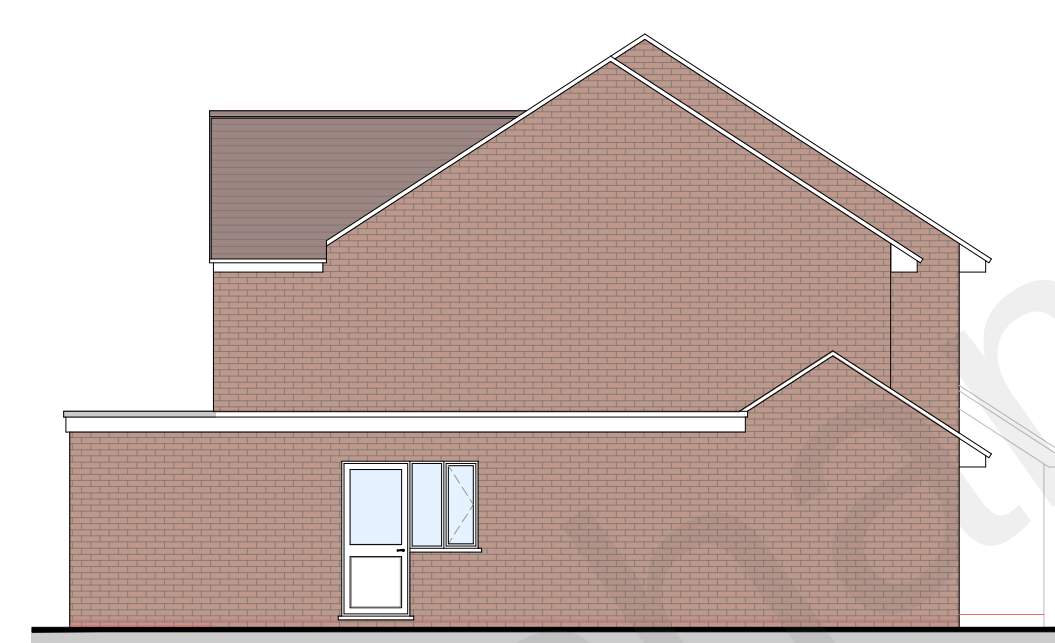


PROPOSED SOUTH ELEVATION  
Scale 1/100




PROPOSED WEST ELEVATION  
Scale 1/100

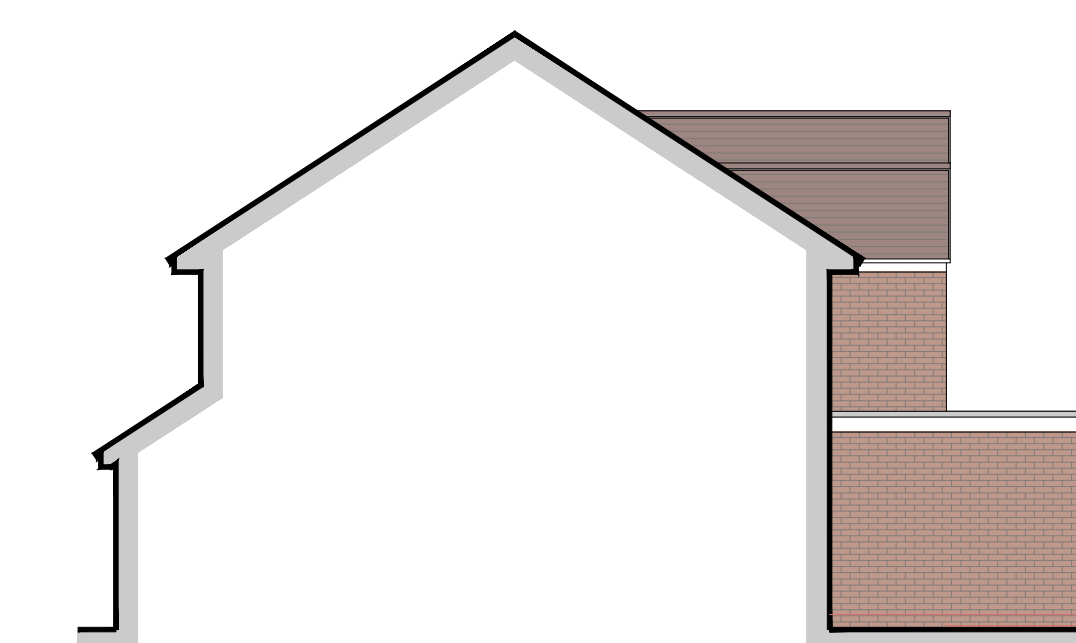


PROPOSED NORTH ELEVATION  
Scale 1/100

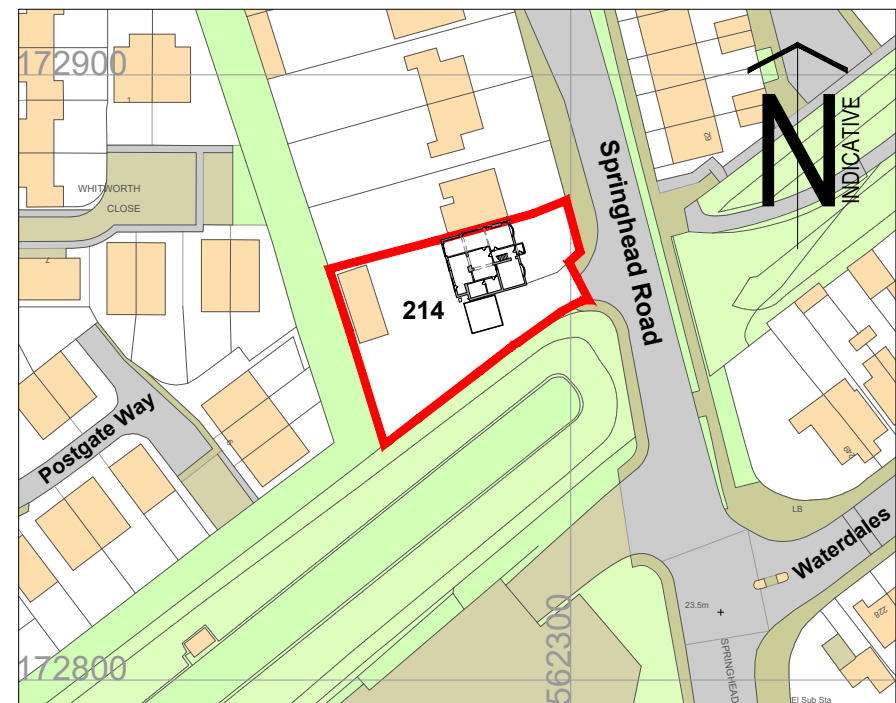




EXISTING SITE LOCATION PLAN  
Scale 1/1250

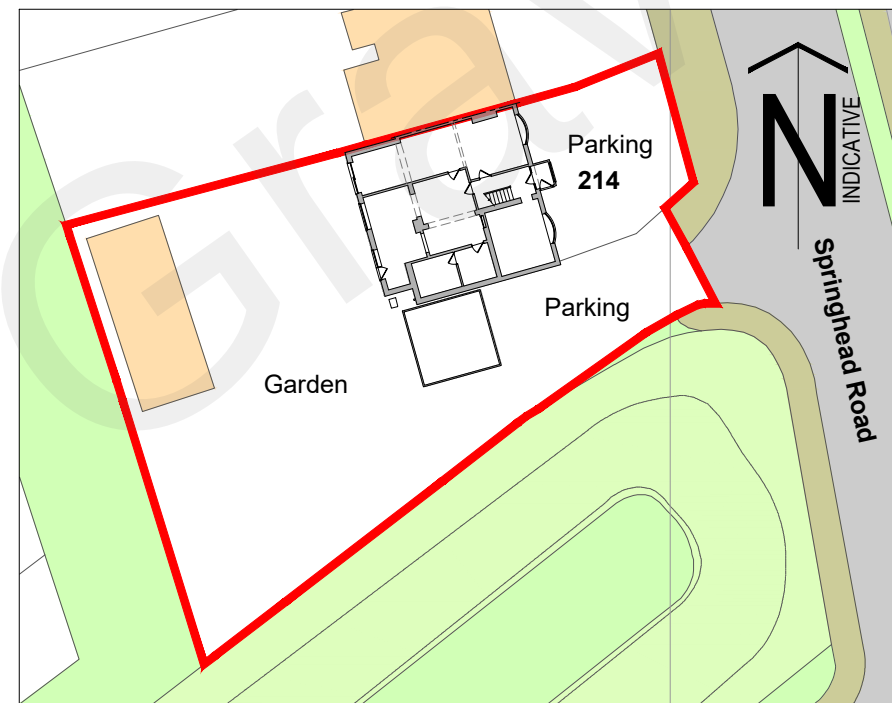

EXISTING SITE BLOCK PLAN  
Scale 1/500

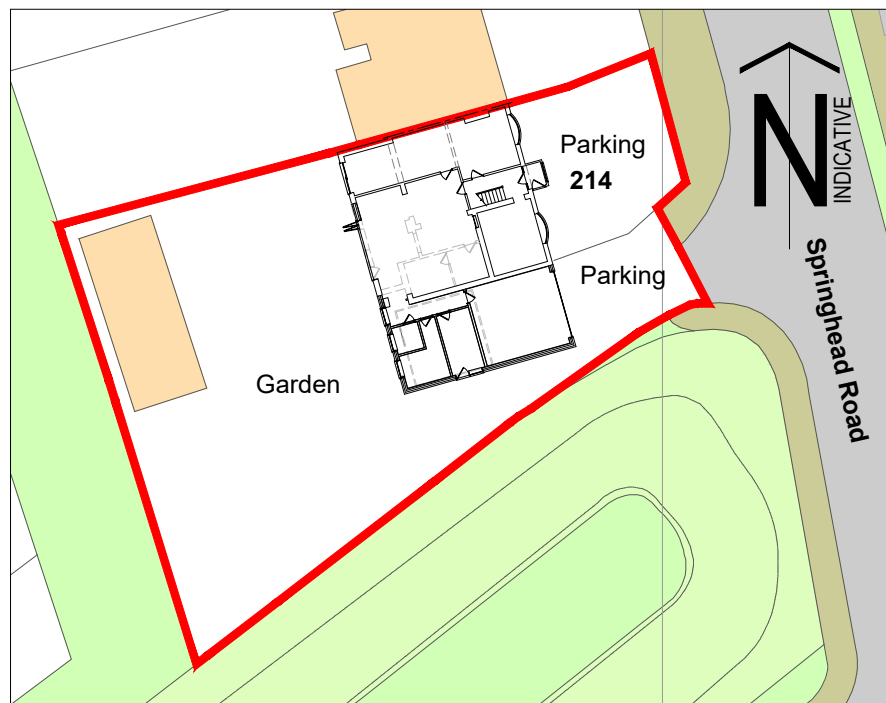

PROPOSED SITE BLOCK PLAN  
Scale 1/500

   

This drawing is the copyright of BURLENS.  
All dimensions must be verified on site prior to construction.  
Do not scale this drawing except for Planning purposes.  
OS Licence Map number: 0100031673

| Revision | Description                 | Date   |
|----------|-----------------------------|--------|
| 00       | First issue                 | Jul'21 |
| 01       | Overall design alterations. | May'22 |
| 02       | Overall design alterations. | Nov'22 |



Dei Gratia | Bromley Green Road | Kent | TN26 2EF  
web: [www.burlens.com](http://www.burlens.com) | email: [info@burlens.com](mailto:info@burlens.com)

Client  
**Mr & Mrs Dhadwal**  
**214 Springhead Road, Northfleet,**  
**Kent, DA11 8HS.**

Project  
**Demolition of existing garage and construction**  
**of single storey part rear and side extension**  
**with first floor extension enlarging existing**  
**bathroom.**

Drawing title  
**Proposed layout plans with elevations.**

| Status                                        | Scale                          |                 |
|-----------------------------------------------|--------------------------------|-----------------|
| <b>PLANNING RESUBMISSION</b><br>February 2023 | <b>As Shown</b><br><b>@ A1</b> |                 |
| Drawing No.                                   | Revision                       | Date            |
| <b>BA-21-35-02</b>                            | <b>02</b>                      | <b>Jul 2021</b> |

Burlens © - All rights reserved