




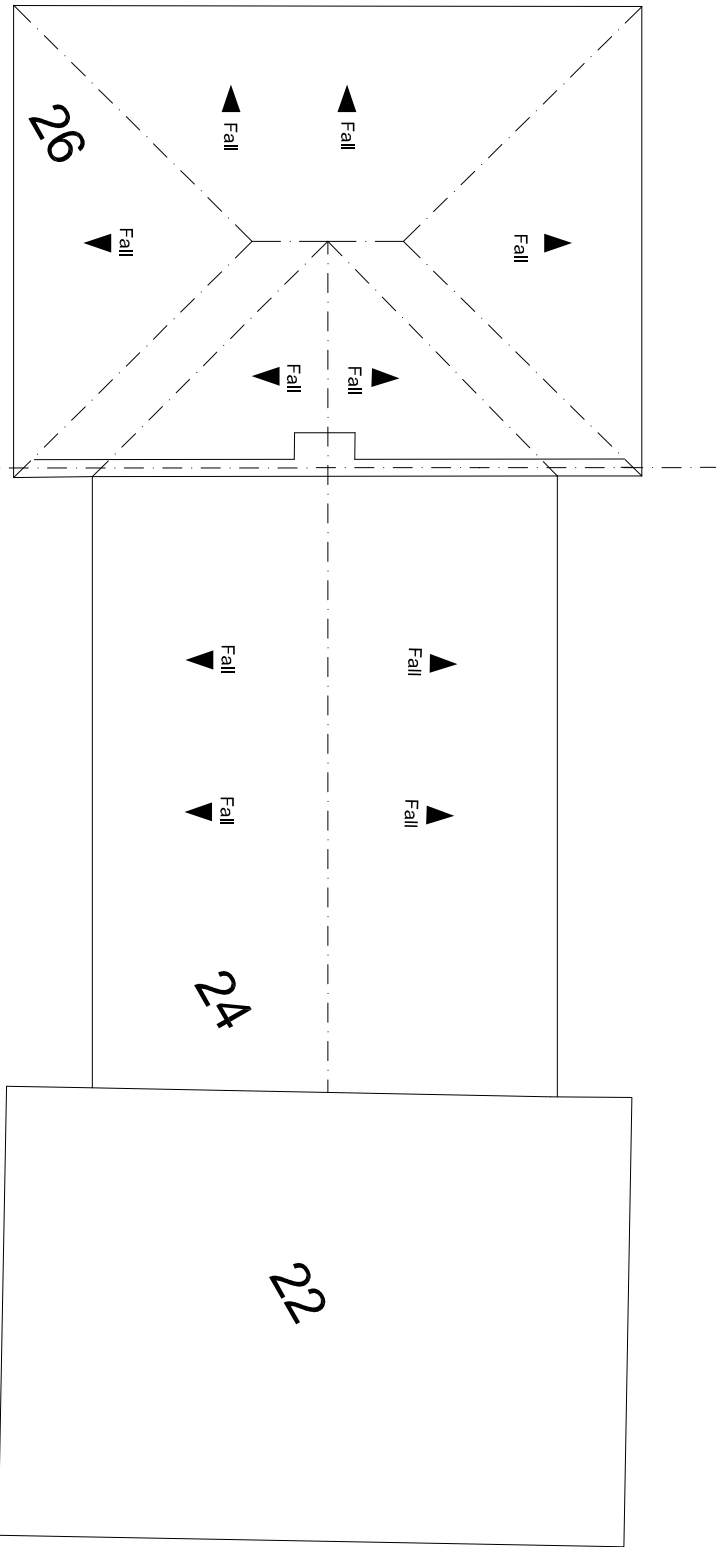


EXISTING ROOF PLAN

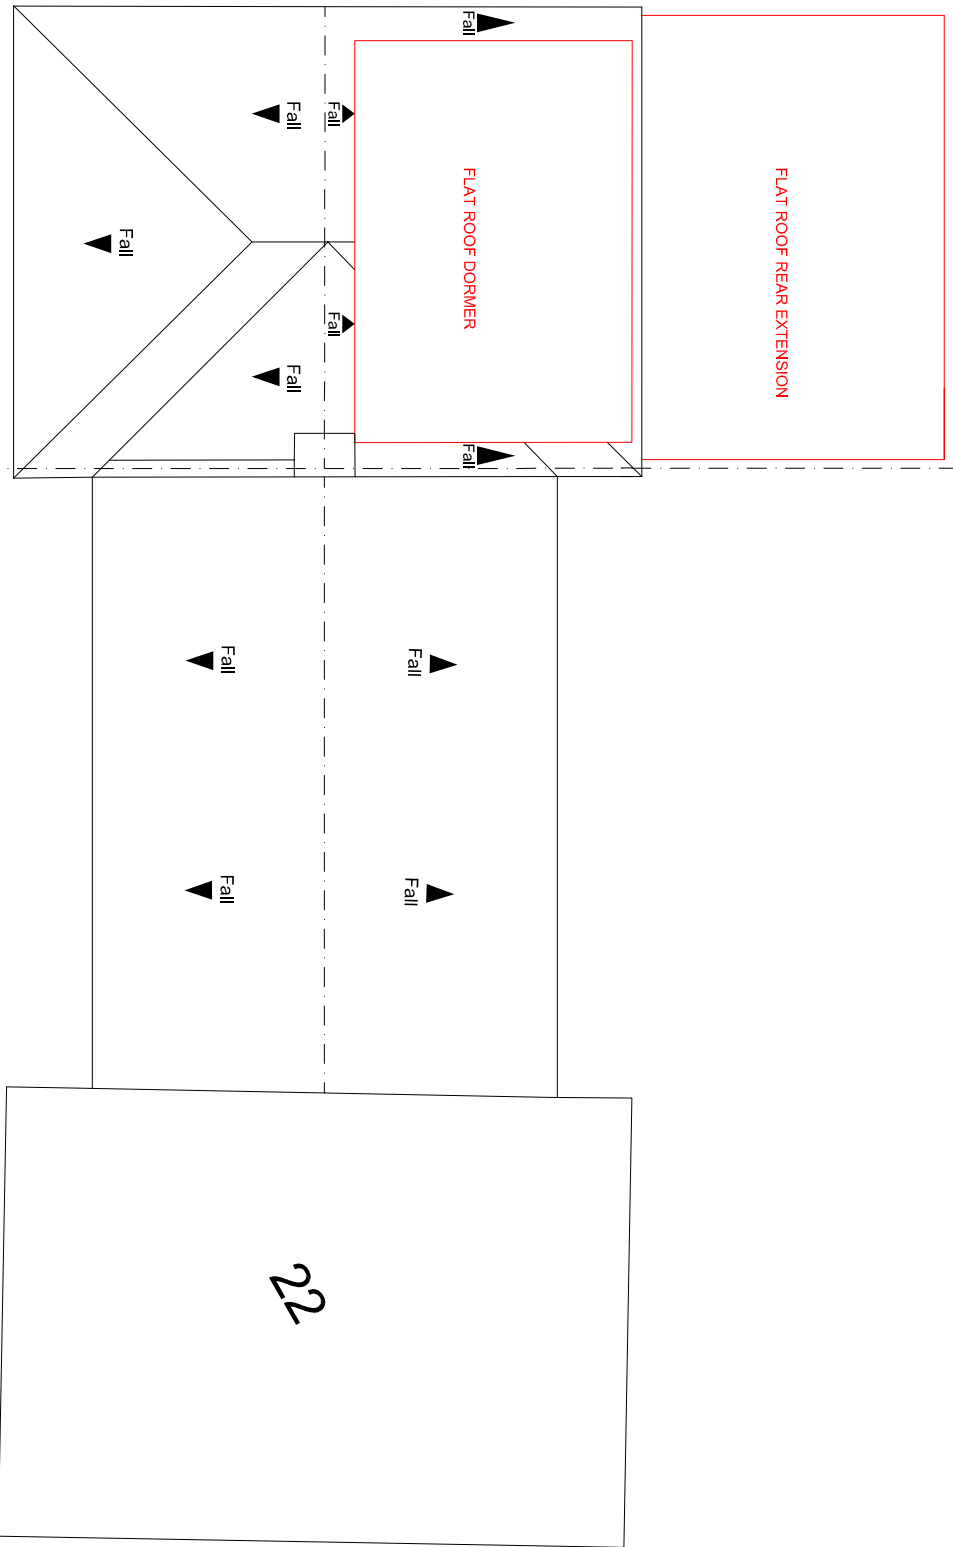


PROPOSED ROOF PLAN

 


EXISTING GROUND FLOOR PLAN

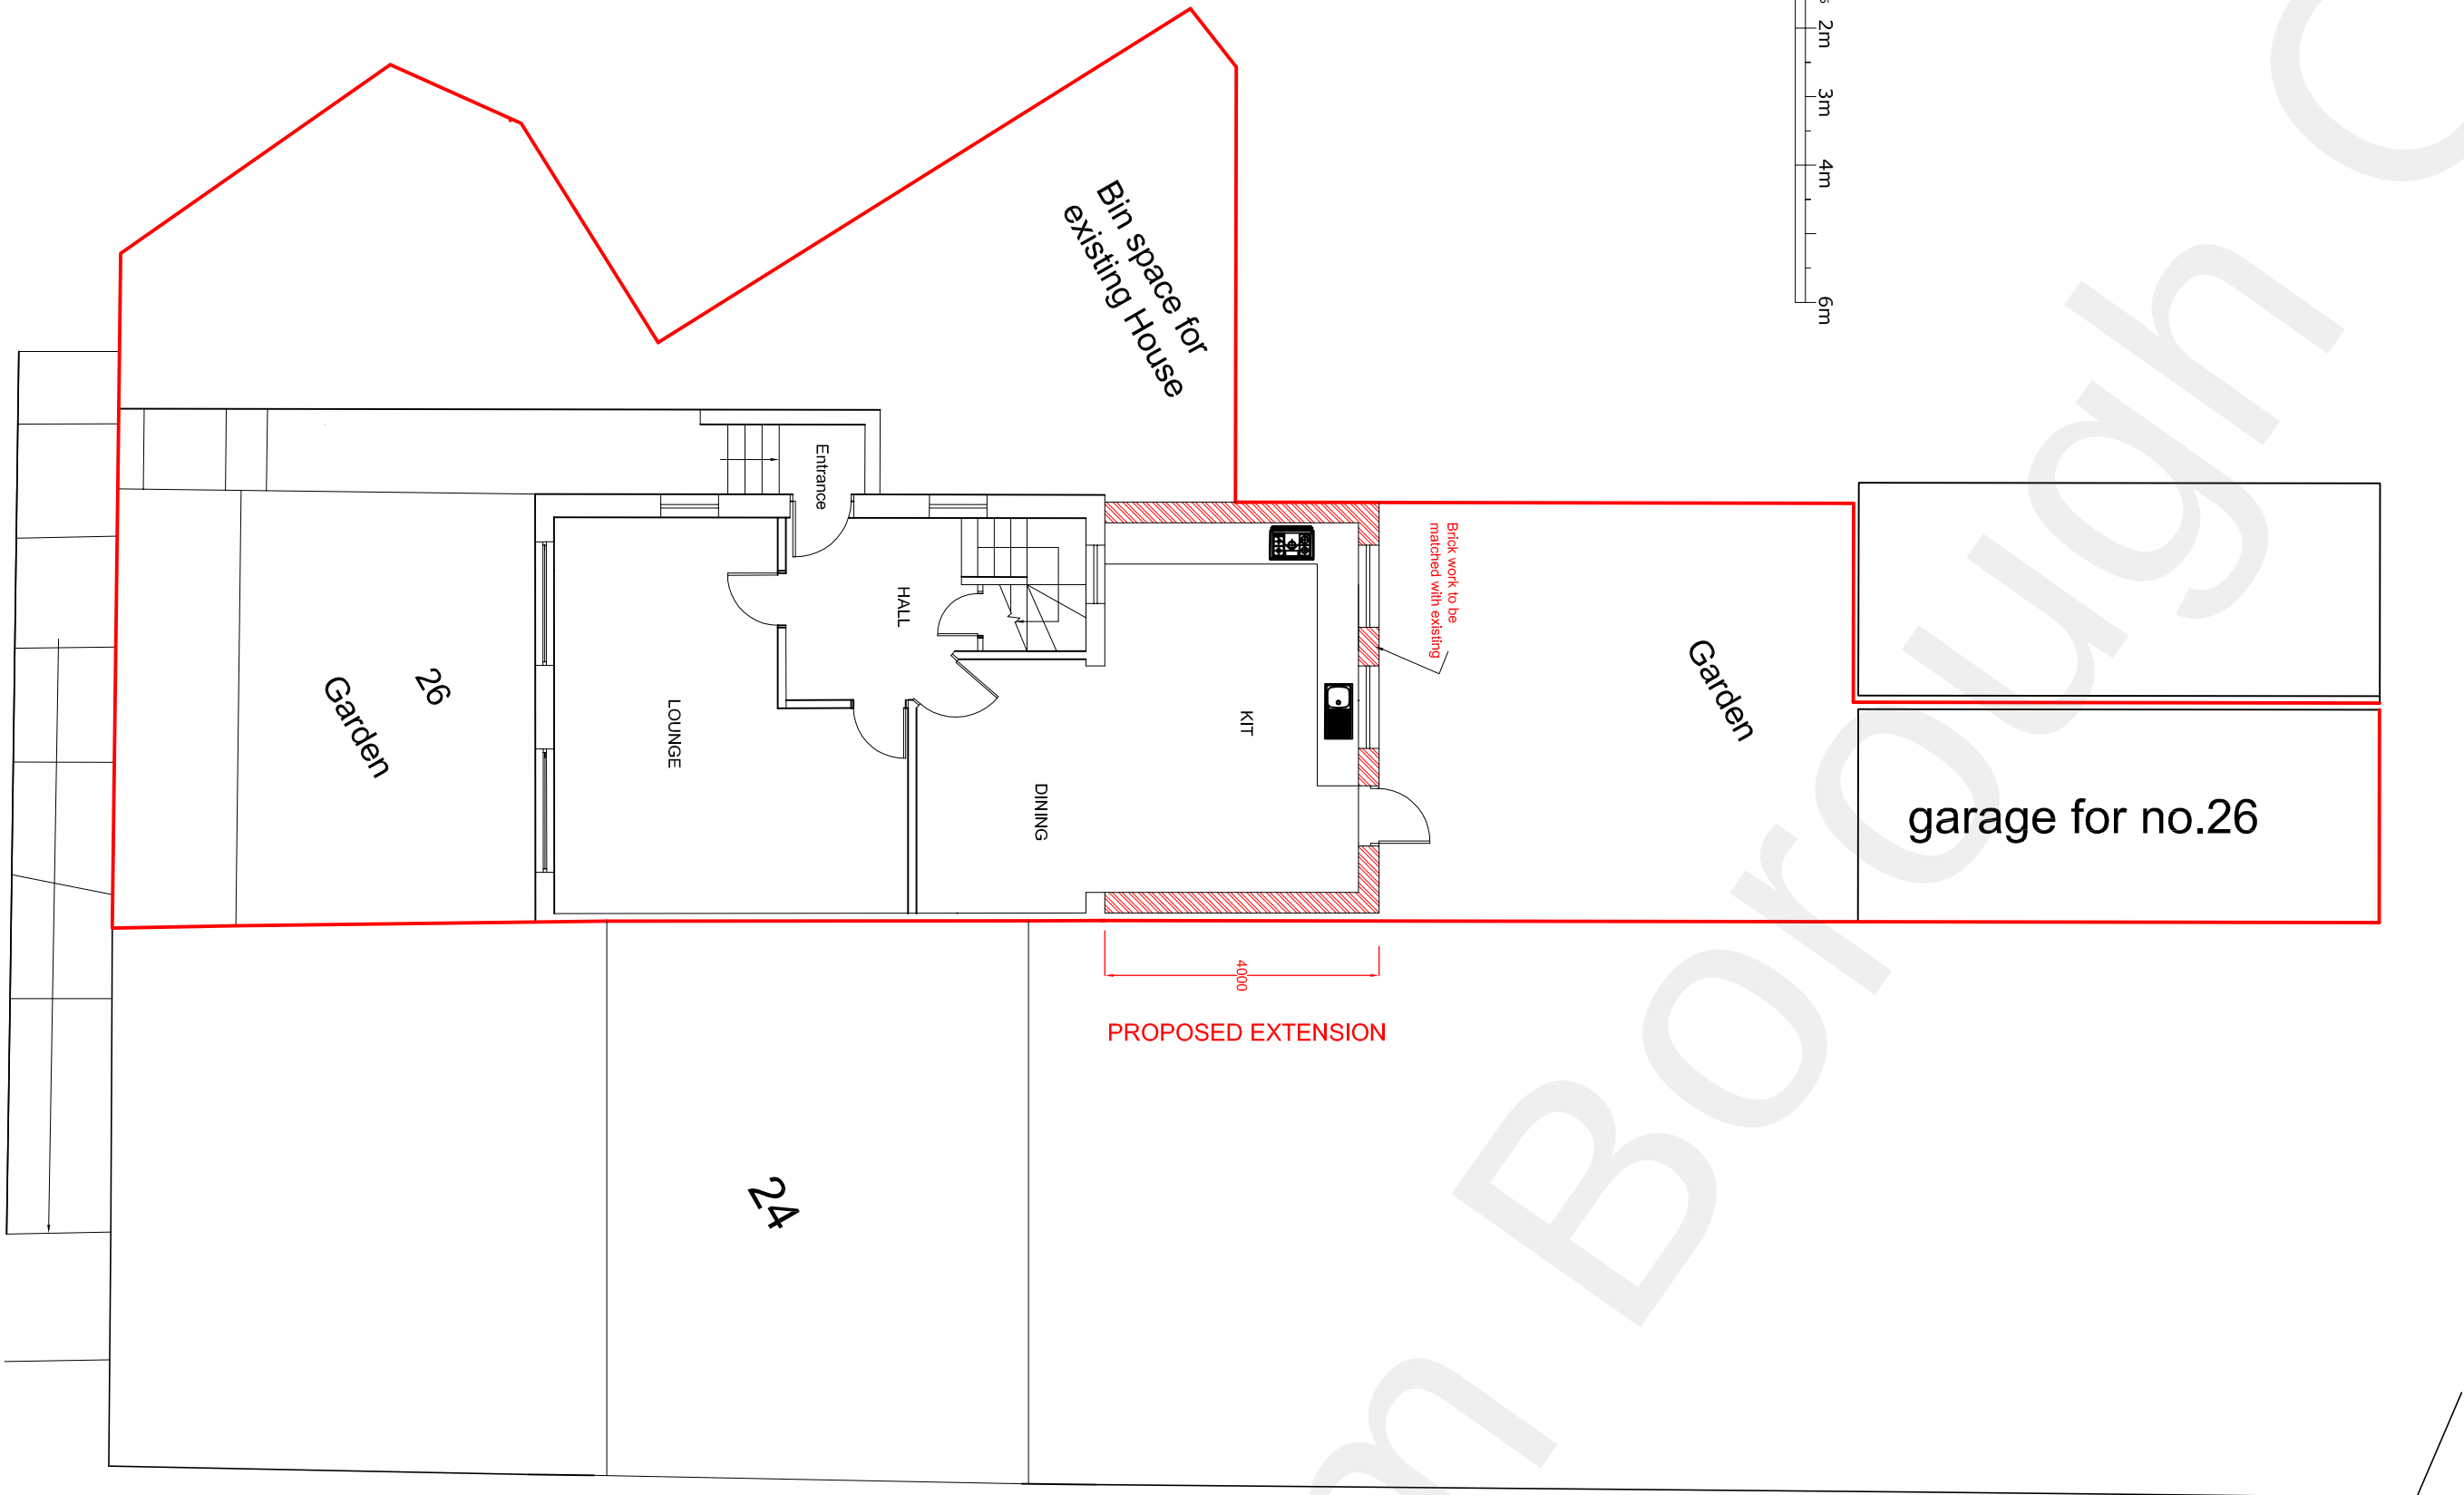


PROPOSED GROUND FLOOR PLAN

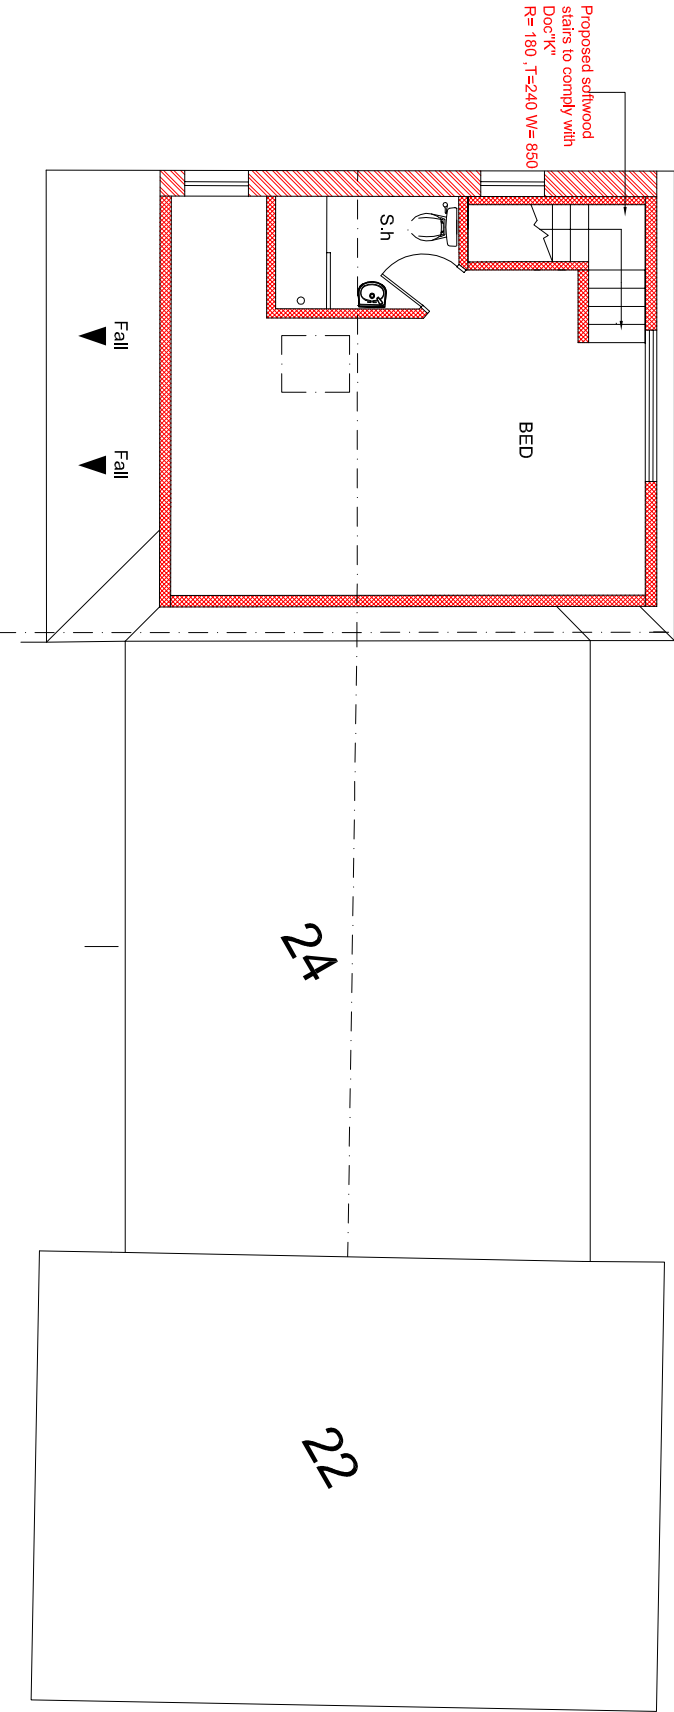

PROPOSED 2ND FLOOR PLAN

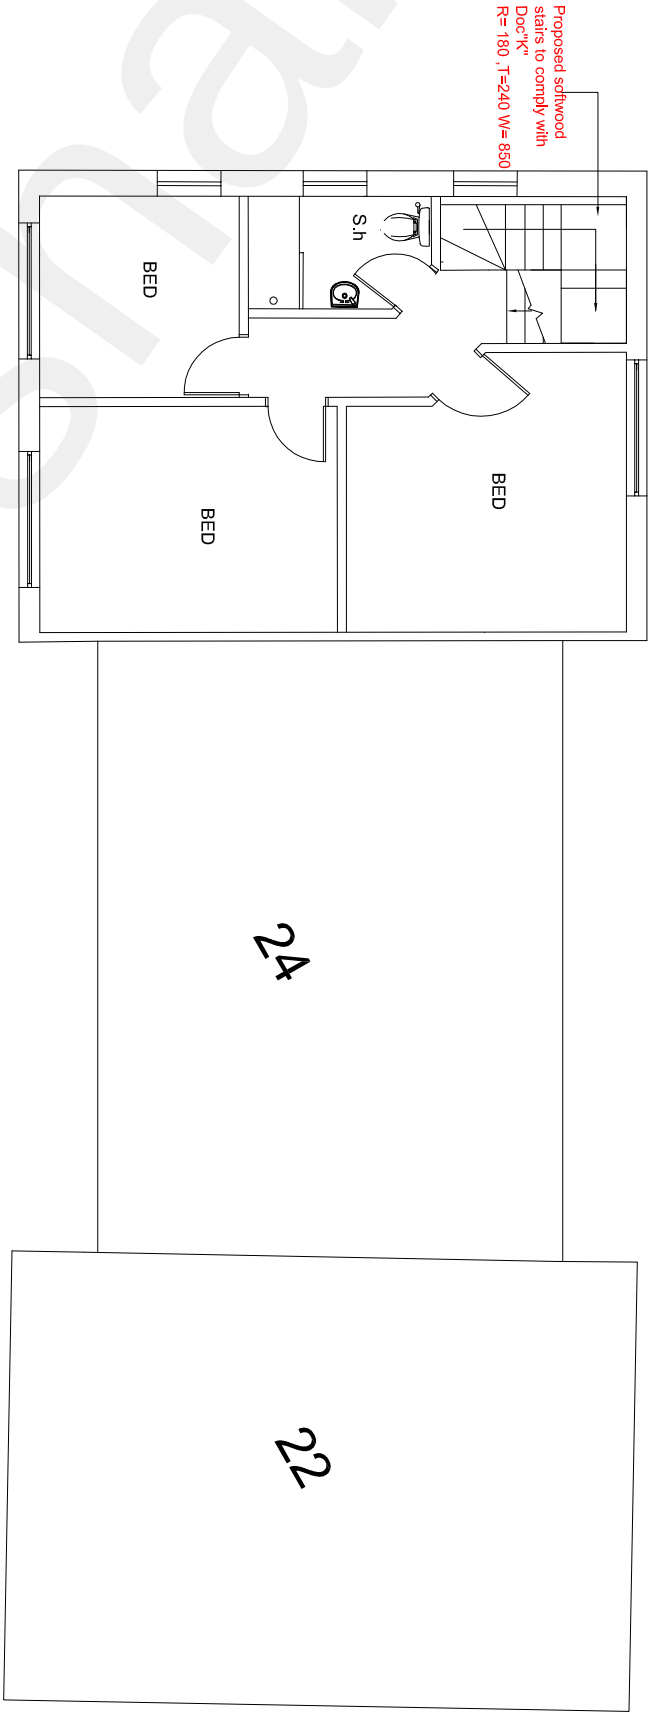

PROPOSED 1ST FLOOR PLAN

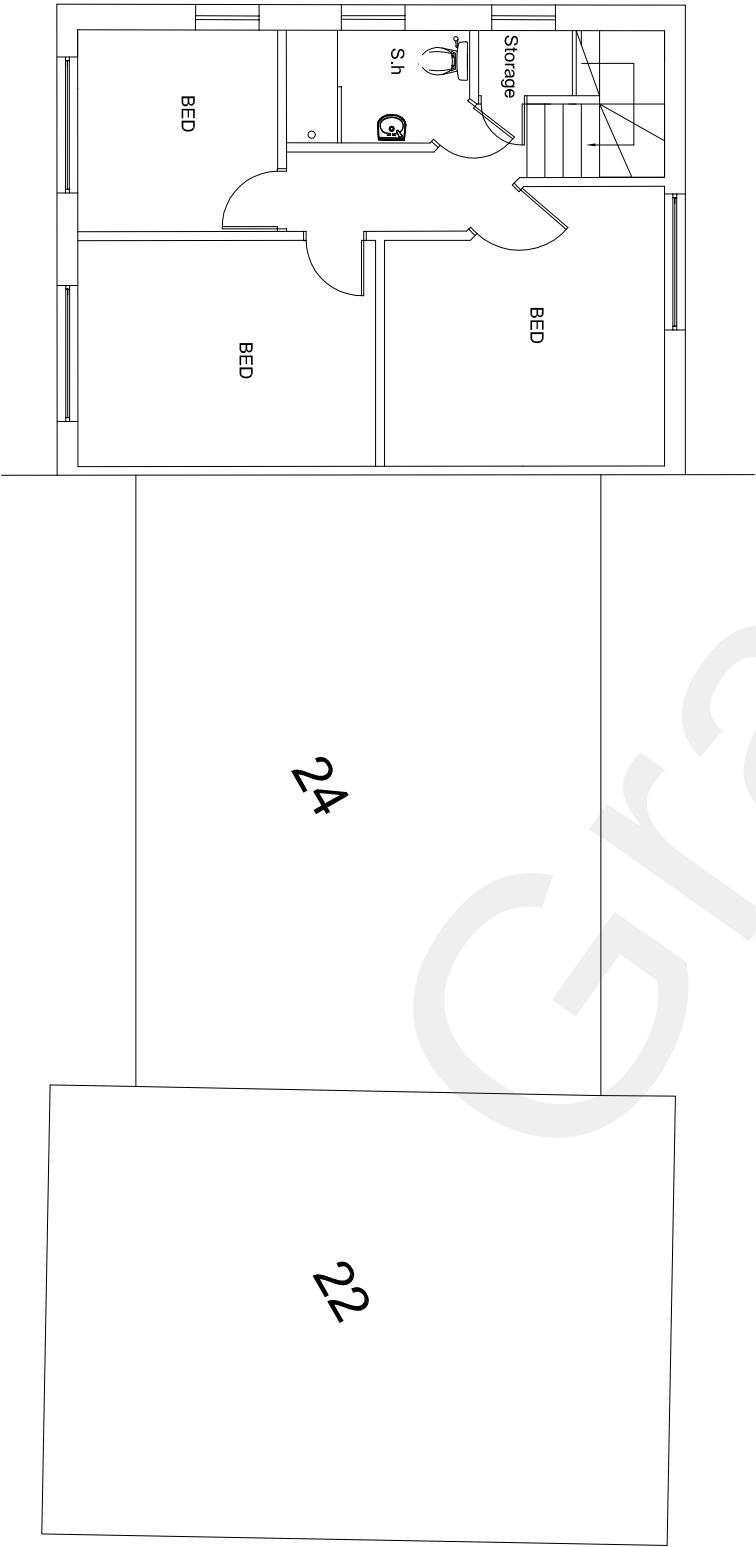

EXISTING 1ST FLOOR PLAN

Future Vision Planning & Development Consultants	
Suite -104 , 344-348 , High Road, Ilford Essex, IG11 0DP Tel: 0207 7659406 Email: info@futurevision27@gmail.com	
CLIENT Mr S. Singh	
JOB TITLE Proposal for single storey rear extension and loft conversion to include roof changes and formation of dormer in rear roof slope	
SITE 26, St Georges Crescent , Gravesend, DA12 4AR	
DRAWING TITLE Existing & Proposed Plans	
SCALE 1:100@A1	DATE 03-11-2021
DRAWING NO. PV2021-1A	REVISION A