



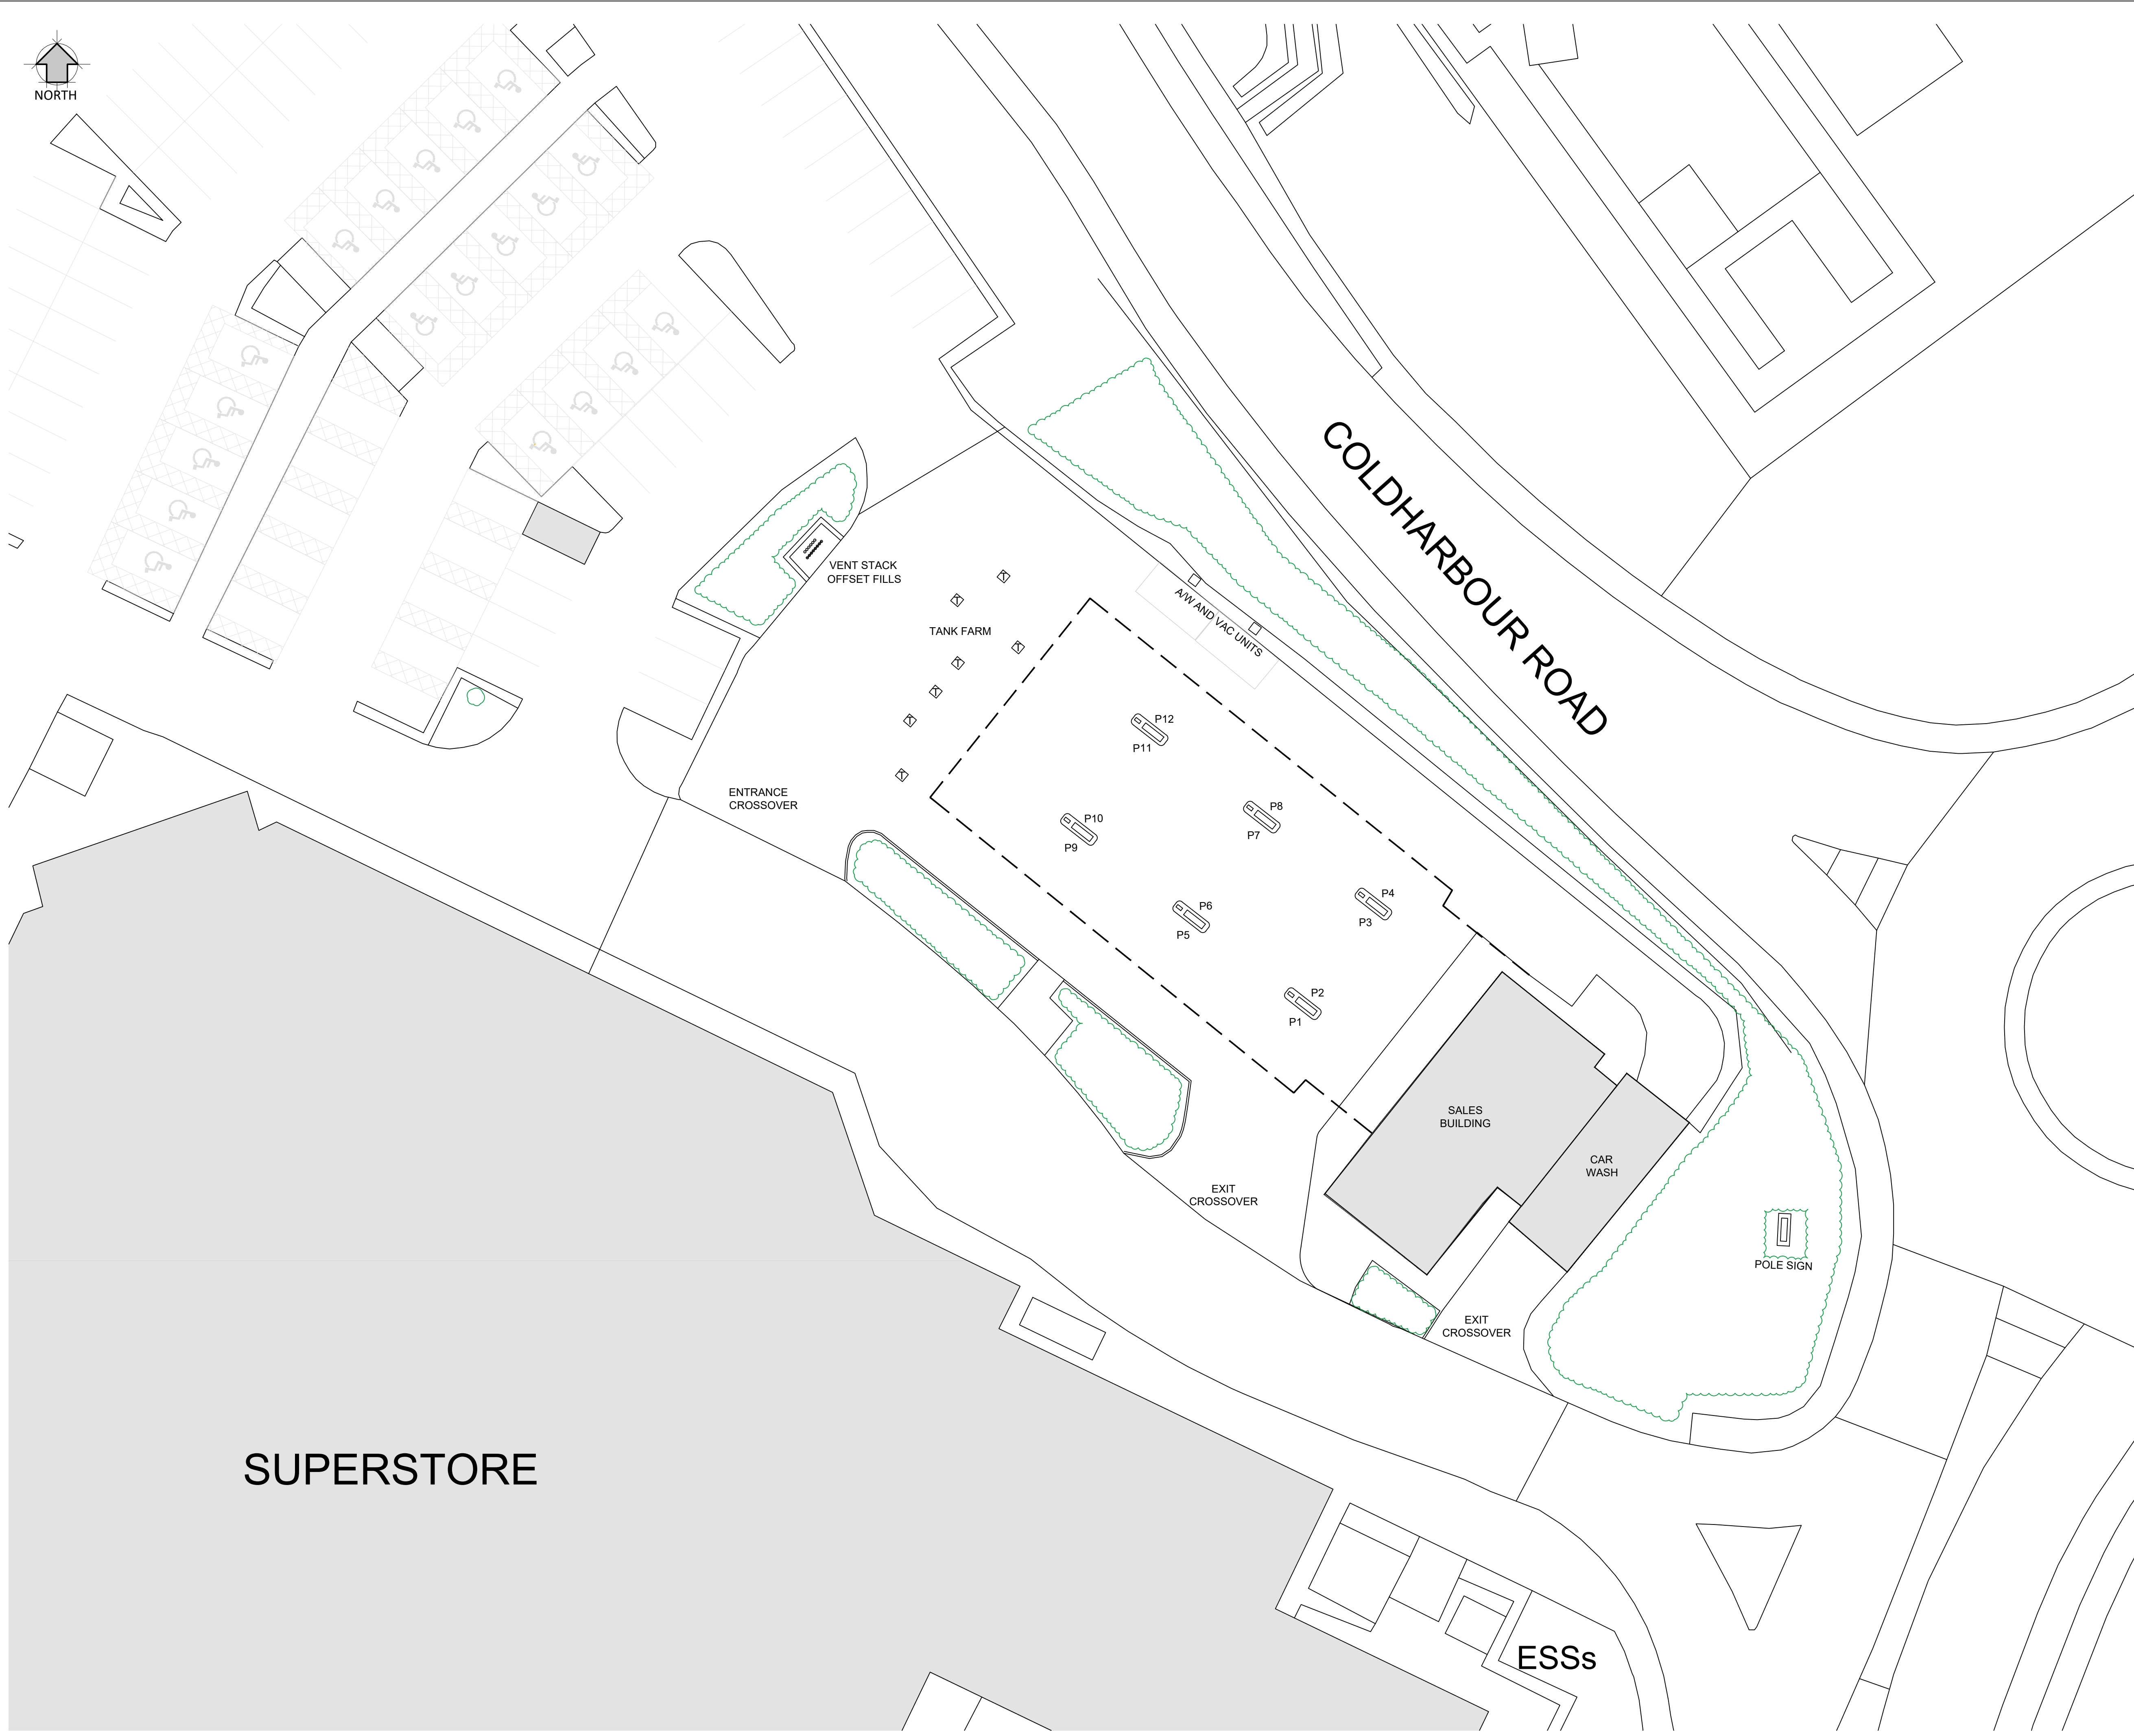

- DRAWING NOTES**
- COPYRIGHT ©**
This drawing and the details herein are the copyright of MBH Design Studio Ltd. and must not be reproduced, altered or passed to any third party without prior written consent.
- This drawing has been produced for the project listed below, is submitted in support of this application application to the Local Planning Authority and is not intended for use by any other person or for any other purpose.
- Every effort has been made to ensure the accuracy of these drawings, however MBH Design Studio Ltd. accept no responsibility for any discrepancies arising from the reuse of survey information and preliminary drawings commissioned by the Applicant from others.
- GENERAL NOTES**
- This drawing has been prepared for the sole purpose of obtaining planning permission.
 - This drawing is to be read in conjunction with drawings numbered:

14313-2298-LP	Location Plan
14313-2298-BP	Block Plan
14313-2298-200	Existing Site Plan
14313-2298-201	Proposed Site Plans
14313-2298-202	EV Canopy and Charger Details
14313-2298-203	Substation Enclosure Details
14313-2298-204	LV Enclosure Details
14313-2298-205	Meter Cabinet Details
 - Any advertisements are indicative and are subject to a separate advertisement application
 - Any neighbouring buildings shown on the elevations are diagrammatic and have been extrapolated from site photographs. They have not been measured.

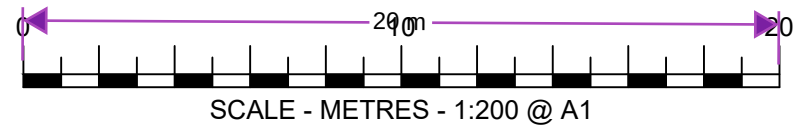

REV	DATE	DESCRIPTION	DRAWN/CHECKED
REVISION NOTES			

PLANNING

mbh

MBH Design Studio Ltd.
Rosemount House, Rosemount Avenue, West Byfleet, Surrey, KT14 6LB
www.mbhstd.com t: 01932 352 727 f: 01932 351 545

CLIENT

mFg
motor fuel group

PROJECT

GRAVESEND SERVICE STATION
COLDHARBOUR ROAD, NORTHFLEET,
GRAVESEND,
DA11 7HU

DRAWING TITLE

EXISTING SITE PLAN

DRAWN BY	DATE	SCALE	PAPER SIZE
HP	23.08.2024	1:200	A1
CHECKED BY	DRAWING NUMBER	REV.	
JN	14313-2298-200	-	