


- NOTES:
- Do not scale from this drawing.
 - All dimensions to be verified on site and is in mm.
 - Builder to verify all dimensions, heights and levels prior to commencement of work.
 - All documents shall be checked to ensure that they are compatible by the contractor before construction commences. In the event of apparent ambiguity or contradiction the engineer and/ or architect shall be notified immediately.
 - The contractor in preparing his estimate shall visit the site and acquaint himself with the problems involved.
 - The contractor shall issue all statutory notices to the local Authority during progress and completion of works.

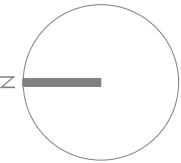

- Shops 1, 2, 3 - Retained
- Flat 1 - Reallocated from 18QS to rear block
- Flat 2 - Retained, Unfetched
- Flat 3 - Reallocated from 20QS to rear block
- Flat 4 - Retained, unfetched
- Flat 5 - Retained, Unfetched
- Flat 6 - Converted to full 1 bed flat
- Flat 7 - New 2nd floor addition full 2 bed flat
- Flat 8 - New full 1 bed flat in rear block
- Flat 9 - New 1 bed studio flat in rear block
- Flat 10 - New 1 bed studio flat in rear block
- Flat 11 - New 1 bed studio flat in rear block

1 0 1 2 3 4 5

REV:	DESCRIPTION:	BY:	DATE:
A	-	-	-/-/-
STATUS: PLANNING ISSUE			



39 Wrotham Rd,
Gravesend, Kent
DA11 0PN
01474 247 787
info@barronedwards.co.uk
www.barronedwards.co.uk

SITE: 18, 20, 22
Queen St
Gravesend, Kent
DA12 2EE


TITLE: Proposed Floor Plans
Ground Floor Plan
First Floor
Second Floor

SCALE AT A2: 1:200	DATE: 20/01/21	DRAWN: AM
PROJECT NO: 182022QS-PL	DRAWING NO: 005	REVISION: -

PROPOSED FLOOR PLANS



GROUND FLOOR

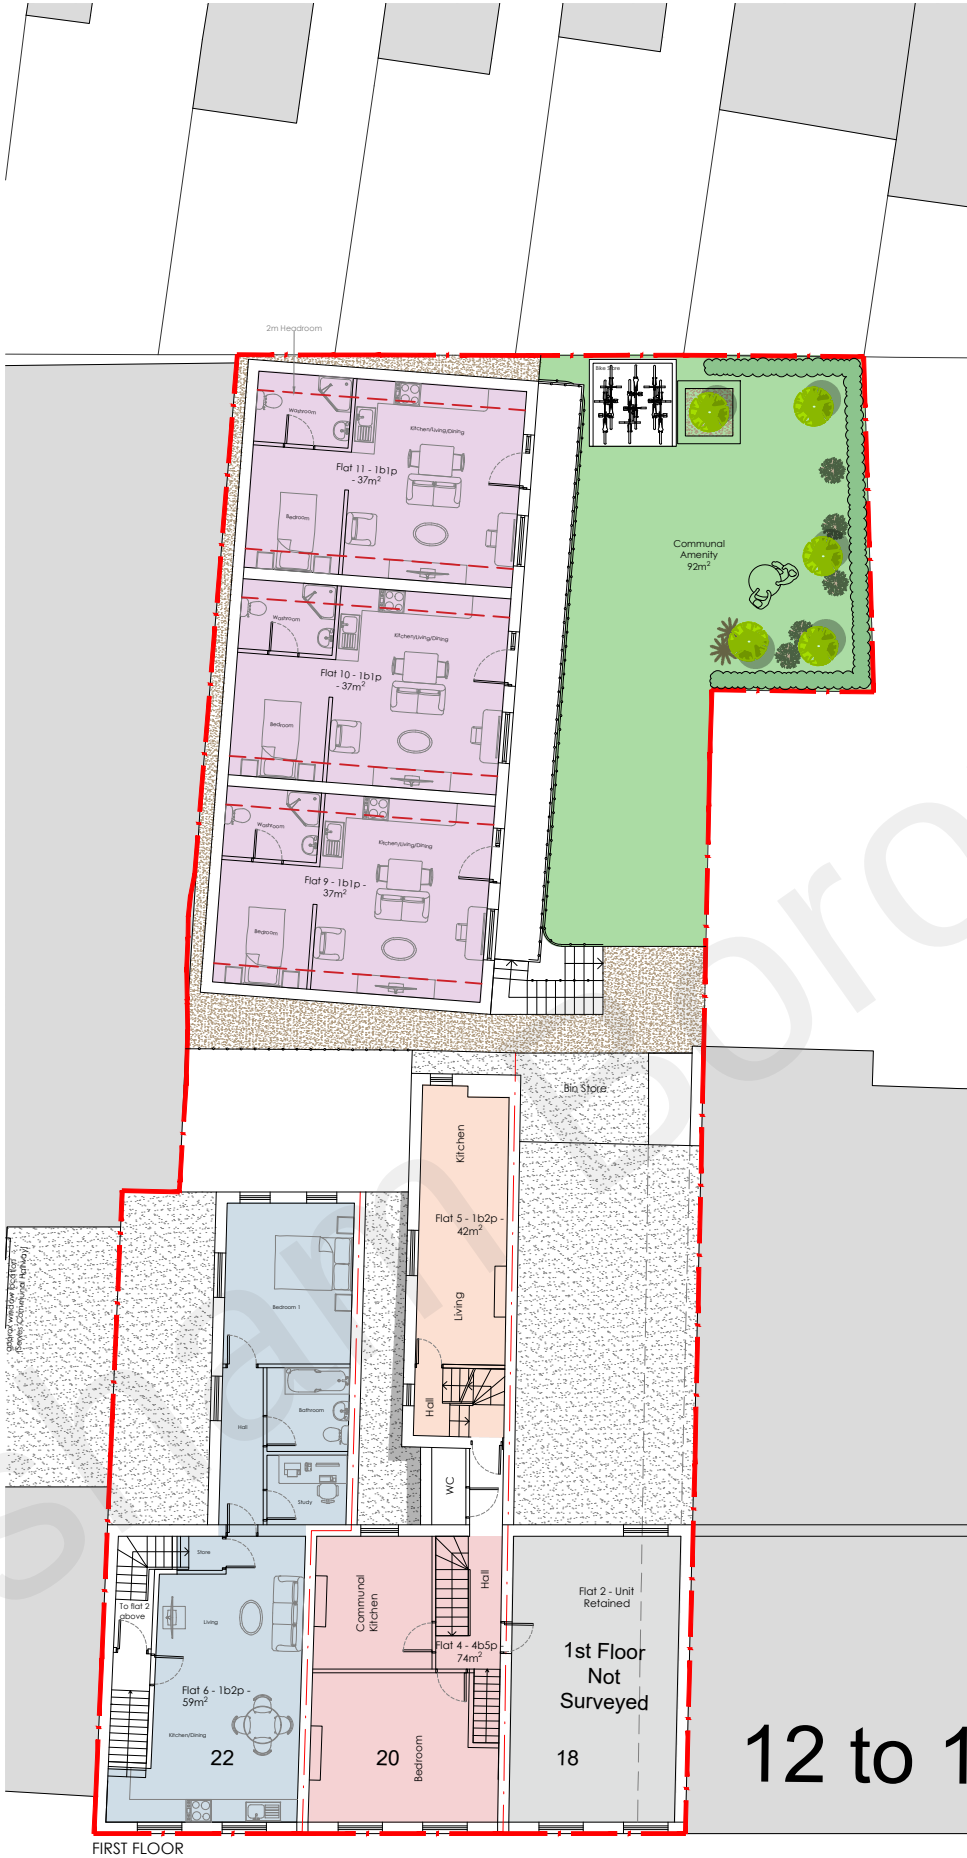

FIRST FLOOR



SECOND FLOOR