



[illegible]

NOTES: 1. ALL DIMENSIONS IN MM UNLESS OTHERWISE NOTED.				
A	Issued for Planning	RSD	RWB	20.12.21
REV	MODIFICATION	BY	CH	DATE
CK Hutchison Networks (UK) Limited Great Brighams Mead, Vastern Road, Reading, Berkshire, England, RG1 8DJ				
Design Consultant & Principal Contractor:				
 Great British Communications Lapwing House, Block 3 Forward Point, Tan House Lane, Widnes, Cheshire, WAB 0SL t. 44 (0)151 420 4128 www.gbcservices.co.uk				
Site Name:				
COLDHARBOUR ROAD				
3UK Nominal ID:				
GVM20859				
Address:				
COLDHARBOUR ROAD DARTFORD KENT DA11 8AF				
Title:				
001 DRAWING REGISTER				
Project:				
UNILATERAL SW				
Purpose of Issue:				
PLANNING				
MBNL/TM/H3G Cell ID:				
TBC/TBC/TBC				
Drawing No:				Issue:
GVM20859_TBC_TBC_TBC_GA_REV_A				A

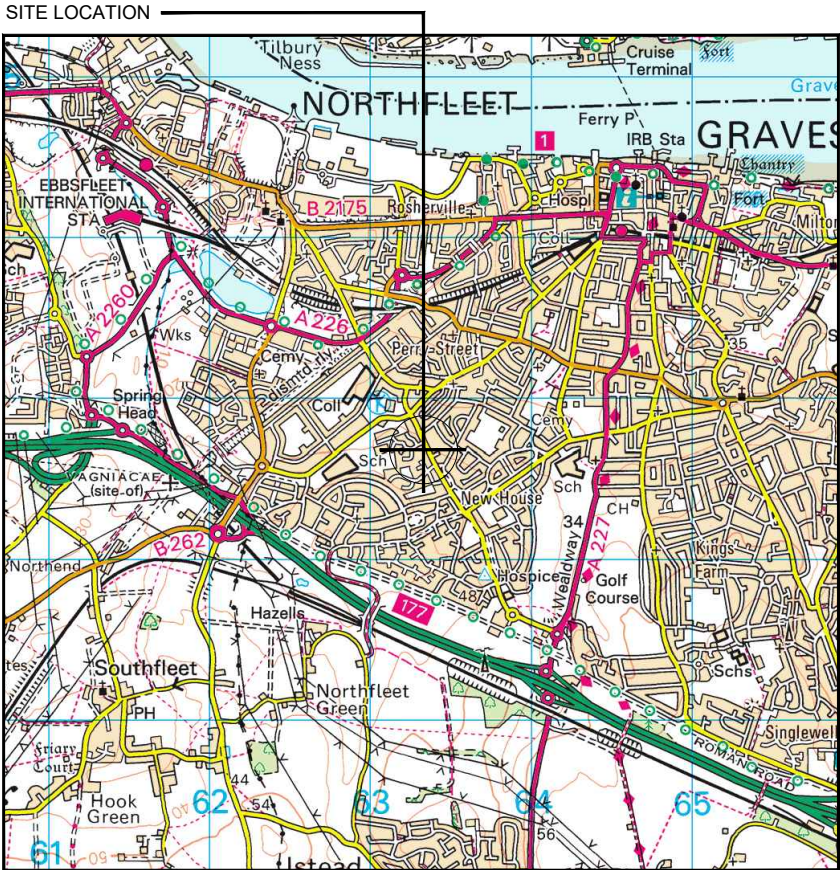


Reproduced by permission of Ordnance Survey on behalf of the Controller of Her Majesty's Stationery Office All rights reserved. © Crown Copyright licence no. 100022432

SITE AREA PLAN

 


SITE PHOTOGRAPH

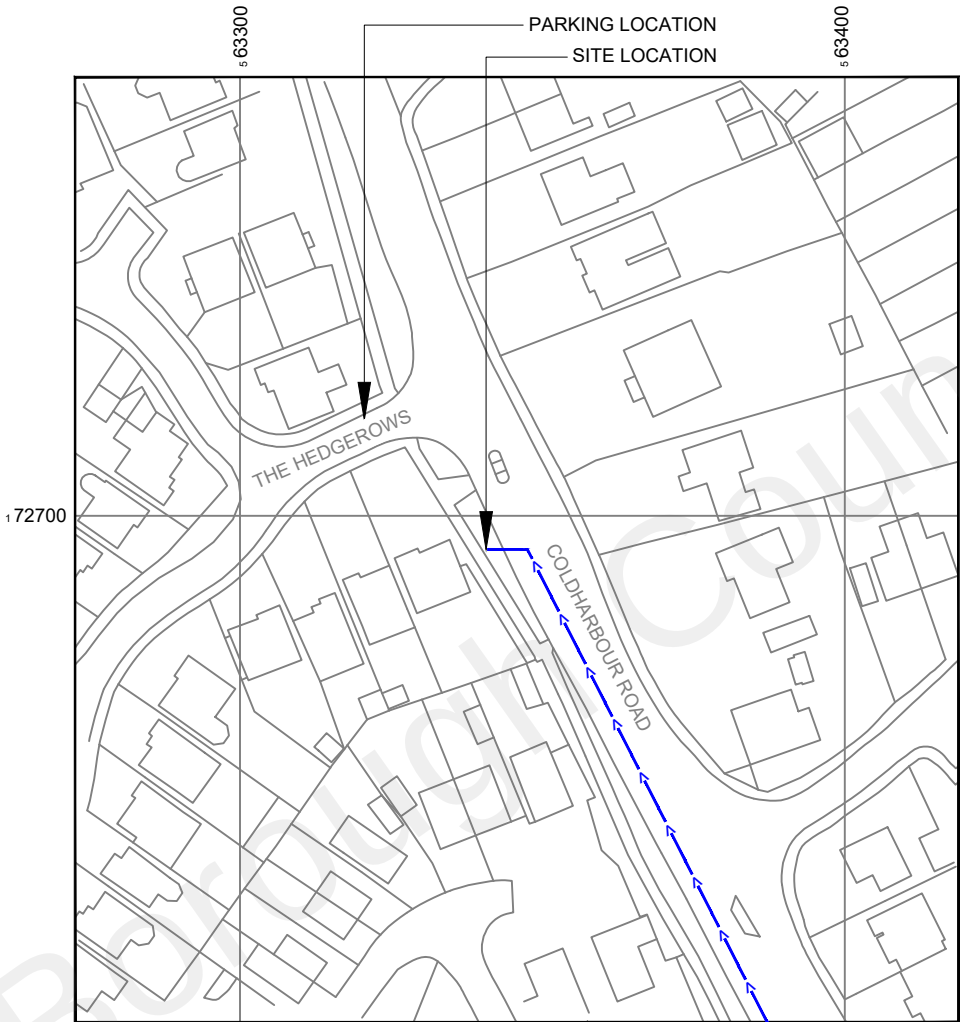

Reproduced by permission of Ordnance Survey on behalf of the Controller of Her Majesty's Stationery Office All rights reserved. © Crown Copyright licence no. 100022432

NGR E: 563341 N: 172693

SITE LOCATION PLAN

 

GOOGLE MAPS QR CODE

GOOGLE MAPS - <https://tinyurl.com/yunynhh5>

STREETVIEW - <https://tinyurl.com/2p844pew>

NOTES:

1. ALL DIMENSIONS IN MM UNLESS OTHERWISE NOTED.

Access Route To Site:

Directions To Site:

Get on M56 in Beechwood, Runcorn from A557, A533 and A5126
9 min (5.6 mi)
Take M6, M6 Toll, M6, M1 and M25 to A282 in Grays
3 hr 31 min (215 mi)
Continue on A282 to your destination in Northfleet

REV	MODIFICATION	BY	CH	DATE
A	Issued for Planning	RSD	RWB	20.12.21

CK Hutchison
Networks (UK)
Limited

Great Brighams Mead,
Vastern Road, Reading,
Berkshire, England,
RG1 8DJ

Design Consultant & Principal Contractor:



Great British Communications
Lapwing House, Block 3 Forward Point,
Tan House Lane, Widnes, Cheshire, WAB 0SL
t. 44 (0)151 420 4128
www.gbcservices.co.uk

Site Name: COLDHARBOUR ROAD

3UK Nominal ID: GVM20859

Address: COLDHARBOUR ROAD
DARTFORD
KENT
DA11 8AF

Title: 002 SITE LOCATION PLAN


Project: UNILATERAL SW

Purpose of Issue: PLANNING

MBNL/TM/H3G Cell ID:
TBC/TBC/TBC

Drawing No: GVM20859_TBC_TBC_TBC_GA_REV_A

Issue: A

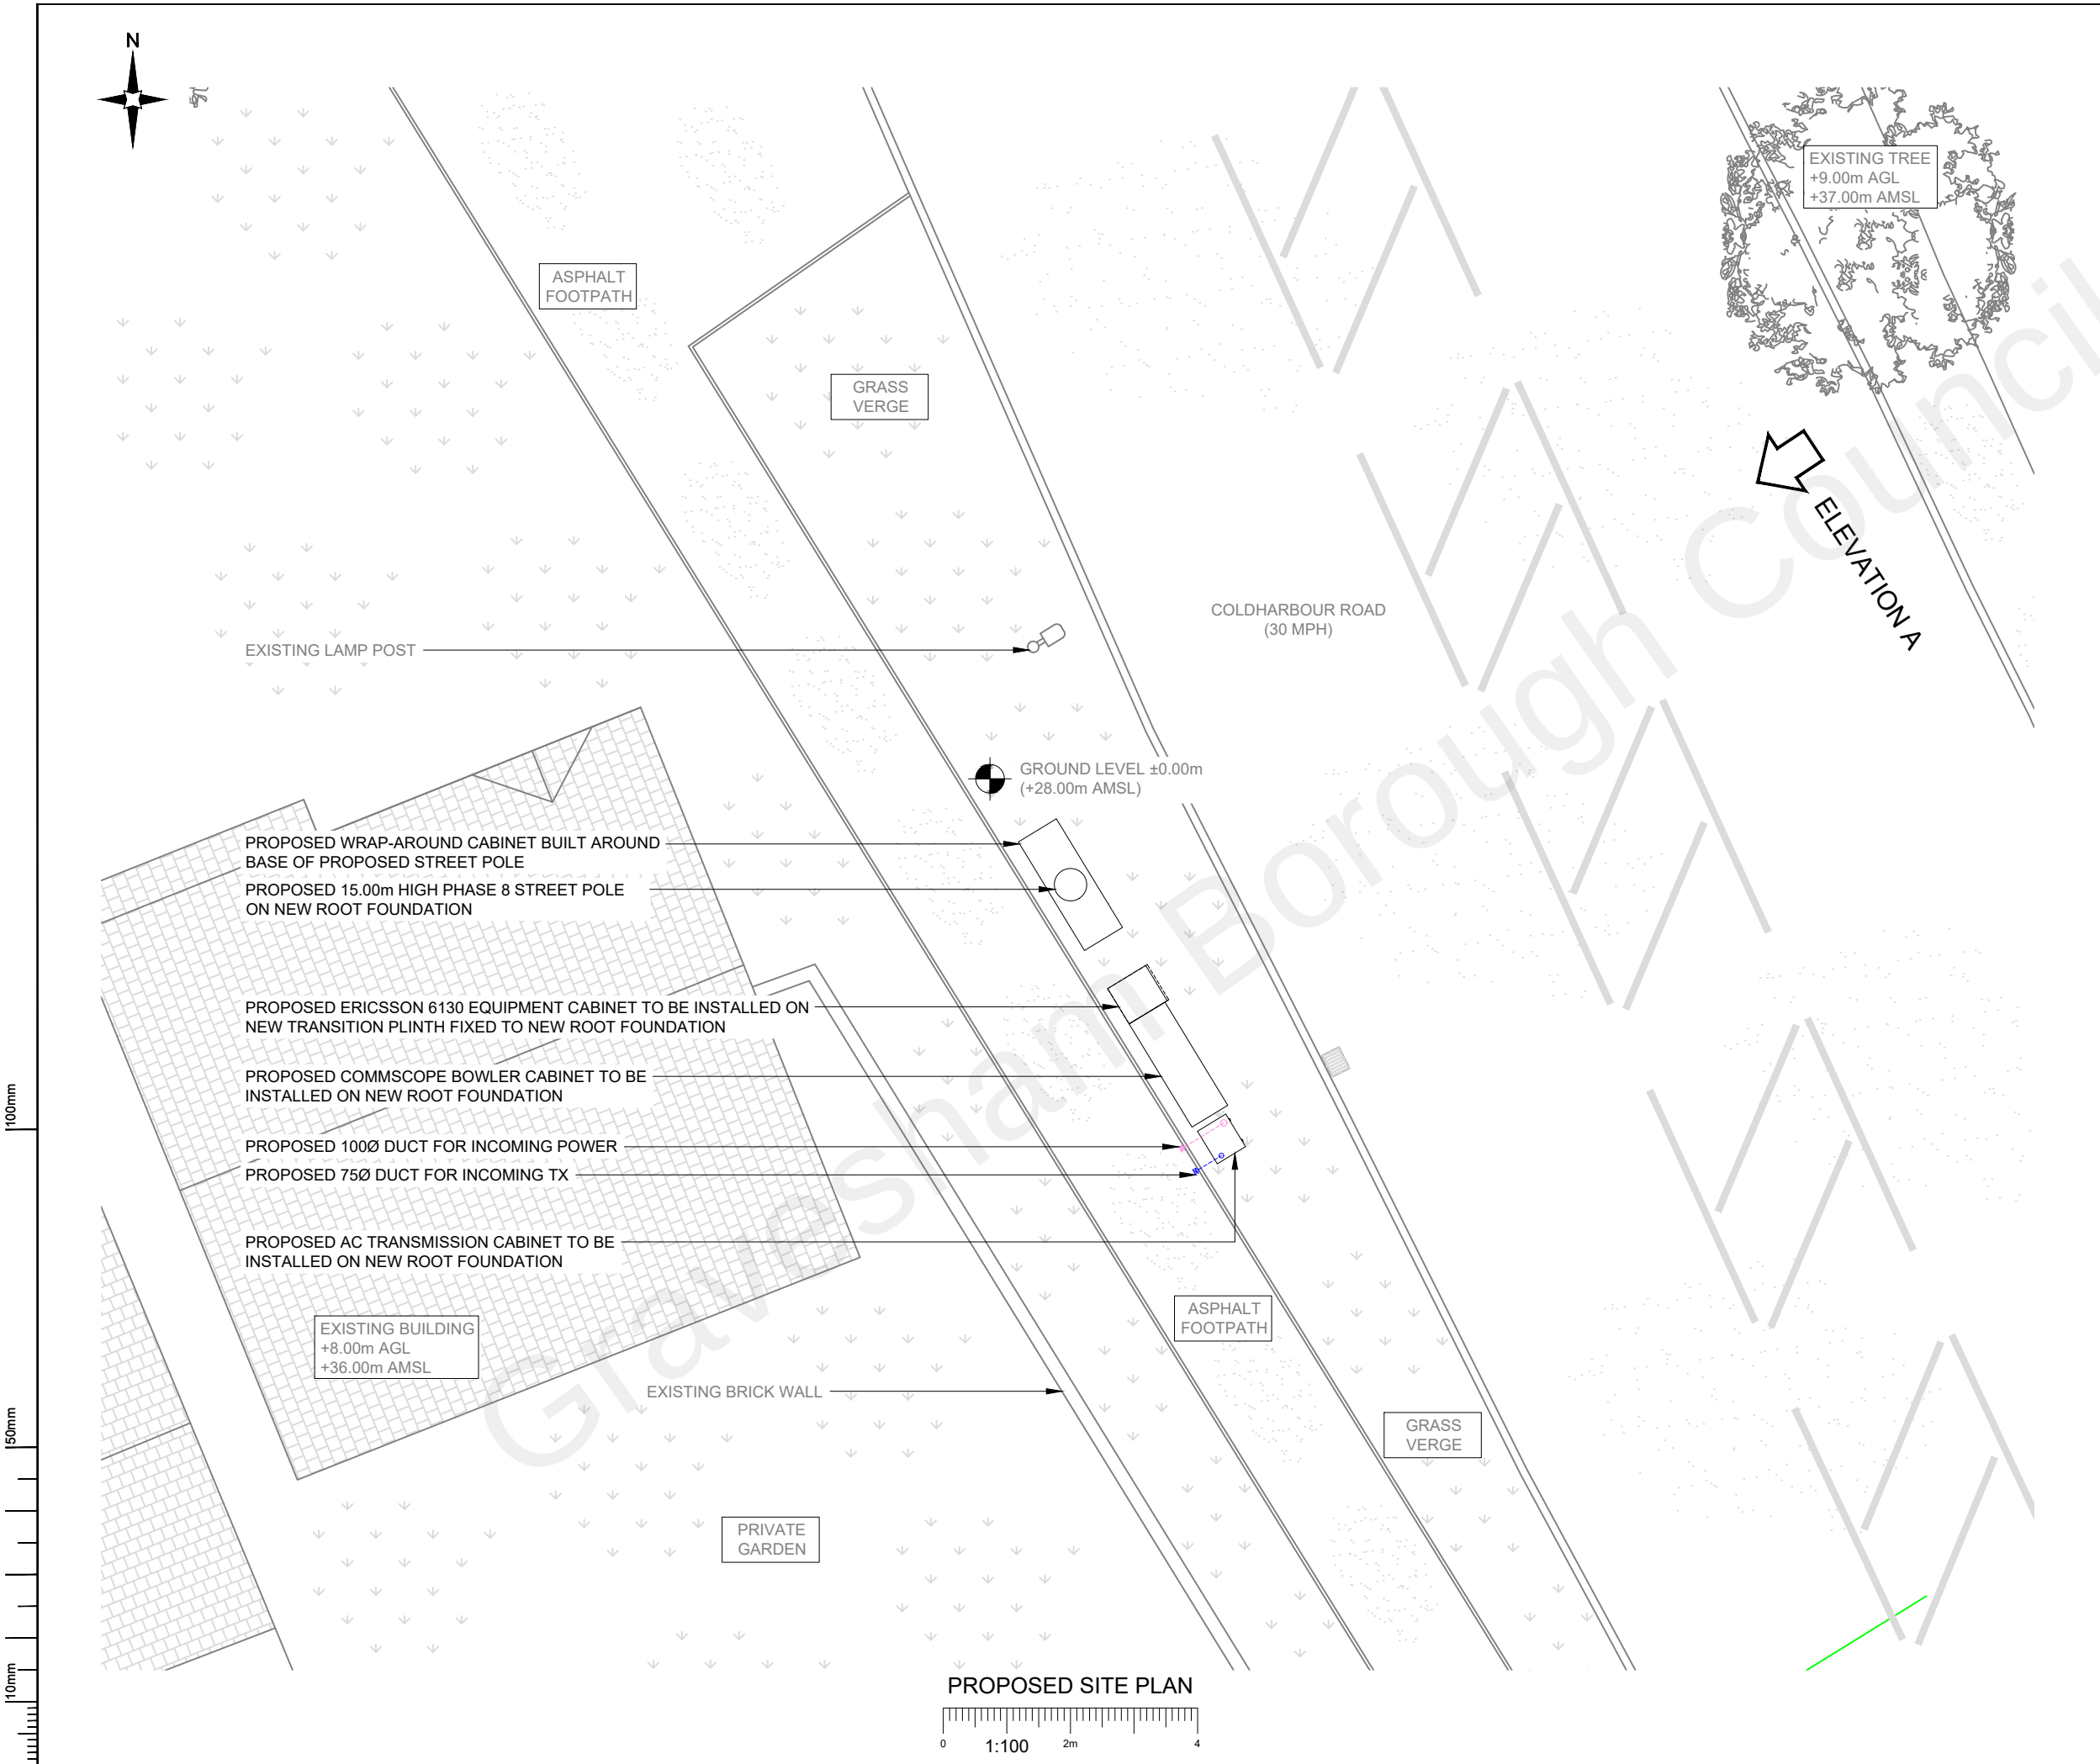

- NOTES:
- ALL DIMENSIONS IN MM UNLESS OTHERWISE NOTED.

A	Issued for Planning	RSD	RWB	20.12.21
REV	MODIFICATION	BY	CH	DATE

**CK Hutchison
Networks (UK)
Limited**
Great Brighams Mead,
Vastern Road, Reading,
Berkshire, England,
RG1 8DJ

Design Consultant & Principal Contractor:



Great British Communications
Lapwing House, Block 3 Forward Point,
Ton House Lane, Widnes, Cheshire, WAB 0SL
t. 44 (0)151 420 4128
www.gbcservices.co.uk

Site Name: COLDHARBOUR ROAD

3UK Nominal ID: GVM20859

Address: COLDHARBOUR ROAD
DARTFORD
KENT
DA11 8AF


Title: 215 PROPOSED SITE PLAN

Project: UNILATERAL SW

Purpose of Issue: PLANNING

MBNL/TM/H3G Cell ID:
TBC/TBC/TBC

Drawing No: GVM20859_TBC_TBC_TBC_GA_REV_A	Issue: A
--	-------------

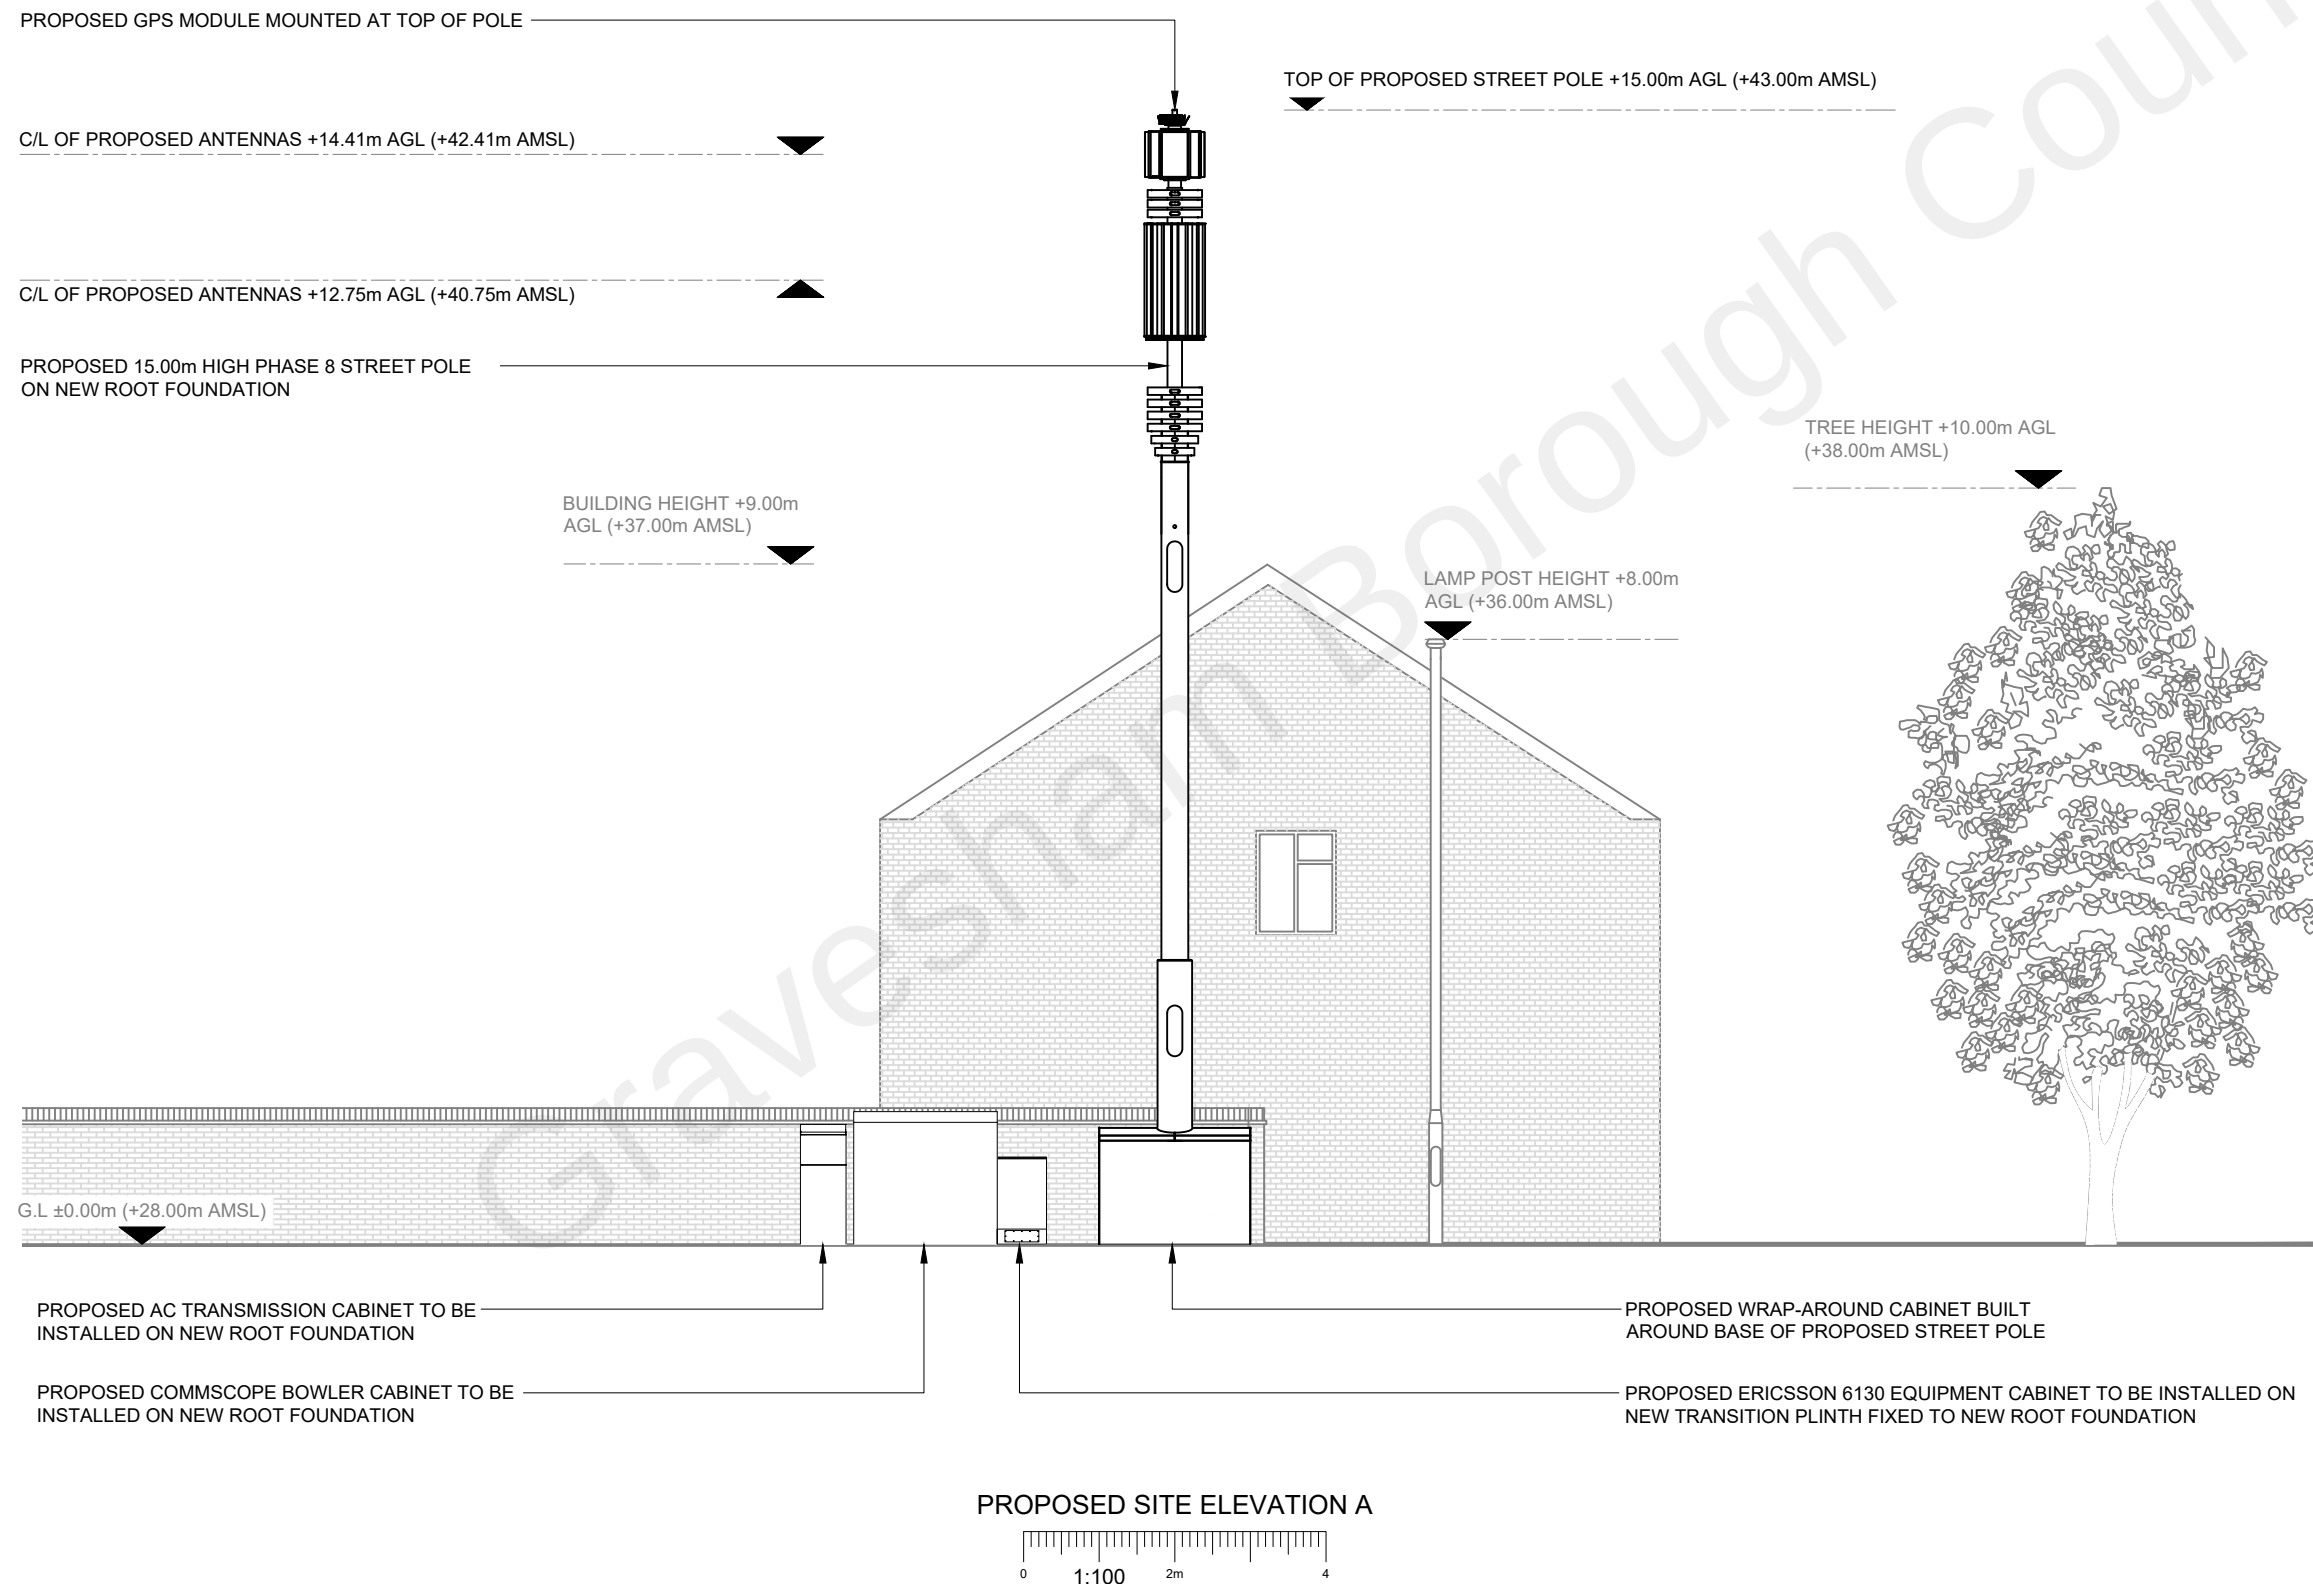

NOTES:

1. ALL DIMENSIONS IN MM UNLESS OTHERWISE NOTED.

A	Issued for Planning	RSD	RWB	20.12.21
REV	MODIFICATION	BY	CH	DATE

**CK Hutchison
Networks (UK)
Limited**
Great Brighams Mead,
Vastern Road, Reading,
Berkshire, England,
RG1 8DJ

Design Consultant & Principal Contractor:



Great British Communications
Lapwing House, Block 3 Forward Point,
Tan House Lane, Widnes, Cheshire, WAB 0SL
t. 44 (0)151 420 4128
www.gbcservices.co.uk

Site Name:

COLDHARBOUR ROAD

3UK Nominal ID:

GVM20859

Address:

COLDHARBOUR ROAD
DARTFORD
KENT
DA11 8AF

Title:

265 PROPOSED SITE ELEVATION

Project:

UNILATERAL SW

Purpose of Issue:	
-------------------	--

PLANNING

MBNL/TM/H3G Cell ID:

MBNL/TM/H3G Cell ID:
TBC/TBC/TBC

Drawing No:

GVM20859 TBC TBC TBC GA REV A

Issue:

445