




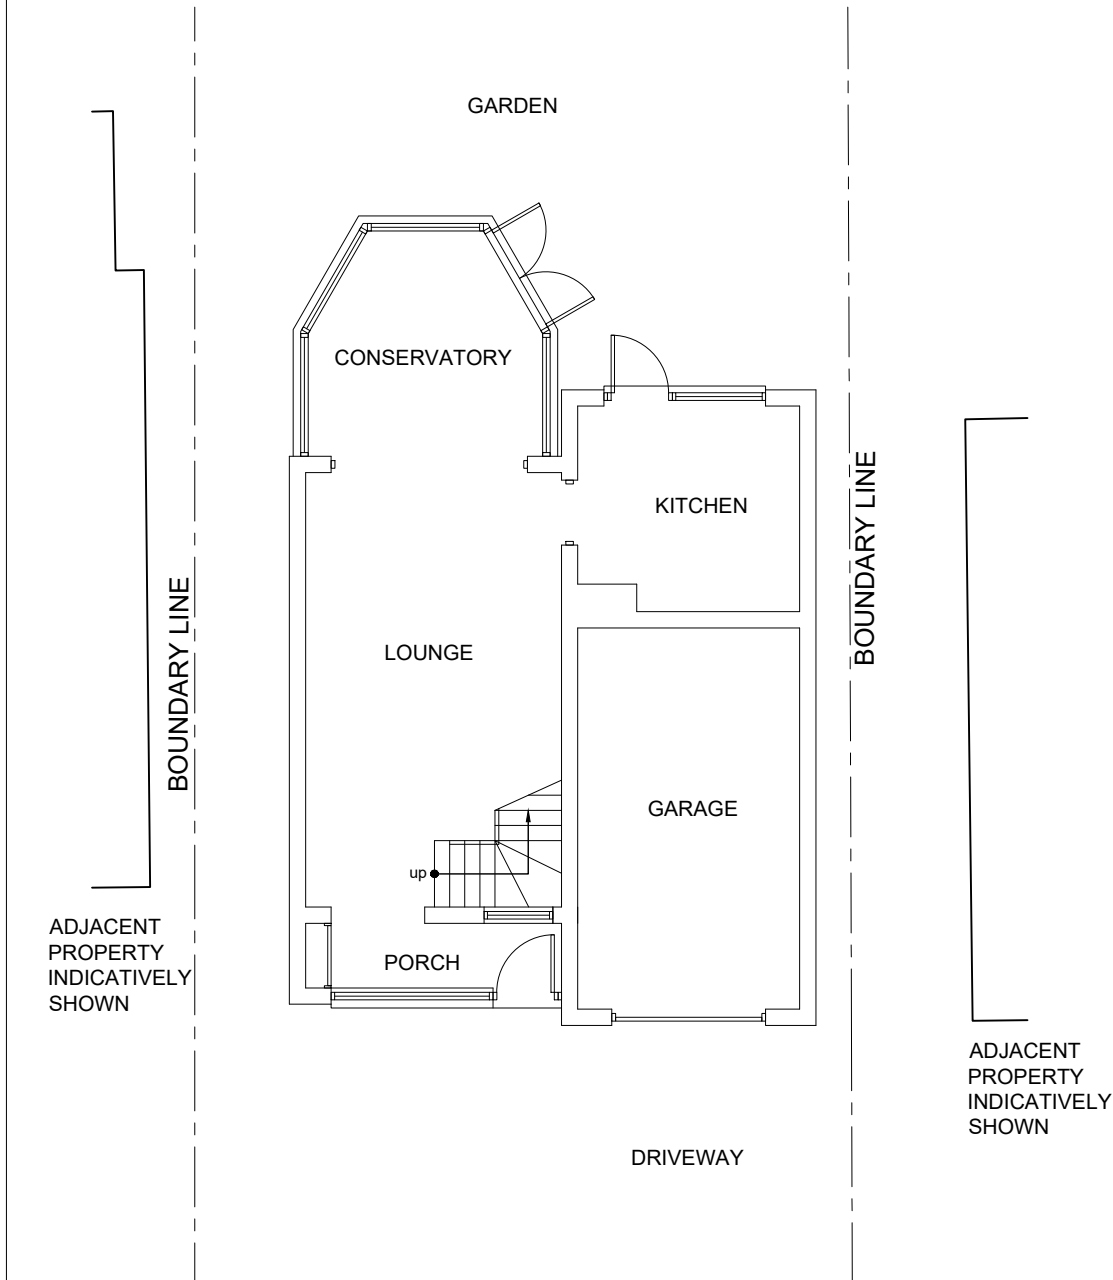


01 EXISTING GROUND FLOOR PLAN  
1:100 @ A1

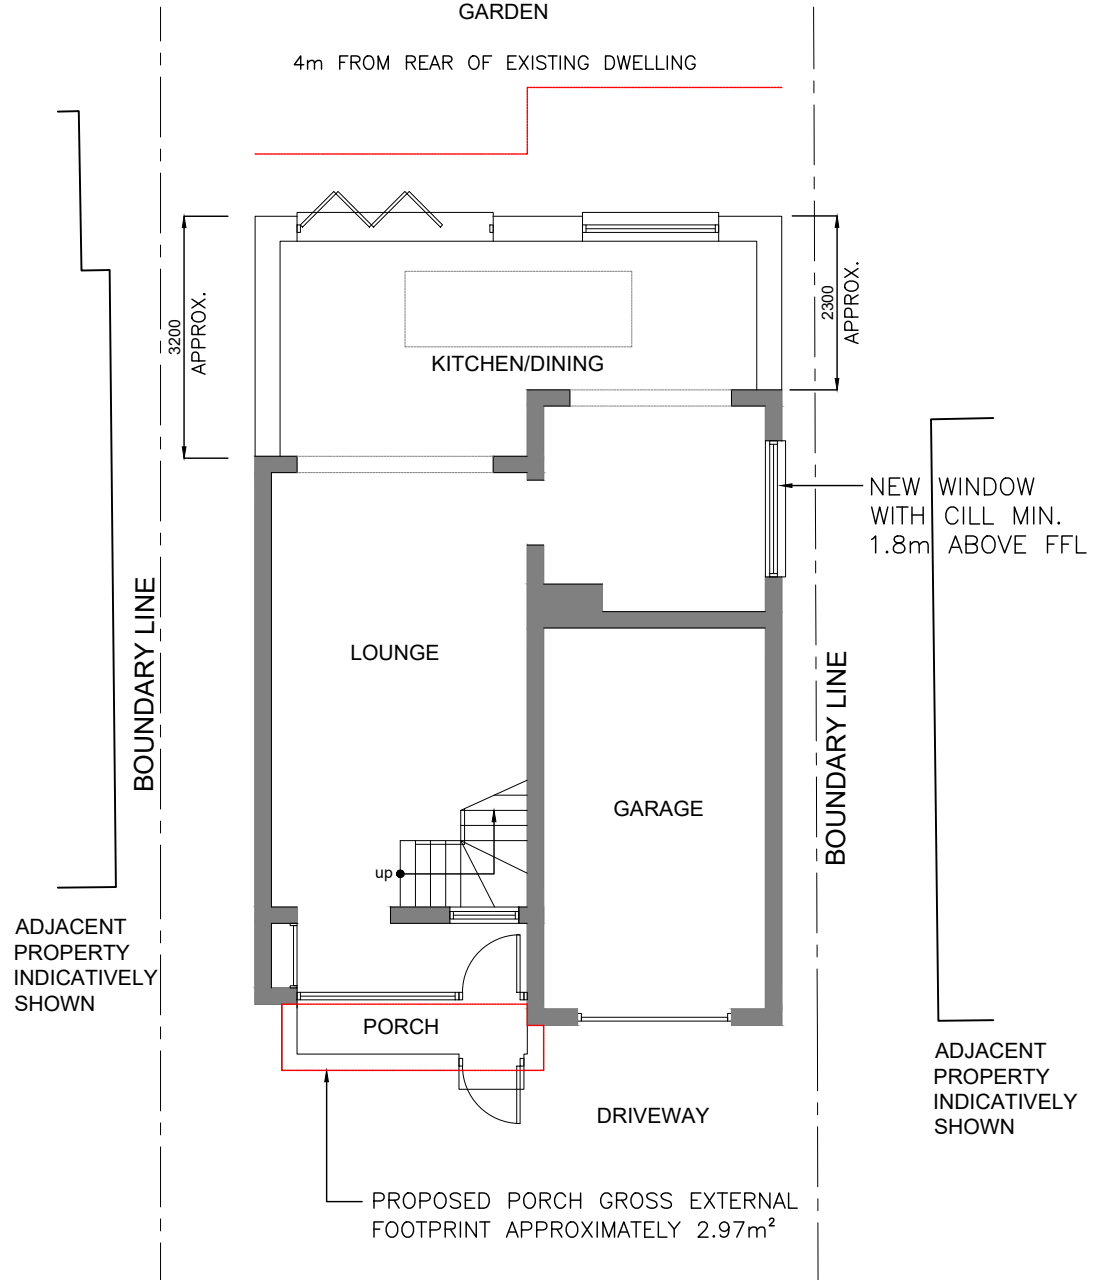


04 PROPOSED GROUND FLOOR PLAN  
1:100 @ A1

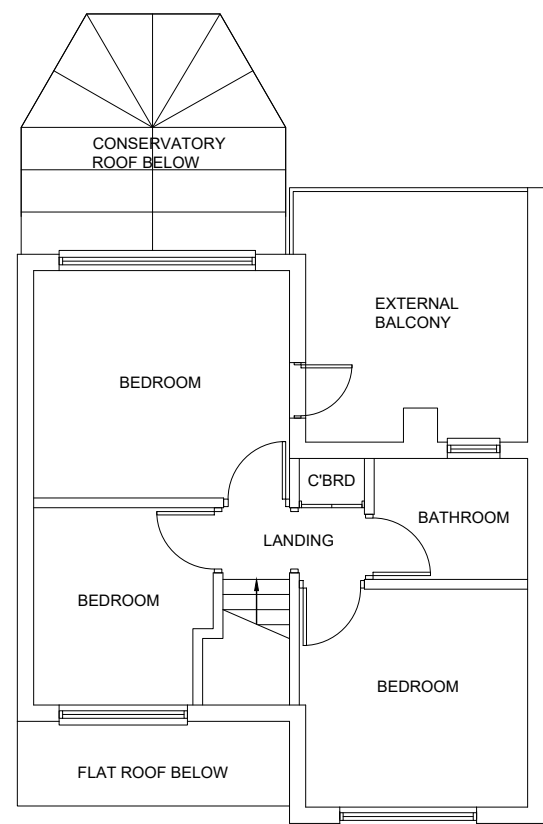


02 EXISTING FIRST FLOOR PLAN  
1:100 @ A1

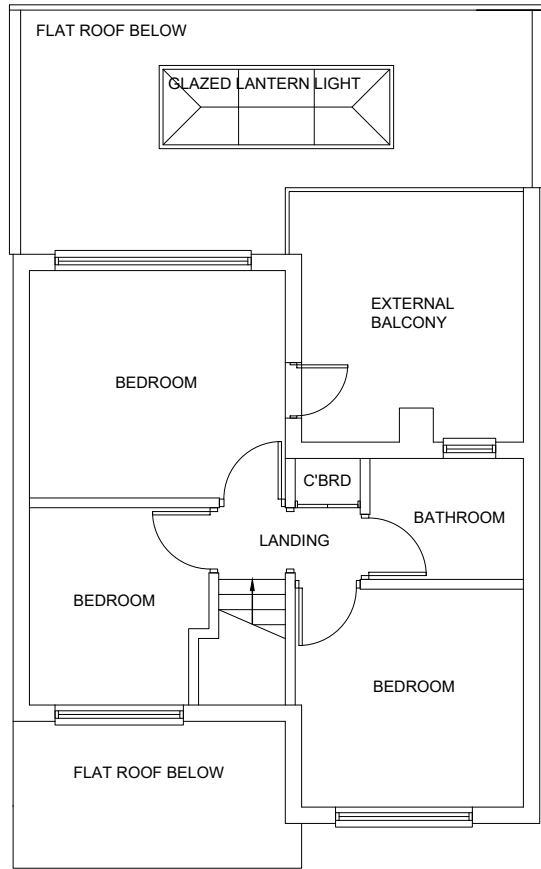

05 PROPOSED FIRST FLOOR PLAN  
1:100 @ A1

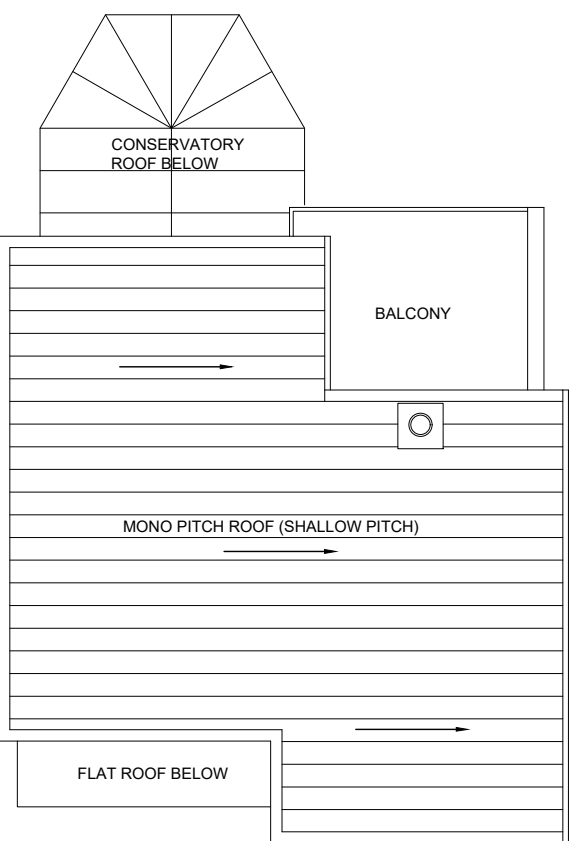


03 EXISTING ROOF PLAN  
1:100 @ A1

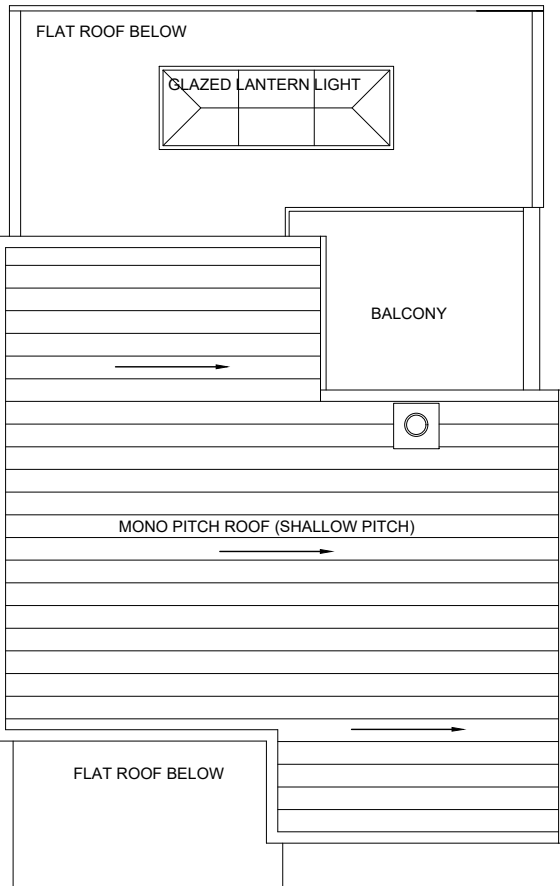

06 PROPOSED ROOF PLAN  
1:100 @ A1




07 EXISTING FRONT ELEVATION  
1:100 @ A1

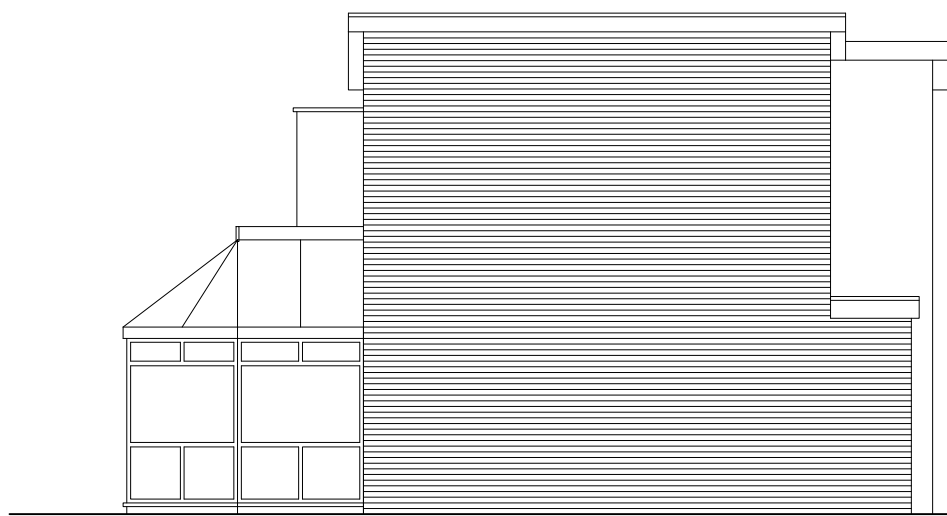

08 EXISTING SIDE ELEVATION  
1:100 @ A1



09 EXISTING REAR ELEVATION  
1:100 @ A1

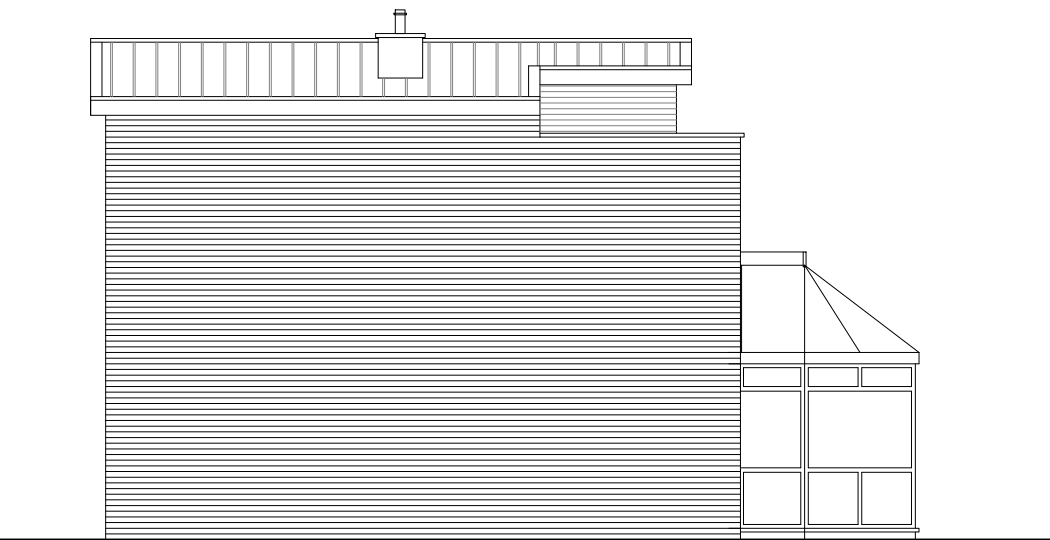


10 EXISTING SIDE ELEVATION  
1:100 @ A1

- EXISTING MATERIALS
- LOW PITCH FLAT ROOF SYSTEM
  - ROOF FELT TO FLAT ROOF/S
  - FACE BRICK
  - PAINTED RENDER
  - HORIZONTAL CLADDING BOARD
  - UPVC WINDOWS/DOORS




11 PROPOSED FRONT ELEVATION  
1:100 @ A1

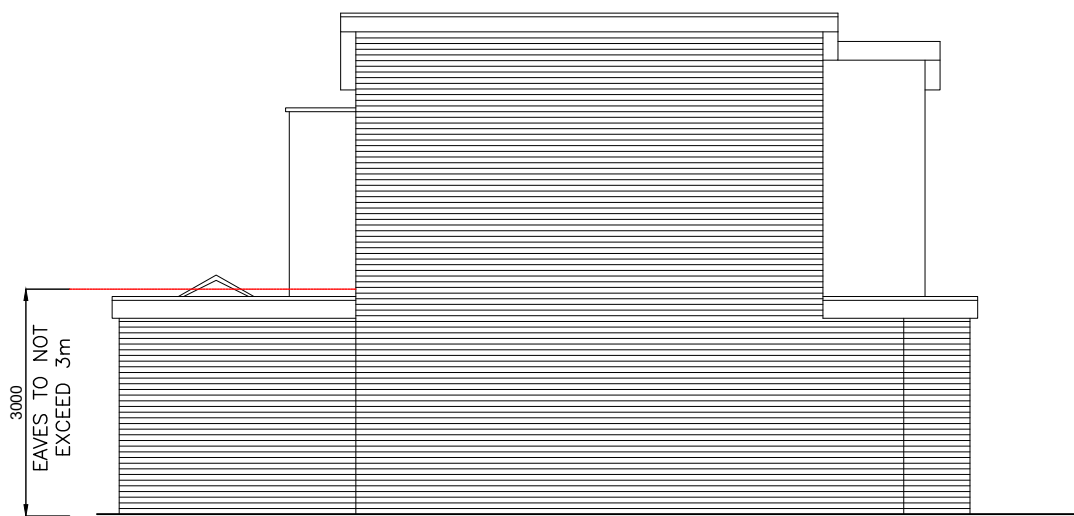

12 PROPOSED SIDE ELEVATION  
1:100 @ A1



13 PROPOSED REAR ELEVATION  
1:100 @ A1

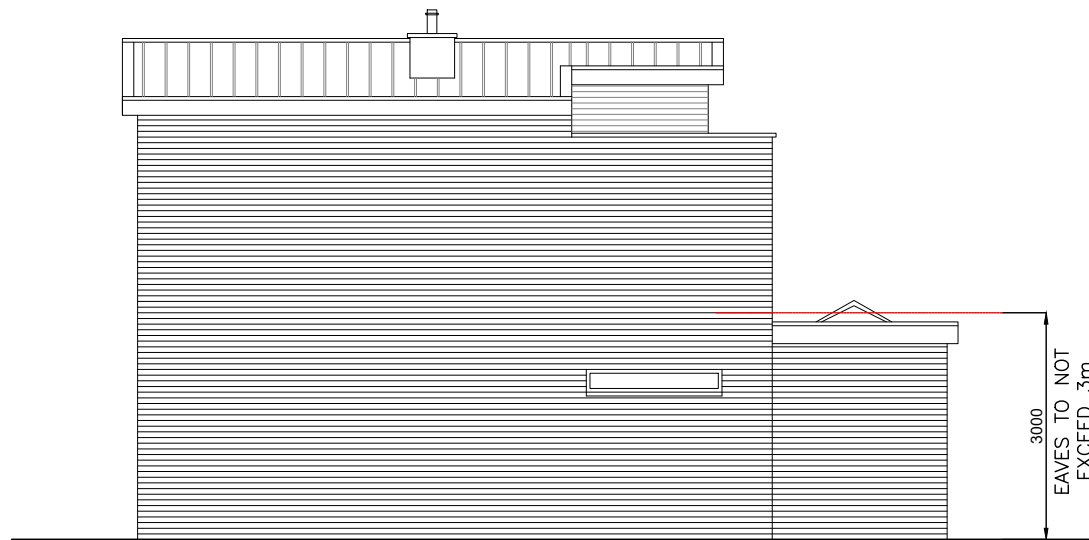

14 PROPOSED SIDE ELEVATION  
1:100 @ A1



James Carney Architects Ltd

The Studio, 116 New Road,  
South Darenth, Kent DA4 9AR

01474 879381

www.carneyarchitects.co.uk

Revisions

No. Date Description

Drawing Status

HOUSEHOLDER PERMITTED  
DEVELOPMENT APPLICATION

Client/Project  
Kemi Agumobi  
6 Appleshaw Close  
Gravesend  
Kent DA11 7PB

Drawing Title  
EXISTING & PROPOSED  
PLANS & ELEVATIONS

Drawing No.

A102/P

Scale 1:100@A1

Revision -

Project No. 23033

Date 05/01/2024