



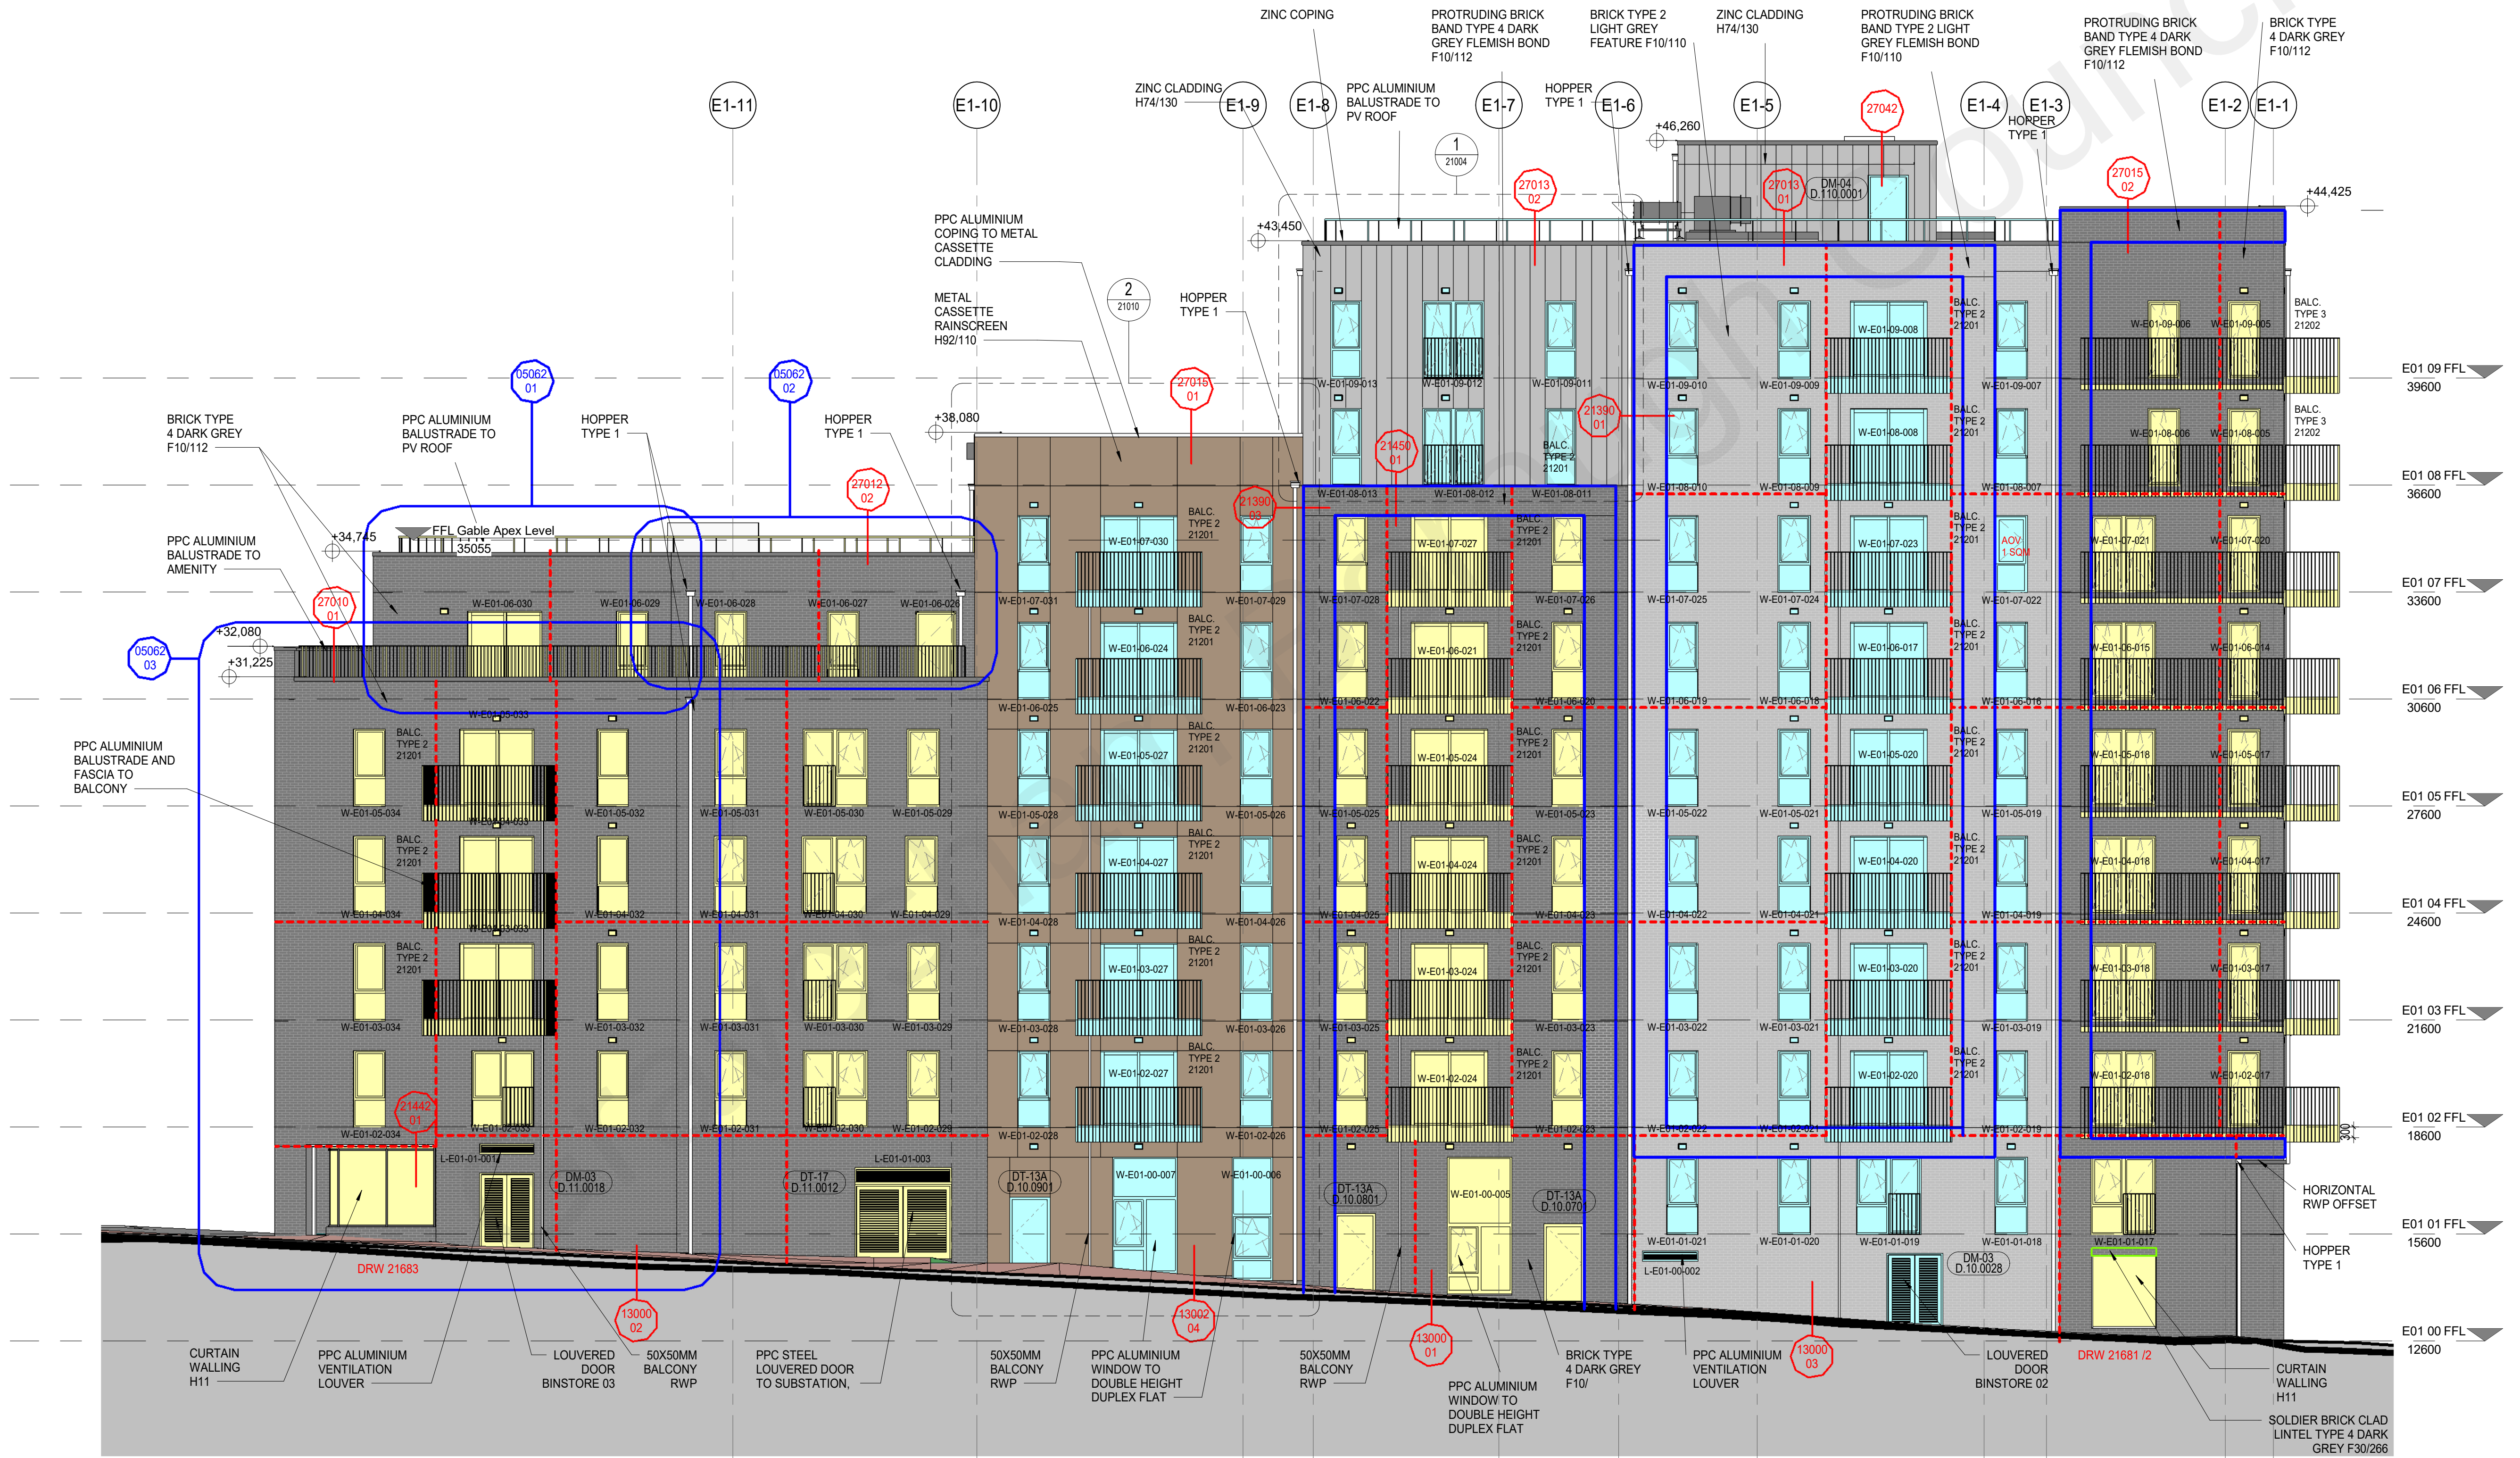

1 E01 PROPOSED EAST ELEVATION  
1:100

 

#### DRAWINGS RECORD

| REV | DATE       | COMMENTS                         | REV BY | CHK BY |
|-----|------------|----------------------------------|--------|--------|
| 01  | 18/12/2020 | CONSTRUCTION ISSUE               | AK     | BT     |
| 02  | 18/02/2021 | ELEVATION ISSUE                  | AK     | LJP    |
| 03  | 12/06/2021 | ELEVATION UPDATE                 | AK     | LJP    |
| 04  | 08/07/2021 | RAL COLOUR ADDED                 | AK     | LJP    |
| 05  | 21/07/2021 | KEY REVISED                      | AK     | LJP    |
| 06  | 29/07/2021 | PITCHED ROOF GABLE WALLS REVISED | AK     | LJP    |

#### FACADE RAL COLOUR LEGEND

NOTE:

FOR FACADE MATERIAL COLOURS REFER TO NBS

METALWORK RAL COLOUR ASSOCIATED WITH FACADE MATERIAL REFERS TO:  
WINDOWS, DOORS, BALCONIES, RAILINGS, COPINGS, LOUVERS, VENT GRILLES, WEEP VENTS

|  |          |
|--|----------|
|  | RAL 7013 |
|  | RAL 7023 |

BRICK TYPE 2 - LIGHT GREY, F10/110  
METALWORK RAL 7023

BRICK TYPE 4 - DARK GREY, F10/112  
METALWORK RAL 7013

METAL RAINSCREEN CLADDING, H92/110  
METALWORK RAL 7023

FIBRE CEMENT BOARD  
METALWORK RAL 7023

ZINC, H74/130  
METALWORK RAL 7023  
WITH EXCEPTION OF COPINGS AND FLASHINGS (ZINC)

RAIN WATERPIPES  
RAL 7013

#### SIGNIFICANT HEALTH AND SAFETY RISKS (UNUSUAL AND DIFFICULT TO MANAGE ONLY)

It is assumed that all works will be carried out by a competent contractor working, where appropriate, to an approved method statement. In addition to the hazards/risks normally associated with the types of work detailed on this drawing, note the following:

#### DO NOT SCALE OFF THIS DRAWING

This scheme is subject to town planning and all other necessary consents. Dimensions, area and levels where given are only approximate and subject to site survey. All dimensions are to be checked on site. Any discrepancies or variations are to be reported to the architect before work commences. Figured dimensions only are to be taken from this drawing.

This drawing is to be read in conjunction with all relevant consultants and / or specialists drawings / documents and any discrepancies or variations are to be reported to the architect before the affected work commences.

Magnetic media does not constitute contract documentation and updates of this data will occur. These files are current as of the date of issue. Your use of the content of these files is at your own risk. Reference should always be made to the hard copy which is superior to the digital format. Any document produced by yourselves which contains part or all of this data remains your responsibility and attributed to yourselves. Whilst Leslie Jones make every effort to ensure that it is scanned for viruses, we cannot guarantee that it does not contain any.

#### STAGE 4 / 5 ISSUE

Client  
REEF GROUP

Consultants  
HENRY, G&T, EDC, MANHIRE,  
WATERMAN, HED, 1ST LINE  
DEFENCE, BB7

**leslie jones**  
architecture

Suite 3.02  
Grand Union Studios  
332 Ladbroke Grove  
London W10 5AD  
T: 020 7255 1150  
F: 020 7255 6700  
E: admin@leslie-jones.co.uk

Job Title  
THE CHARTER RIBA STAGE 4/5

Project Number 3732

Drawing Title  
E01 PROPOSED EAST ELEVATION

1:100 @A1 12/05/20 AK BT

project originator volume level type role number  
3732 - LJA - E01 - XX - DR - A - 05051

submittal code description  
A5 CONTRACTUAL ISSUE

revision code description  
C06 PITCHED ROOF GABLE WALLS REVISED

C:\Users\kumar\Documents\3732 CHARTER RIBA STAGE 4 - 05051\3732 E01 PROPOSED EAST ELEVATION.dwg  
\_anna.kumar@leslie-jones.co.uk