


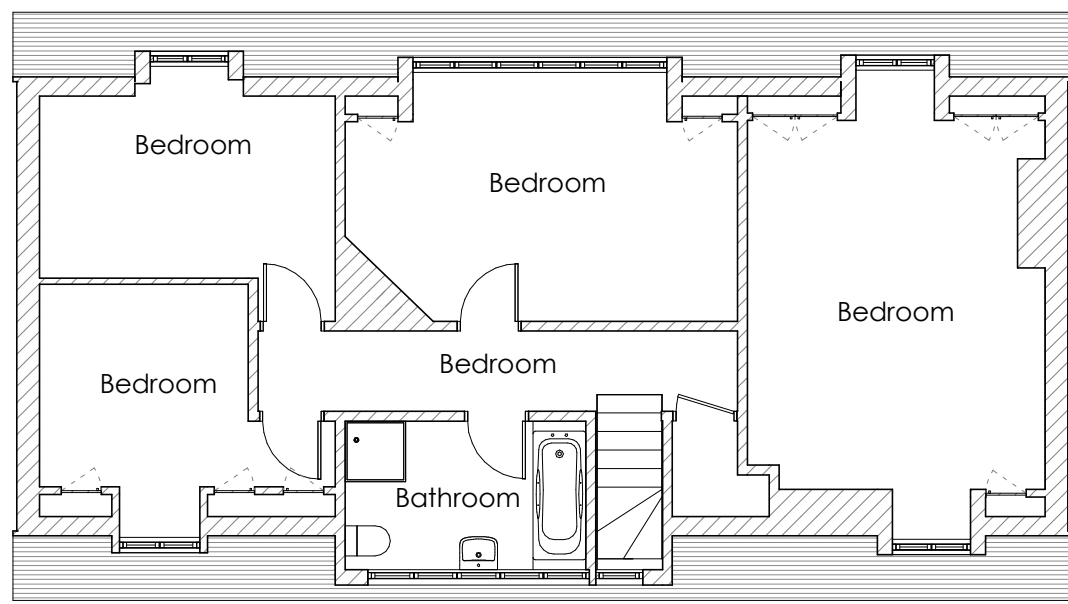


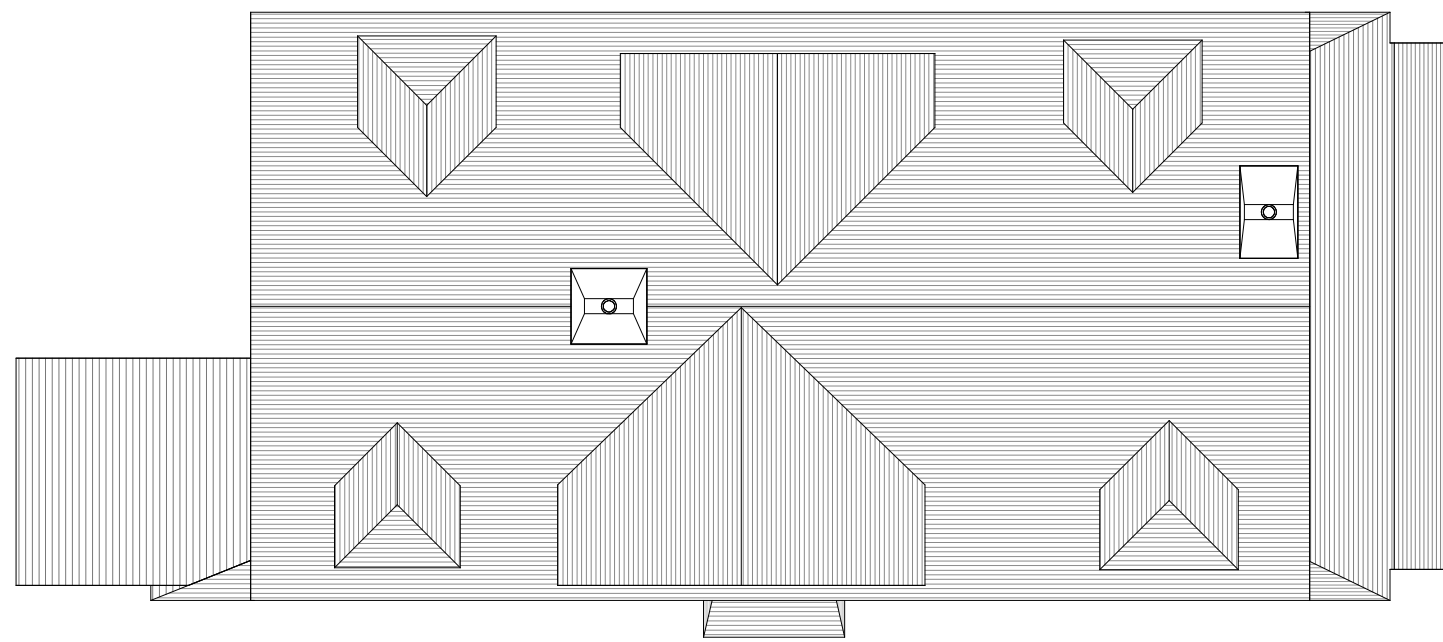

SECOND FLOOR PLAN
Scale 1 : 100

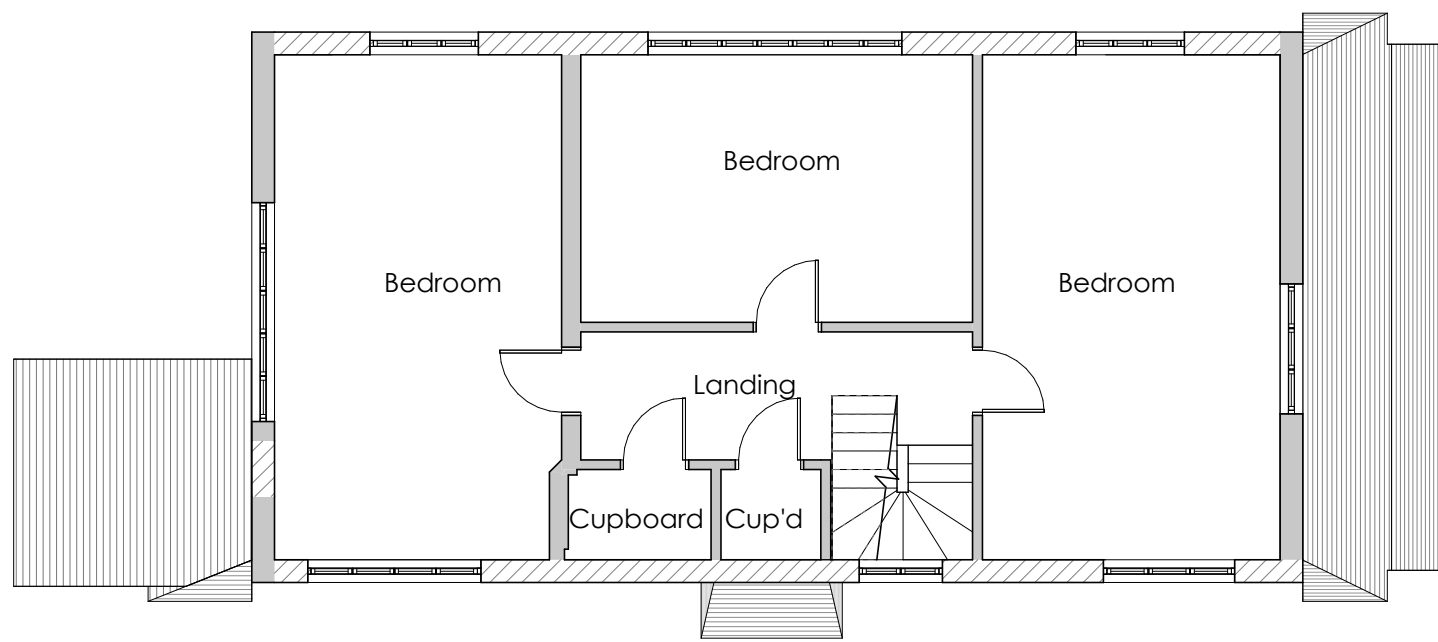


ROOF PLAN
Scale 1 : 100

 


FIRST FLOOR PLAN
Scale 1 : 100



FRONT (NORTH-WEST) ELEVATION
Scale 1 : 100

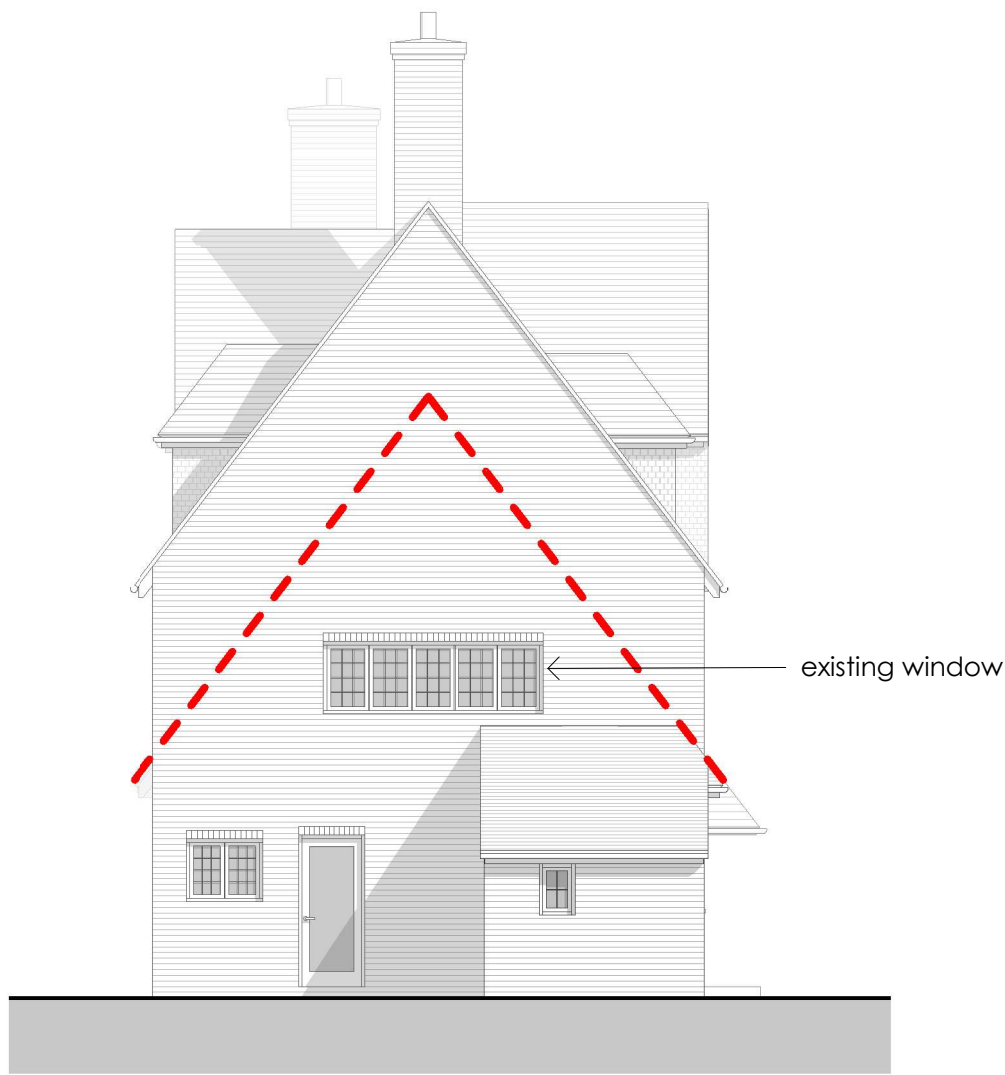


SIDE (NORTH-EAST) ELEVATION
Scale 1 : 100

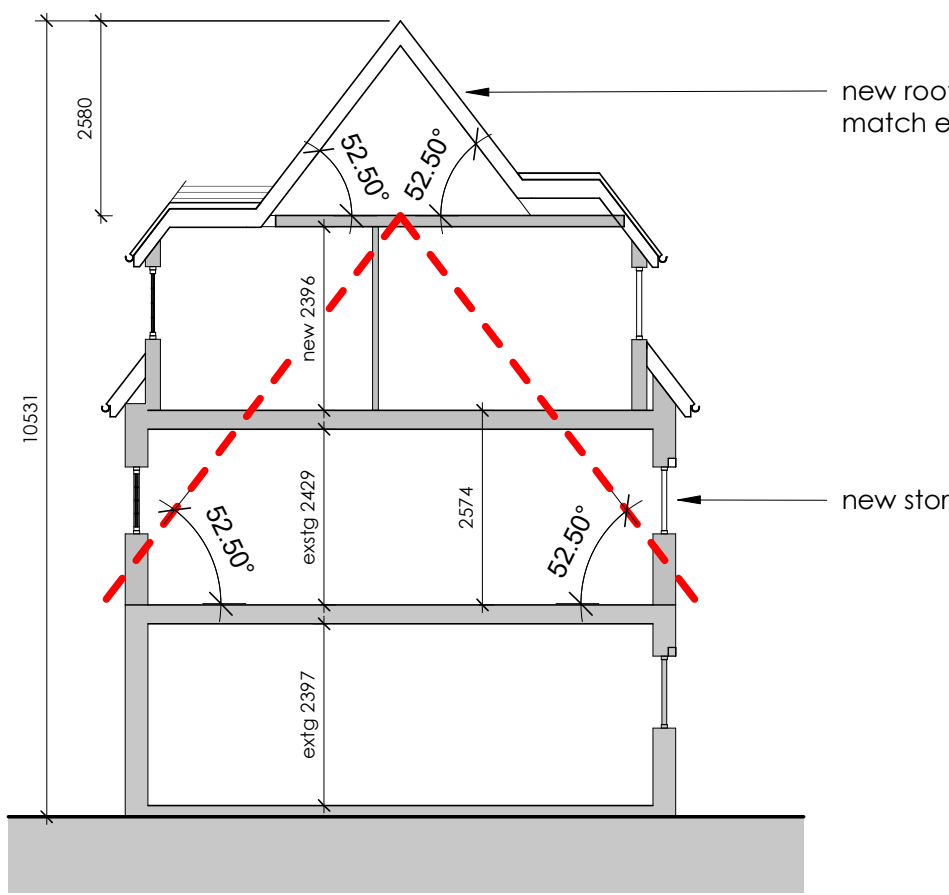


CROSS SECTION
Scale 1 : 100



REAR (SOUTH-EAST) ELEVATION
Scale 1 : 100

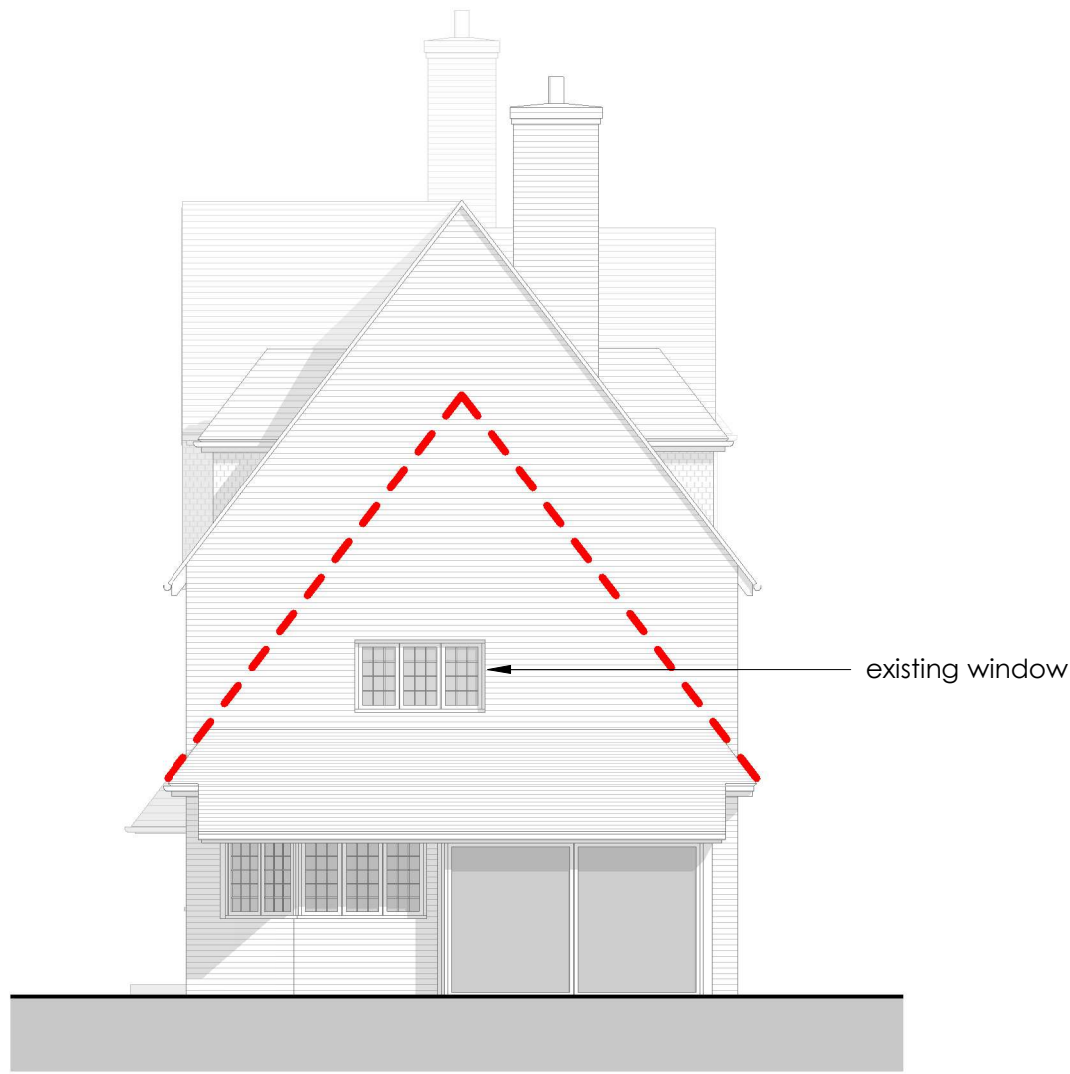

SIDE (SOUTH-WEST) ELEVATION
Scale 1 : 100

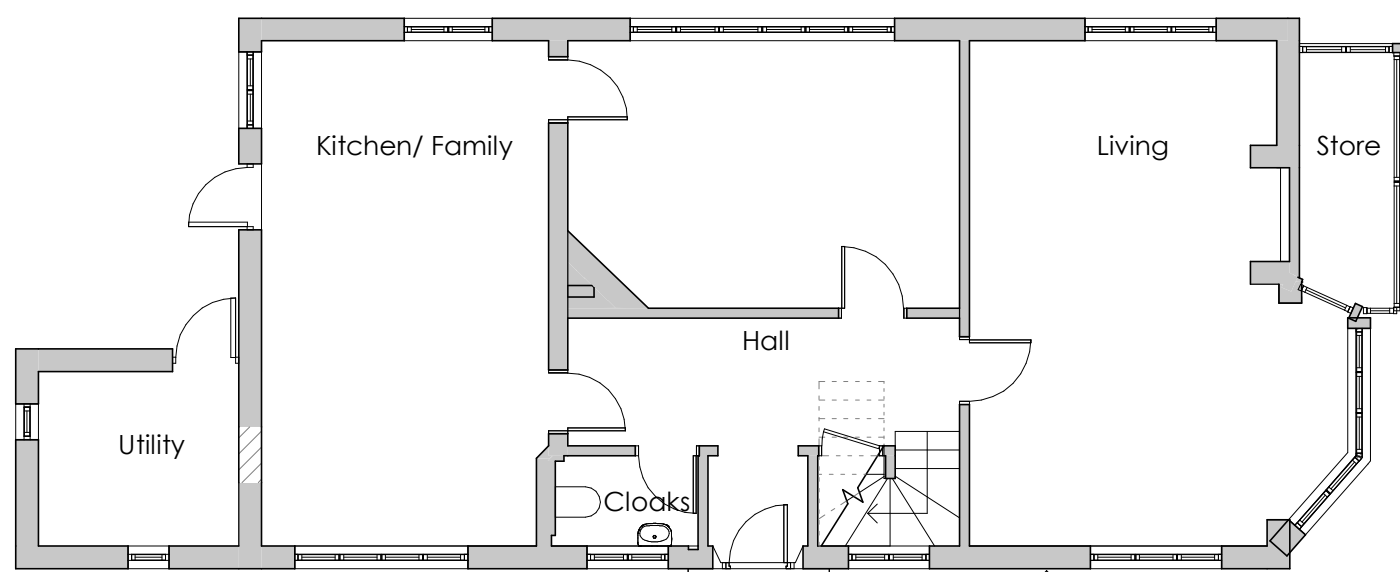

GROUND FLOOR PLAN
Scale 1 : 100

Principal elevation
Front door with canopy over

Rev	Date	Comments
-----	------	----------

PRELIMINARY

CLIENT
Mr & Mrs Sakaria

PROJECT
Woodside, Pear Tree Lane, Shorne, Kent,
DA12 3JT

TITLE
Prior Approval Plans Elevations
Proposed House
Plans and Elevations

PROJECT NO. 8768
DATE April 2025

DRAWING NO. 8768 - SK-31
REVISION

SCALE 1 : 100@ A1
DRAWN PR
CHECKED PH

Nepicar House, London Road,
Waltham Heath, N15 7RS
phone: 01732 753333
fax: 01732 753334
info@offsetarchitects.co.uk
www.offsetarchitects.com

