




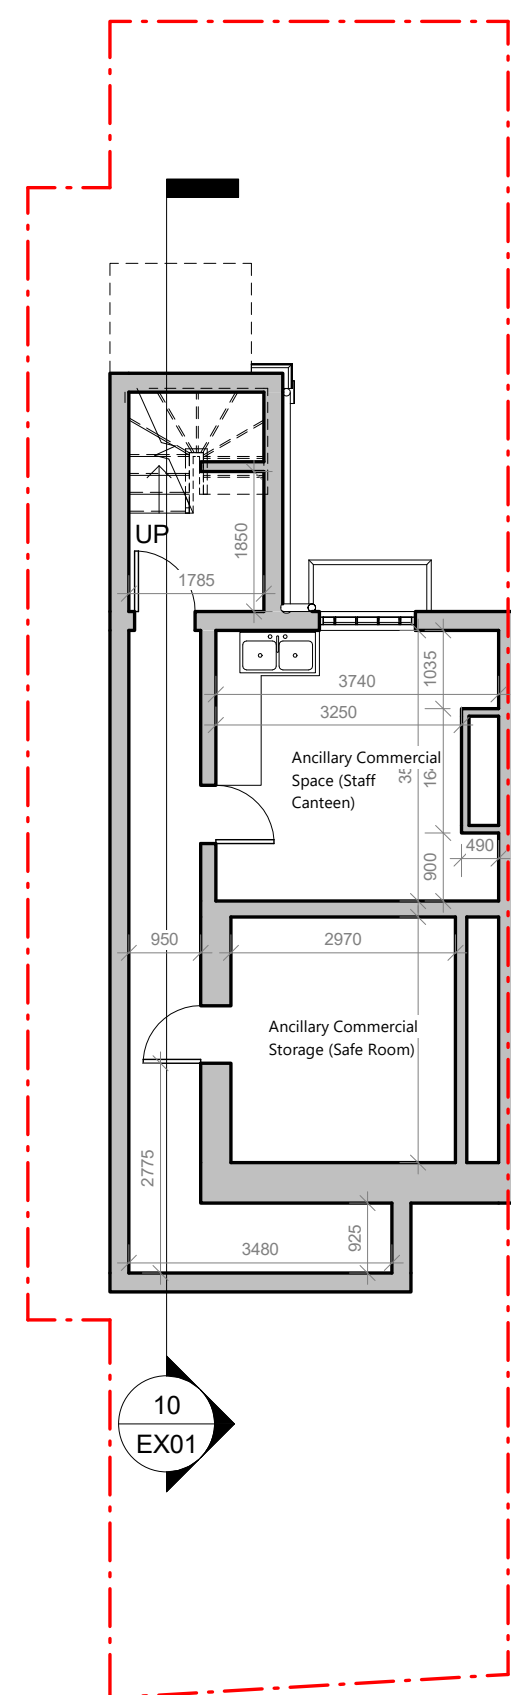


1 Basement
1 : 100

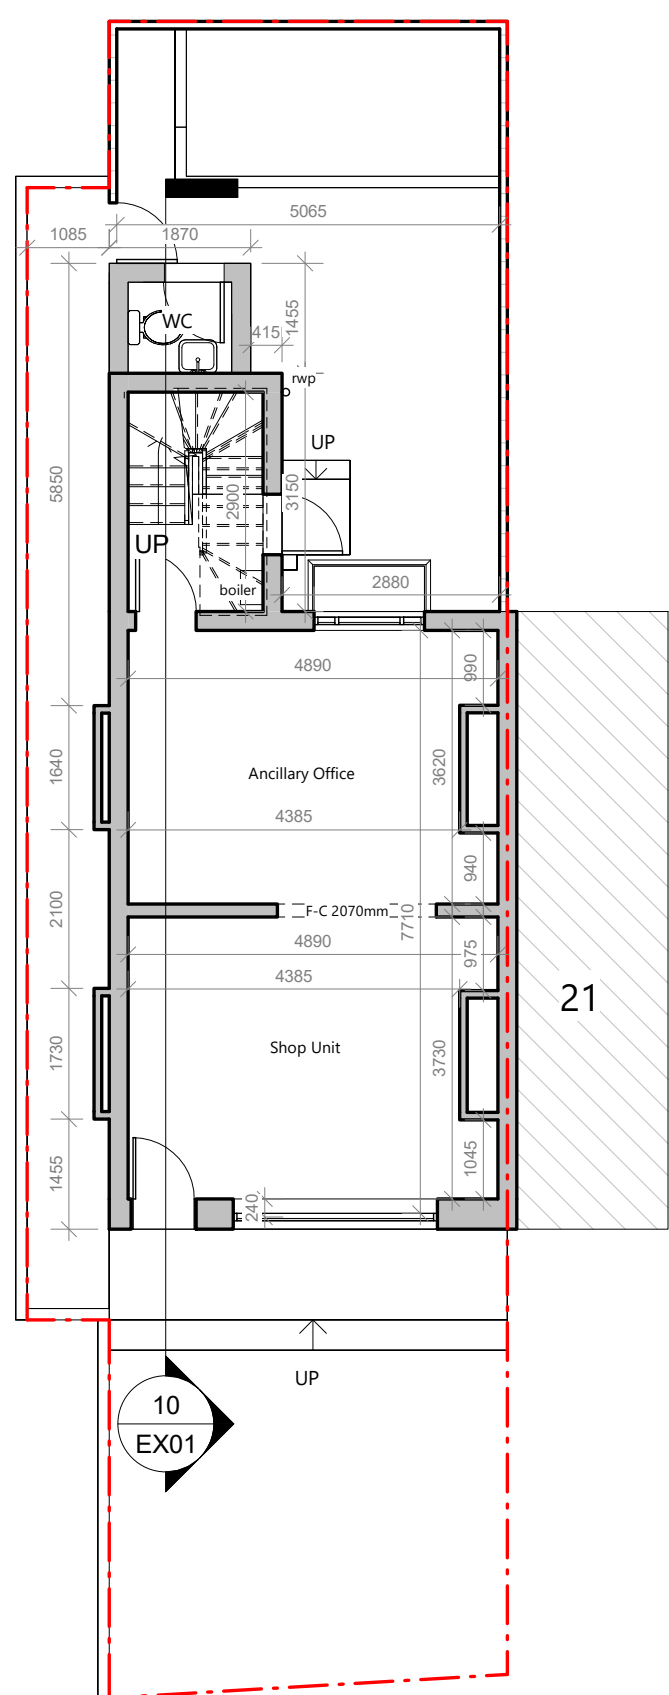


2 Existing Ground Floor
1 : 100

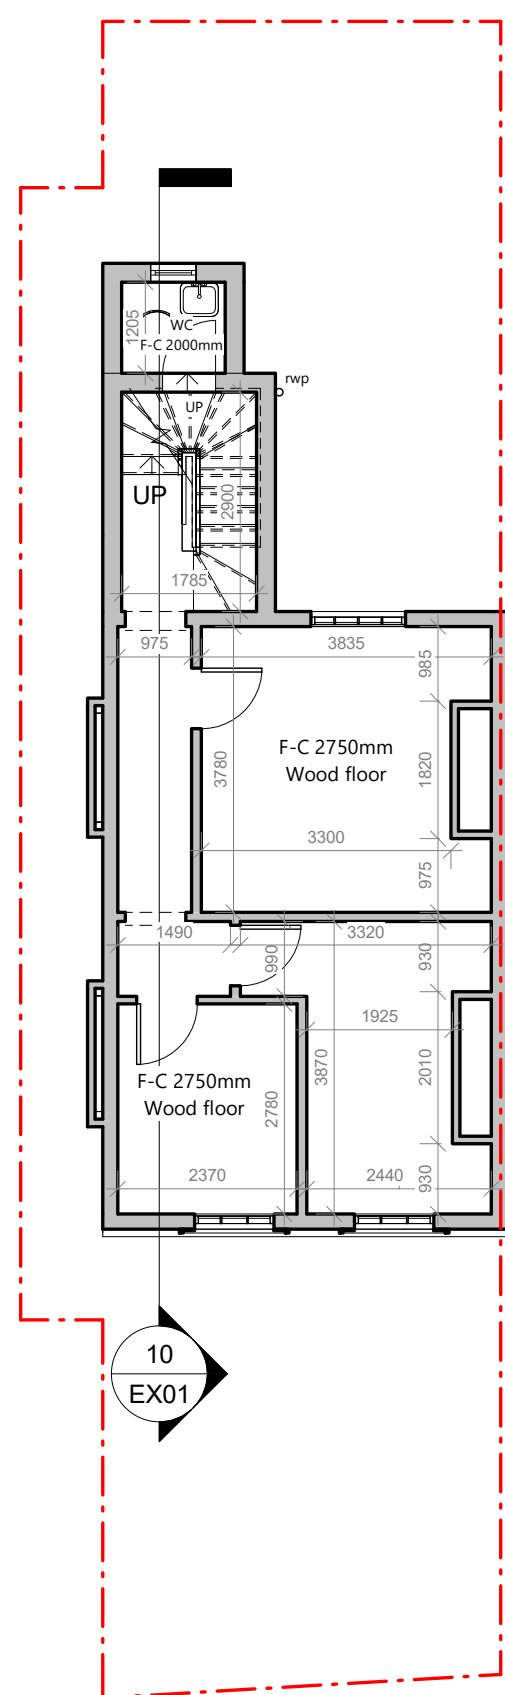


3 Existing First Floor
1 : 100

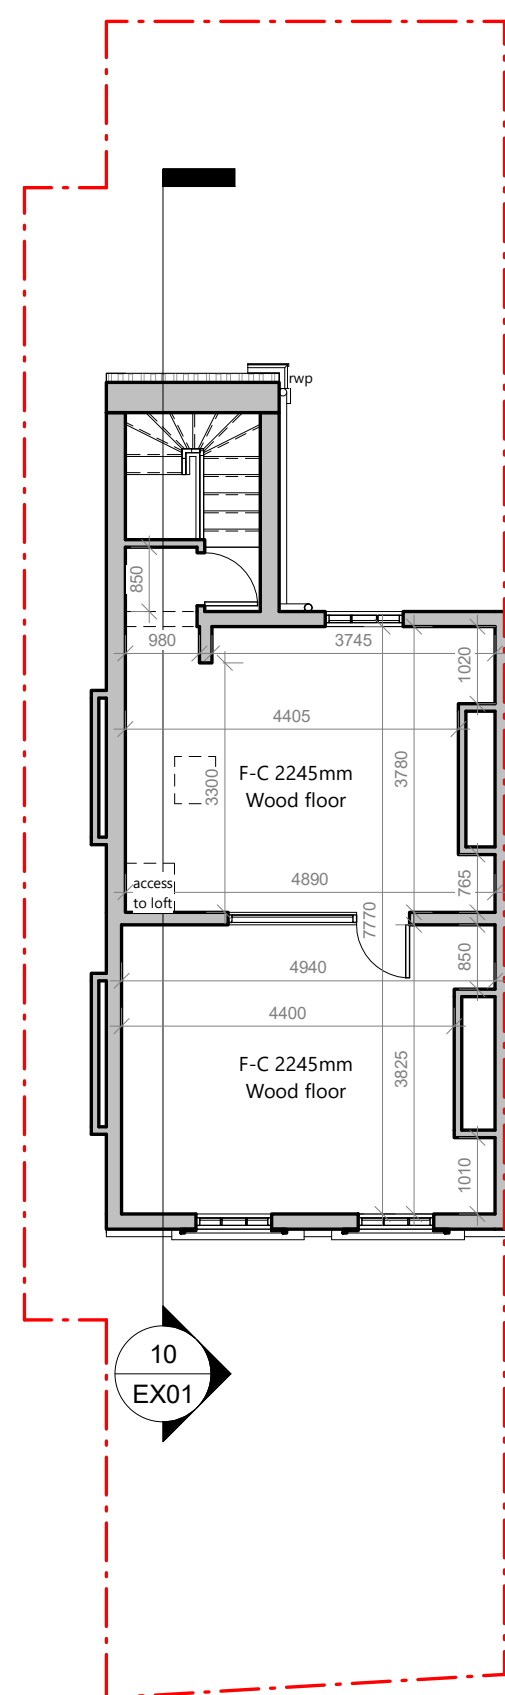


4 Existing Second Floor
1 : 100

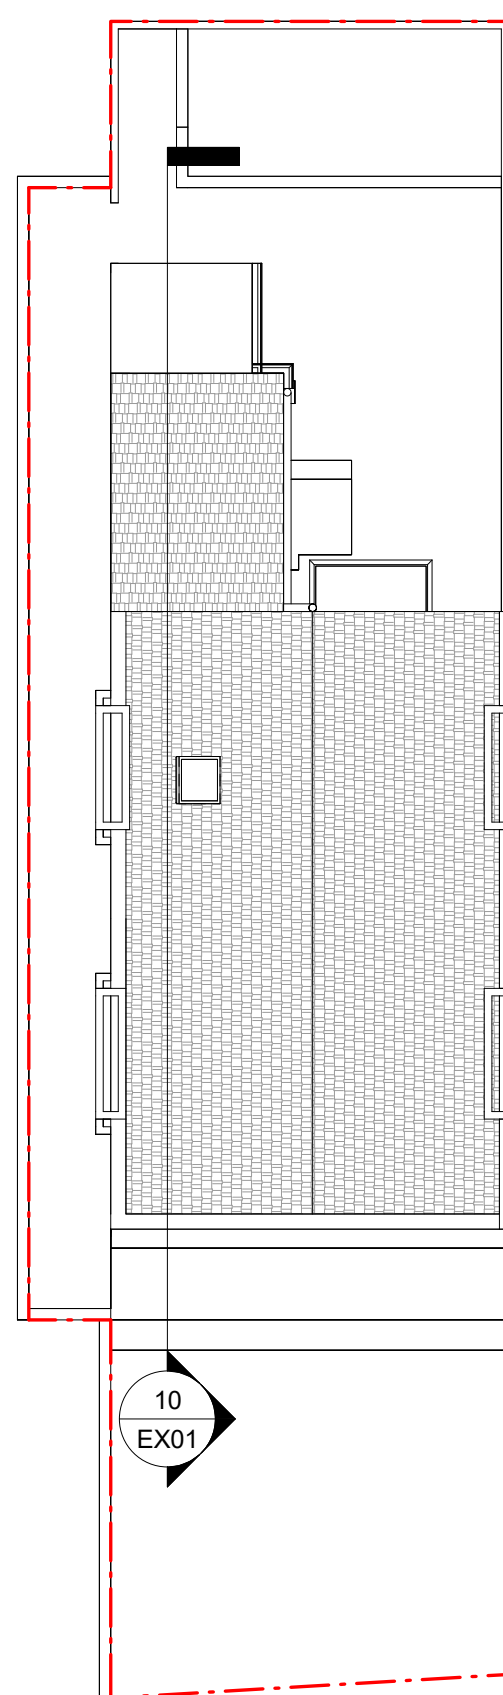


5 Existing Roof
1 : 100

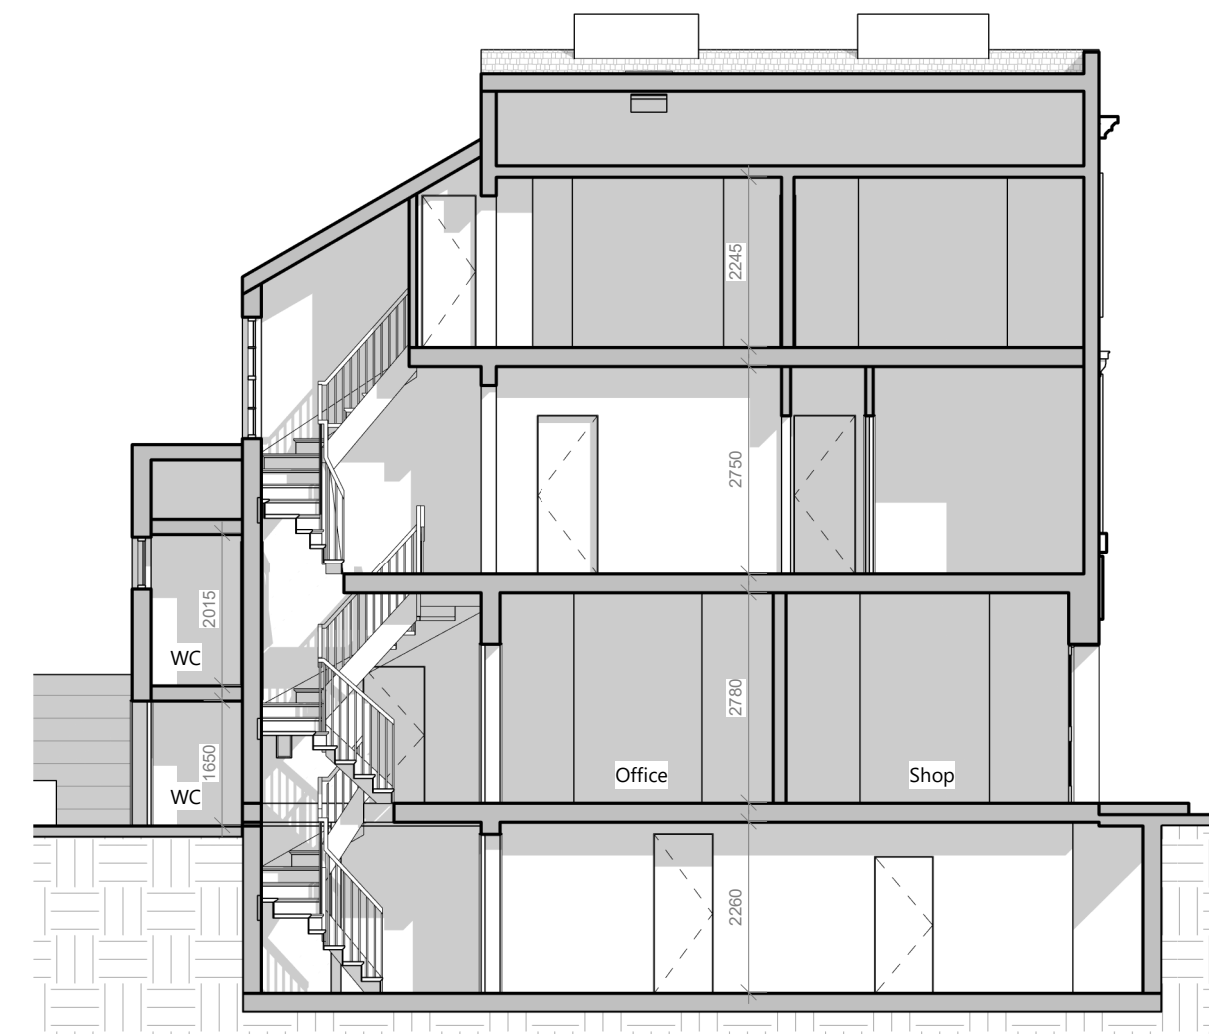


10 Existing section
1 : 100

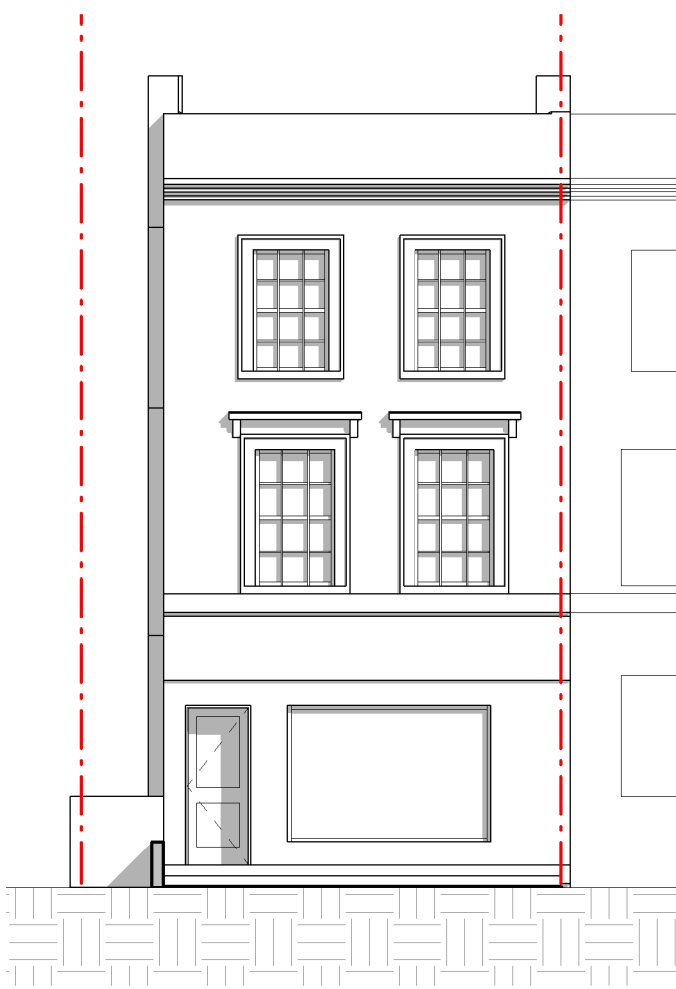


6 Ex Front Elevation
1 : 100

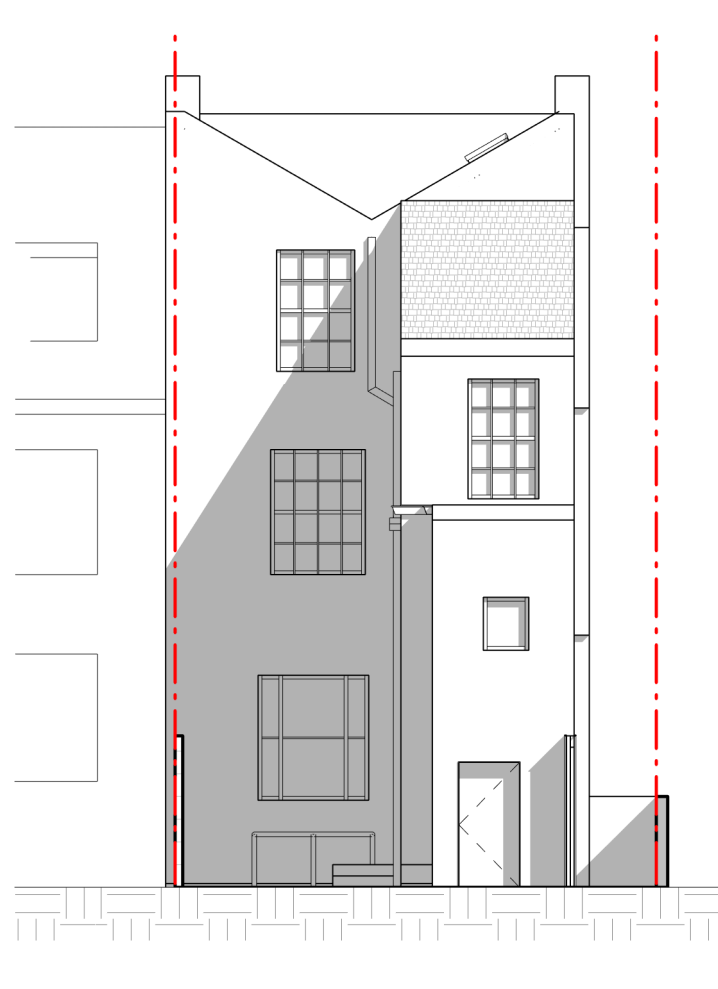


7 Ex Rear Elevation
1 : 100

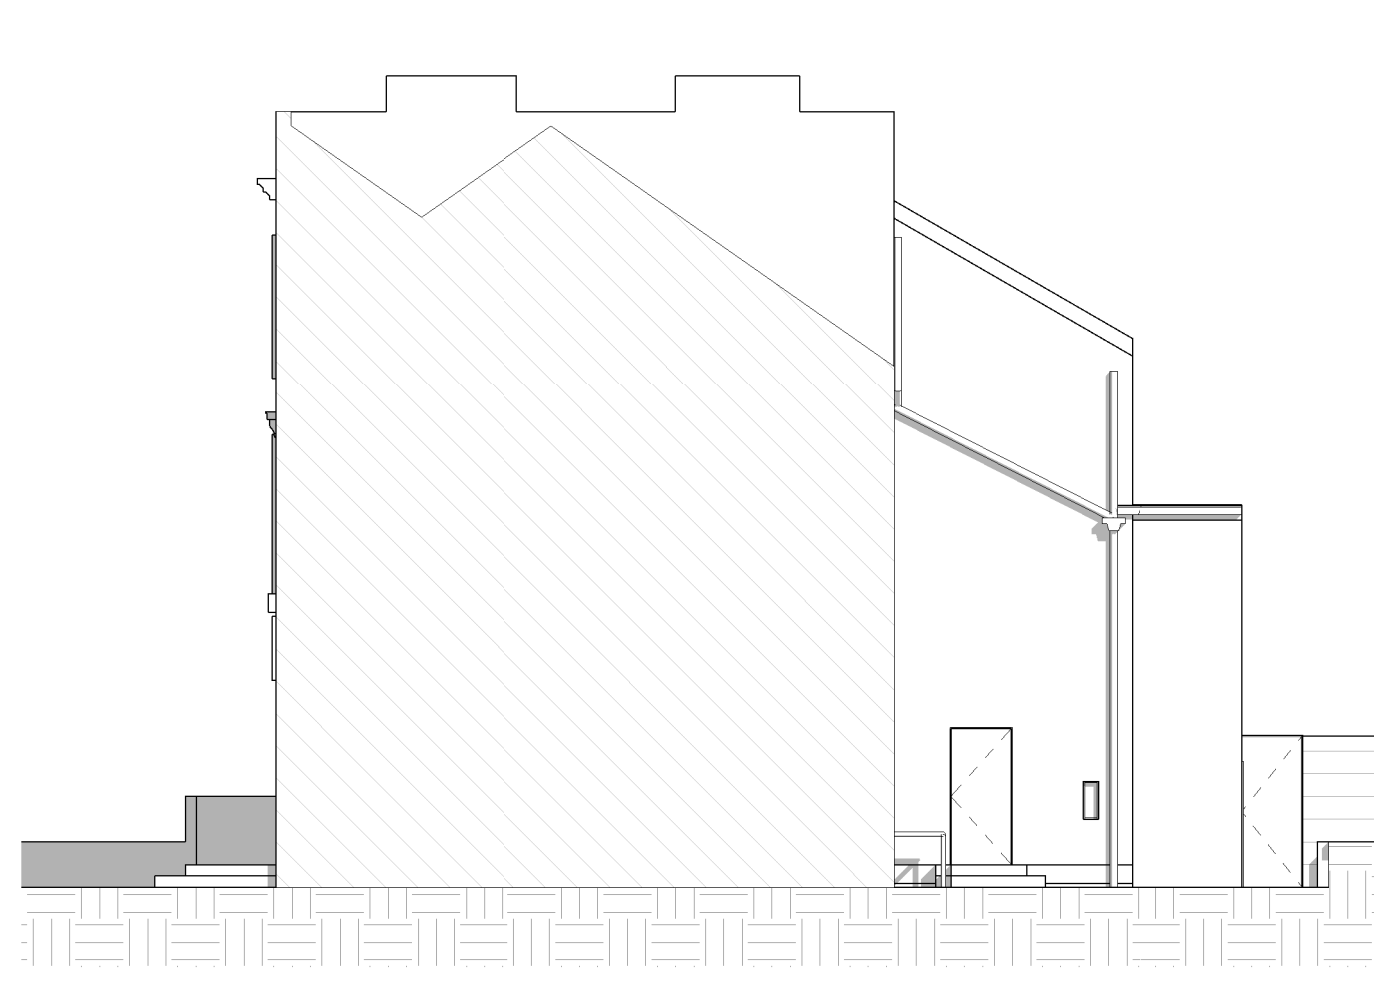

8 Ex Side Elevation (From no.21)
1 : 100

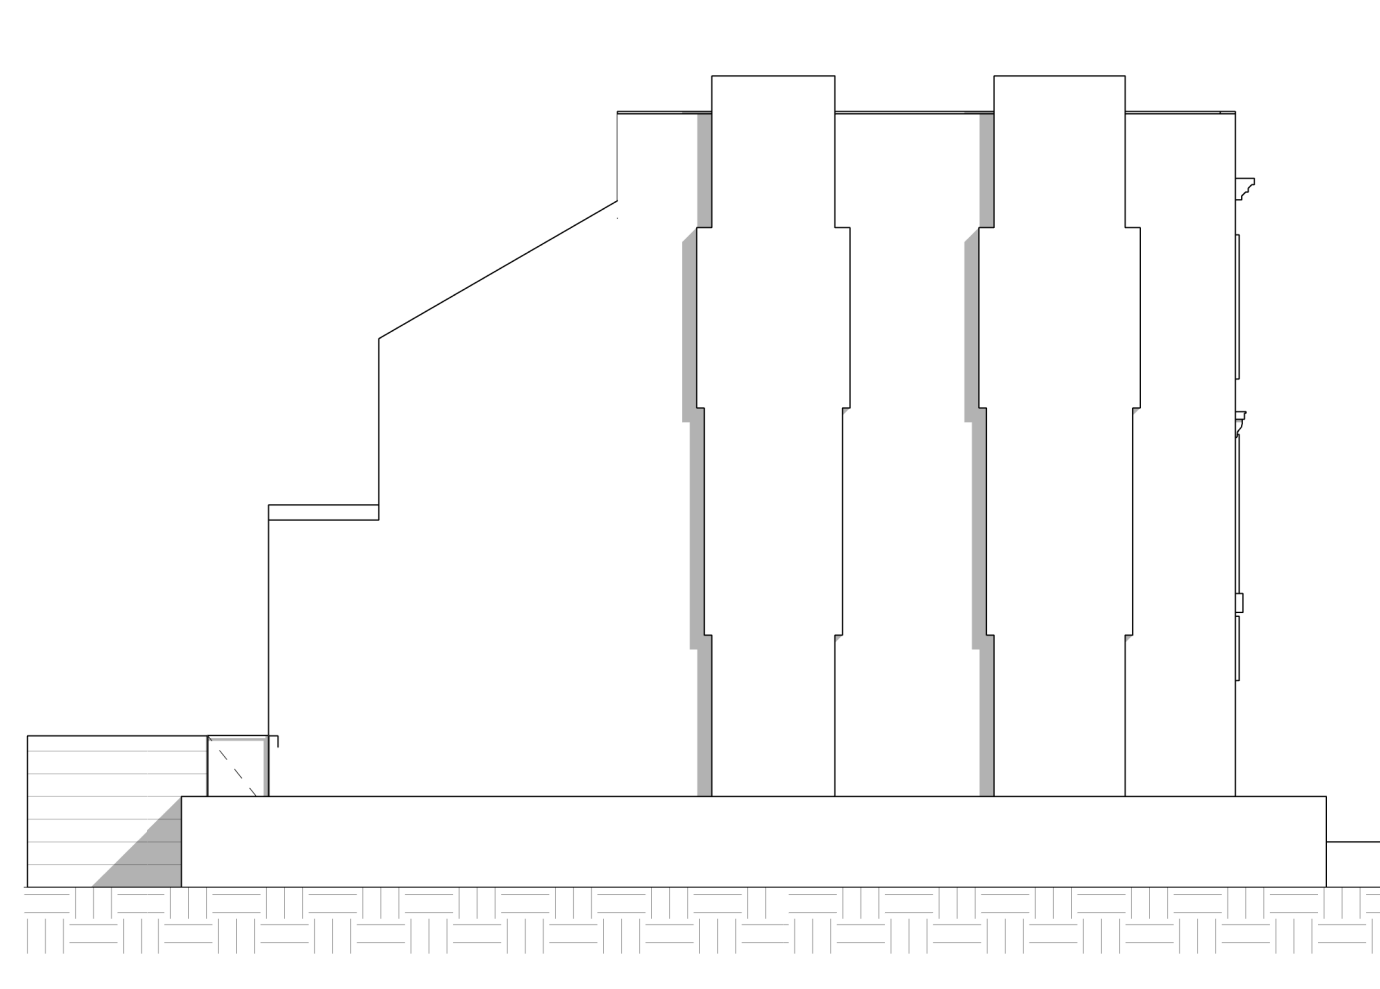

9 Ex Side Elevation (From Rathmore Rd)
1 : 100

 

VISUAL SCALE 1:100

PROJECT Internal Reconfiguration with Flat Conversion		
ADDRESS 20 Stone Street, Gravesend, DA11 0NP		
CLIENT NAME J. Johal		
PROJECT STATUS Planning		
SHEET N. EX01	DRAWING TITLE Existing Drawings	
DESIGNED BY: GOPLANS	DRAWN BY: SD	CHECKED BY: GOPLANS
DATE: 25/03/2025	SCALE As Indicated @ A1	
..... Demolished existing Item above cut Headheight of 1.8m (estimated) Roof lights All dimensions to be cross-checked on site prior to completing drawings for a party wall process, ordering and/or structural purposes.		

