




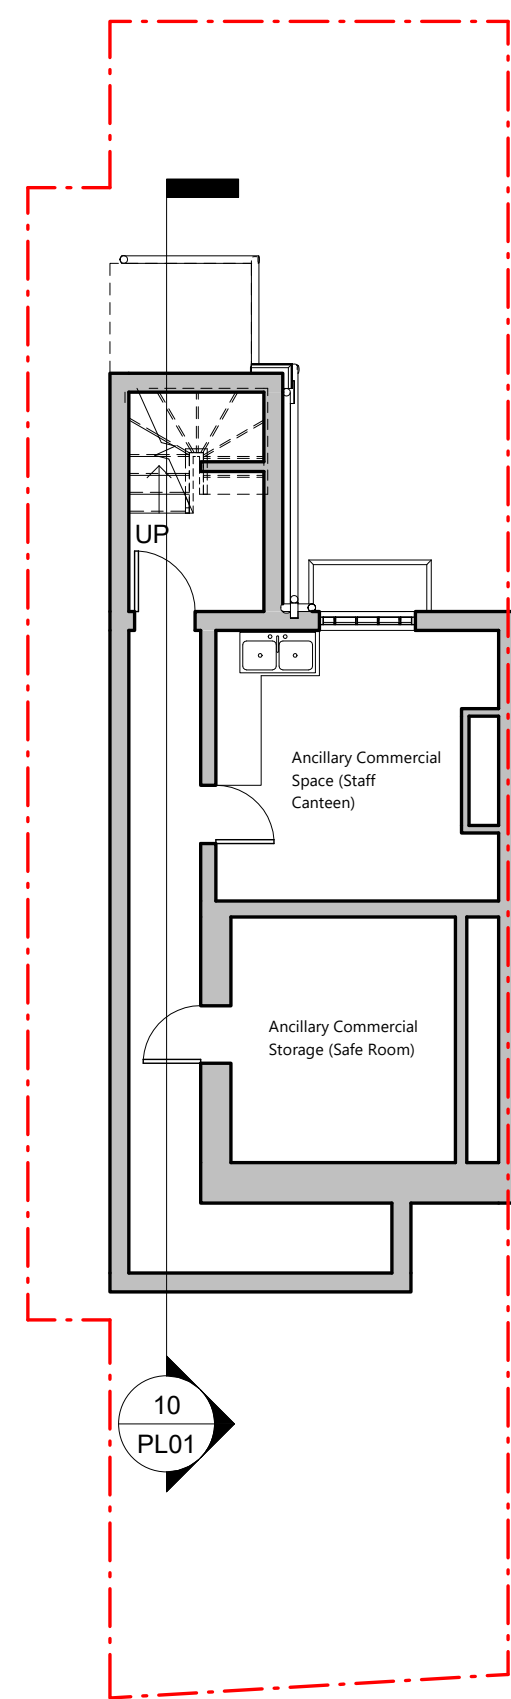


1 Basement
1 : 100

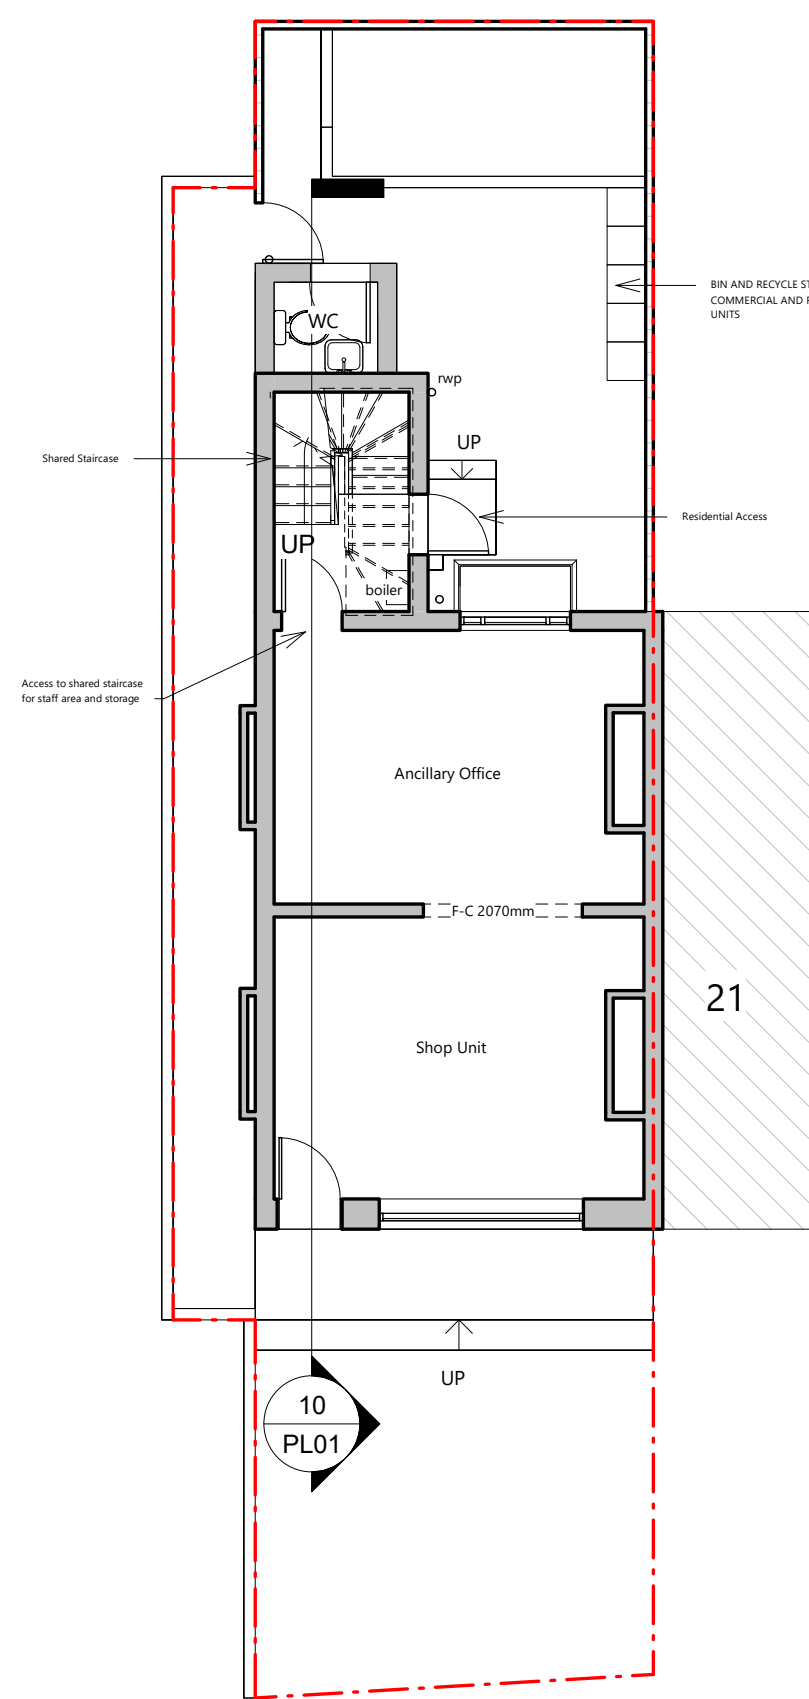


2 Proposed Ground Floor
1 : 100

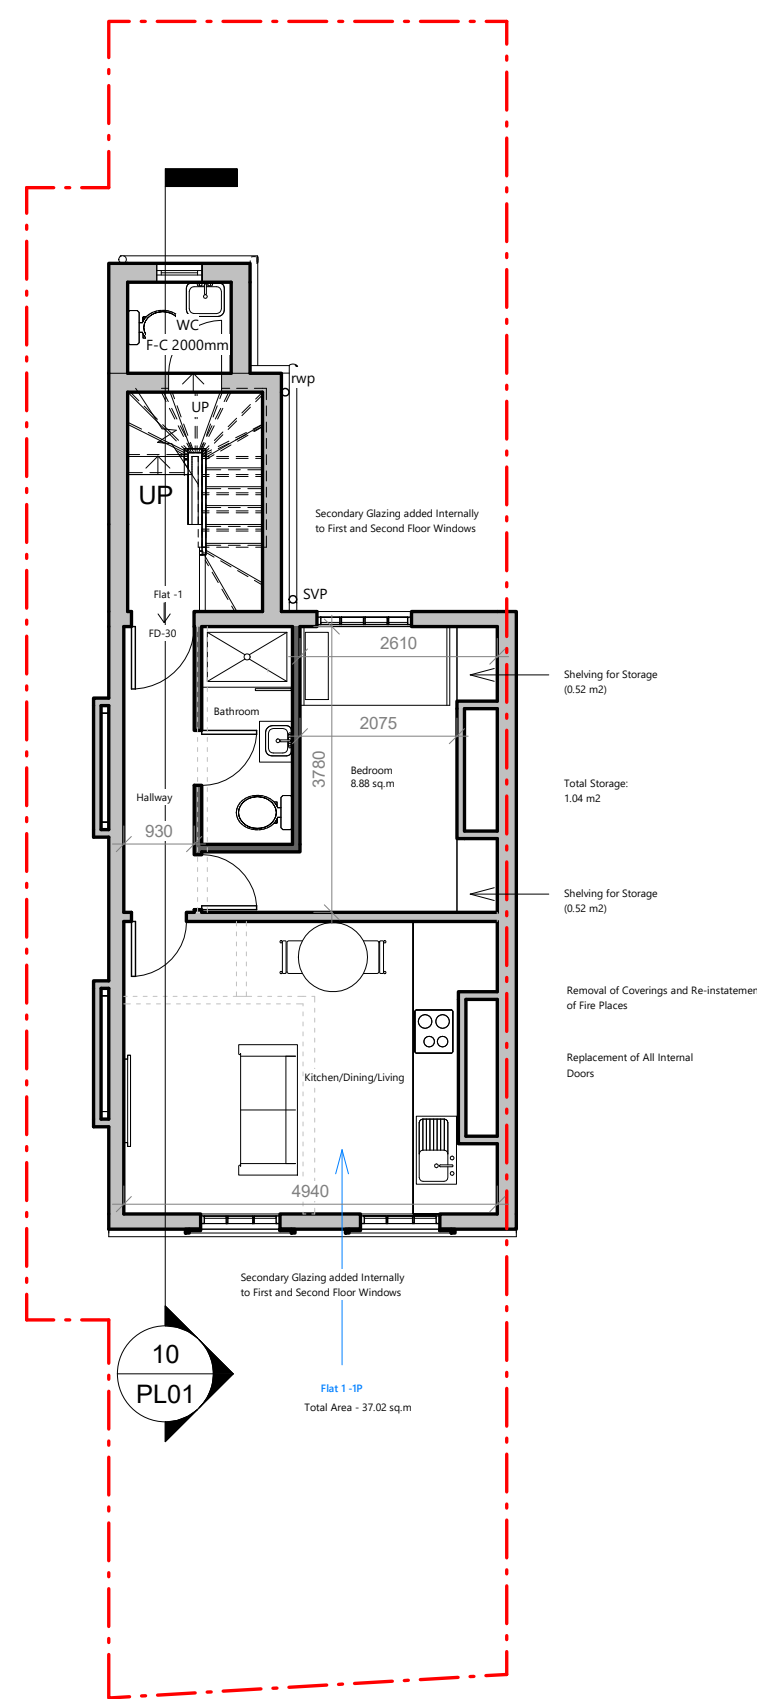


3 Proposed First Floor
1 : 100

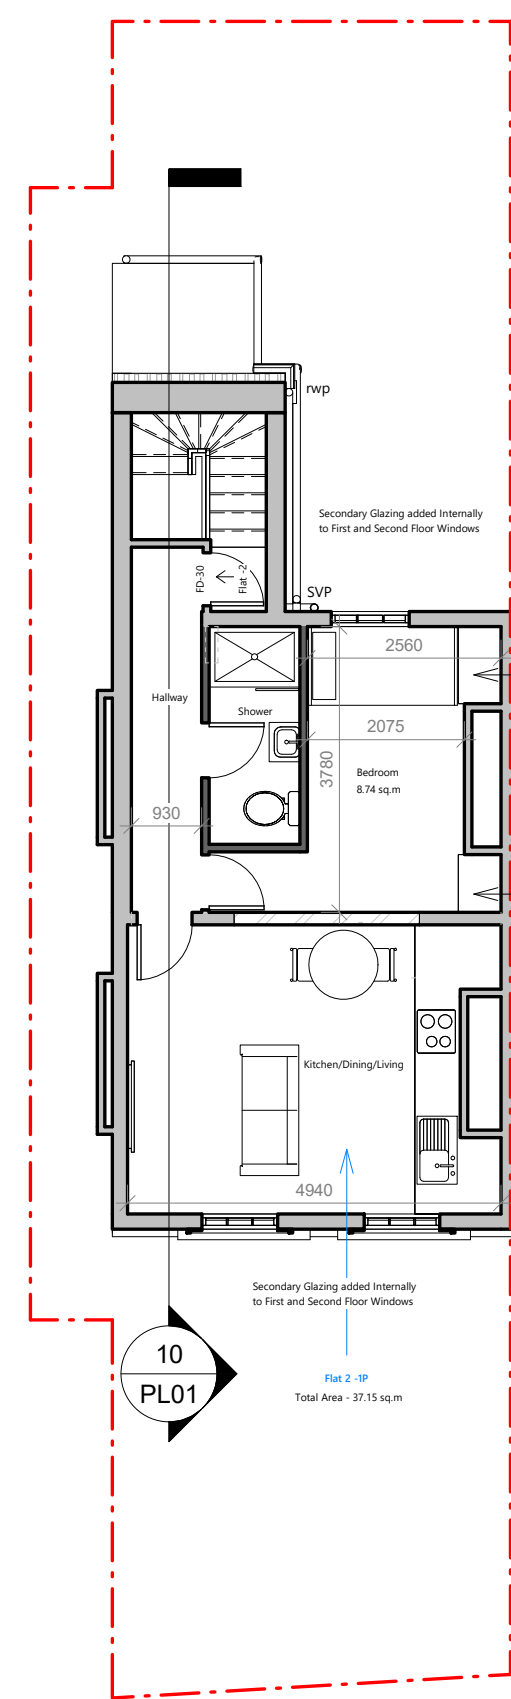


4 Proposed Second Floor
1 : 100

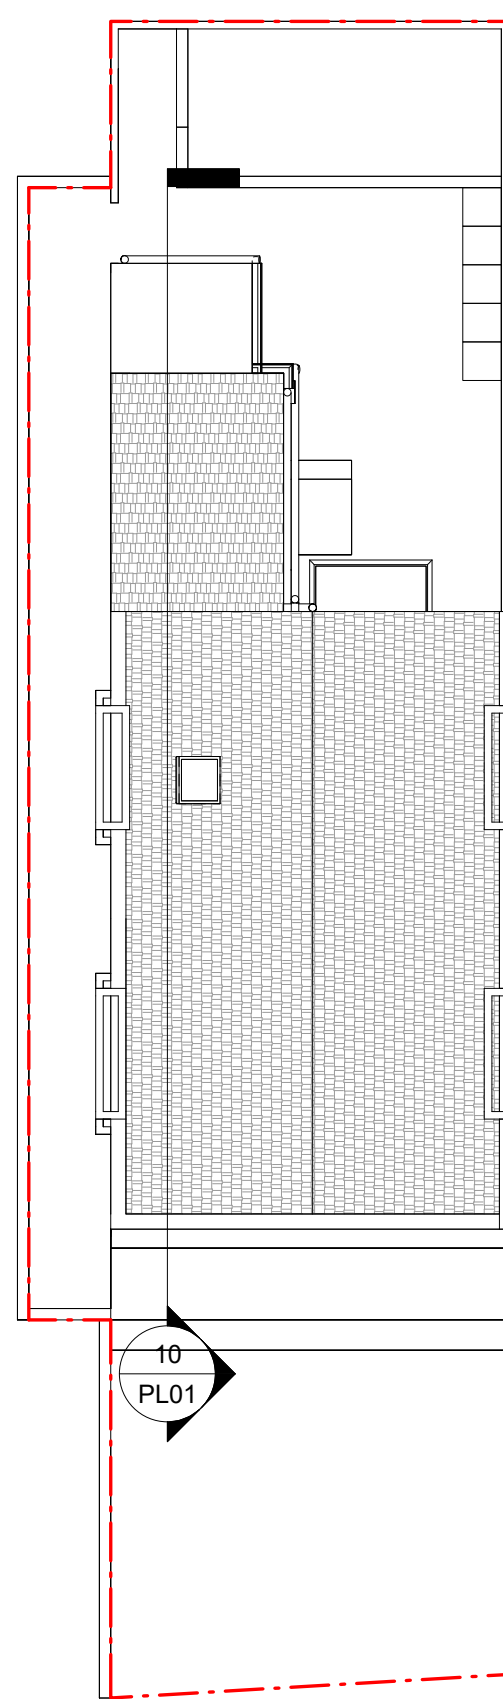


5 Proposed Roof
1 : 100

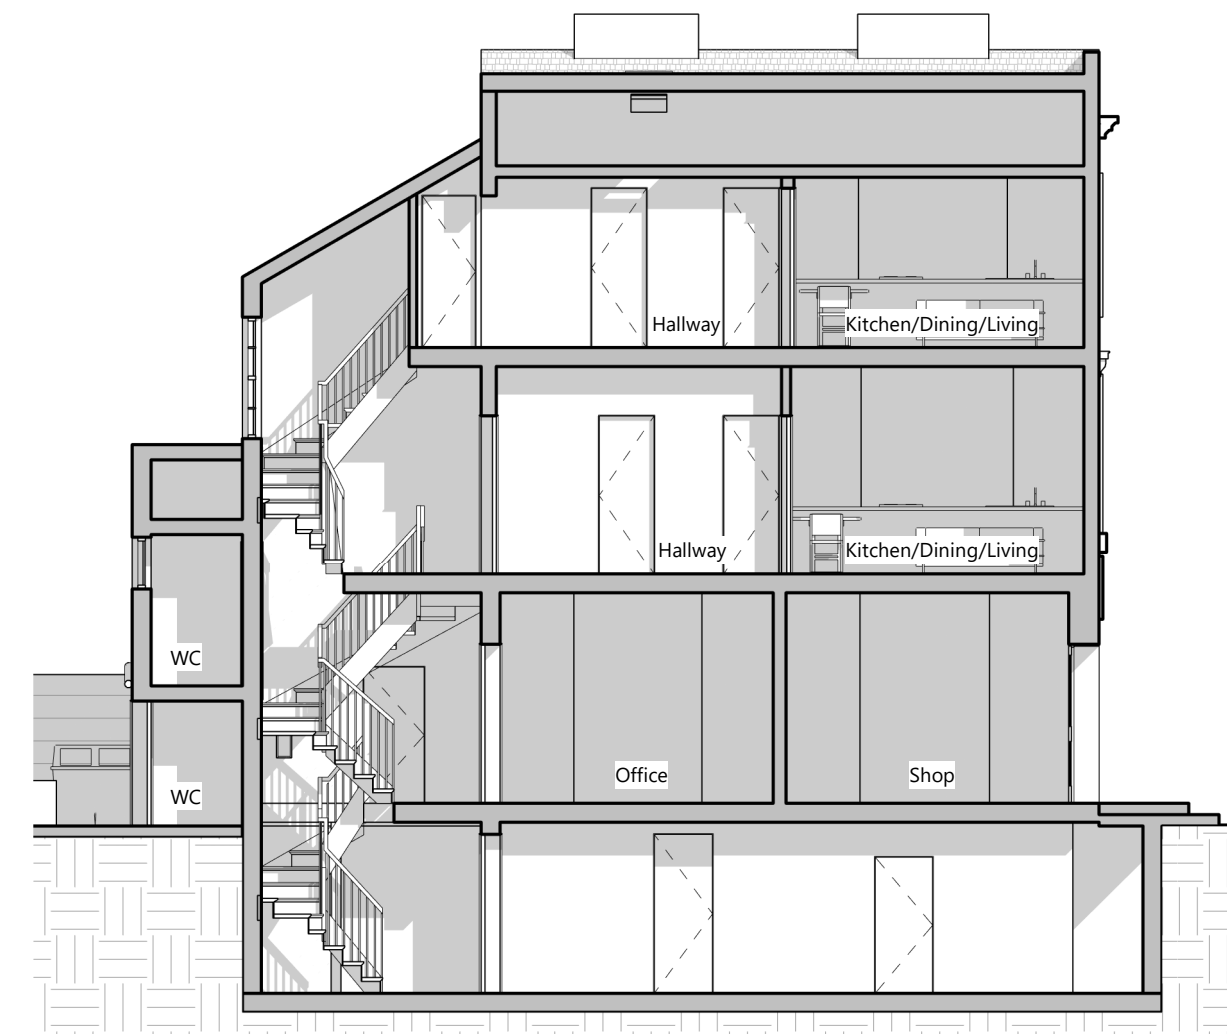


10 Proposed section
1 : 100

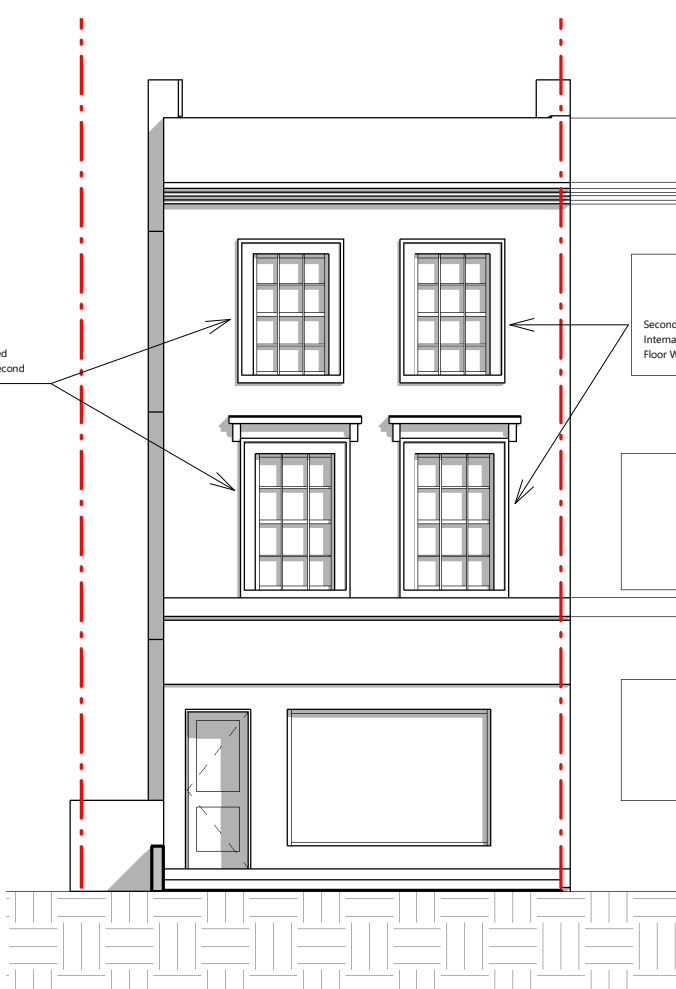


6 Proposed Front Elevation
1 : 100

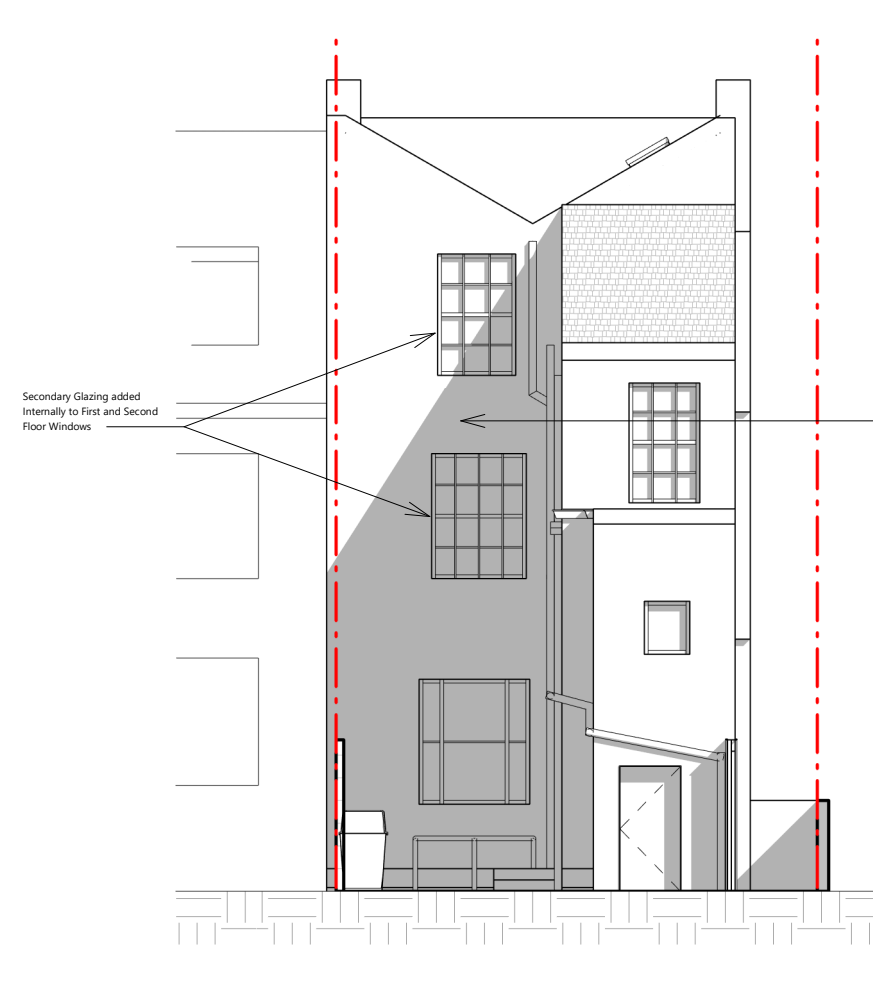


7 Proposed Rear Elevation
1 : 100

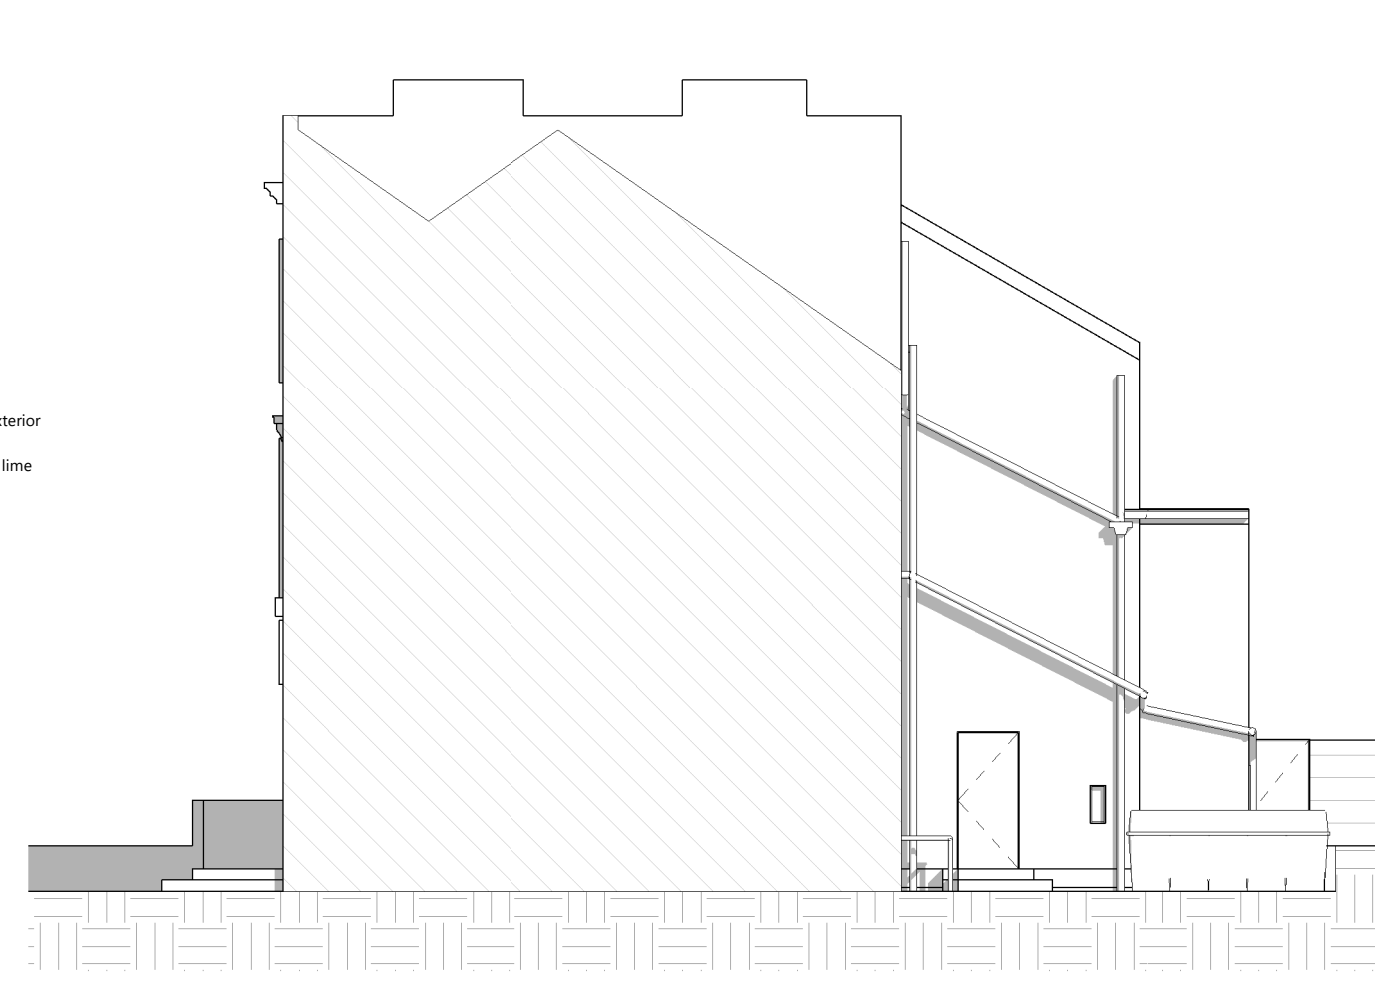

8 Proposed Side Elevation (From no.21)
1 : 100

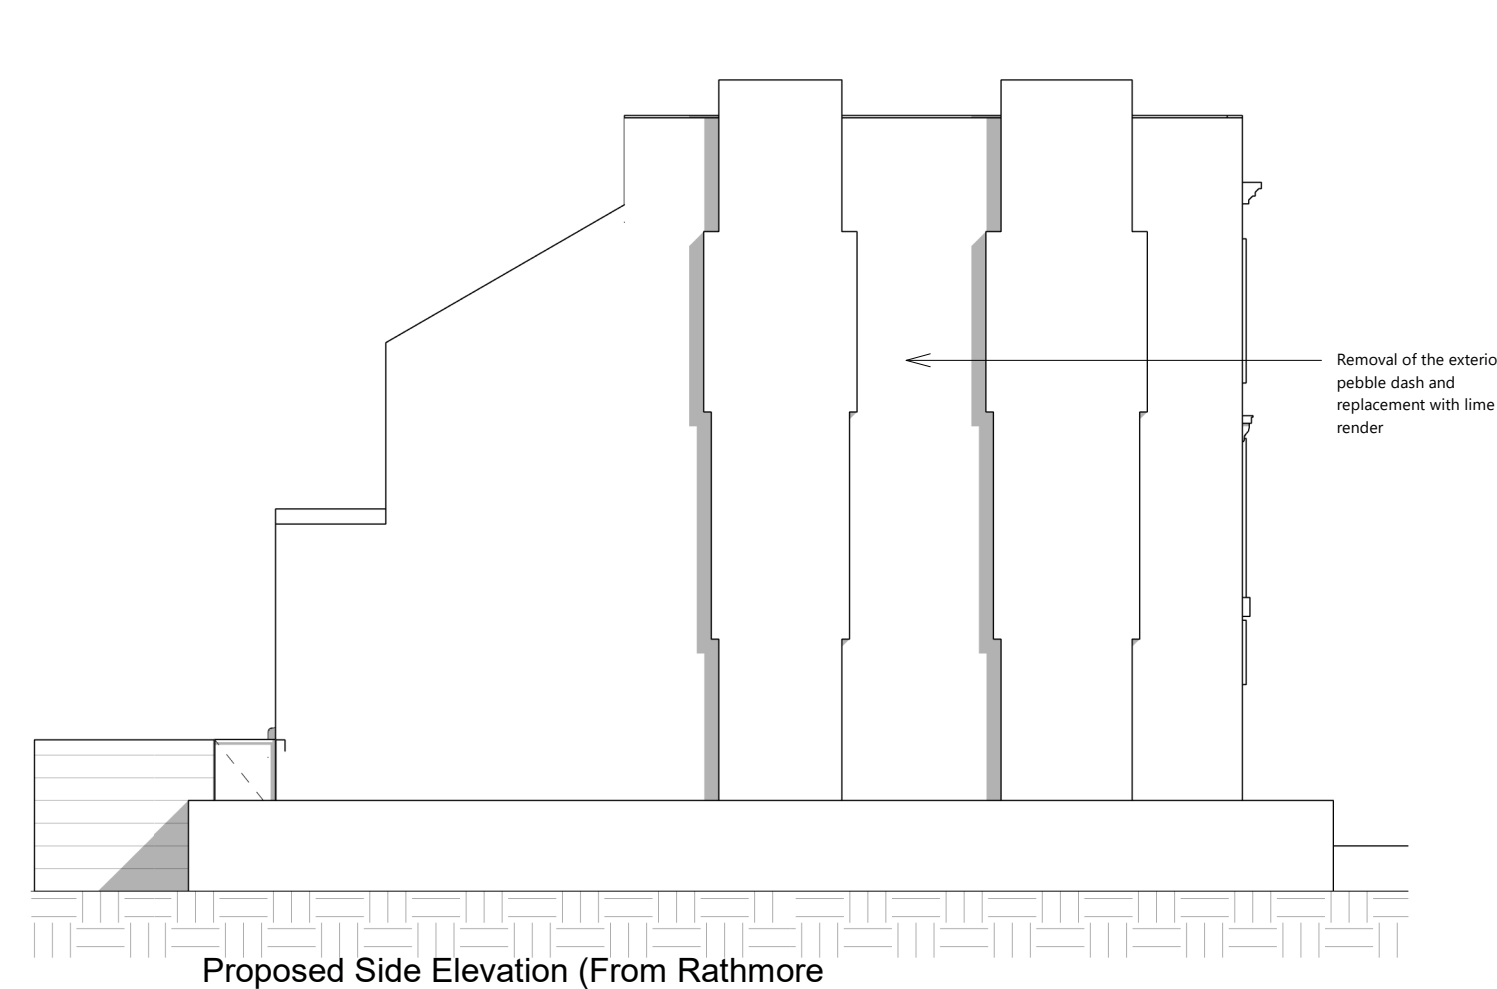

9 Proposed Side Elevation (From Rathmore Rd)
1 : 100

 

VISUAL SCALE 1:100

PROJECT		
Internal Reconfiguration with Flat Conversion, Replacing External Pebble Dash with Lime Render, Addition of Secondary Glazing Internally to First & Second Floor Windows and All Associated Works		
ADDRESS		
20 Stone Street, Gravesend, DA11 0NP		
CLIENT NAME		
J. Johal		
PROJECT STATUS		
Planning		
SHEET N.	DRAWING TITLE	
PL01	Proposed Drawings	
DESIGNED BY:	DRAWN BY:	CHECKED BY:
GOPLANS	SD	GOPLANS
DATE:	SCALE	
02/04/2025	As Indicated @ A1	
..... Demolished existing - - - - - Item above cut - - - - - Headheight of 1.8m (estimated) Roof lights		
All dimensions to be cross-checked on site prior to completing drawings for a party wall process, ordering and/or structural purposes.		

