



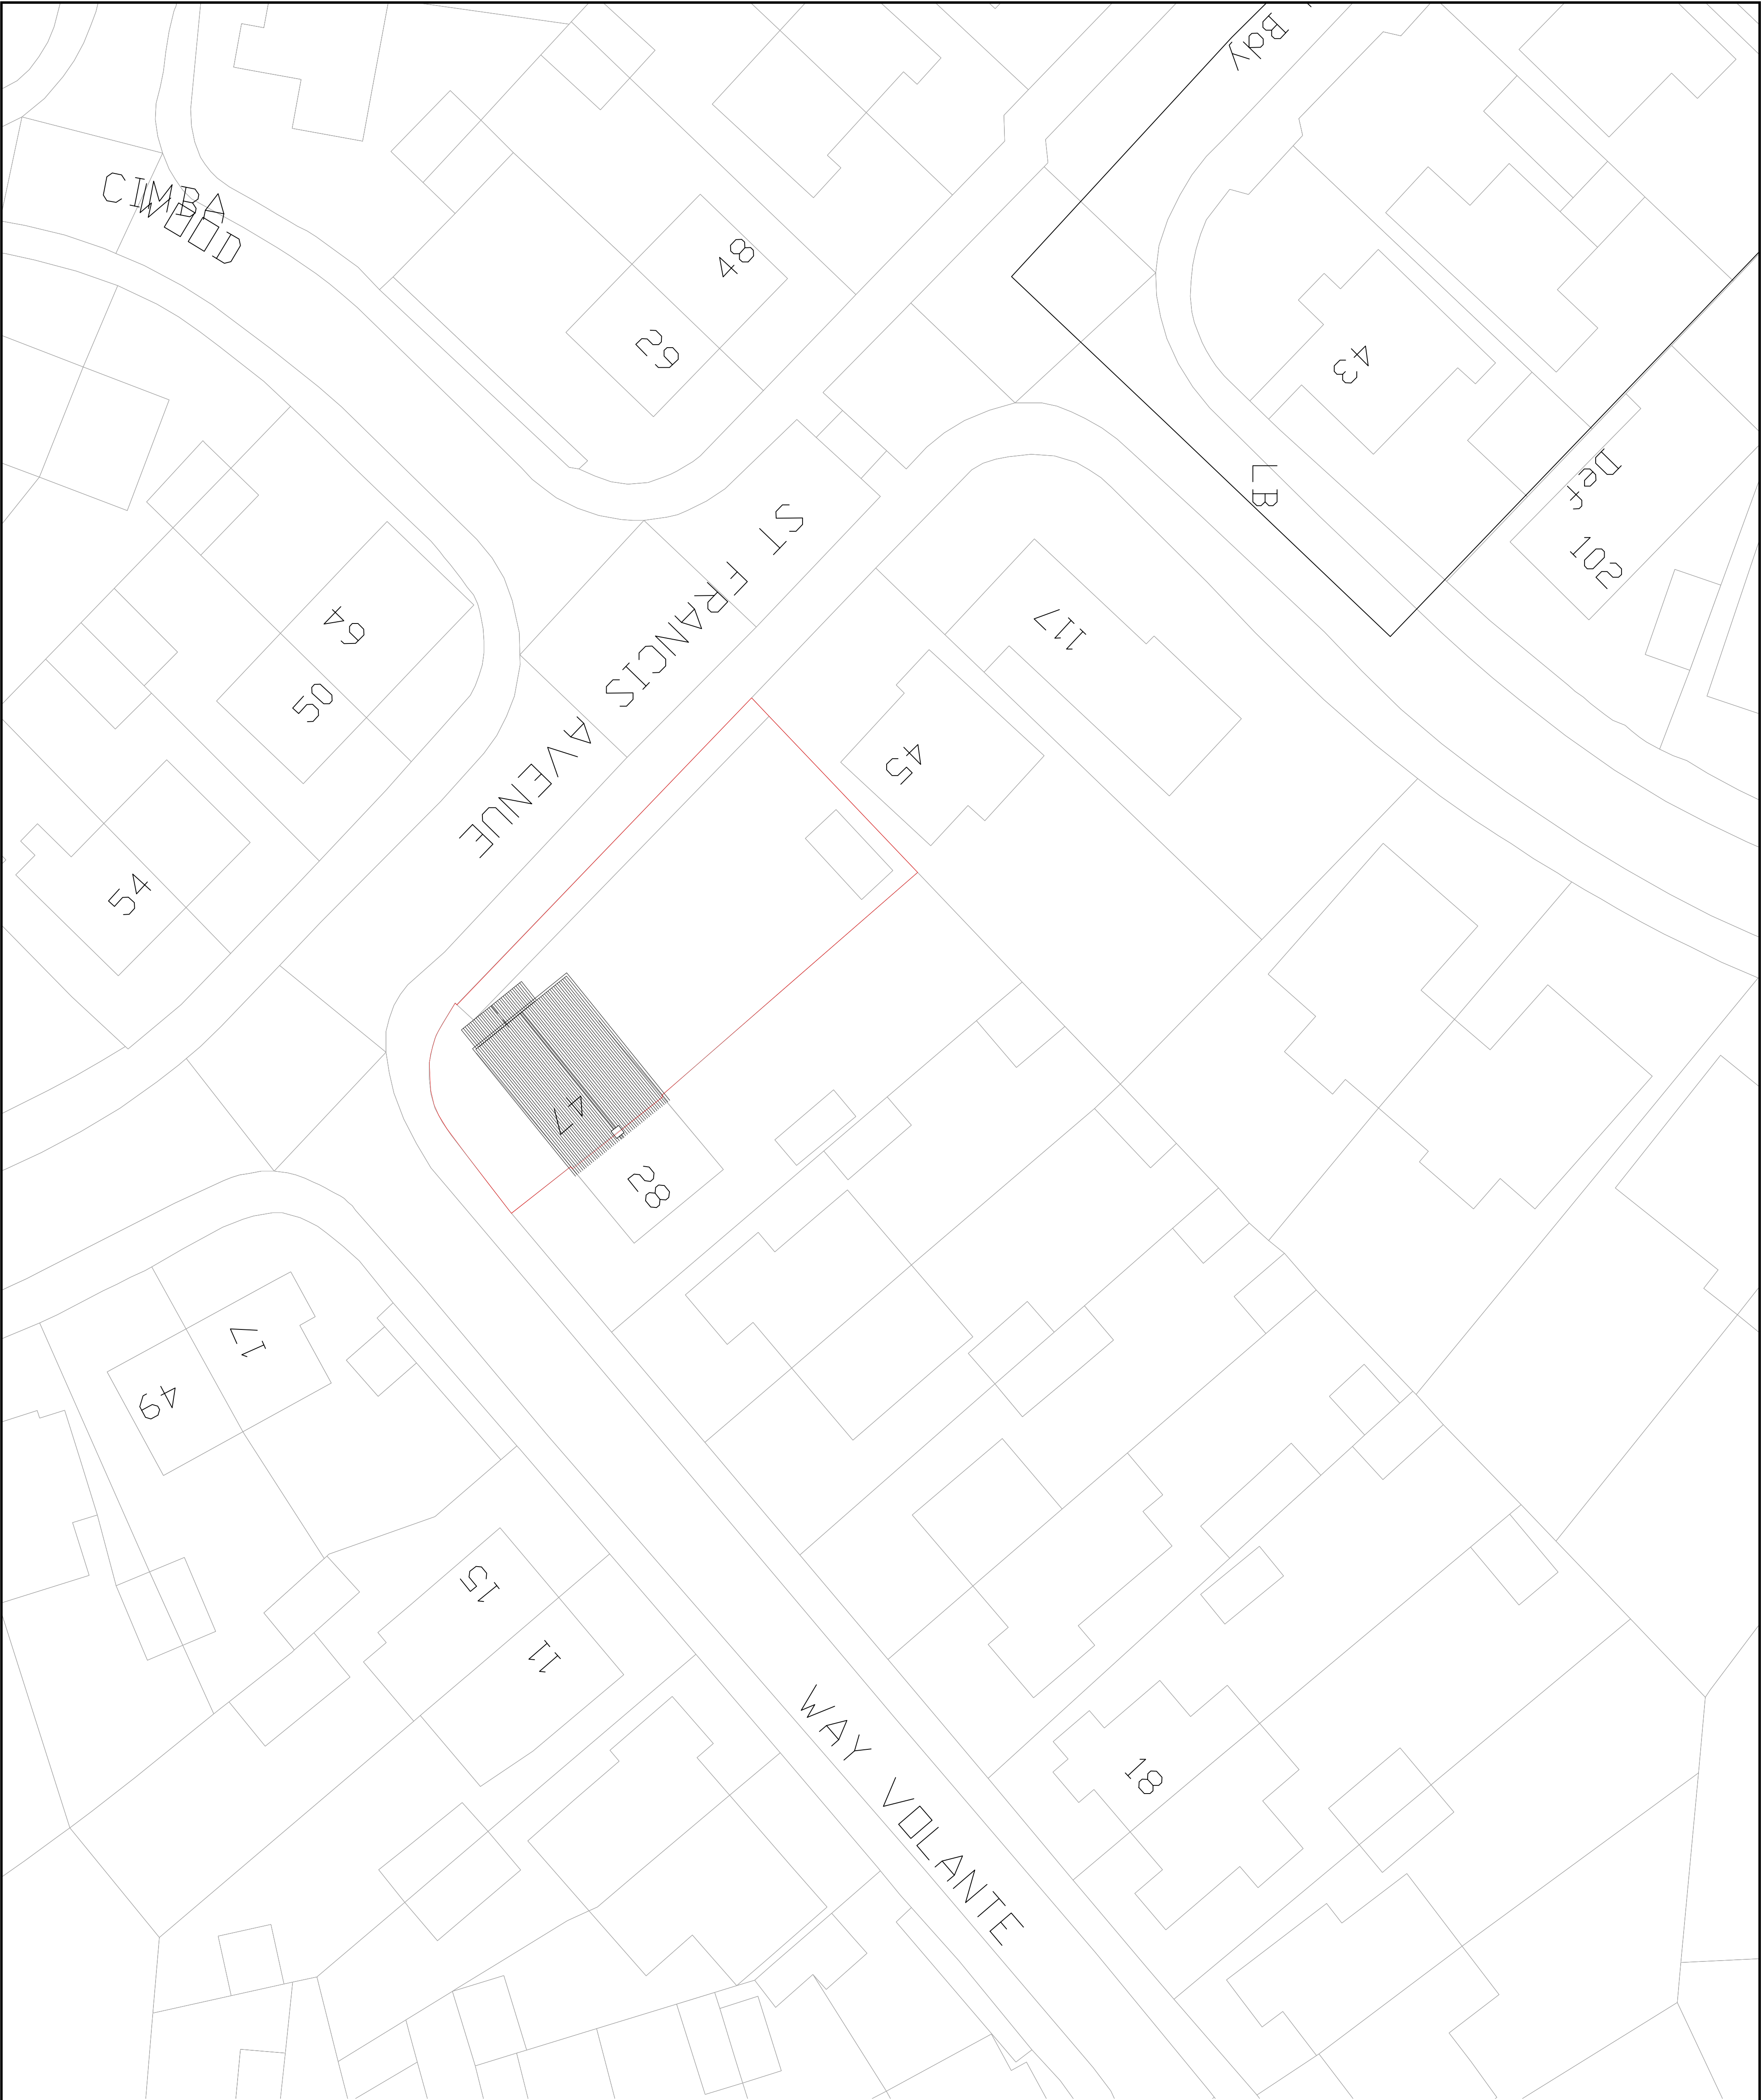

OS Plan Scale 1:1250
10m 20m 30m 40m 50m

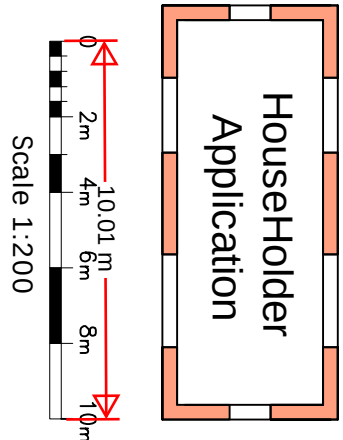

Scale 1:200

PI	ES	TO	PL	AN	ING
Rev					
Date					



9A THE PINNACLE - 180 HIGH ROAD, CHADDWELL HEATH - ROCHFORD - R16 6PN
07940121222
www.ispl.uk

Job Title
47 St Francis Avenue Gravesend
DA12 4SY

Drawing Title
Existing Block and Site plan

Scale	Date	Drawn	Rev
1:200 @ A1	Dec 24		
Job No.	Draw No.	Rev	
51-1000-989	S01	P1	