


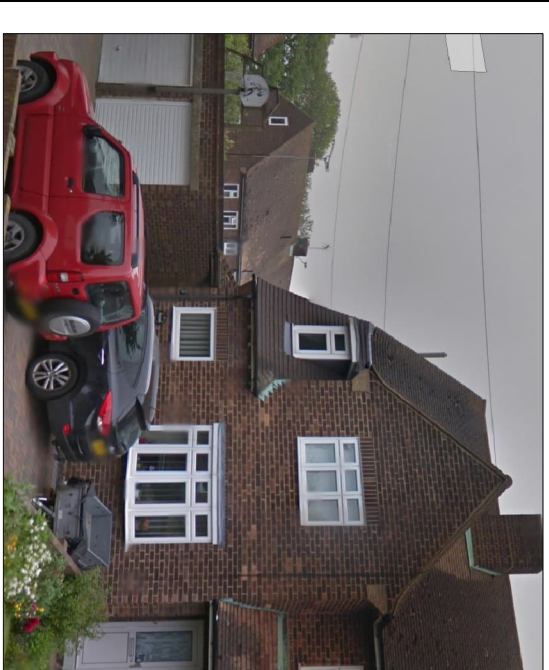



Photo of front Elevation



Photo of Rear Elevation

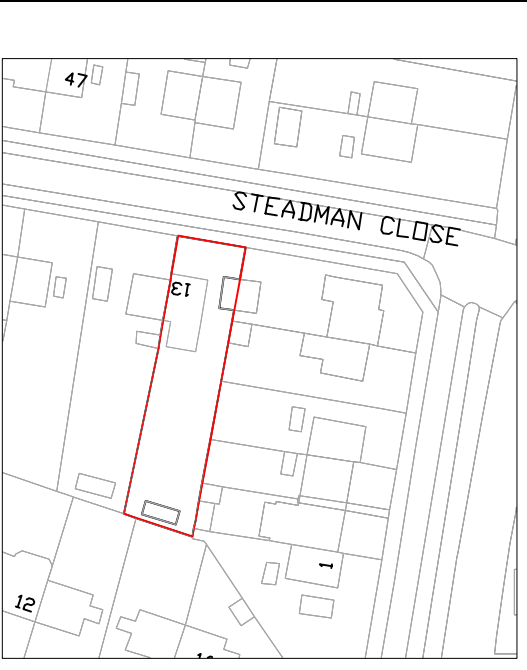


OS Plan Scale 1:1250

 

P1	ISSUED TO COUNCIL	25.05.23		
Rev		Date		

Householder

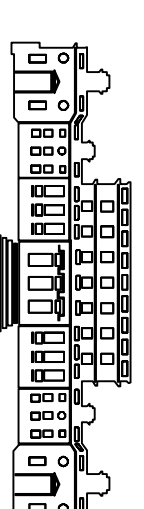

Designer Plans Ltd
9A THE PINNACLE - 160 HIGH ROAD - CHADWELL HEATH -
ROMFORD - RM6 6PN
T : 07940121222

Job Title

13 Steadman Close Higham ME3 7JD

Drawing Title	Scale	Author	Date
1. Plan View	1:100	J. Doe	2023-10-26
2. Section A-A	1:50	J. Doe	2023-10-26
3. Elevation	1:100	J. Doe	2023-10-26
4. Detail View	2:1	J. Doe	2023-10-26

Scale	Date
1:200 @ A1	SFP, 23

Job No.	
---------	--

515-1000-785

P

515-1000-785

P