
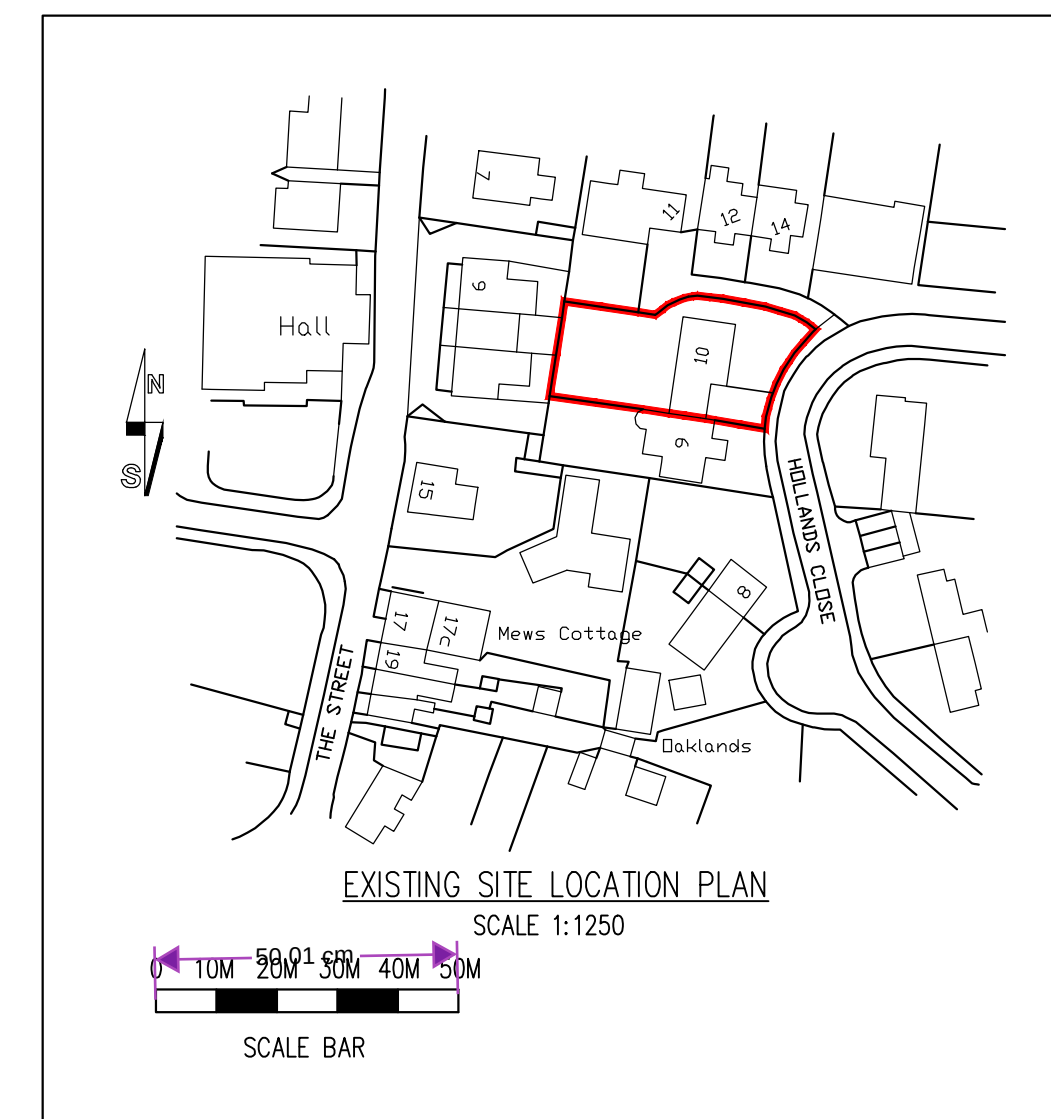
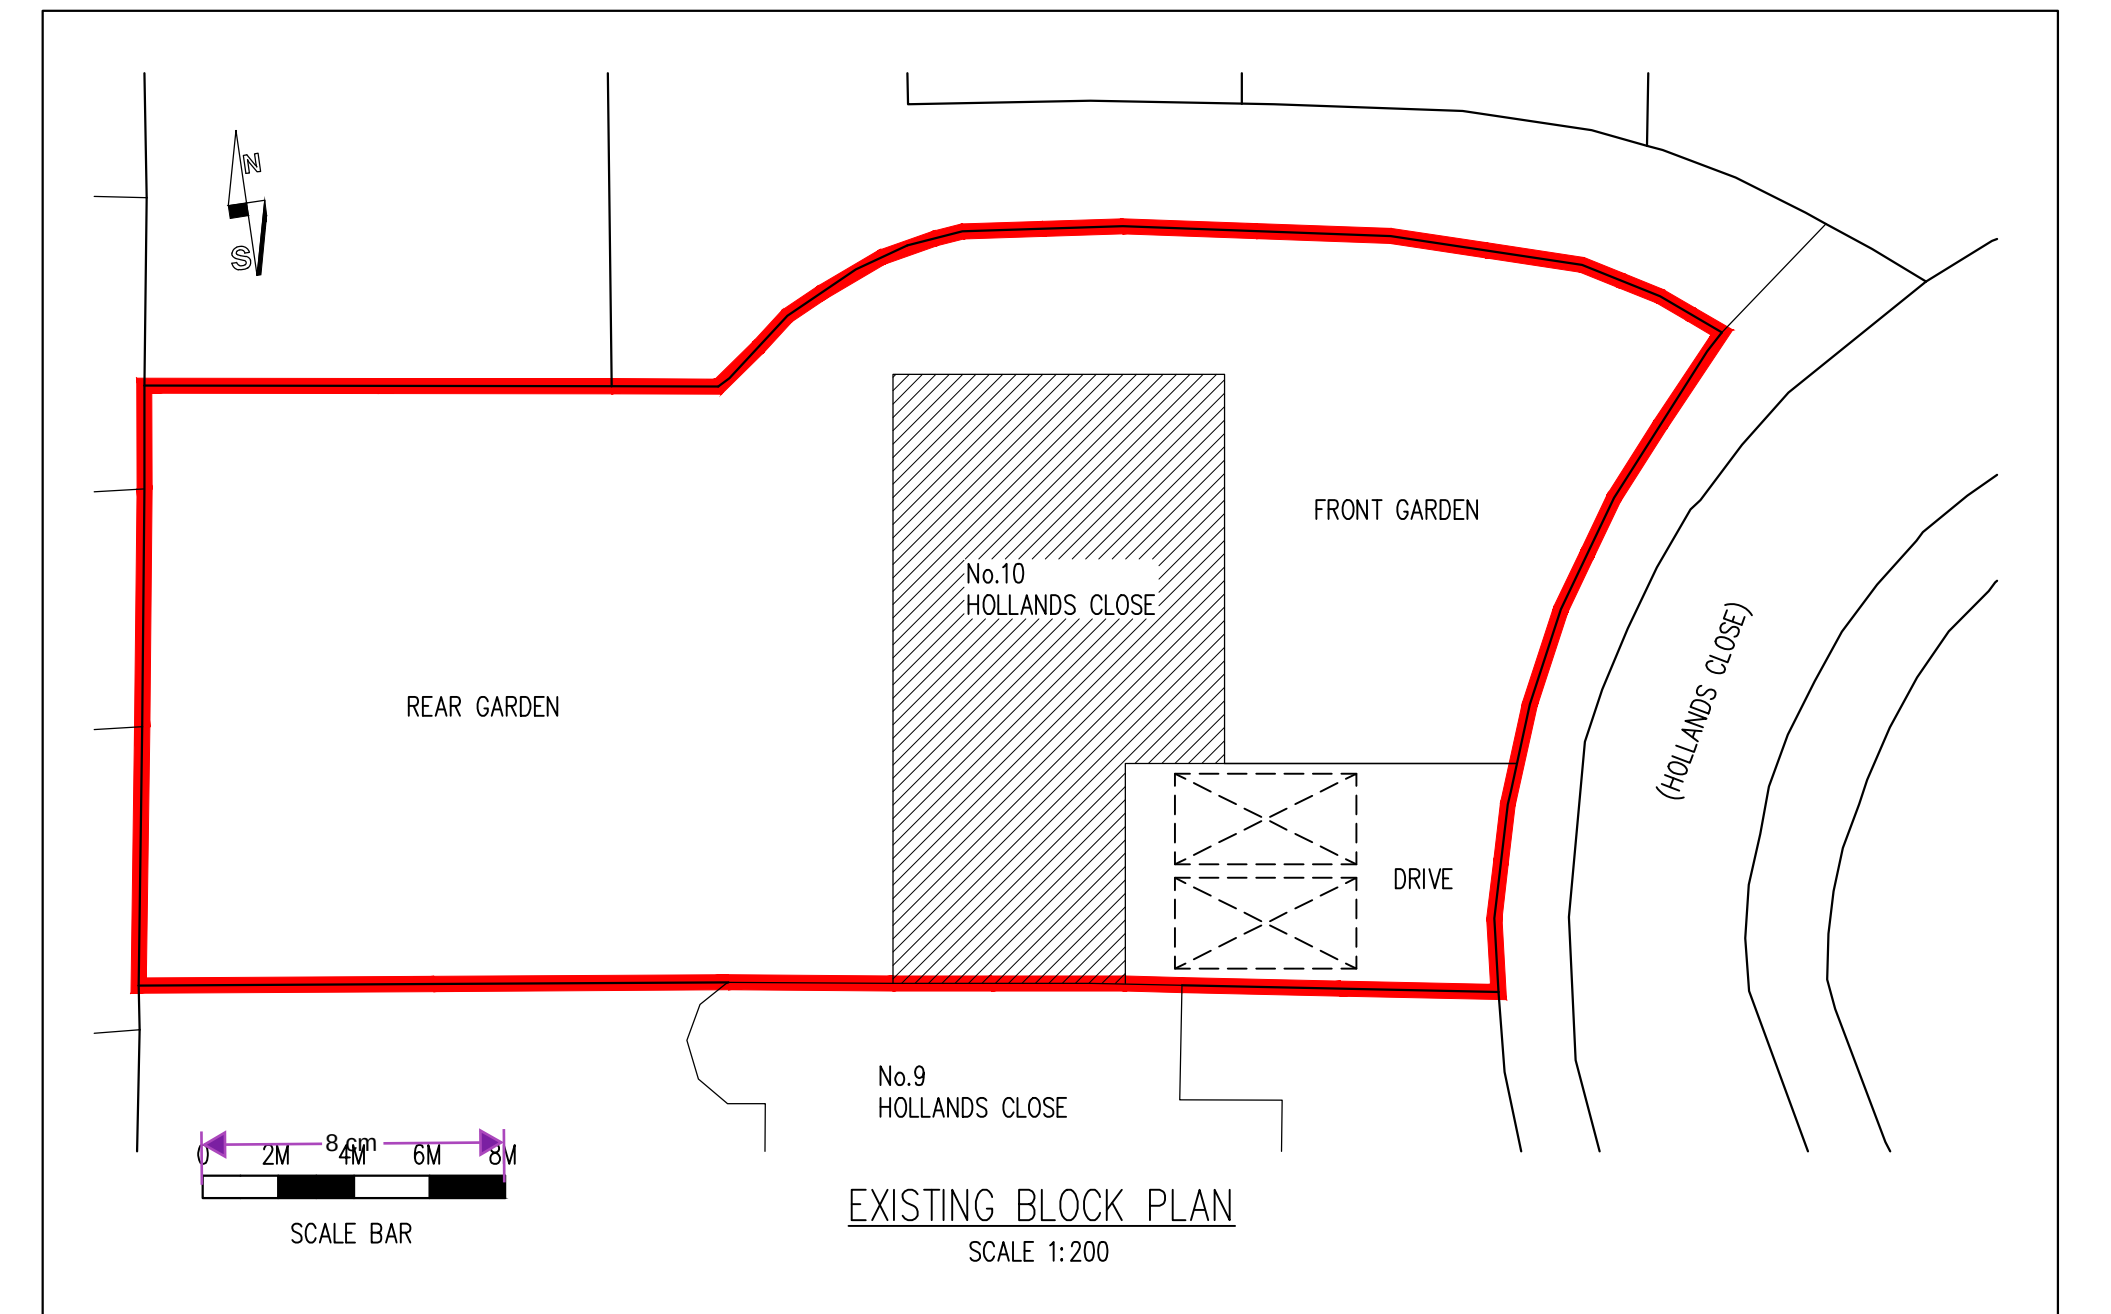


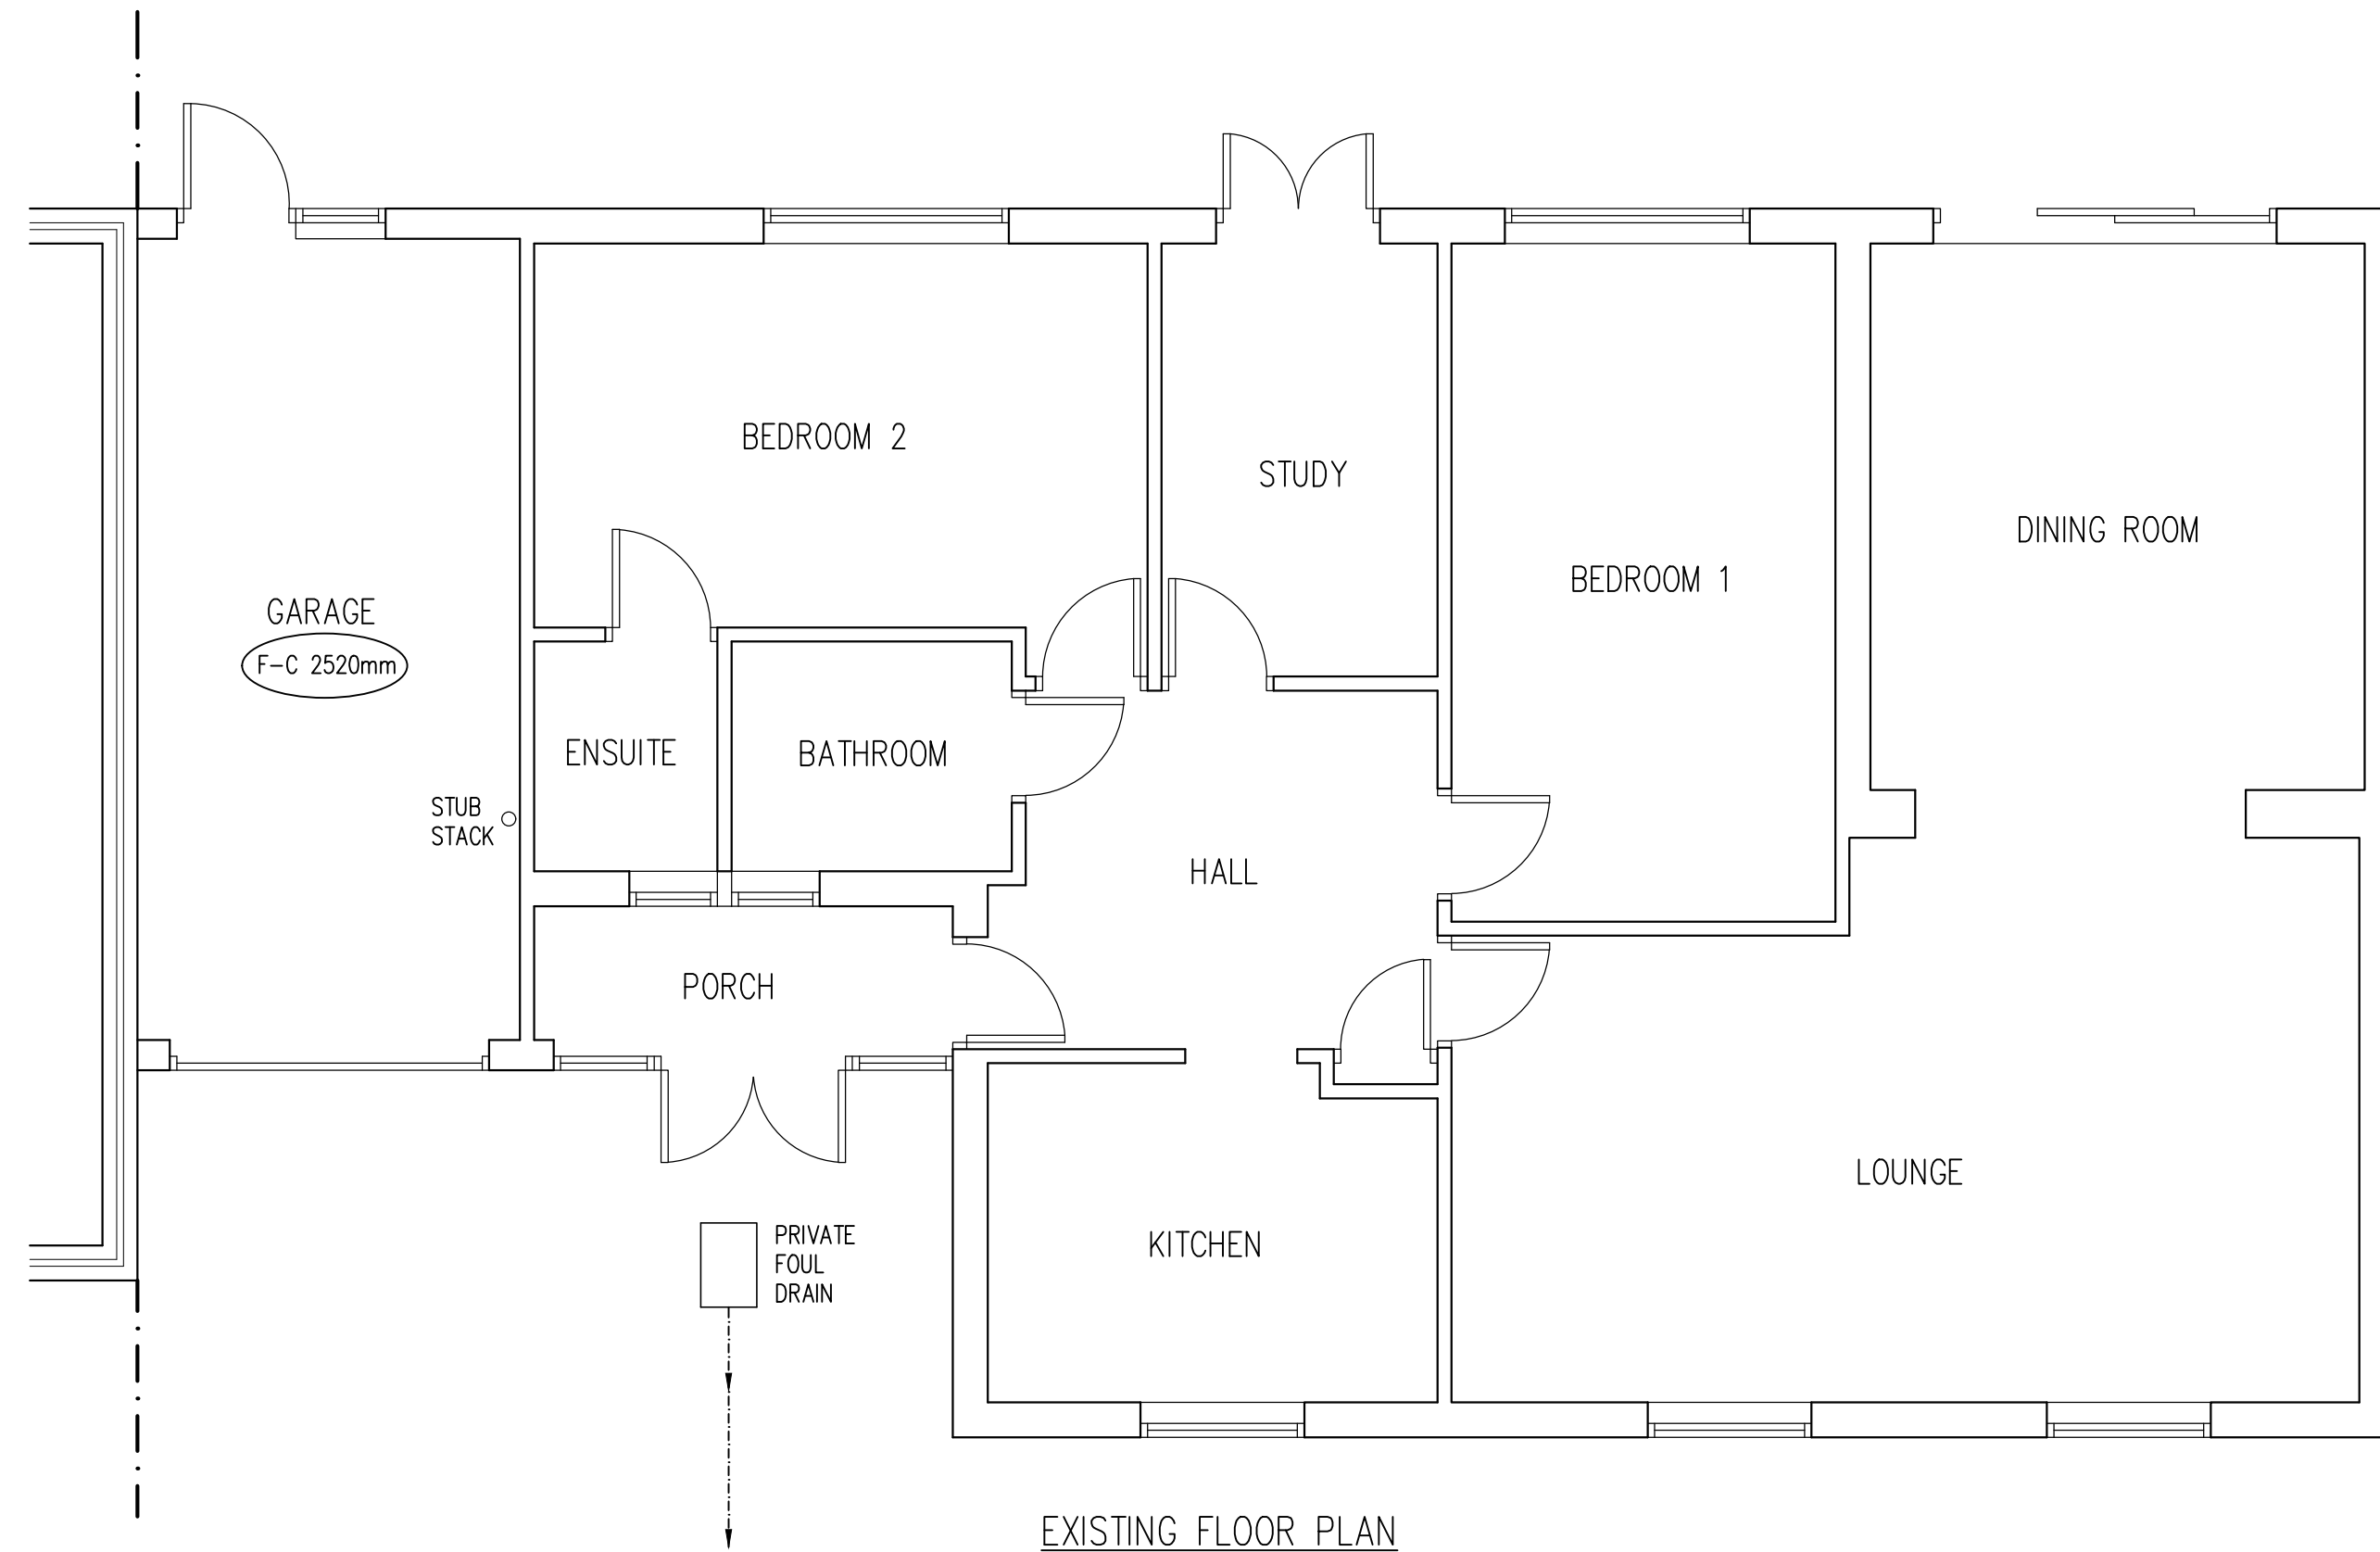

Rev	Date	By	Chk	Revisions

Client
MR & MRS RONALD BARDOE

Job Title
CONVERSION OF EXISTING GARAGE TO AN ANNEXE AT 10 HOLLANDS CLOSE SHORNE GRAVESEND KENT DA12 3EH

**ARCHITECTURAL
CONSULTANTS**

**ANDERSON
NORTH**

ANDERSON NORTH LIMITED
Glen Lodge
Priory Close, East Farleigh
Kent ME15 0EY
Tel: 01732 522 455
Mob: 07957 627 440

Scale	Date
AS SHOWN @ A1	08/11/24

Drawing Title
EXISTING FLOOR PLAN AND ELEVATIONS

Drawing No.	Rev.
10-HOLLANDS-CLOSE-01	A