


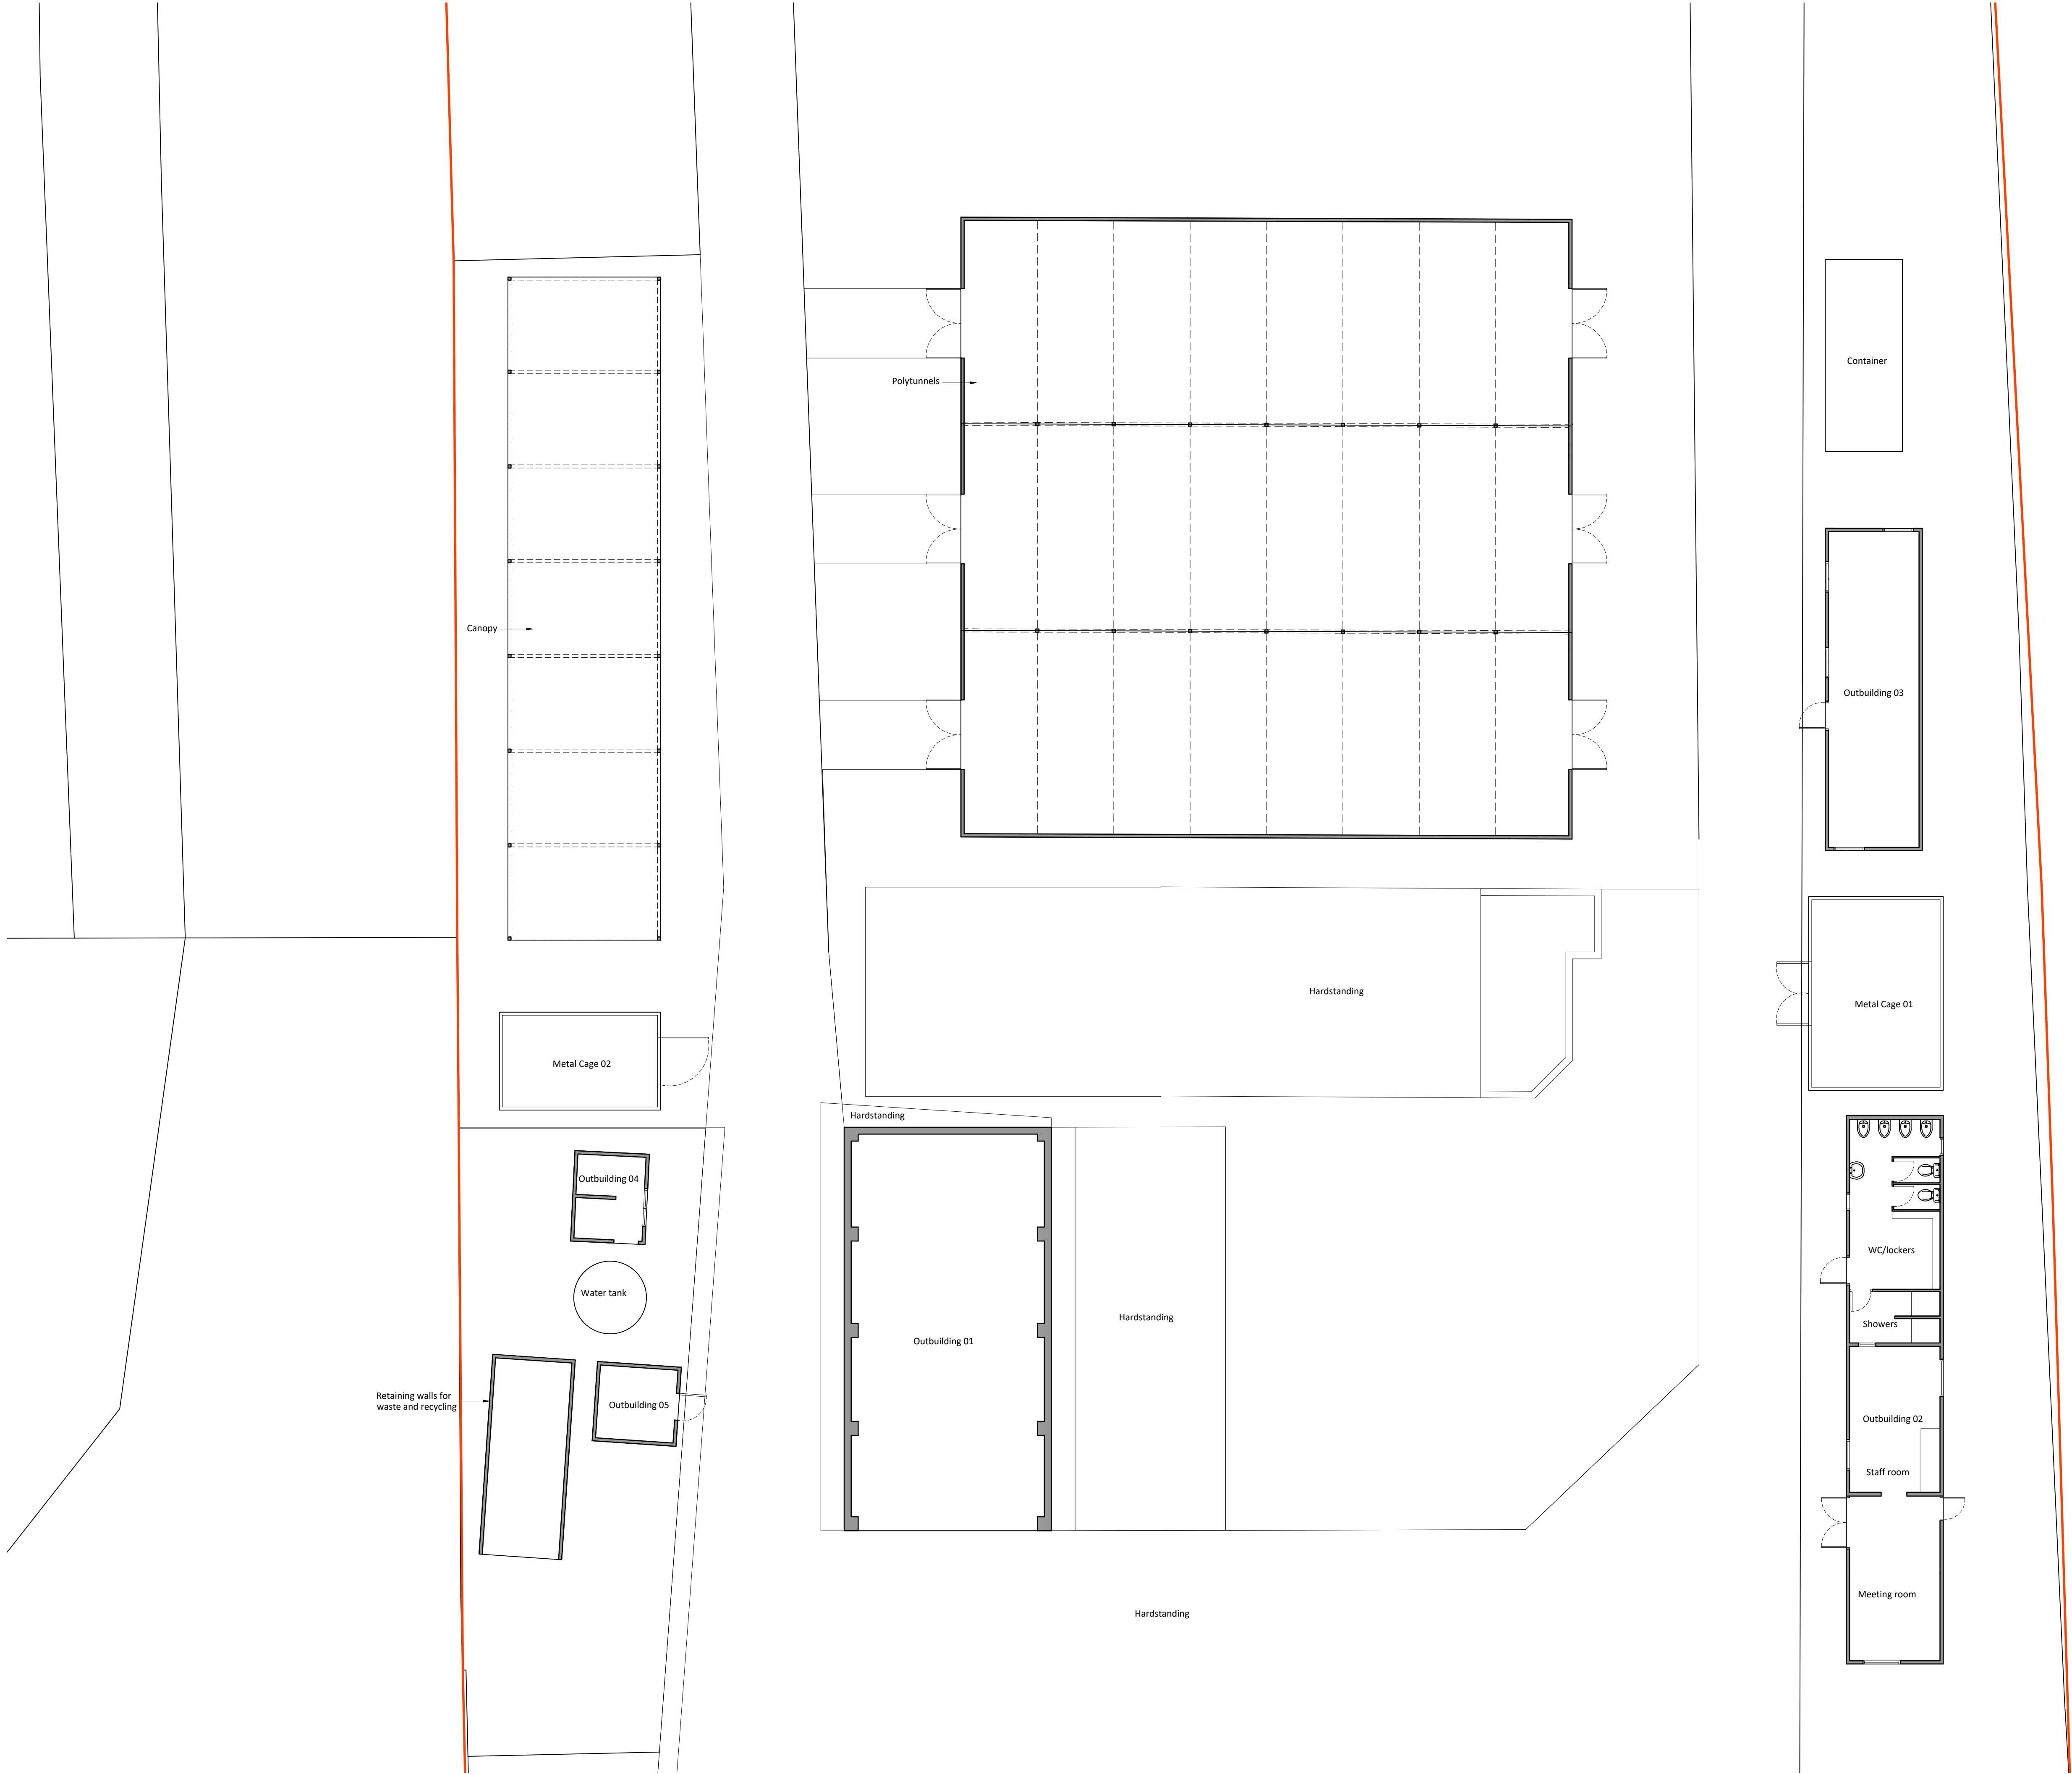

Project Title Walnut Hill Nursery, Walnut Hill Road, Longfield Hill, DA13 9HL	Job No 4244
Drawing Title Pre Existing Outbuildings Floor Plans	Drawing No 304
Date 16.10.2024	Drawn by MW
	Checked by PN

