


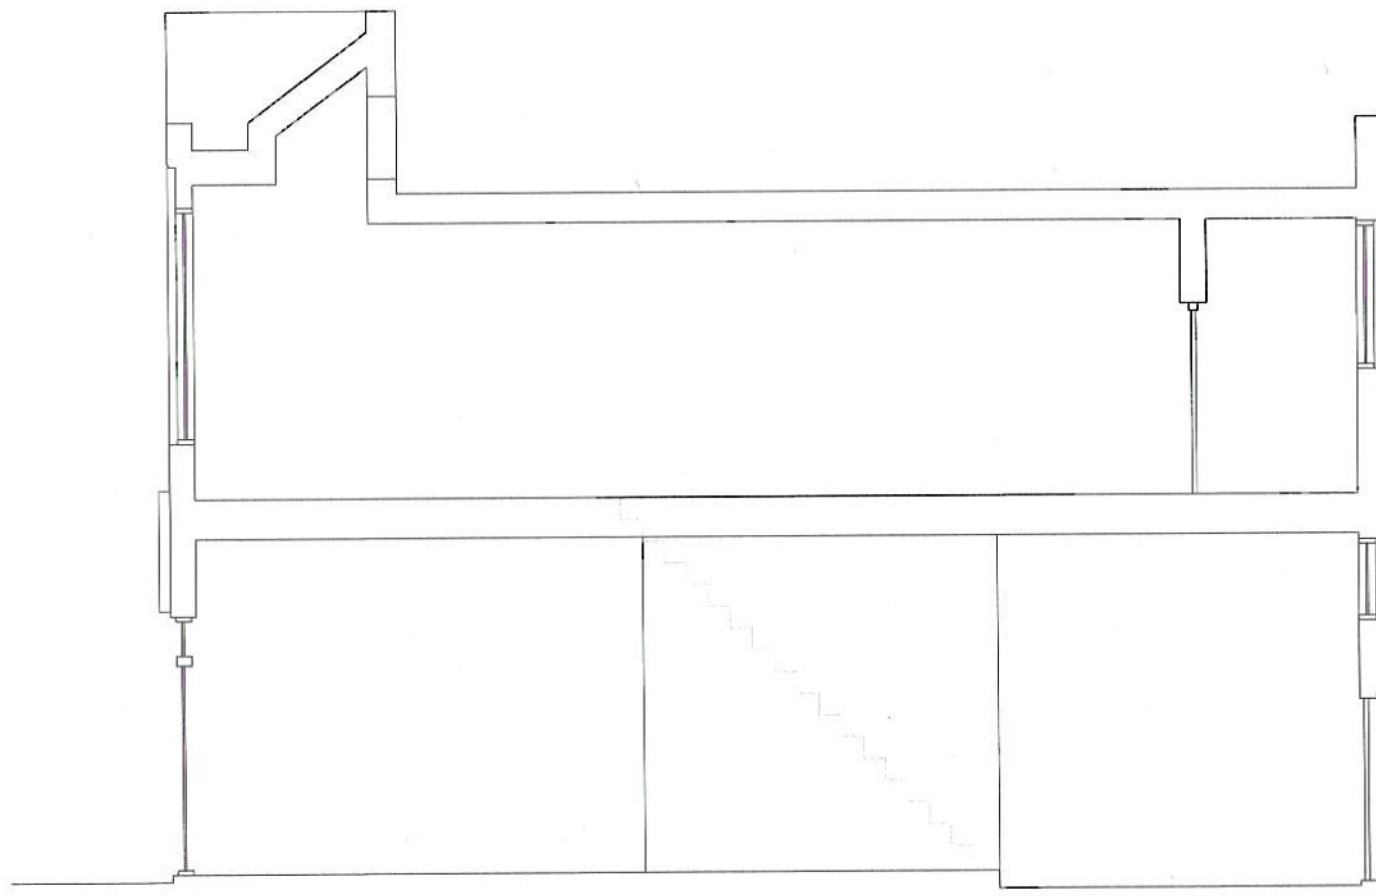

notes:


revisions

chk

job title			
21 King's Street Gravesend			
drawing title			
Planning Information Existing Section A-A			
status	Preliminary		
date	23 09 2014	scale	1/50
drawn	TB	checked	
drawn by	2074 (02)004		
© 2014 Archi-Team. All rights reserved. This drawing is the property of Archi-Team. All dimensions are in millimeters unless otherwise stated.			
			A3

Archi-Team
 100011 Nottingham
 The Core & Hub, The Hub & Core
 100011 Nottingham
 100011 Nottingham
 100011 Nottingham



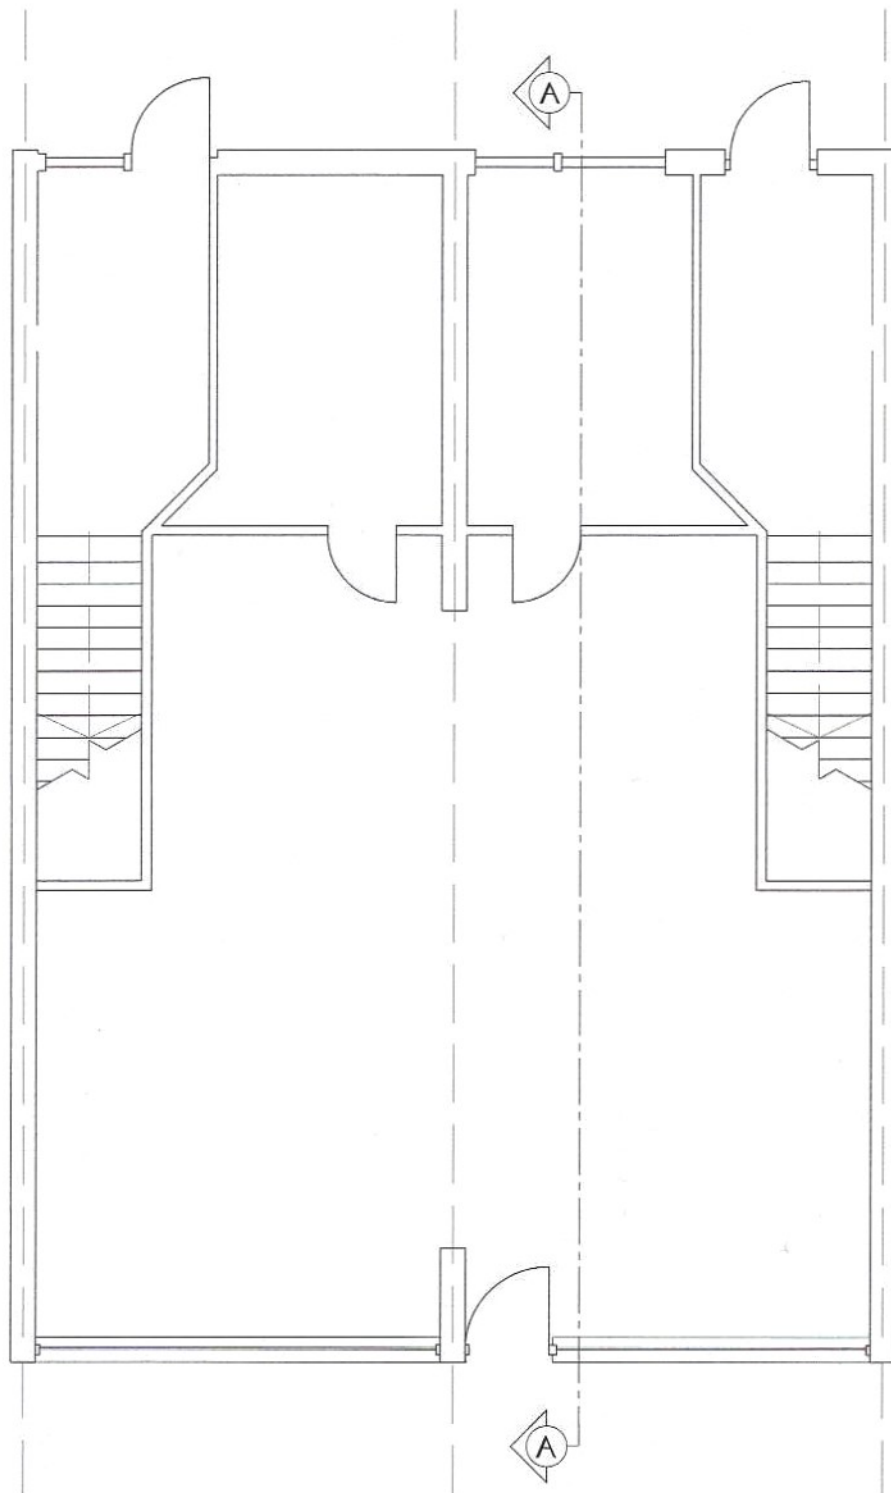

notes:

revisions

chk

job title

21 King's Street
Gravesend

dwg title

Planning Information
Proposed Ground Floor Plan

status

Preliminary

date

23 09 2014

scale

1:50

drawn

TB

checked

dwg no.

2074 (03)001

1

2

3

4

5

6

7

8

9

10

11

12

13

14

15

16

17

18

19

20


© this drawing is copyright, do not scale this drawing, all dimensions to be checked on site

A3

RD Architects
www.rdaship.com

One Church Lane, The Village, Gravesend
Kent, ME14 4TJ
01474 817600
www.rdaship.com
01474 817600



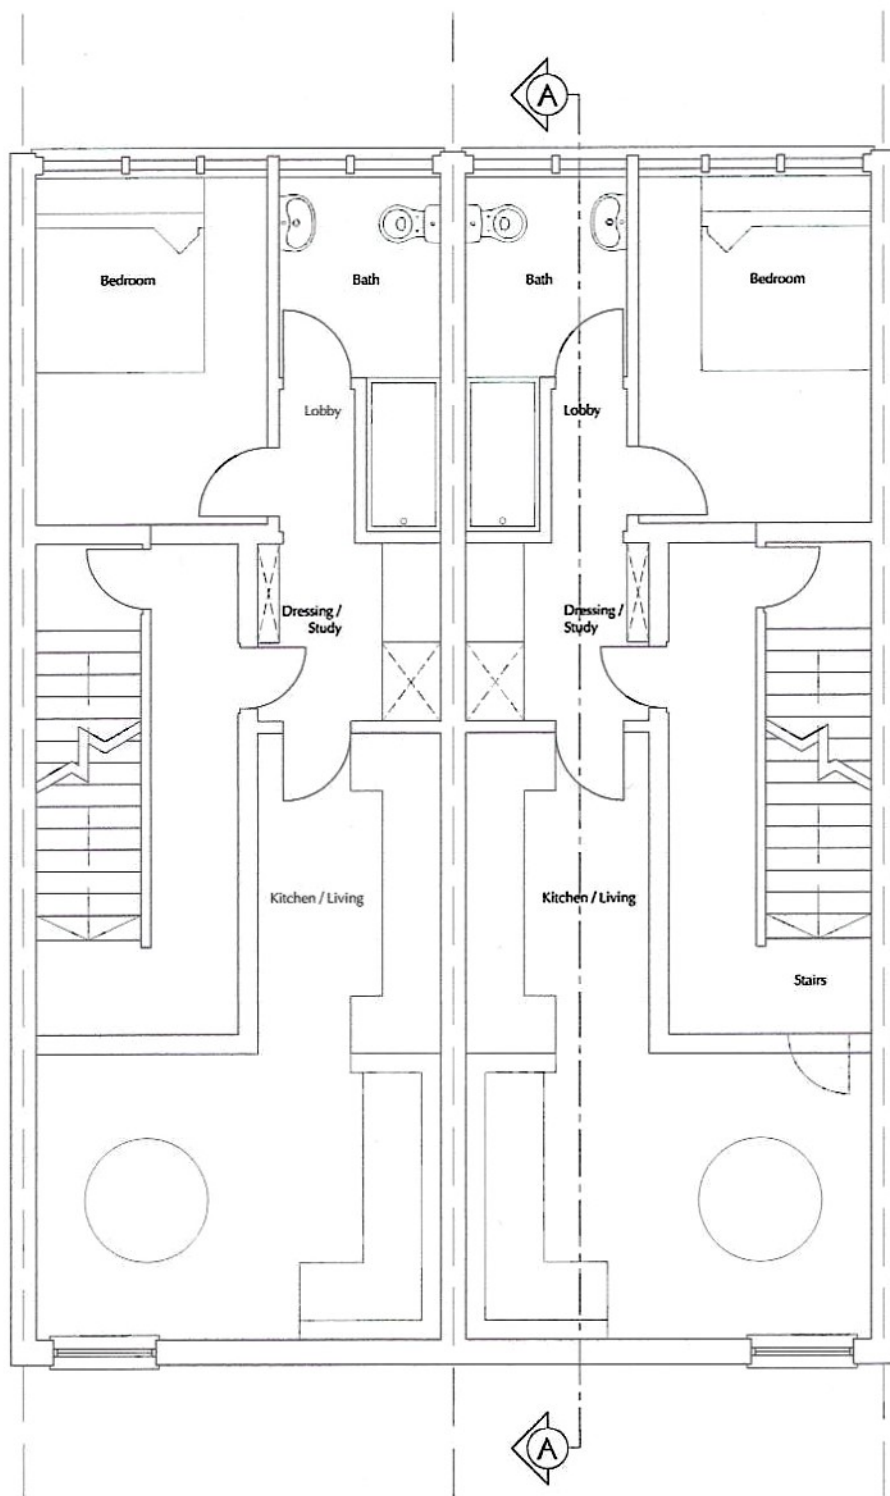

notes:

revisions

chk

job title

21 King's Street
Gravesend

dwg title

Planning Information
Proposed First Floor Plan

status

Preliminary

date

21 09 2014

drawn

TR

checked

dwg no.

2074 (03)002

scale

1:50

sheet

1 of 1

notes

scale

1:50

sheet

1 of 1

notes

scale

1:50

sheet

1 of 1

notes

scale


1:50

sheet

1 of 1

RD Architects
 1000 / 1000
 The 1000 Shop, The Historic Dockyard
 Chatham, Kent, ME4 4JZ
 T: 01622 410000
 W: www.rdarchitects.co.uk
 E: info@rdarchitects.co.uk



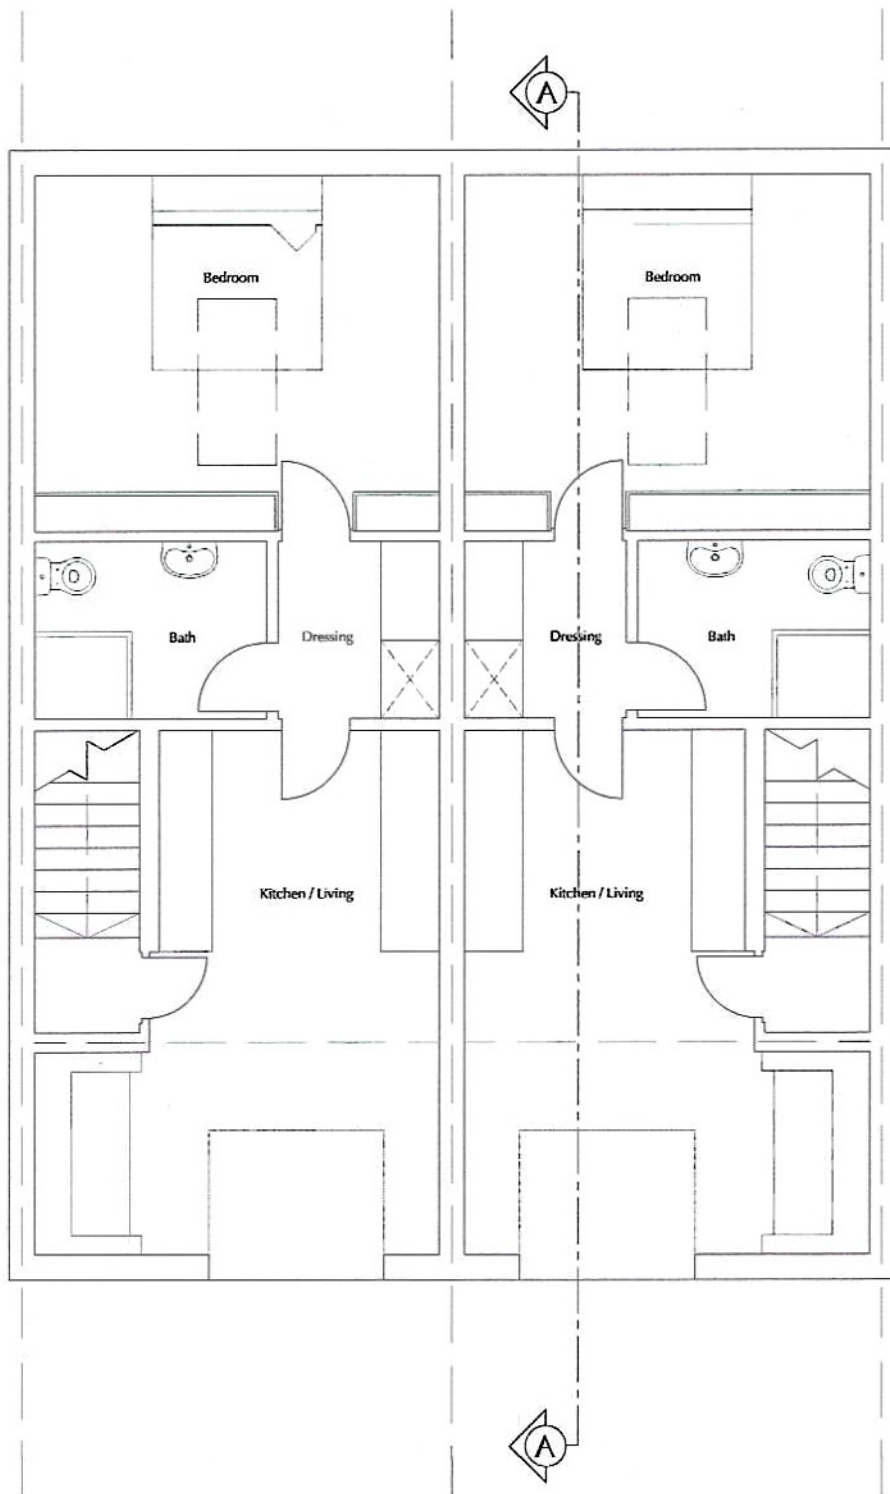

notes:

revisions

chk

job title
21 King's Street
Gravesend

drawing title
Planning Information
Proposed Second Floor Plan

status Preliminary

date 23 09 2014

drawn TB

checked

drawing no. 2074 (03)003

scale 1:50

© This drawing is copyright. No scale this drawing. All dimensions to be checked on site.

A3

RD Architects


www.rdashitects.co.uk

The Design Studio: The National Design Studio
Chartered Architectural Firm: M24/ATD
Tel: 01858 412121
Email: info@rdashitects.co.uk
Contact: 01858 412121



notes:

revisions chk

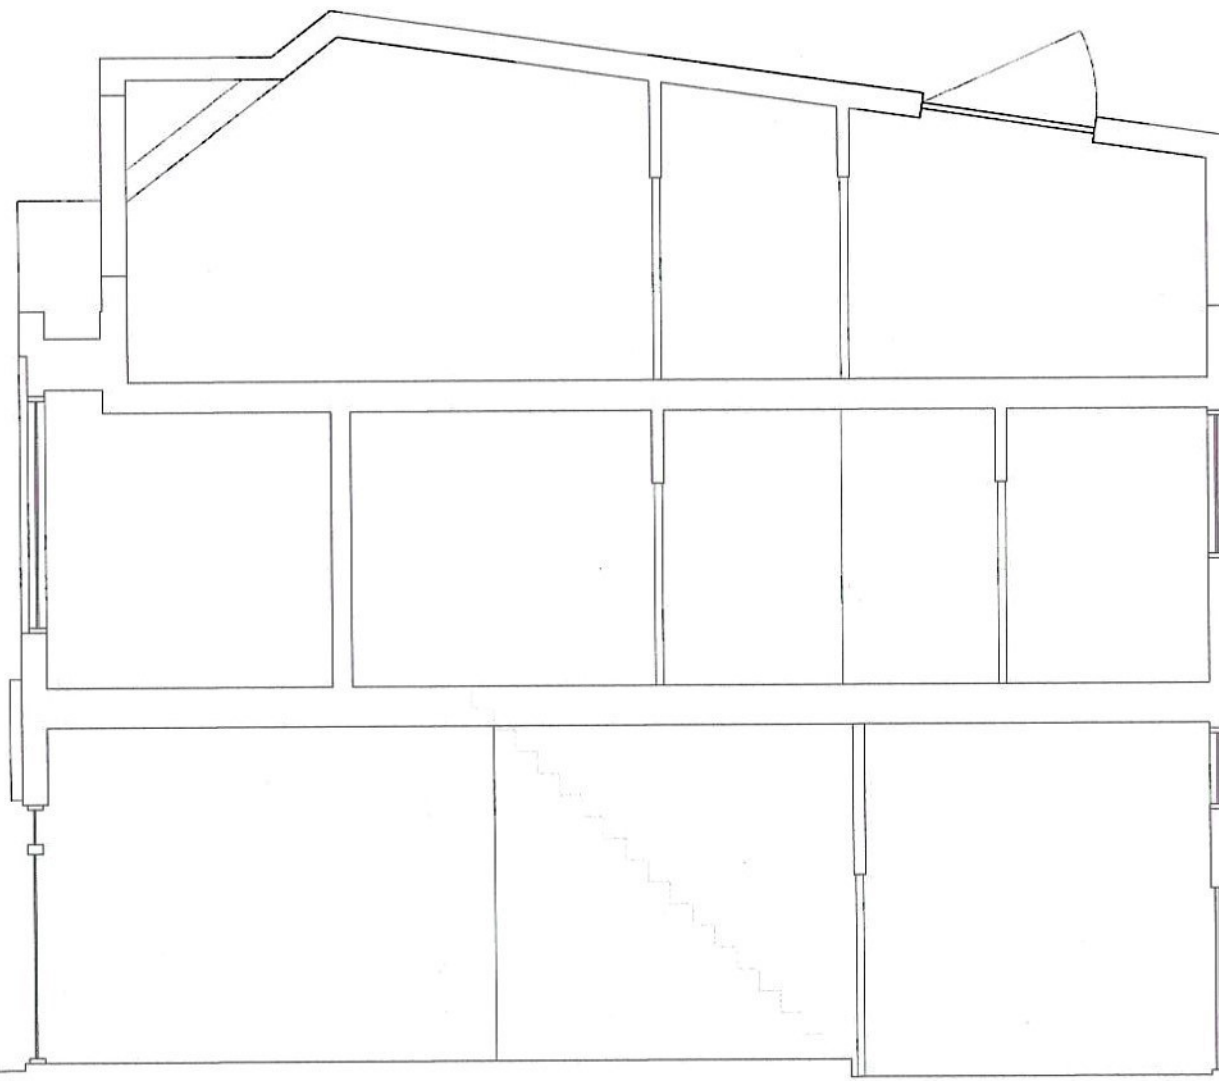

job title			
21 King's Street Gravesend			
drawing title			
Planning Information Proposed Section A-A			
status	Preliminary		
date	23 09 2014	scale	1/50
drawn	TII	checked	
dwg no.	2074 (03)004		
© 2014 RDA Architects. All rights reserved. No part of this drawing may be reproduced without written permission from RDA Architects.			

A3

RDA Architects
 RDA Architects
 The Liberty Shop, The Liberty Clockyard
 Chatham, Kent, ME4 4JZ
 T 01634 61400
 W www.rda-architects.co.uk
 E RDA@rda-architects.co.uk

