

NOTES
Do not scale

Verify all dimensions on site before commencing any work or preparing any shop drawings

All building materials, components and workmanship to comply with the appropriate Public Health Acts, Building Regulations, British & European Standards and Codes of Practice and to the appropriate manufacturers recommendations.

For all specialist work see relevant drawings

All schemes to be set out completely including buildings, roads, drainage and levels prior to the commencement of works

Sites to be checked against Land Registry plans and any necessary Easements to be established

Any discrepancies, errors or omissions to be reported to the architect for further instructions before commencement of works

K		
J		
H		
G		
F		
E		
D		
C		
B		
A		
Date	Revisions	By

D

A

C

Architects

21 Stone Street, Gravesend, Kent, DA11 0NP
Tel: 01474 566996 Fax: 01474 320374
Design@DACarchitects.co.uk

Project Title

21 a/b King Street
Gravesend, Kent
DA12 2EB

Client


P. Nijjer
Nijjer Estates

Drawing Title

Plans, Elevations, Section
SLP, Block Plan
As Existing

Scale	Date	Drawn By
1:100, 1:1250	22.03.2024	LW


Project No.	Dwg. No.	Rev.
5462	D-01	-

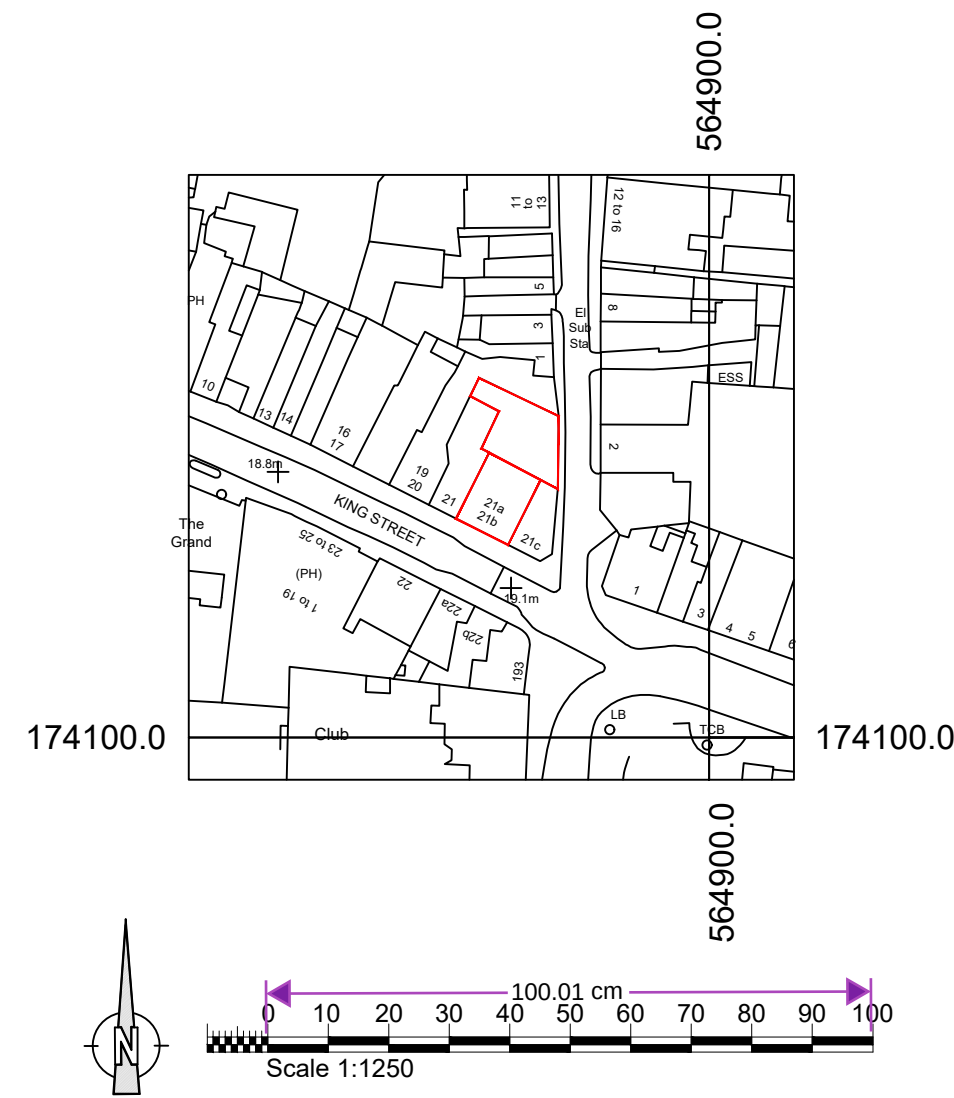


Front Elevation (S)
As Existing




Rear Elevation (N)
As Existing

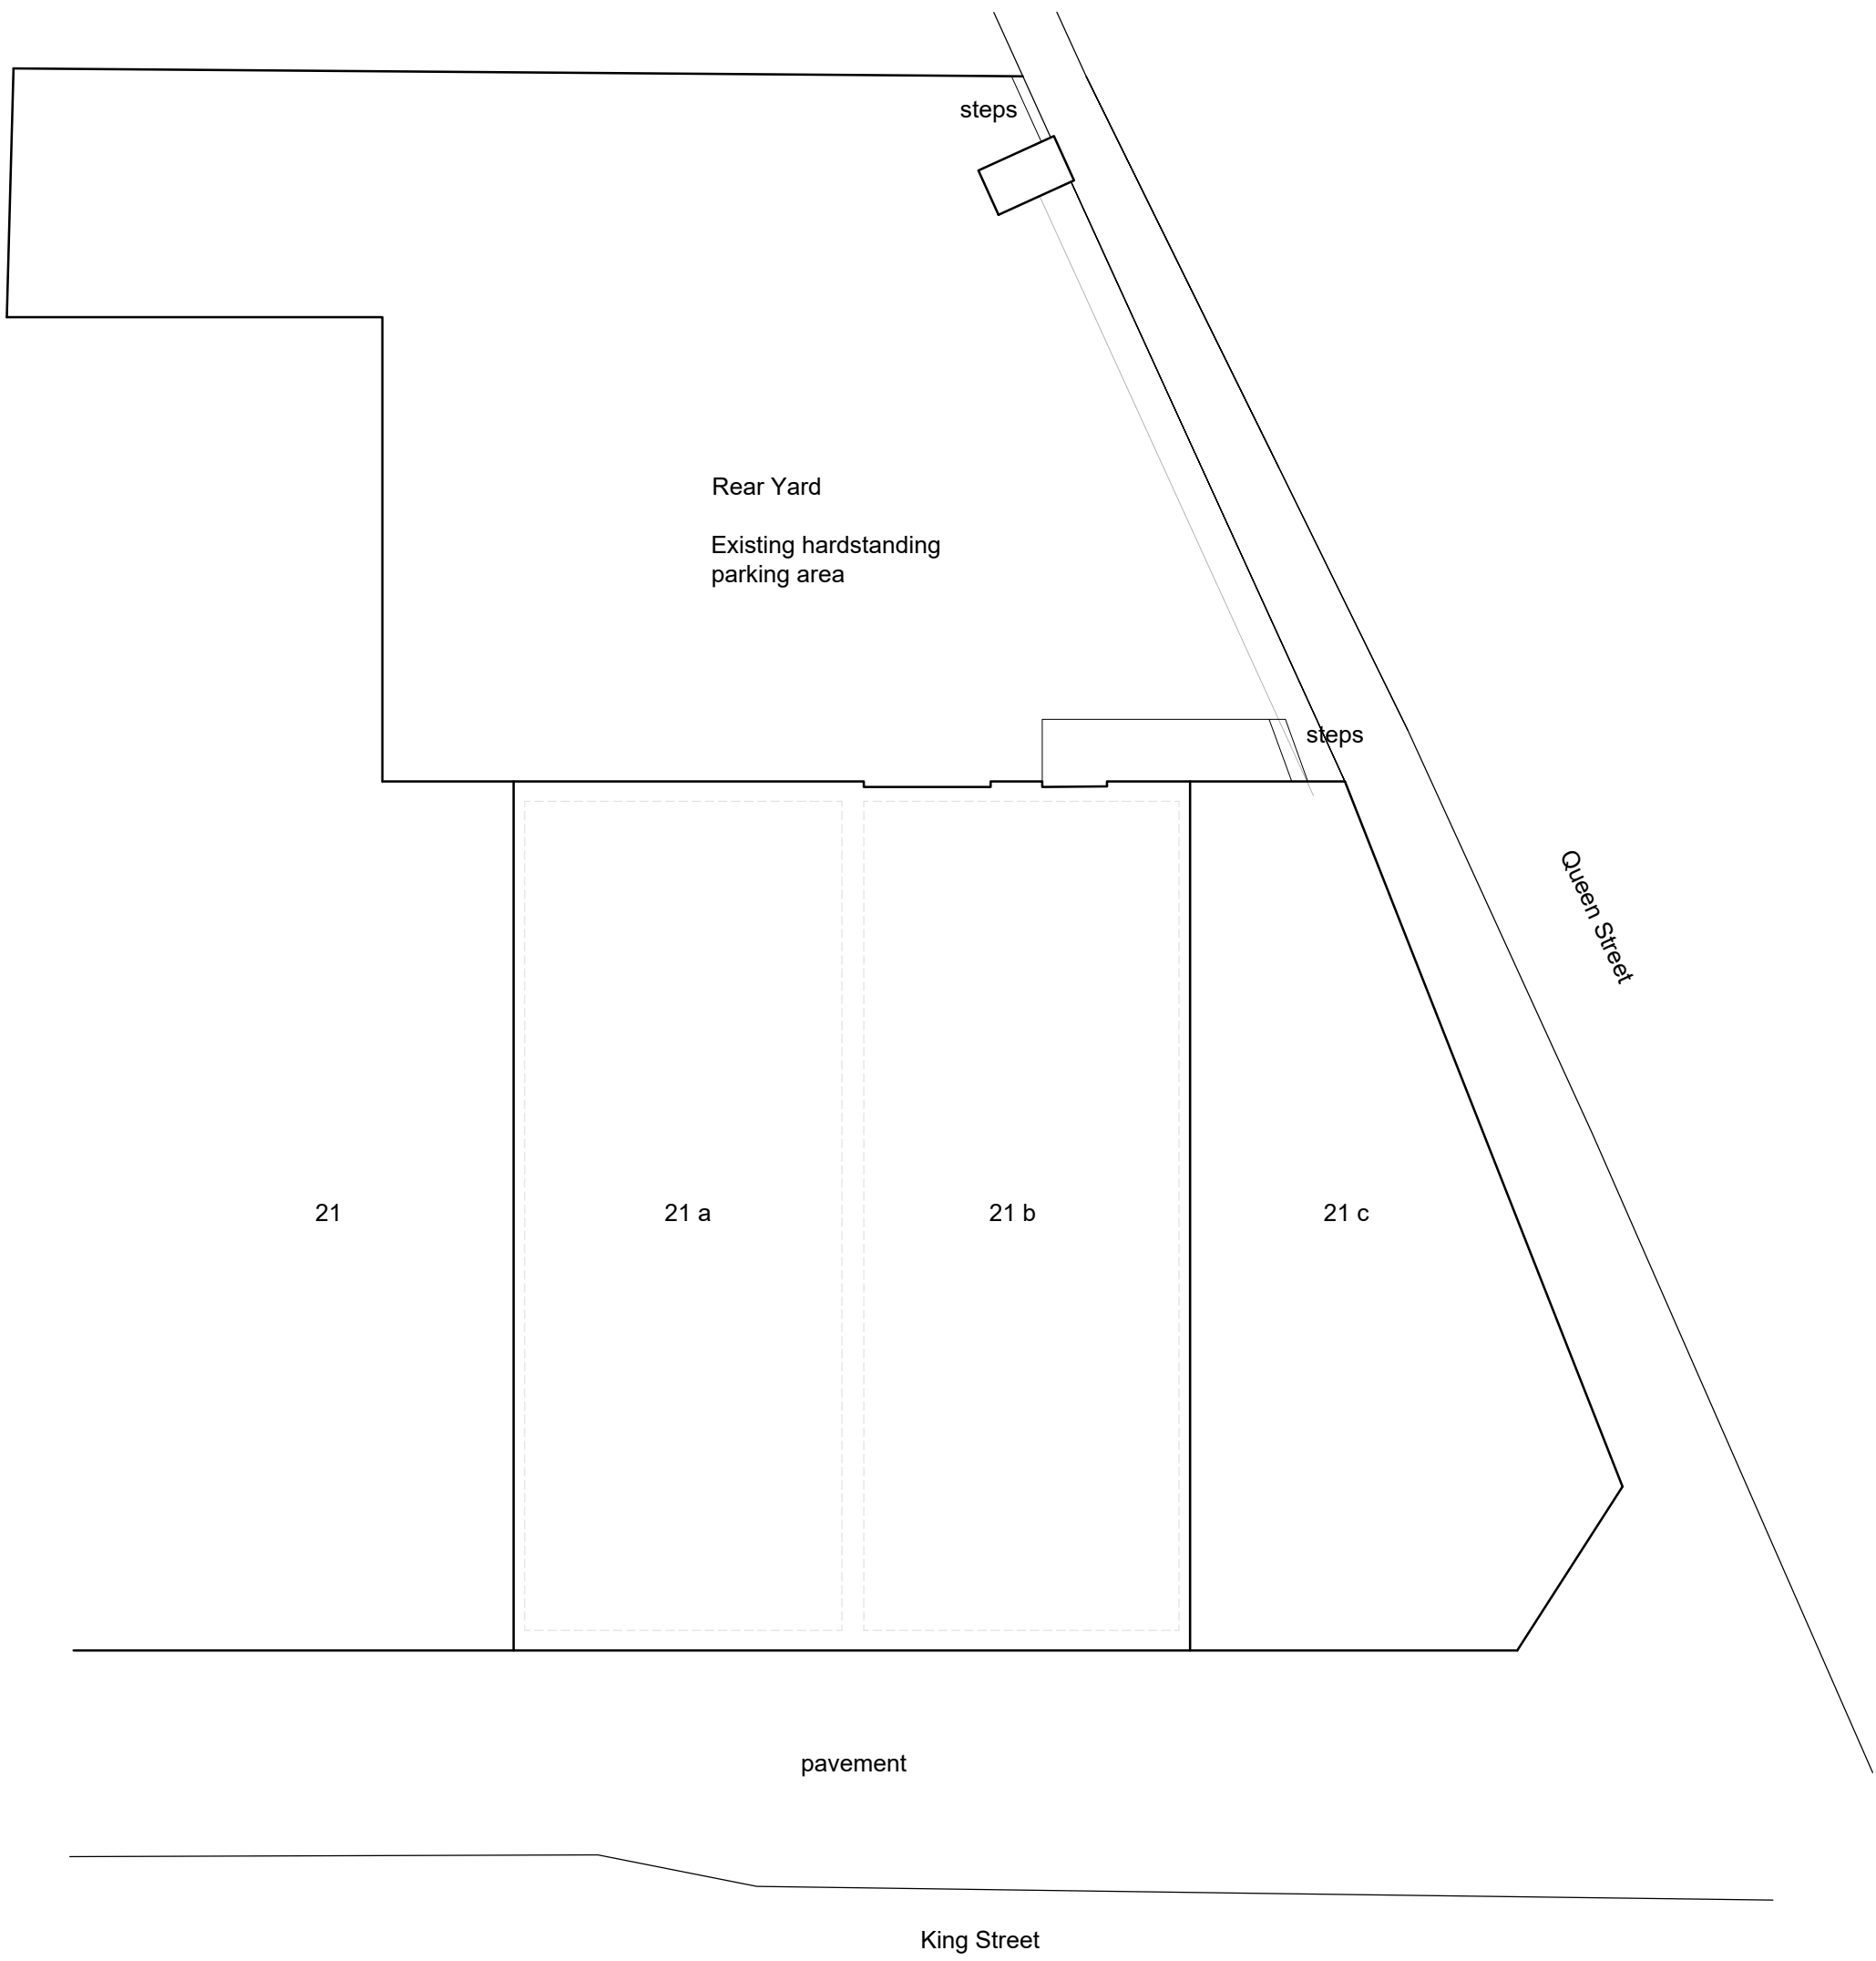


Block Plan
As Existing

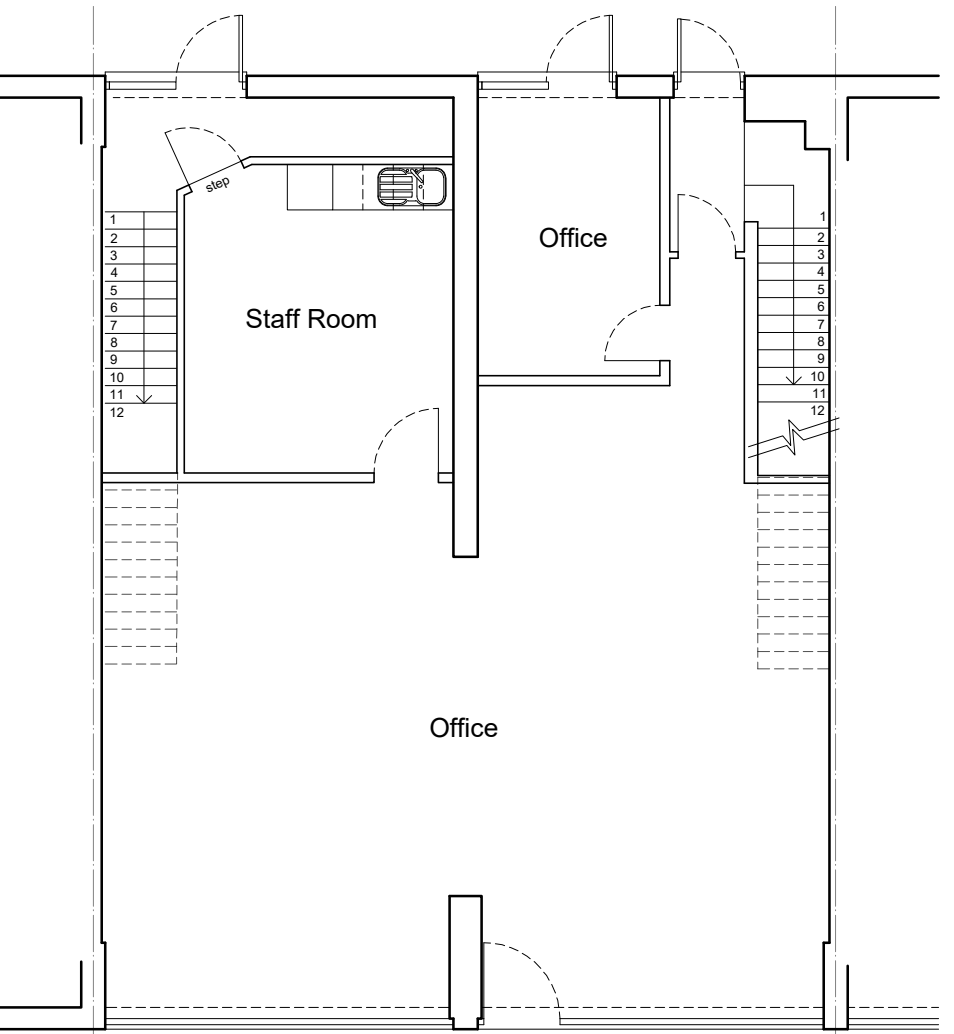


Ground Floor Plan
As Existing

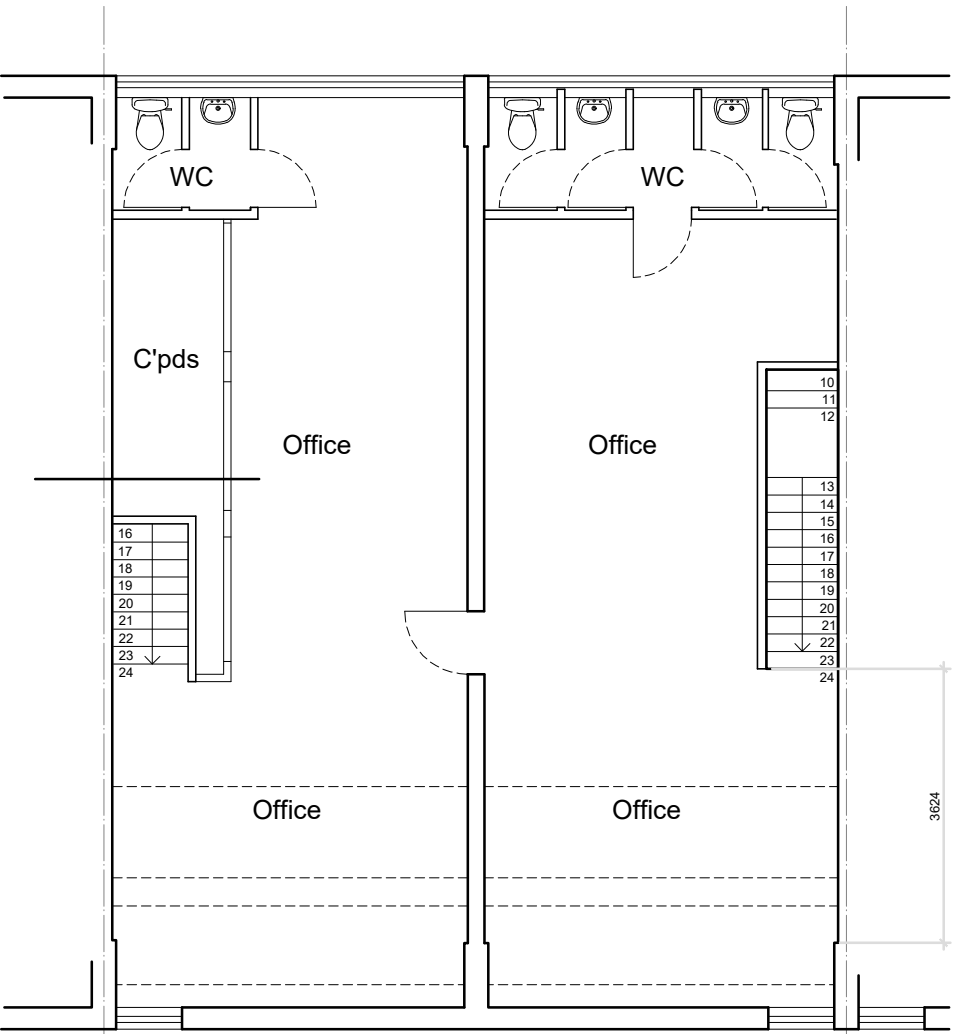

First Floor Plan
As Existing

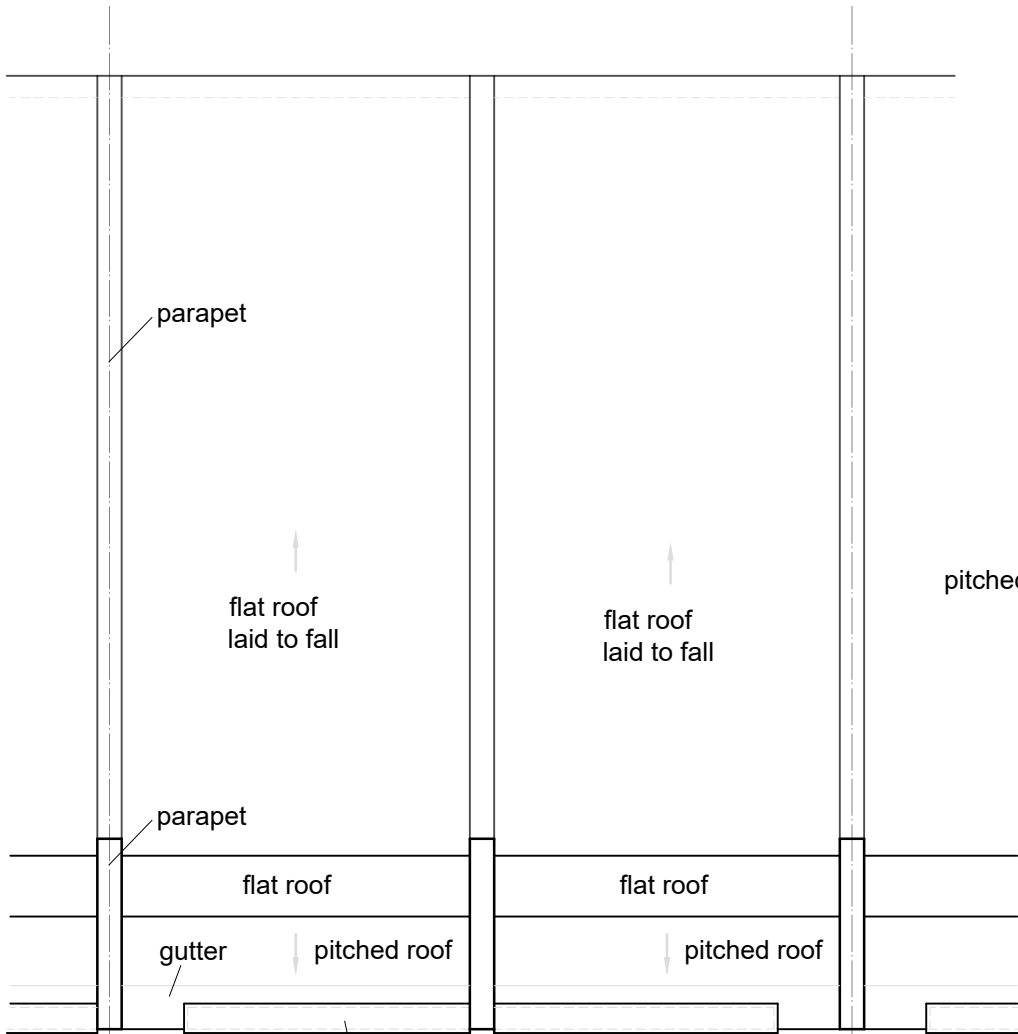

Roof Plan
As Existing

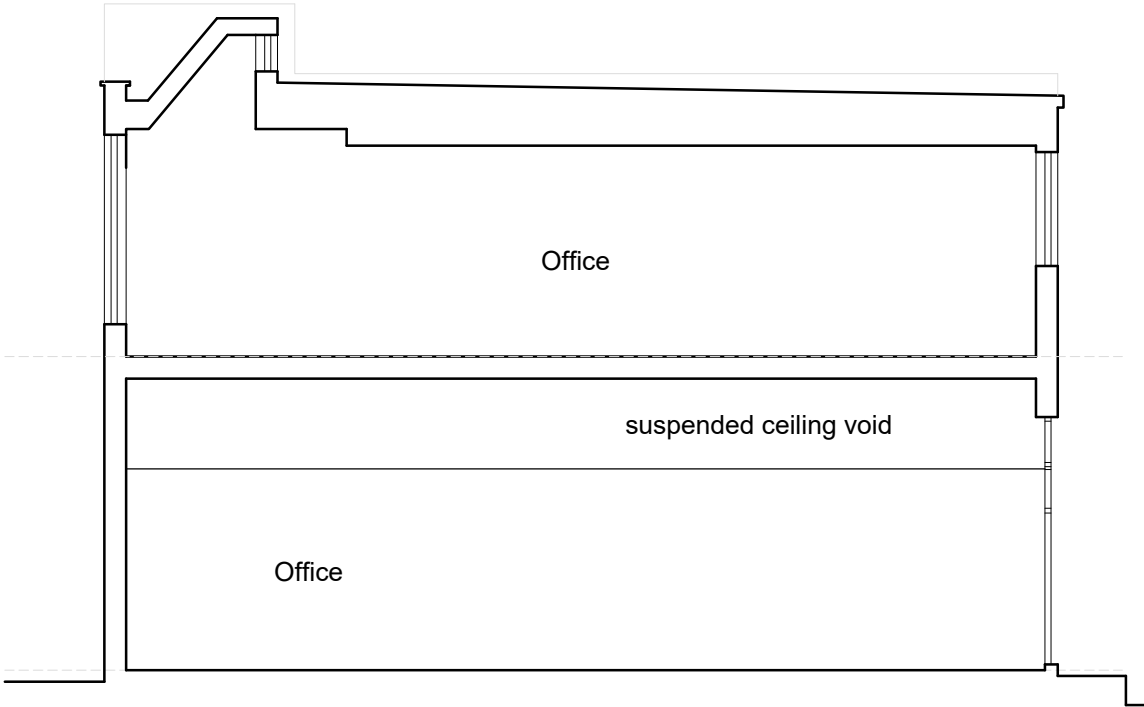

Typical Section
As Existing

