


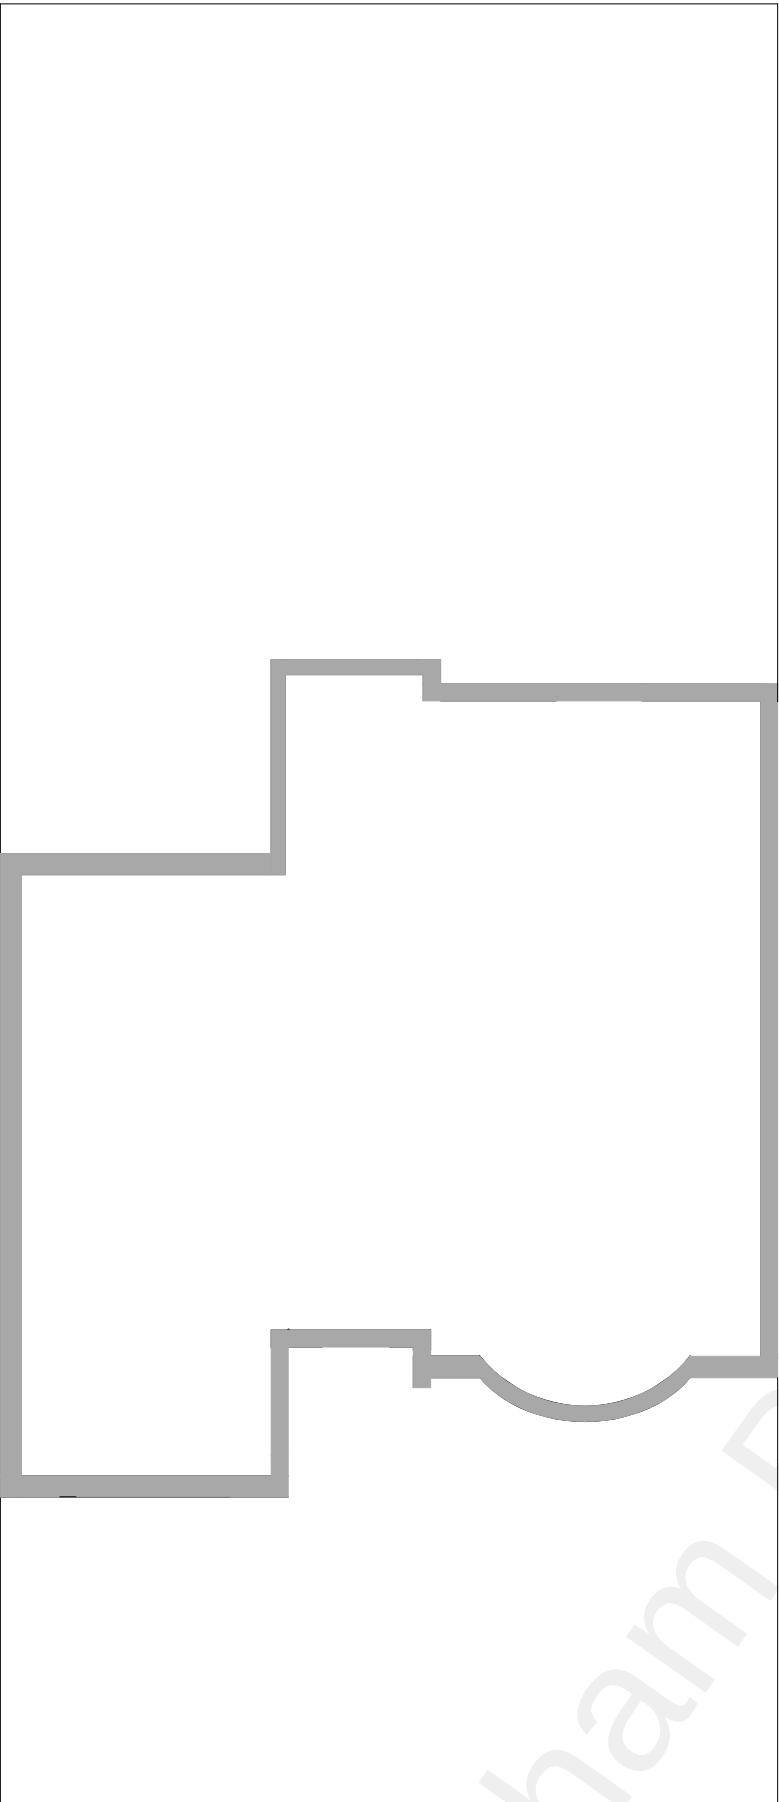


Pavement

Parrock Street

Existing



5m

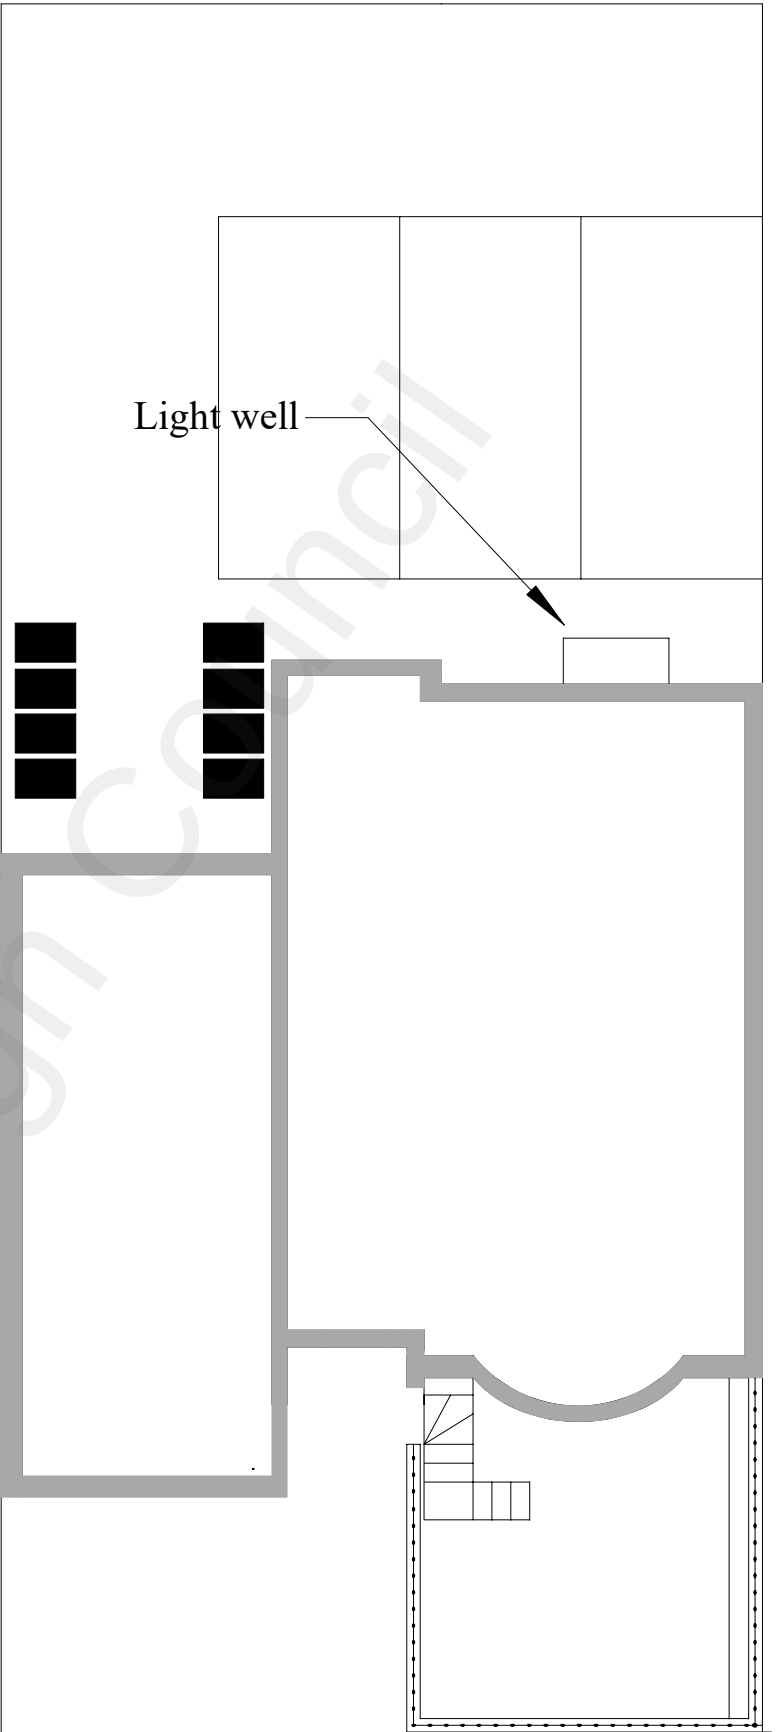

Pavement

Parrock Street

Proposed

196 &197 PARROCK STREET
Site Plans Existing & Proposed

Scale 1:100@A3

Dwg No.
PS 001

Revision
0

Date
18/08/2022