


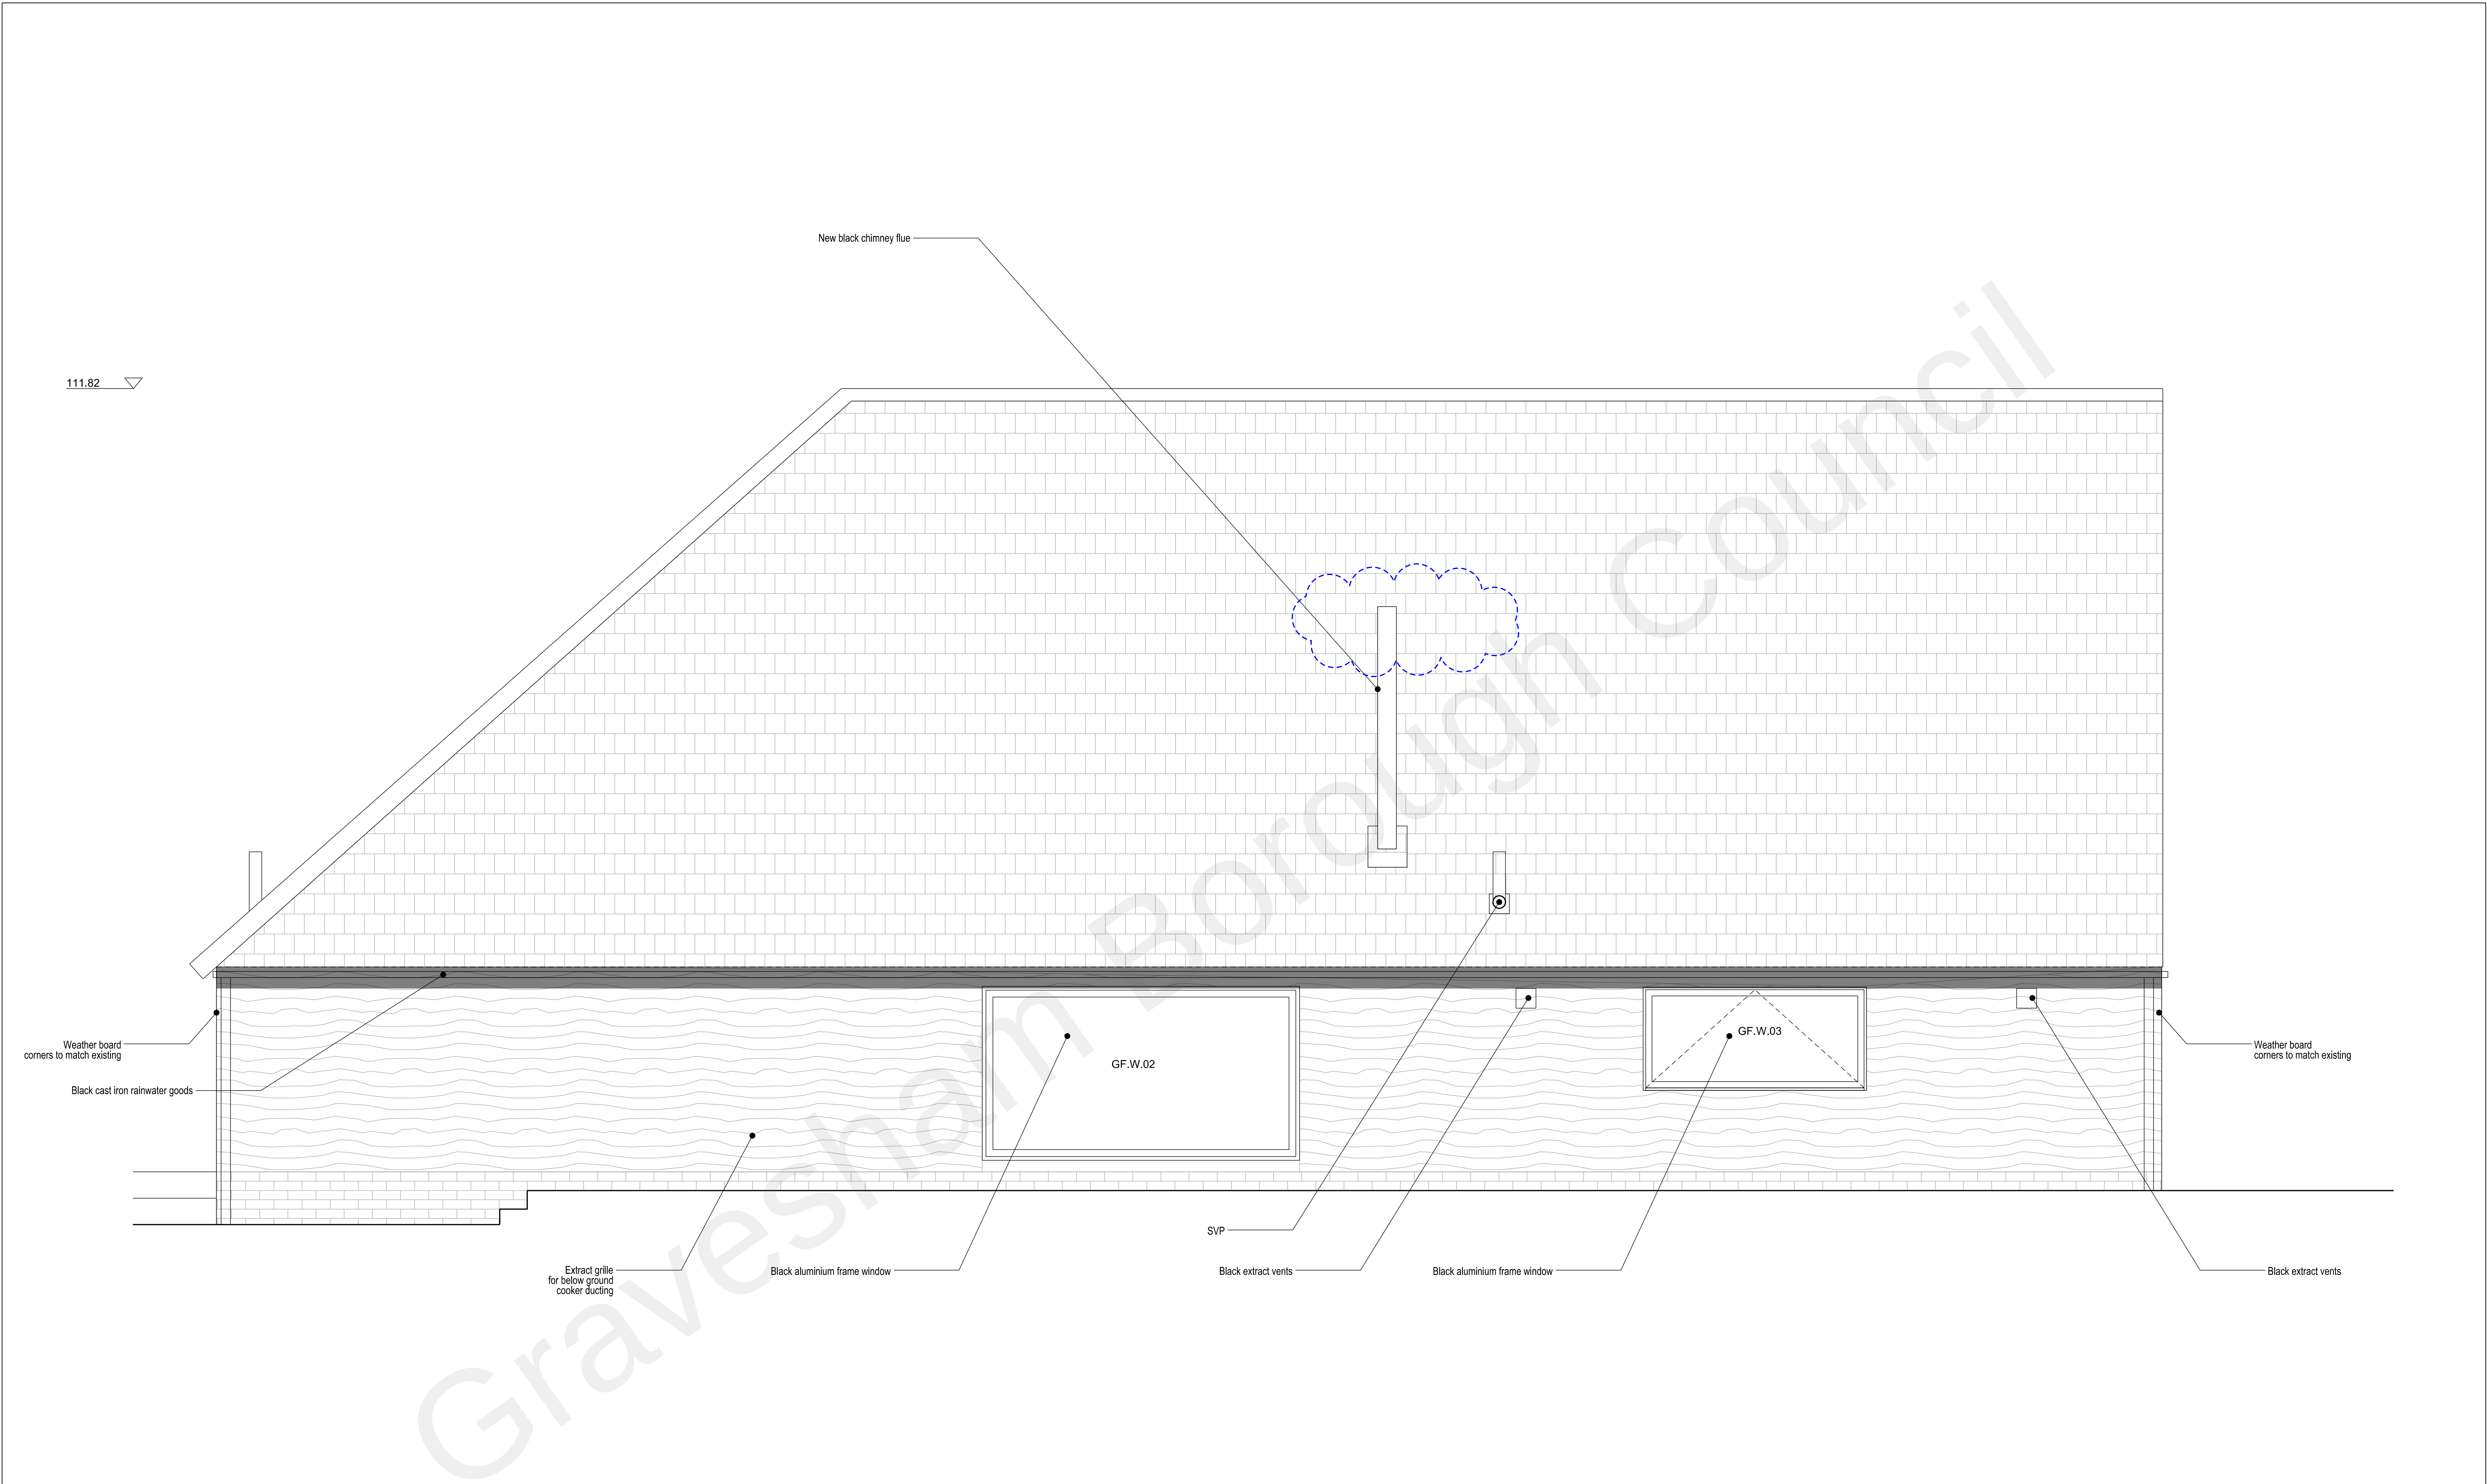

|   |                          |   |             |          |  |  |  |
|---|--------------------------|---|-------------|----------|--|--|--|
| <div><div></div><div>Historic Structure</div></div>   |                          | <div><div></div><div></div><div></div><div></div></div> <div><div>SCALE BAR</div><div>1:25 @ A1 (or 1:50 @A3 )</div><div><div>0m</div><div>0.5m</div><div>1m</div><div>2.5m</div></div></div> | <div></div> |          |  |  |  |
|   |                          |   | <div></div> |          |  |  |  |
|   |                          |   | <div></div> |          |  |  |  |
| <div><div><div><div>- Do not scale from this drawing</div><div>- All dimensions to be checked on site by the Contractor</div><div>- And such dimensions to be their responsibility</div><div>- Report all drawing errors and omissions to the Architect</div><div>- All dimensions in millimeters unless noted otherwise</div><div>- If in doubt ask Contract Administrator</div></div></div></div> |                          |   |             |          |  |  |  |
| job title   |                          | BAILIFFS BARN, CAMER PARK   |             |          |  |  |  |
| drawing title/location   |                          | PROPOSED WEST ELEVATION   |             |          |  |  |  |
| status   | PLANNING APPLICATION     |   |             |          |  |  |  |
| scale   | 1:25 @ A1 (or 1:50 @A3 ) |   |             |          |  |  |  |
| job no   | element                  | drawing no.   |             | revision |  |  |  |
| A0220   | PL                       | 021   |             | P01      |  |  |  |