


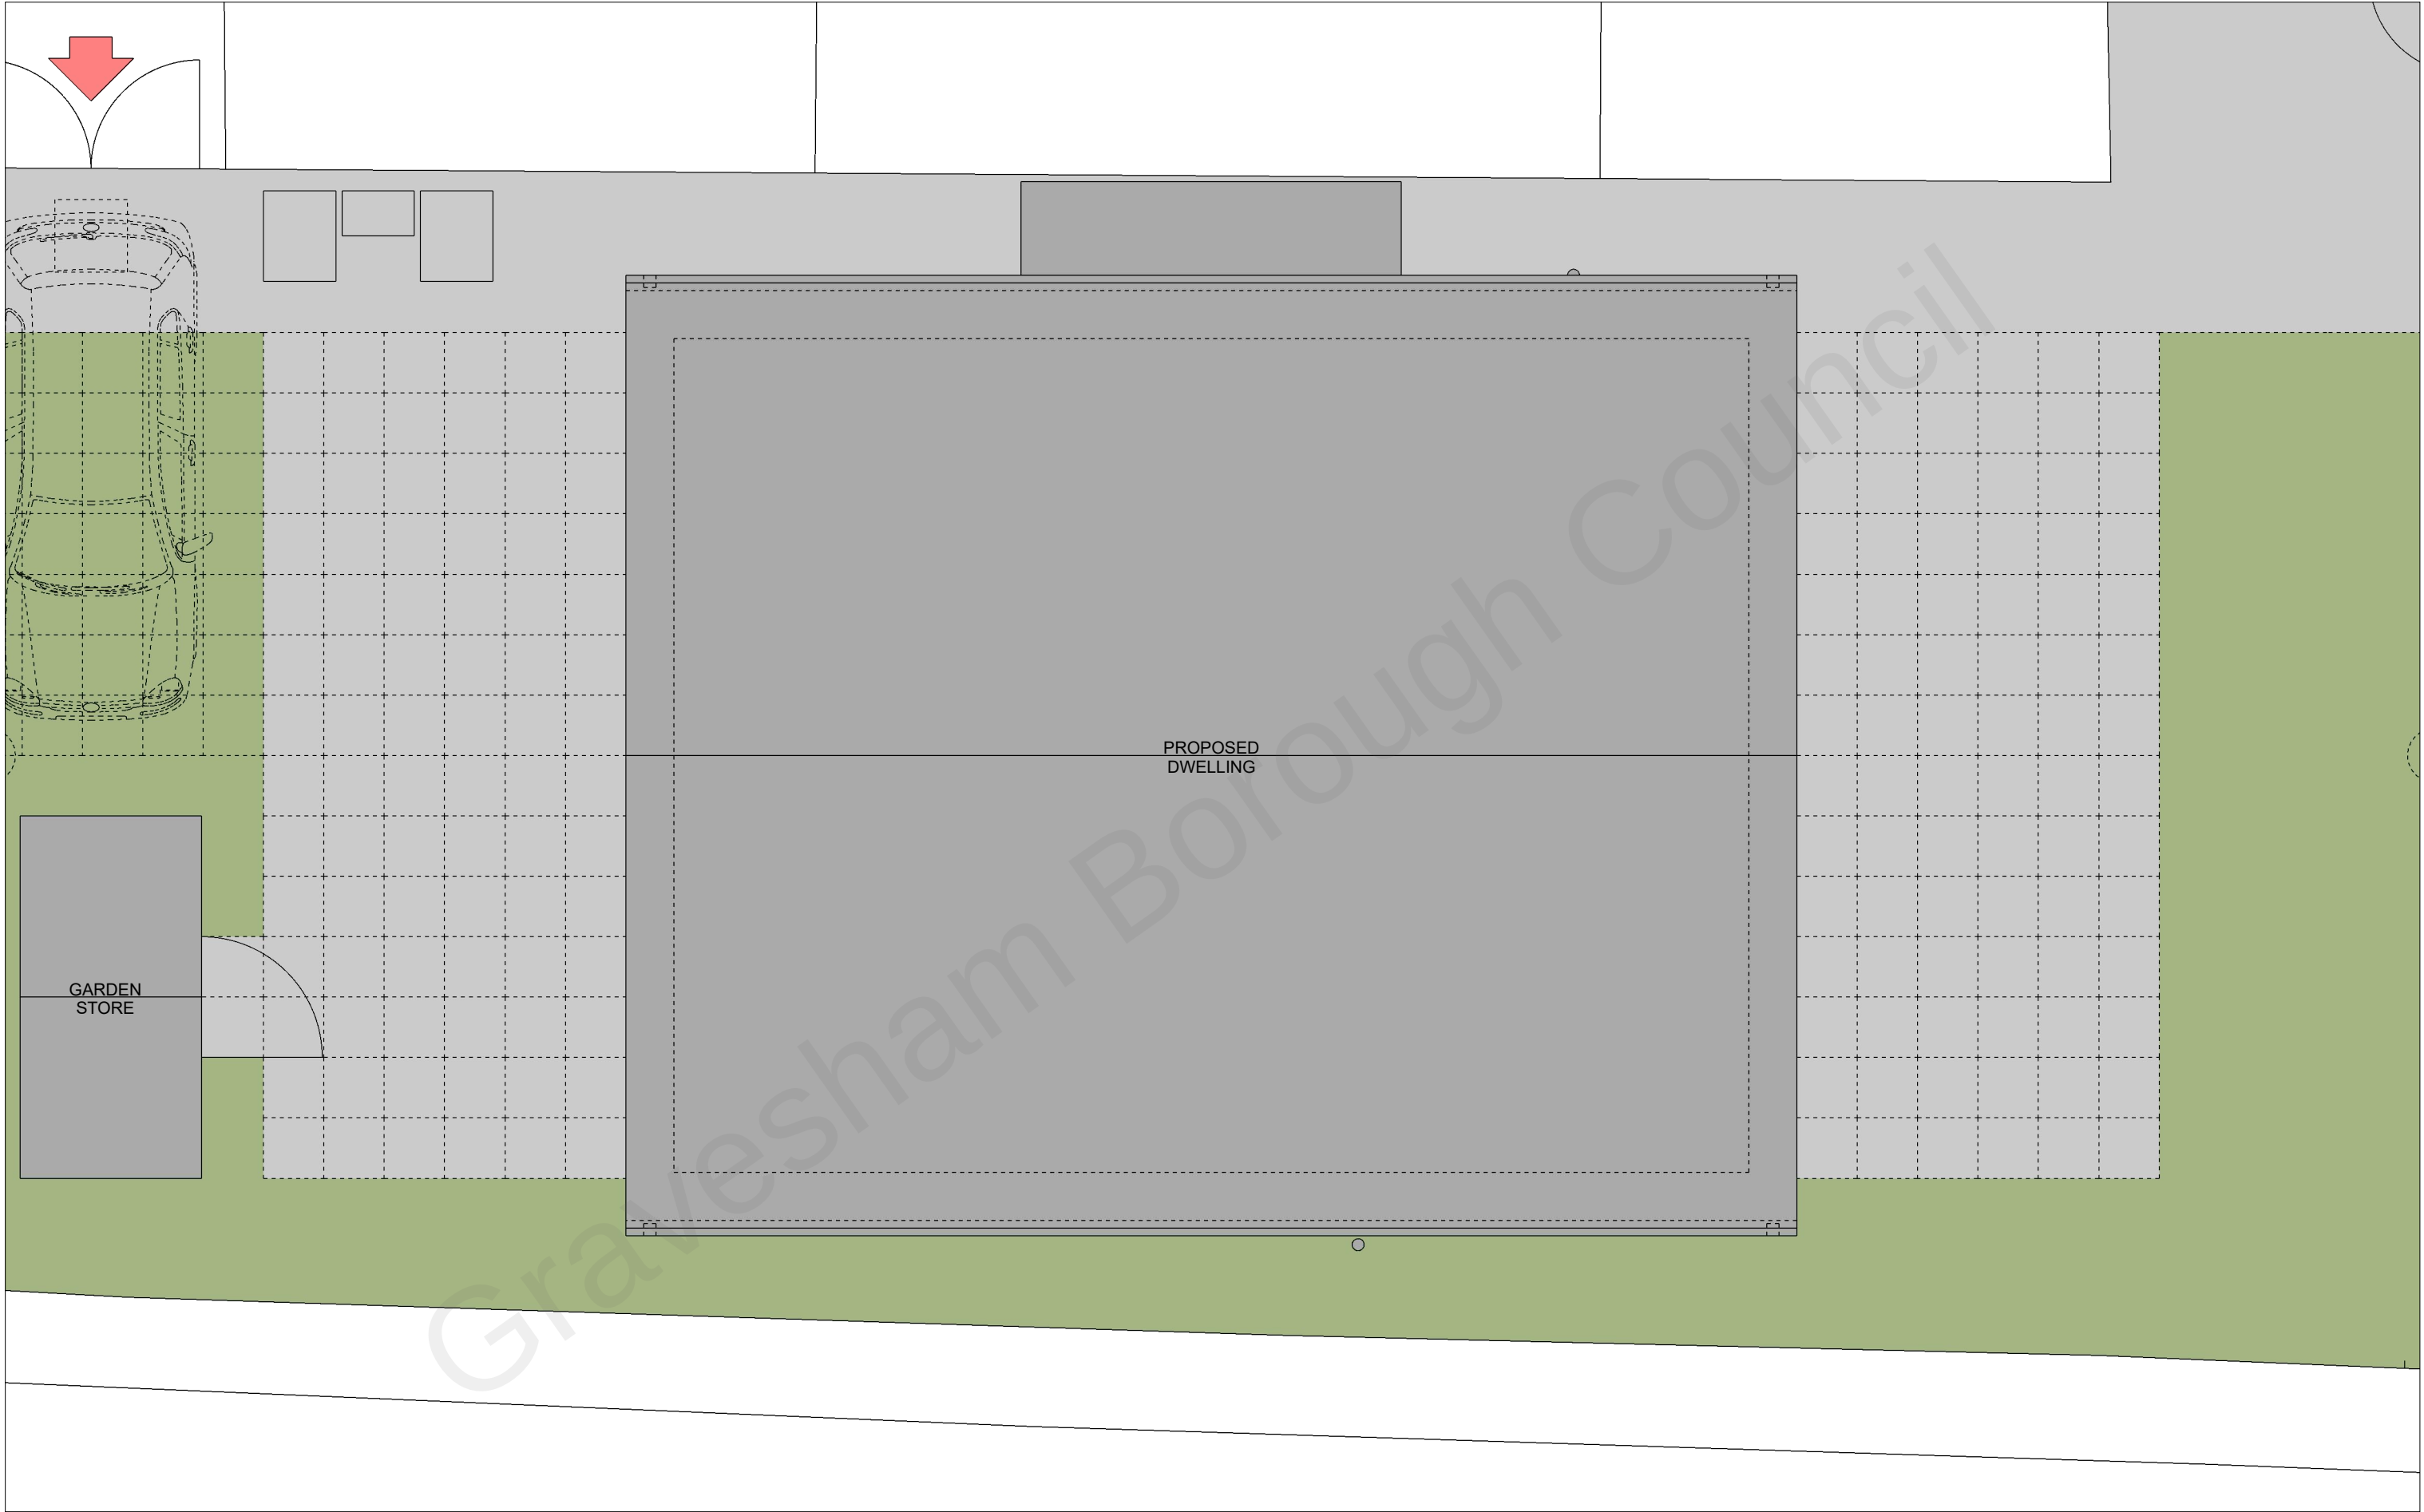


Steve Baker Architect
78 Pound Road East Peckham Tonbridge Kent TN12 5BJ
18 Hatton Place London EC1M 8RU
T+44 (0)1622 870275
E:contact@stevebakerarchitect.com
W:www.stevebakerarchitect.com

S	R	Date	Description
© COPYRIGHT 2020 STEVE BAKER ARCHITECT			
Ordnance Survey. © Crown Copyright 2020. All rights reserved.			
Supplied by Getmapping Licence number 100042766.			
Note - Do not scale from this drawing. All dimensions must be checked on site by the contractor and any discrepancies reported immediately.			



MR. and MRS. S. BURLES

 

Client:
MR. and MRS. S. BURLES
Project Title:
WILBERFORCE WAY, GRAVESEND
Status: PLANNING
Stage: P
Scale: 1:50
Sheet: A3

Drawing Title:
PROPOSED ROOF PLAN
Project No: A20280
Disc: A
Building: .
Package: .
Drawing No: 1111
Revision: .