


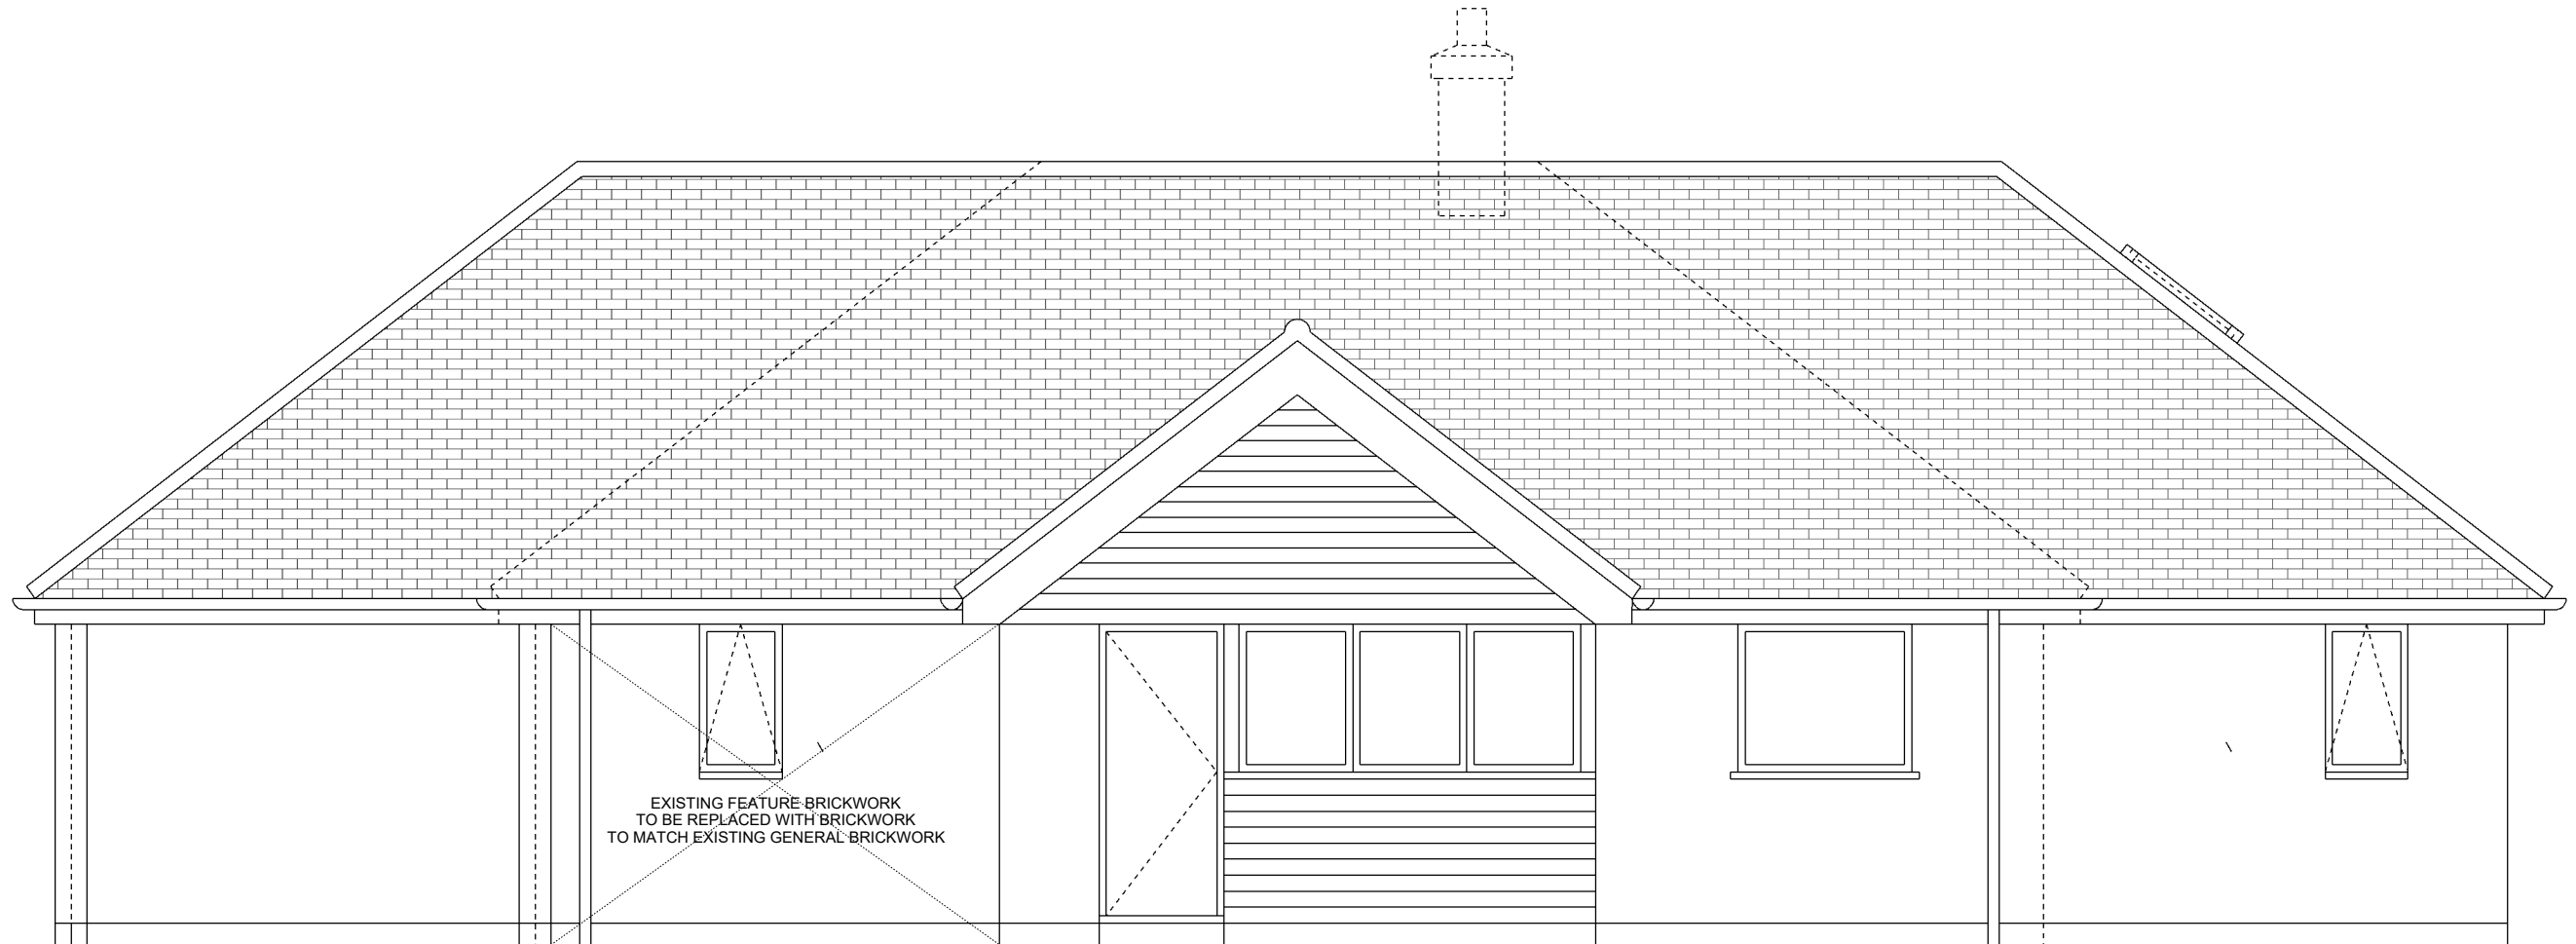

OUTLINE OF EXISITNG BUILDING SHOWN DOTTED

EXTERNAL MATERIALS

ROOF

PITCHED ROOF TILES WITH WHITE UPVC BARGE AND SOFFITT BOARDING TO MATCH EXISTING

EXTERNAL WALL

BRICKWORK TO MATCH EXISTING

WINDOWS, DOORS AND ROOFLIGHTS

WHITE (DARK GREY TO ROOFLIGHTS) TIMBER/METAL/UPVC FRAMED SOLID LEAF OR CLEAR (TRANSLUCENT TO BATHROOMS)
DOUBLE GLAZED NEW AND REPLACEMENT OF ALL EXISTING DOORS AND WINDOWS TO MATCH EXISTING

RAINWATER AND SANITATION GOODS

BLACK UPVC TO MATCH EXISTING

Steve Baker Architect

78 Pound Road East Peckham Tonbridge Kent TN12 5BJ

18 Hatton Place London EC1M 8RU

T: +44 (0)1622 870275
E: contact@stevebakerarchitect.com
W: www.stevebakerarchitect.com


S	R	Date	Description
---	---	------	-------------

Note - Do not scale from this drawing. All dimensions must be checked on site by the contractor and any discrepancies reported immediately.

© COPYRIGHT 2023 STEVE BAKER ARCHITECT
Ordnance Survey. © Crown Copyright 2023. All rights reserved.
Supplied by UK Map Centre Licence number 100046957.



MR and MRS W. NORRIS

 

Client:
MR and MRS W. NORRIS
Project Title:
GLENROSA GARDENS, GRAVESEND
Status: PLANNING
Stage: P
Scale: 1:25/50
Sheet: A1/A3

Drawing Title:
PROPOSED SOUTH ELEVATION
Project No: A23240
Disc: A
Building: -
Package: -
Drawing No: 1131
Revision: B