


Notes:


- NOTES:
- Do not scale from this drawing.
 - All dimensions to be verified on site and is in mm.
 - Builder to verify all dimensions, heights and levels prior to commencement of work.
 - All documents shall be checked to ensure that they are compatible by the contractor before construction commences. In the event of apparent ambiguity or contradiction the engineer and/ or architect shall be notified immediately.
 - The contractor in preparing his estimate shall visit the site and acquaint himself with the problems involved.
 - The contractor shall issue all statutory notices to the local Authority during progress and completion of works.




FRONT ELEVATION (SOUTH)

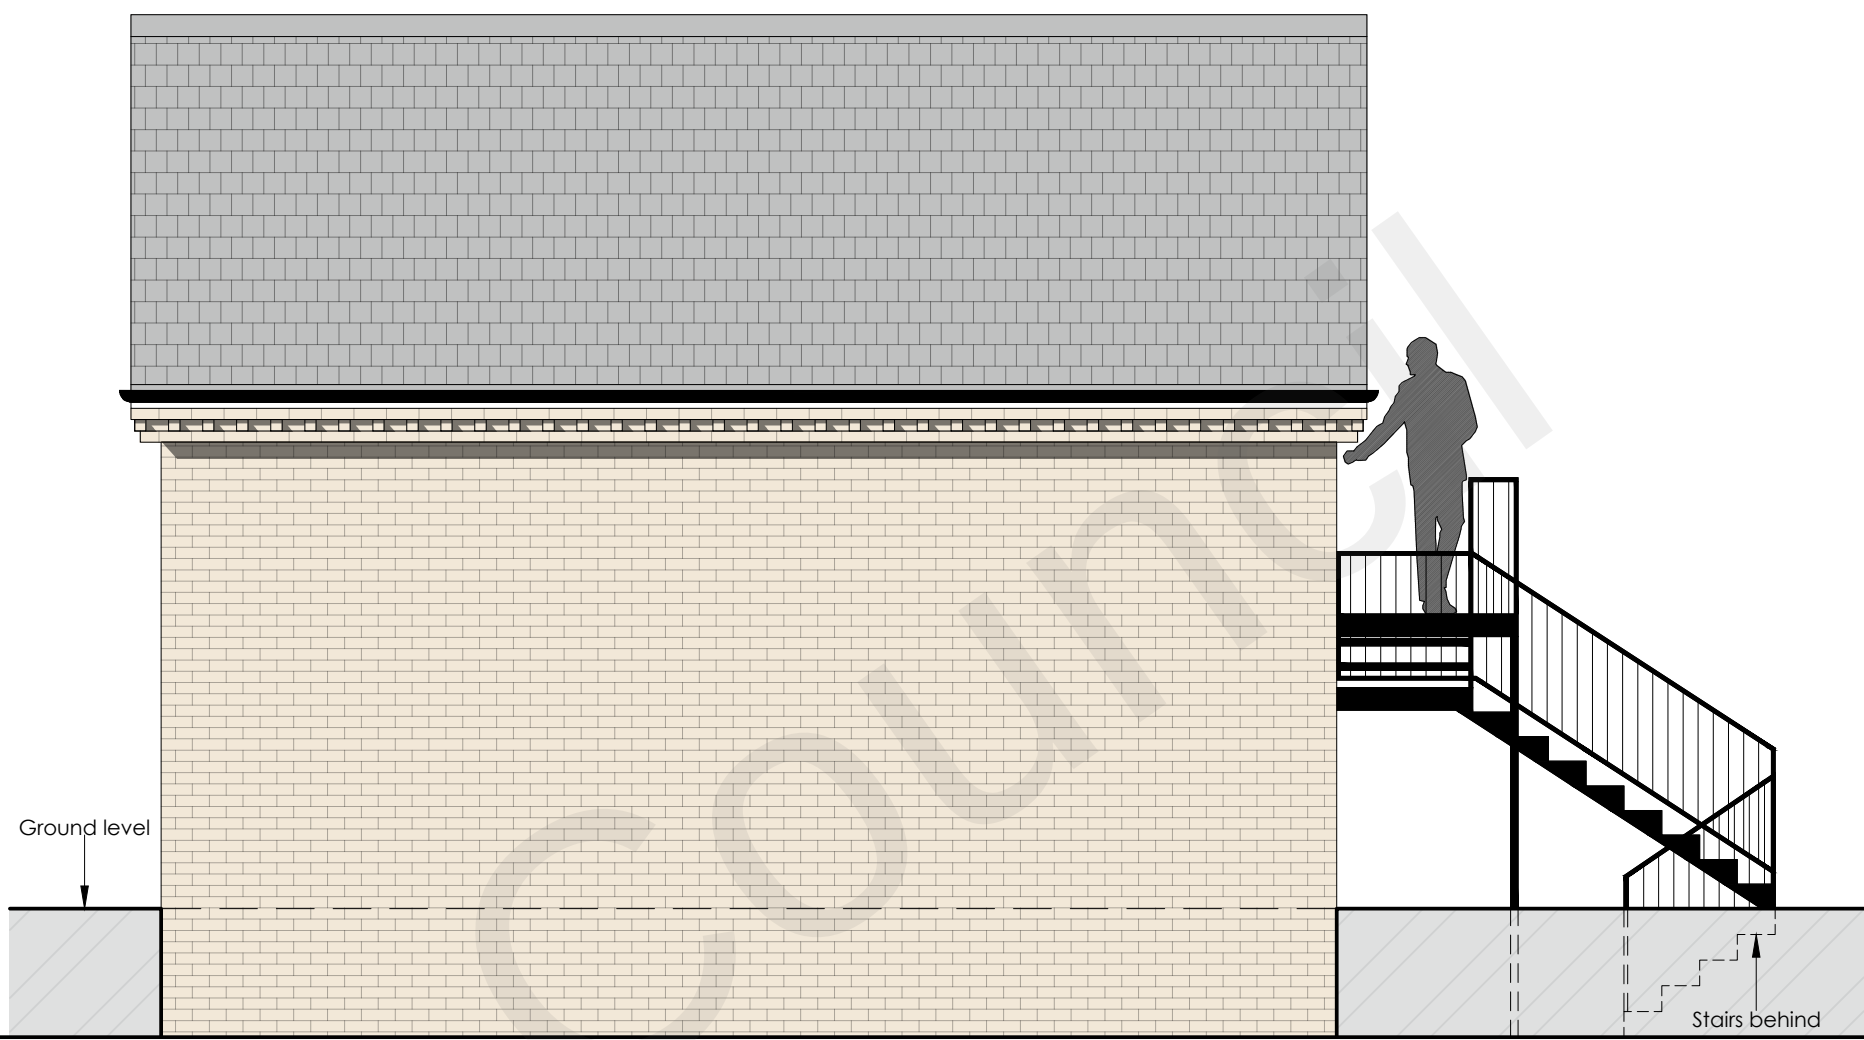


SIDE ELEVATION (WEST)

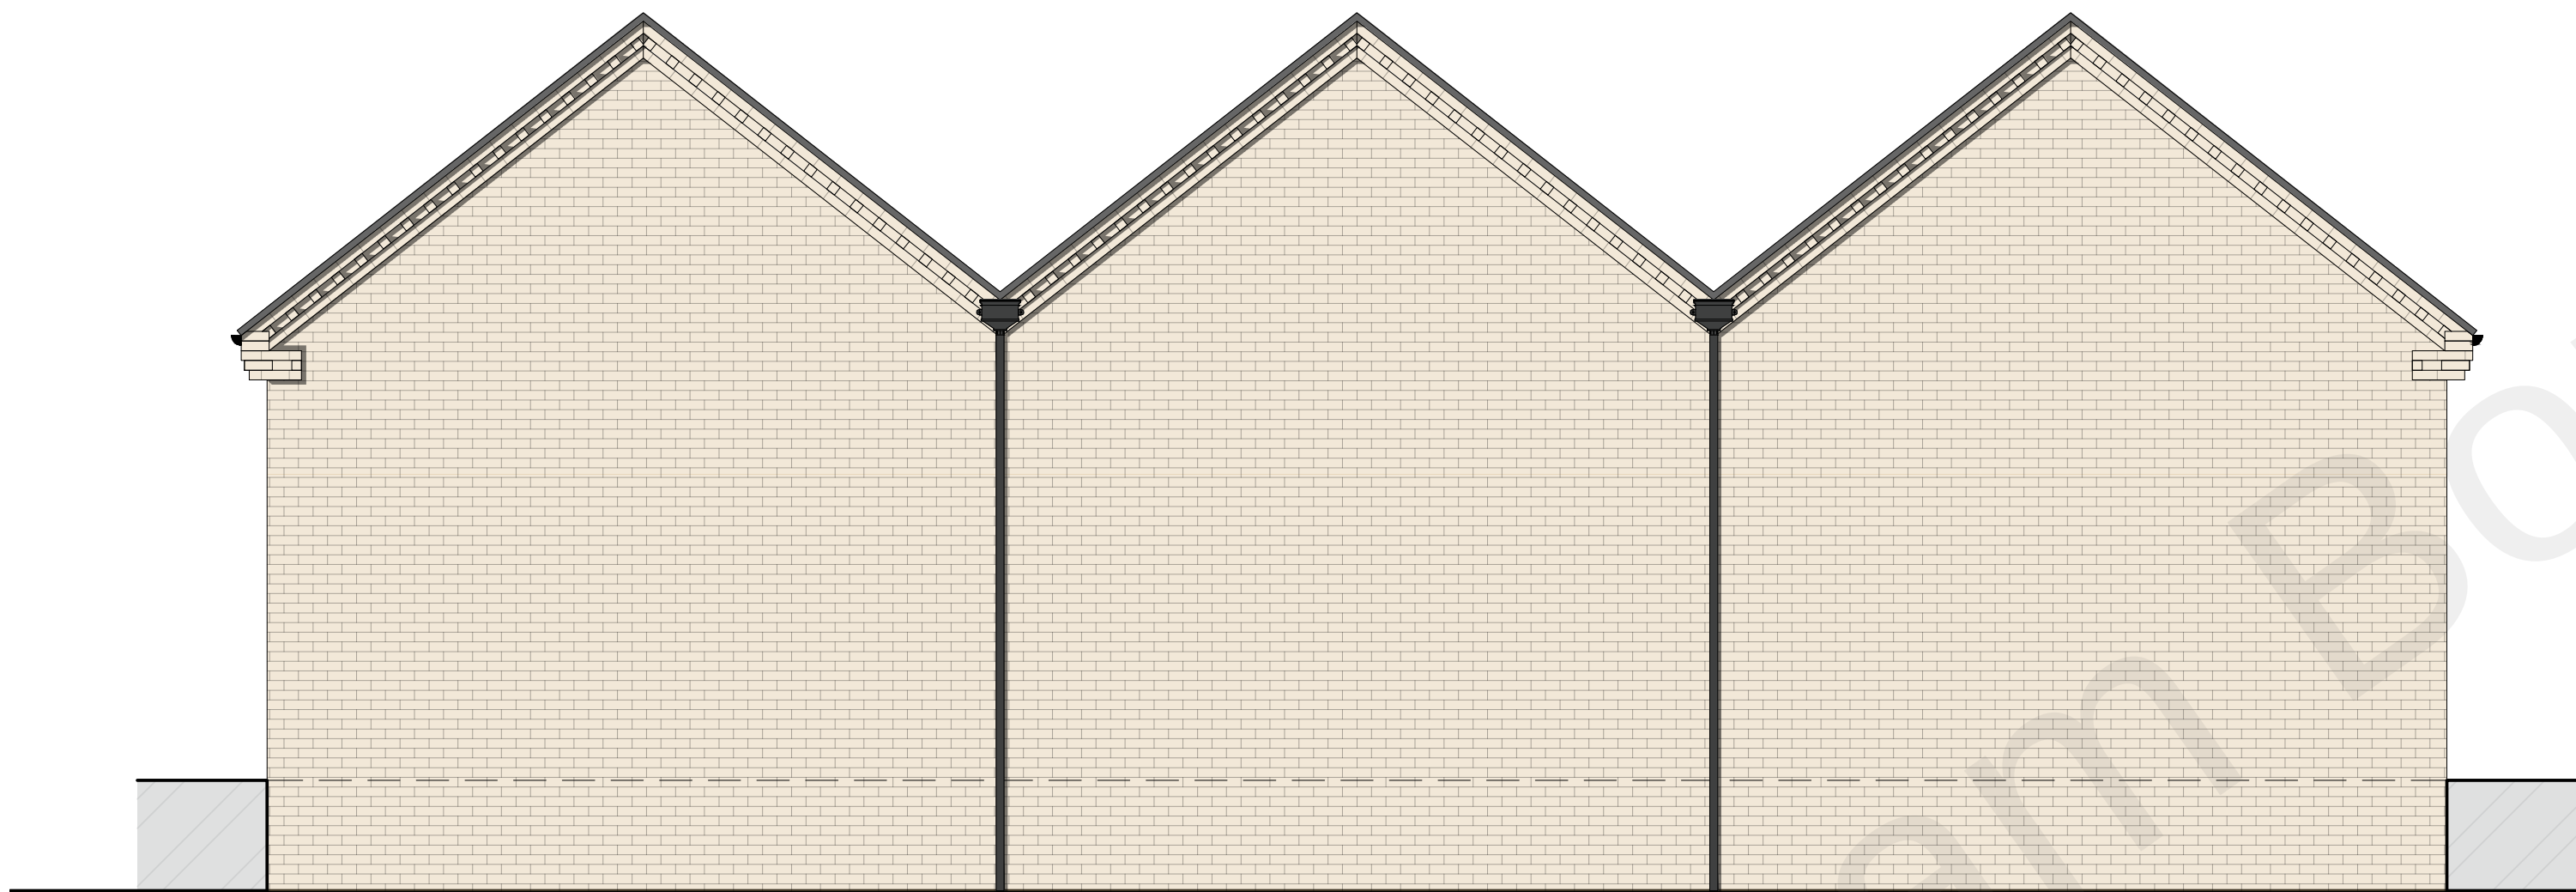

REAR ELEVATION (NORTH)

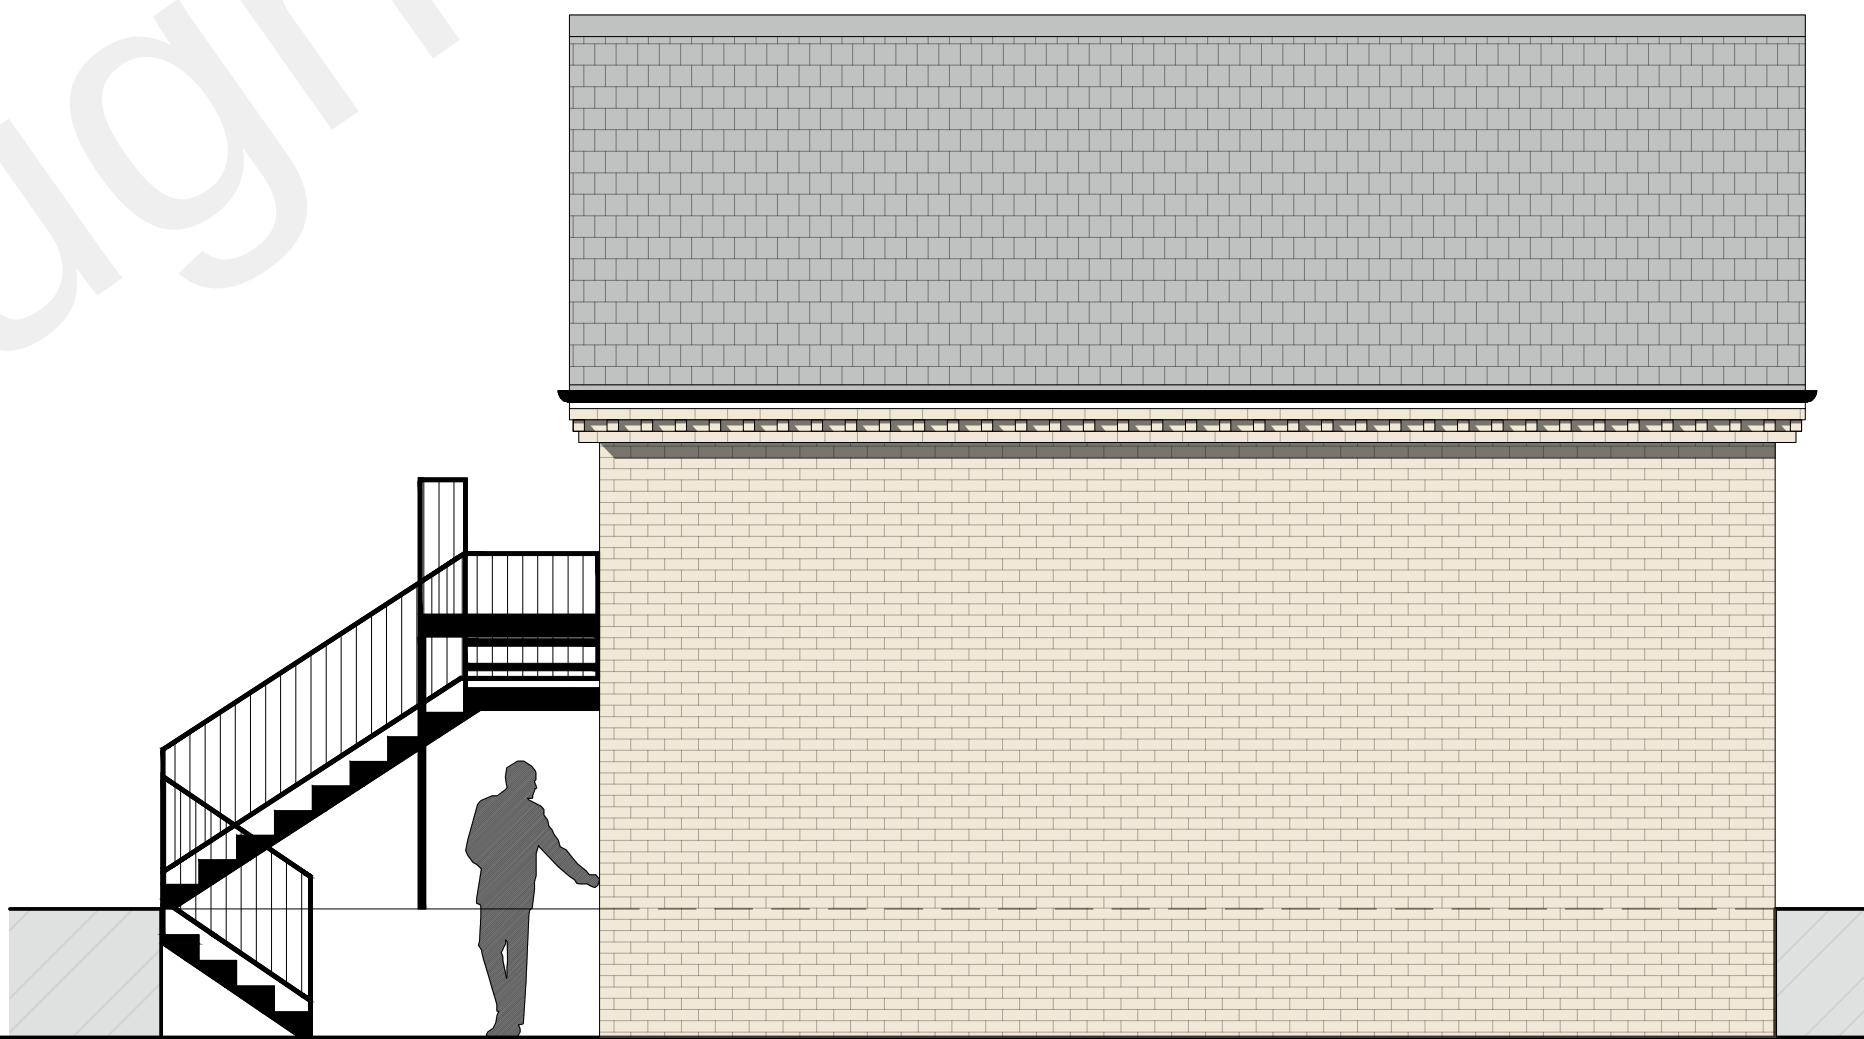

SIDE ELEVATION (EAST)

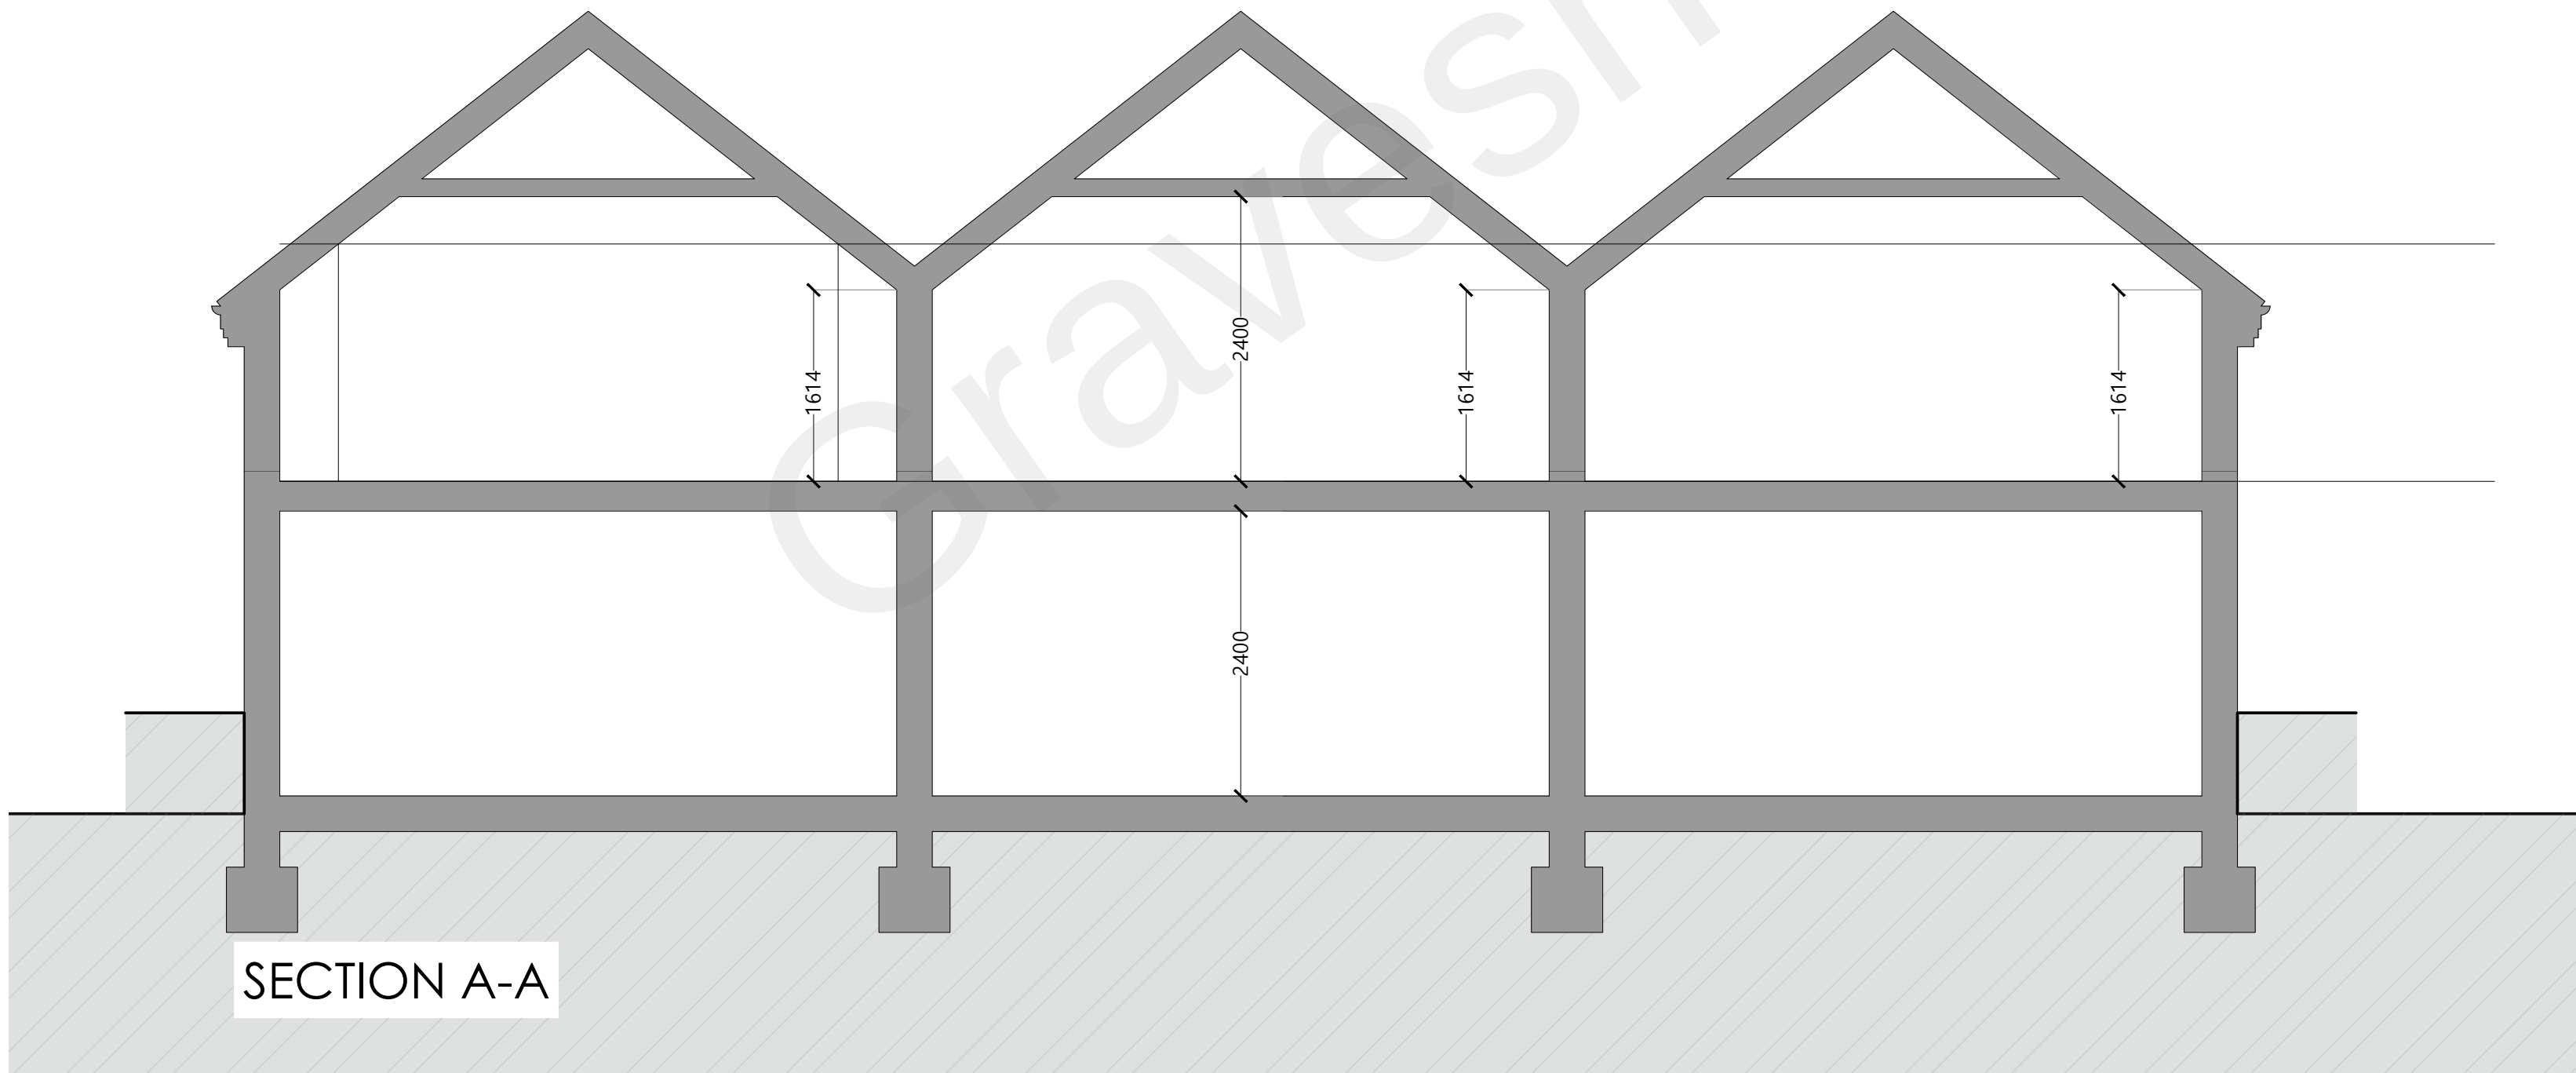

SECTION A-A

1	0	1	2	3
A	-	-	-	-
REV:	DESCRIPTION:	BY:	DATE:	
STATUS:	PLANNING			

BARRONEDWARDS
PLANNING & ARCHITECTURE

39 Wrotham Rd,
Gravesend, Kent
DA11 0PN
01474 247 787
info@barronedwards.co.uk
www.barronedwards.co.uk

SITE:	18, 20, 22 Queen St Gravesend, Kent DA12 2EE
TITLE:	Proposed Rear Block Elevations North, South East, West -

SCALE AT A1:	DATE:	DRAWN:
1:50	25/02/21	AM
PROJECT NO:	DRAWING NO:	REVISION:
182022QS	007	-