
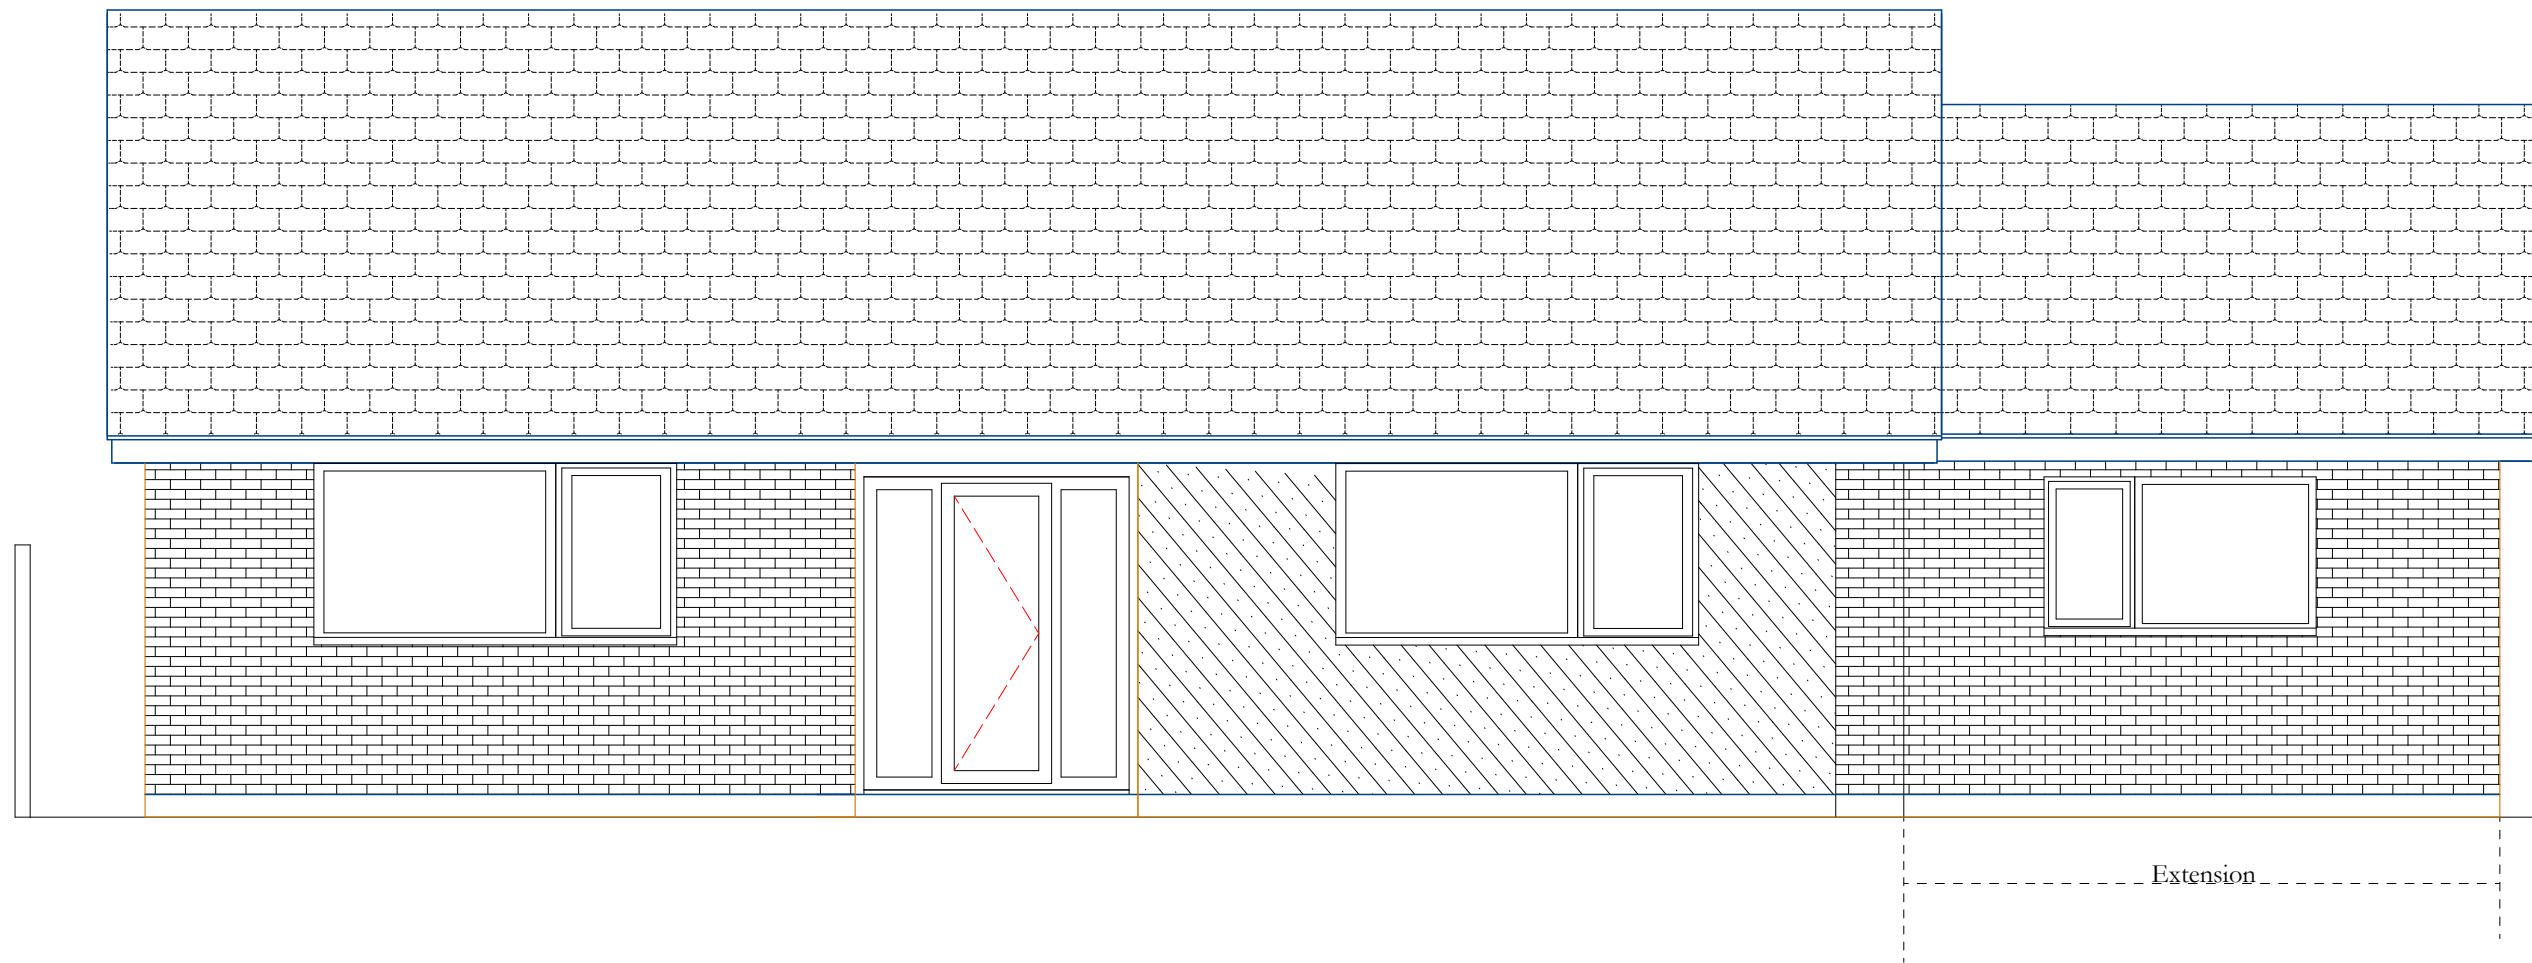


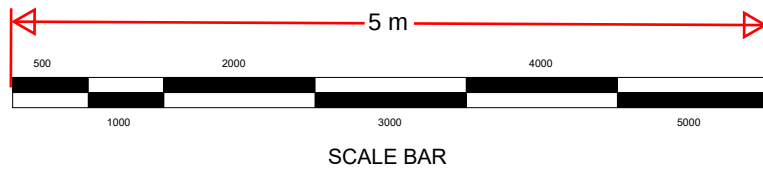

Project Proposed Side and rear extension
PROPOSED FRONT ELEVATION
Client Tony Davis

Number 03

Date 02/11/2023

Drawn by Andrew Randall

Page Size - A3

Scale 1:50

The Cottage
Southfleet Avenue
Longfield
DA3 7JQ

andrew@lignumcarpentry.co.uk
07968049813 / 01474 704111