


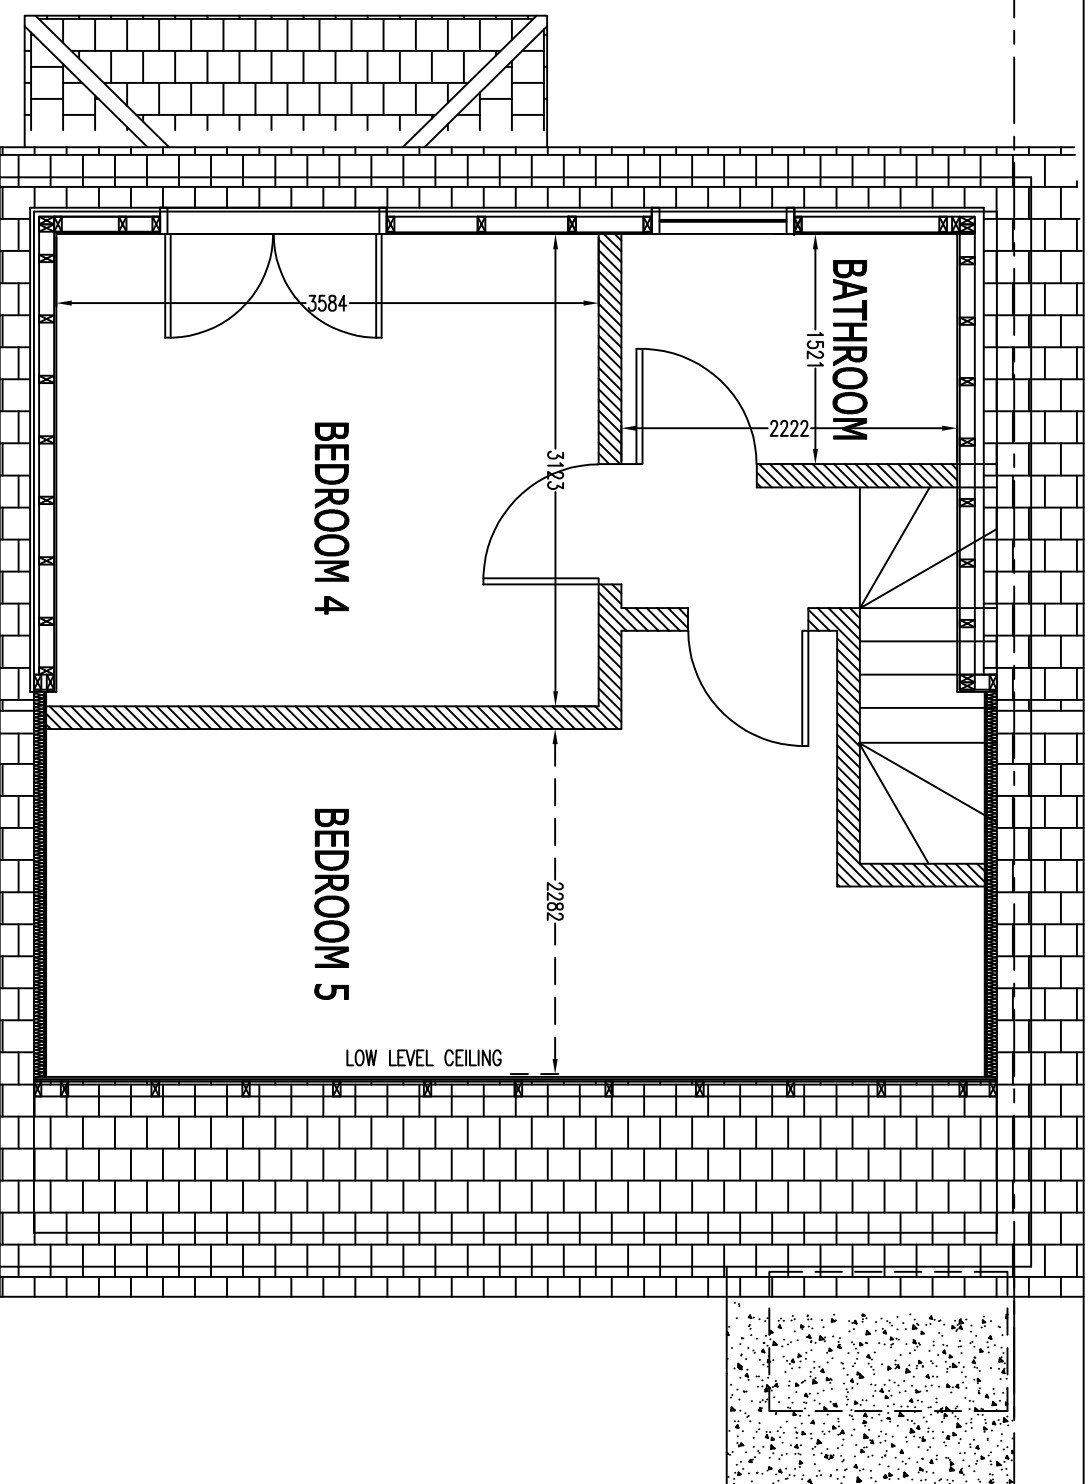

Client
Mr G Singh
102 St Hilda's Way
Gravesend
DA12 4AY

Drawing Title
Proposed Second Floor Plan

Description	Initial	Rev	Date

Drawing No.	Revision
-------------	----------

2388-013 00

Computer File No.	Project No.
-------------------	-------------

Drawn By	DD	Checked By
----------	----	------------

Coordinated By	Approved By
----------------	-------------

Proposed Second Floor Plan