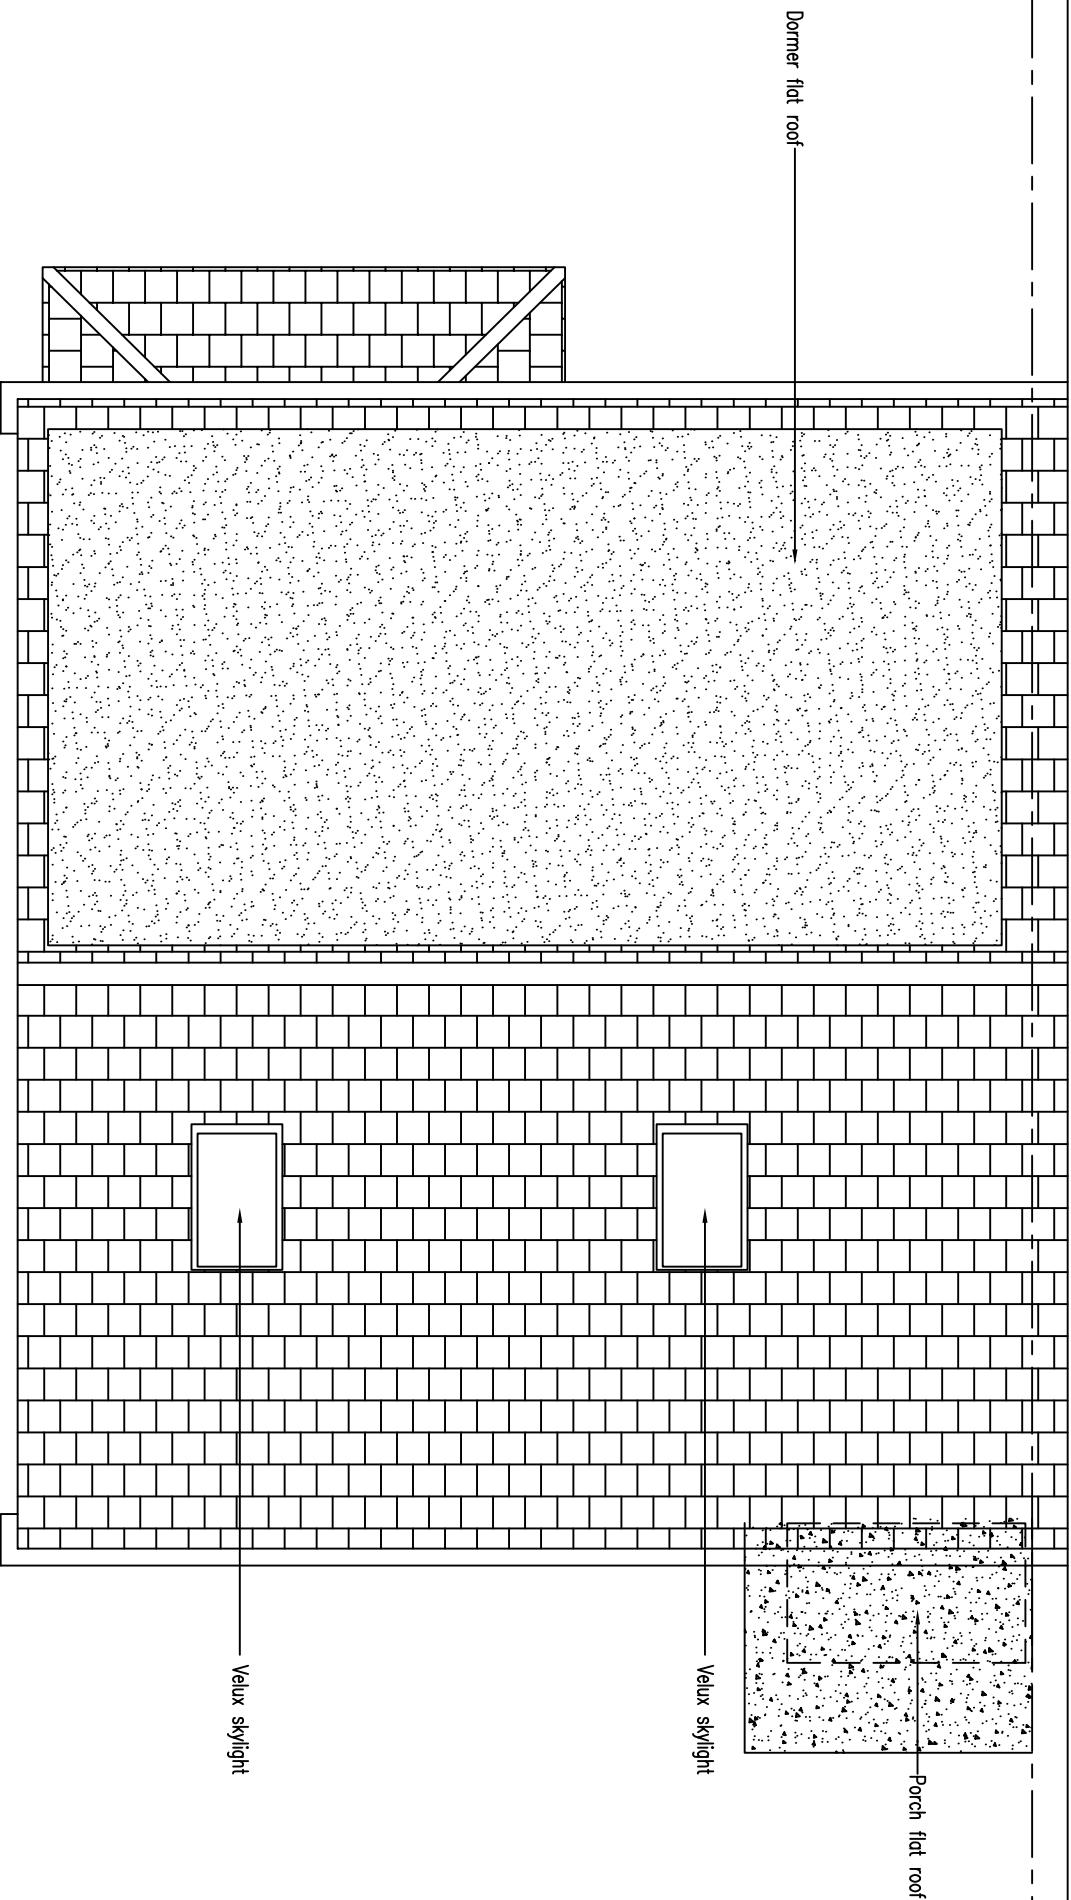


Proposed Roof Plan

Client Mr G Singh 102 St Hilda's Way Gravesend DA12 4AY			
Drawing Title Proposed Roof Plan			
This drawing is copyright and may not be reproduced or made use of without express written agreement by the Design Team. All dimensions must be checked on site.			
Description	Initial	Rev	Date
Drawing No. 2388-014			
Revision 00			
Scale 1:50@A3 Date Oct 23			
Computer File No. Project No.			
Drawn By RB Checked By			
Coordinated By Approved By			