




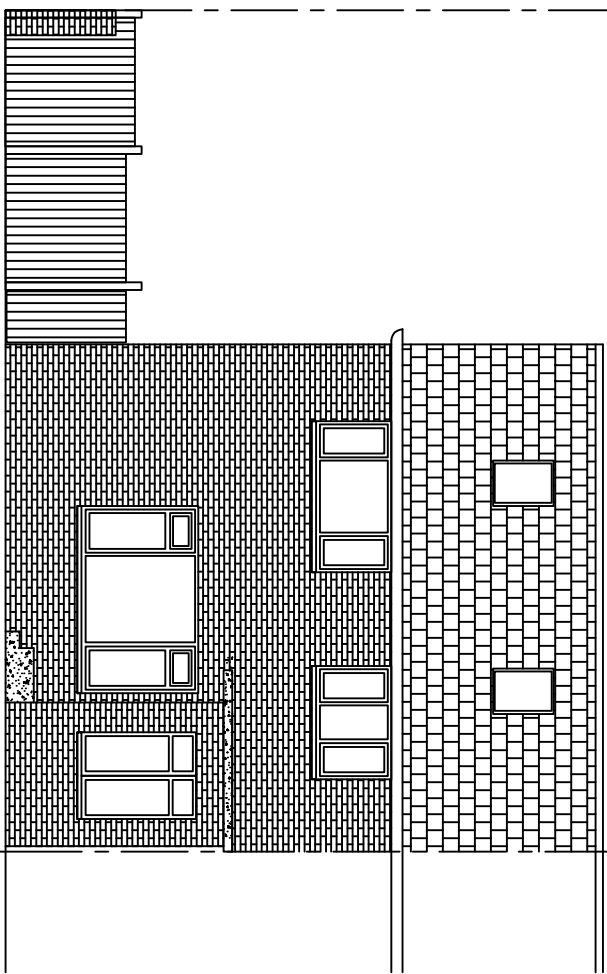



Proposed Front Elevation

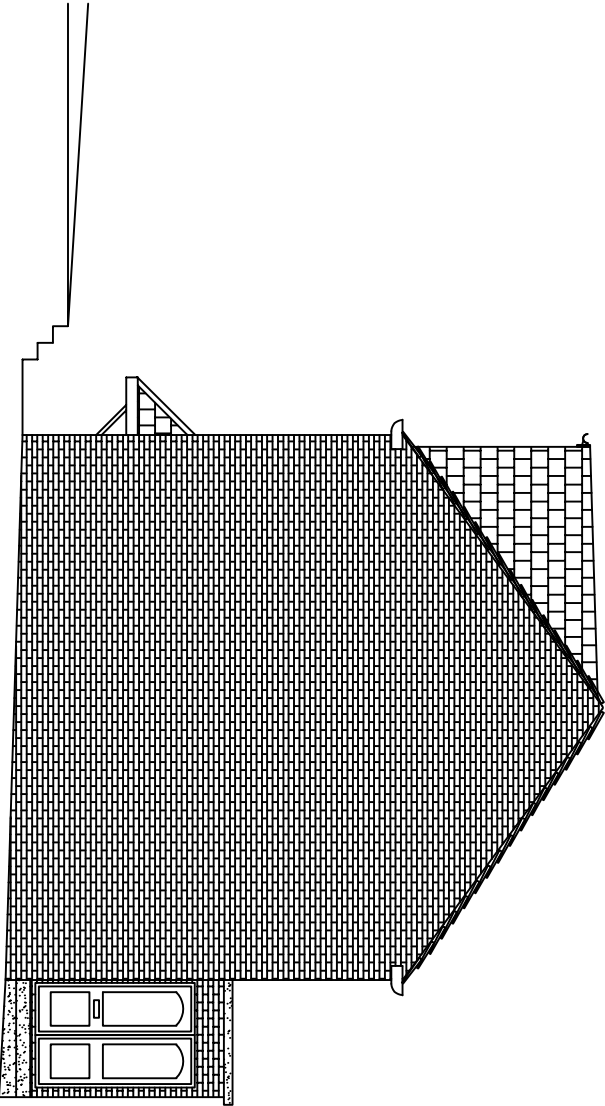

Proposed Side Elevation

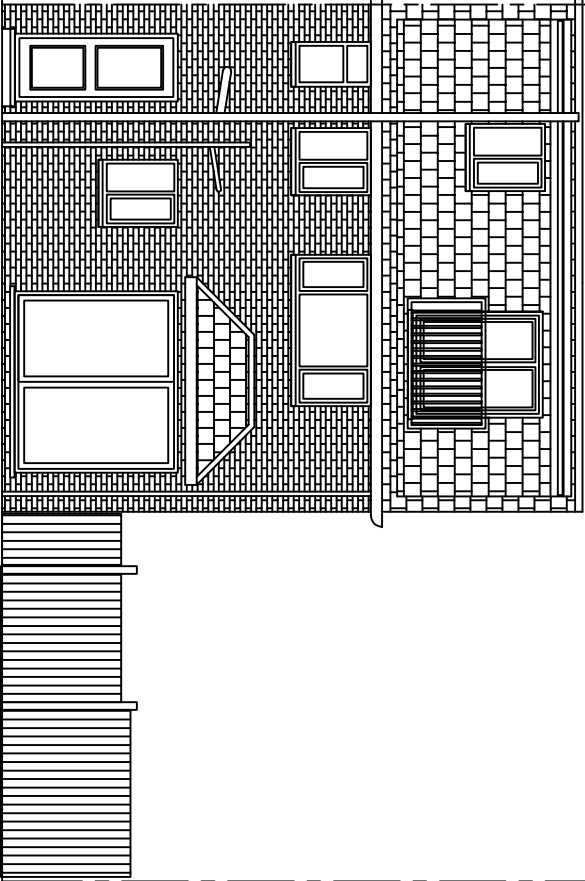

Proposed Rear Elevation

 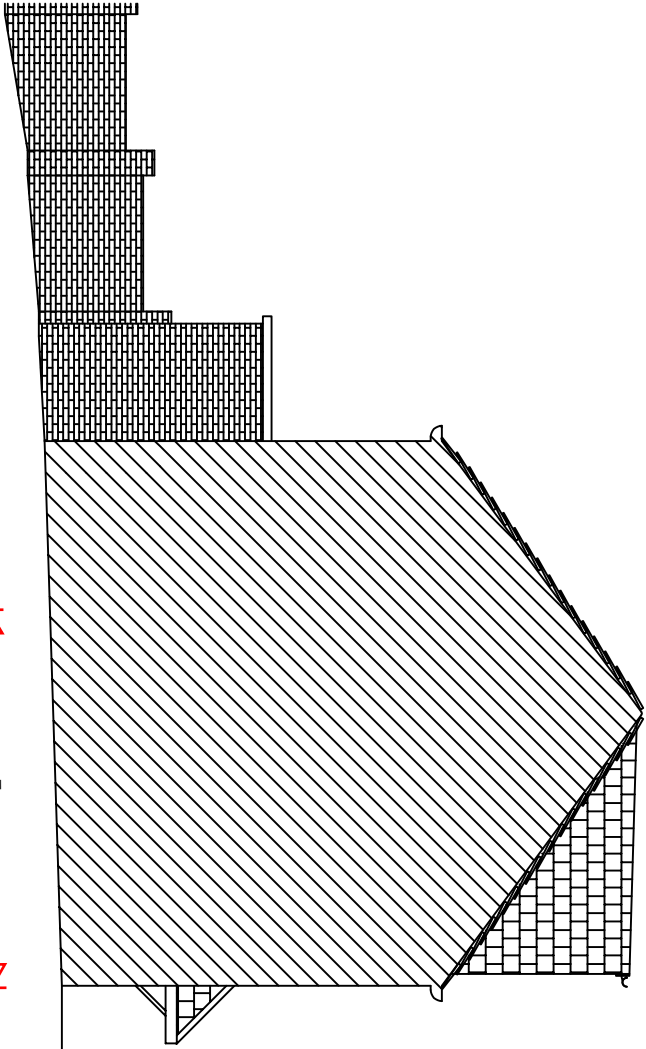

Proposed Side Elevation

Client
Mr G Singh
102 St Hilda's Way
Gravesend
DA12 4AY

Drawing Title
Proposed Elevations

Description	Revision		
	Initial	Rev	Date
This drawing is copyright and may not be reproduced or made use of without the express written agreement of the Design Team. All dimensions must be checked on site.			

Drawing No. 2388-015
Revision 00

Scale 1:100@A3 Date Oct 23
Computer File No. Project No.
Drawn By RB Checked By
Coordinated By Approved By