



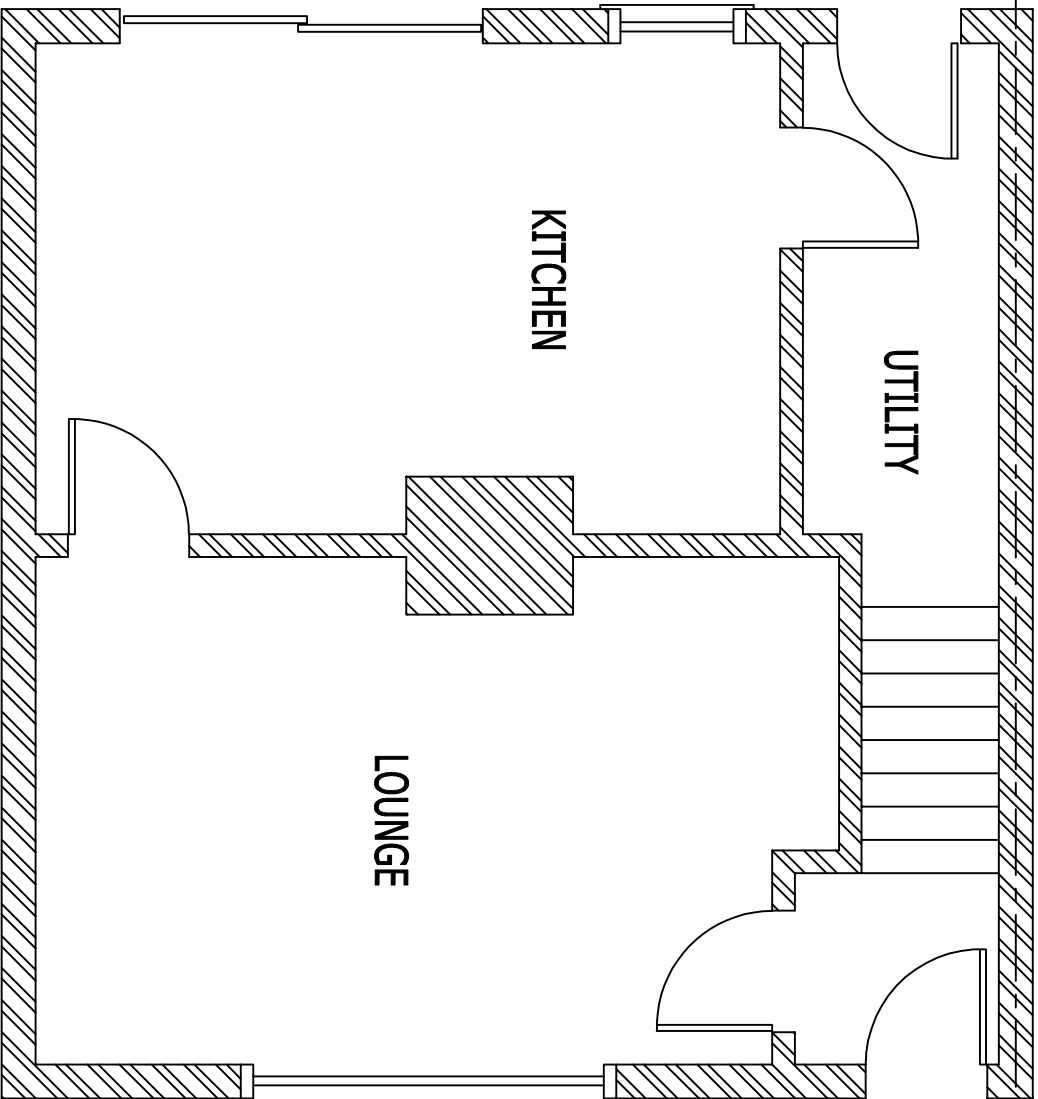

Existing Ground Floor Plan

 

Client
Mr G Singh
102 St Hilda's Way
Gravesend
DA12 4AY

Drawing Title
Existing Ground Floor Plan

Description	Initial	Rev	Date

This drawing is copyright and may not be reproduced or made use of without express written consent of the Design Team. All dimensions must be checked on site.

Drawing No.	Revision
2388-001	00

Scale 1:50@A3	Date Oct 23
Computer File No.	Project No.
Drawn By RB	Checked By
Coordinated By	Approved By